



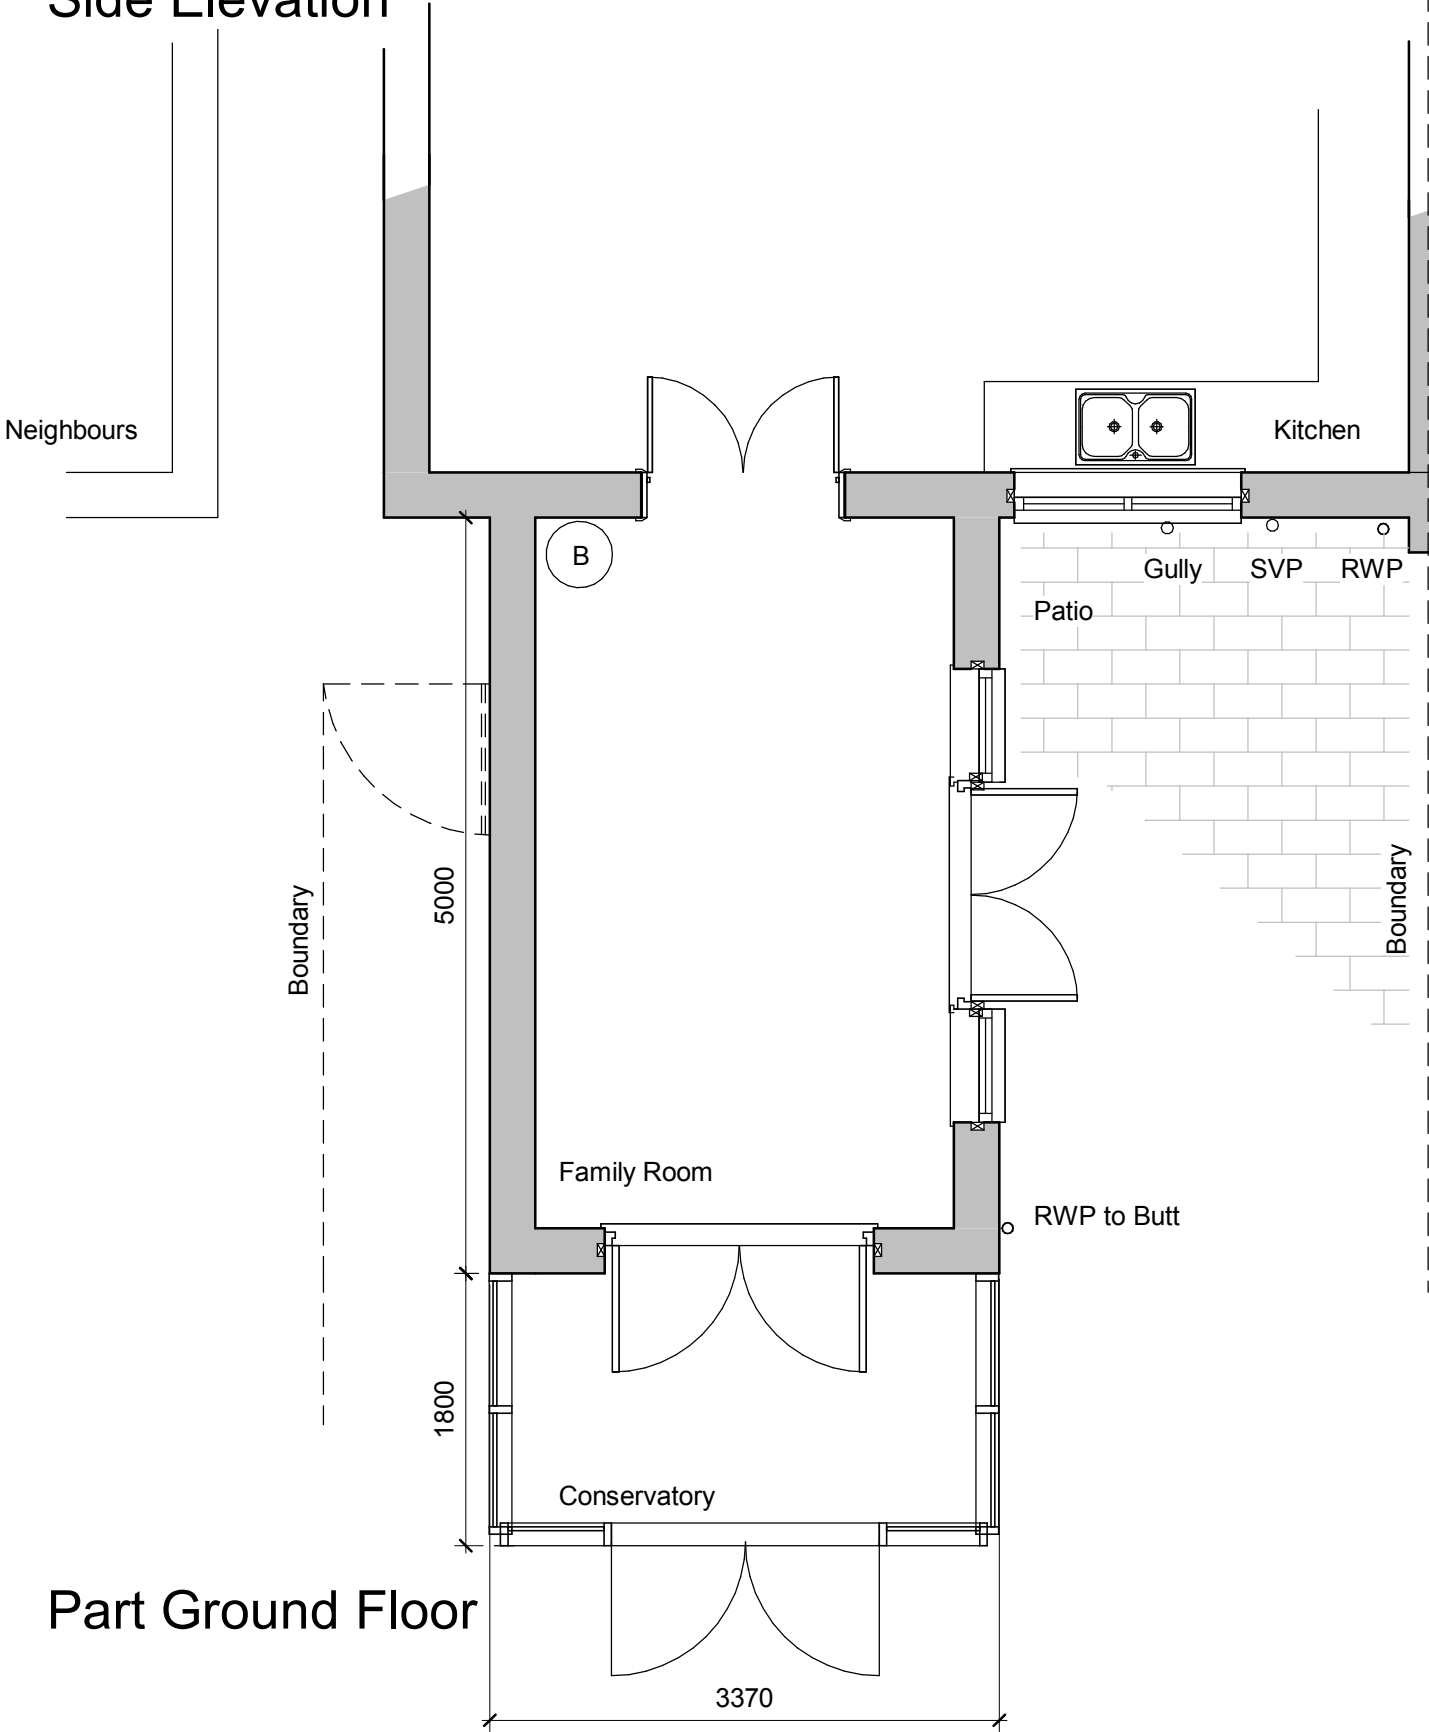

Side Elevation



Rear Elevation

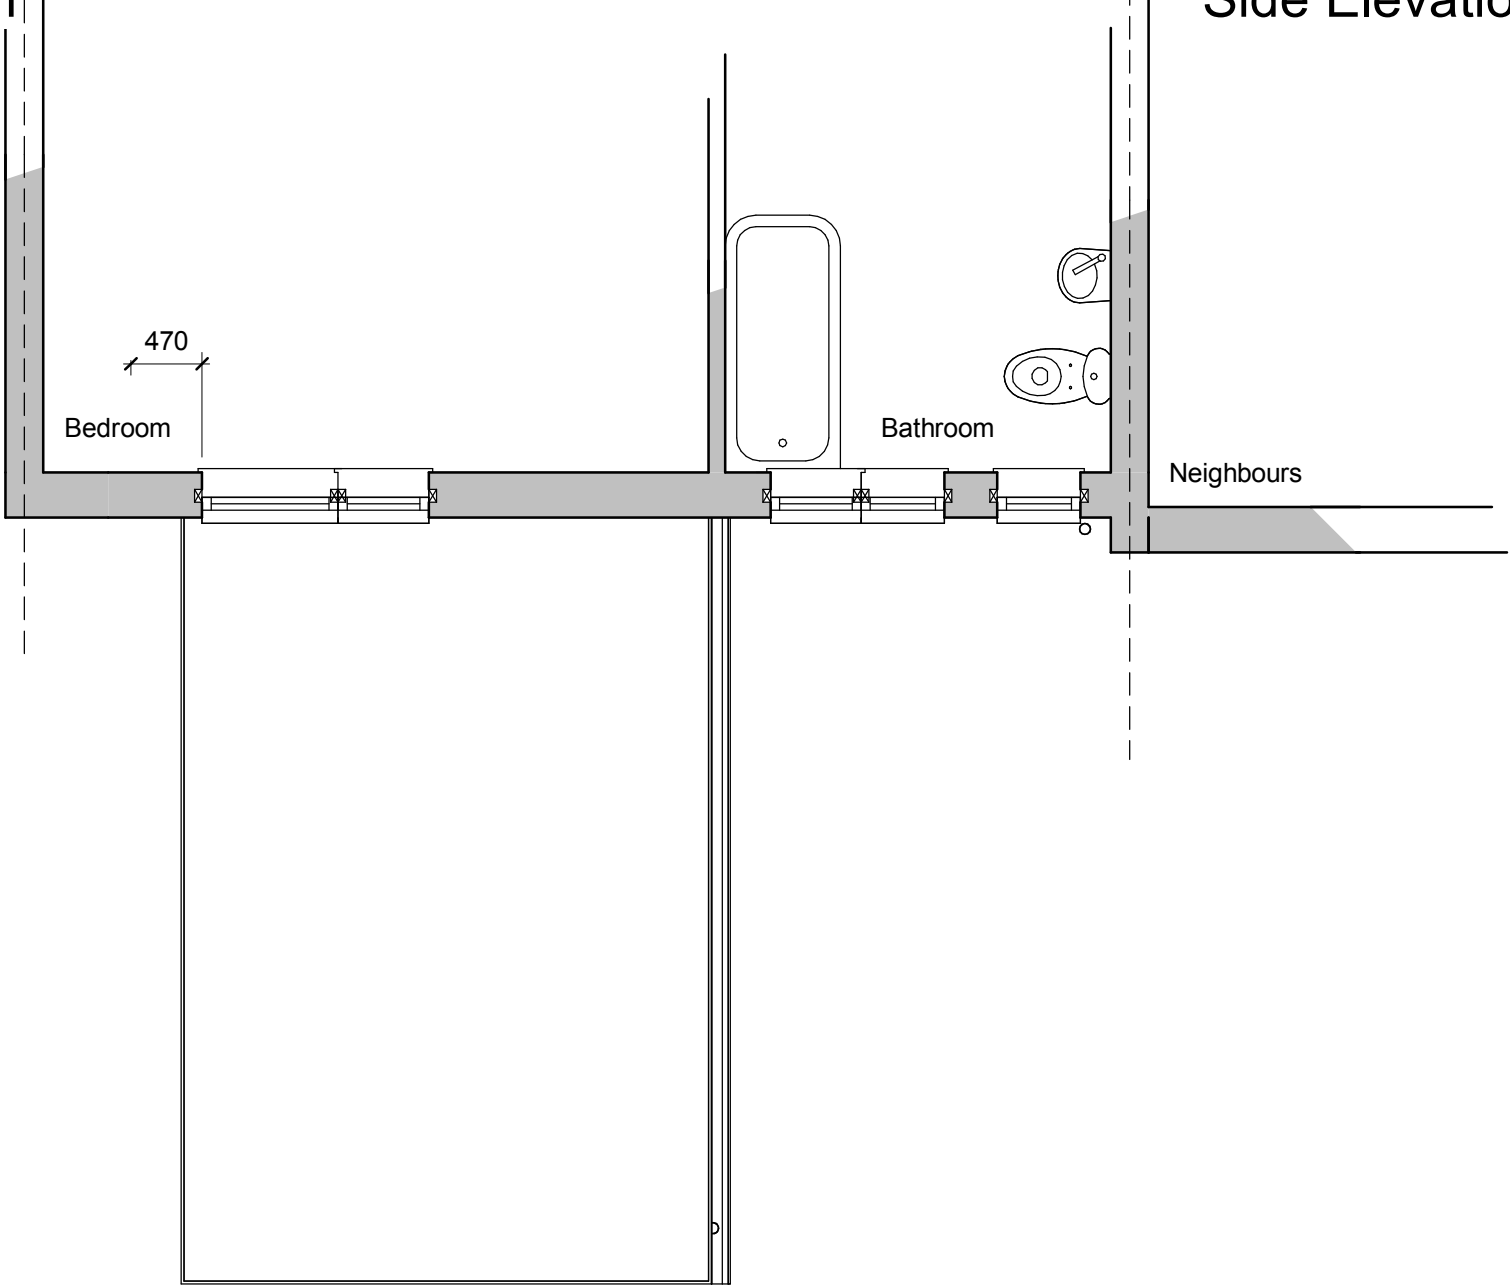

Side Elevation

Do Not scale from this drawing except for planning as photocopies will be subject to distortion
Drawings to be read in conjunction with all other architect's and structural engineers contract drawings and specifications: Any discrepancies must be brought to the attention of the architect immediately
The contractor must verify all dimensions by site measurement before ordering materials or manufacturing components
Substitute materials and products to those named will be acceptable if proven to be of equal or higher performance and not in conflict with other elements

Drawing title

Proposed Conservatory Details
February 2016
Scale - 1:50
A2 drawing size

Project:

8 Racton Road
Emsworth
Hampshire
PO107SY

Mel Humphrey

MRICS CABE

39 Northease Drive
Hove
East Sussex
BN3 8PQ

07701055182

mel_humphrey_uk@yahoo.co.uk

