



APP/16/00631 Amended Plan

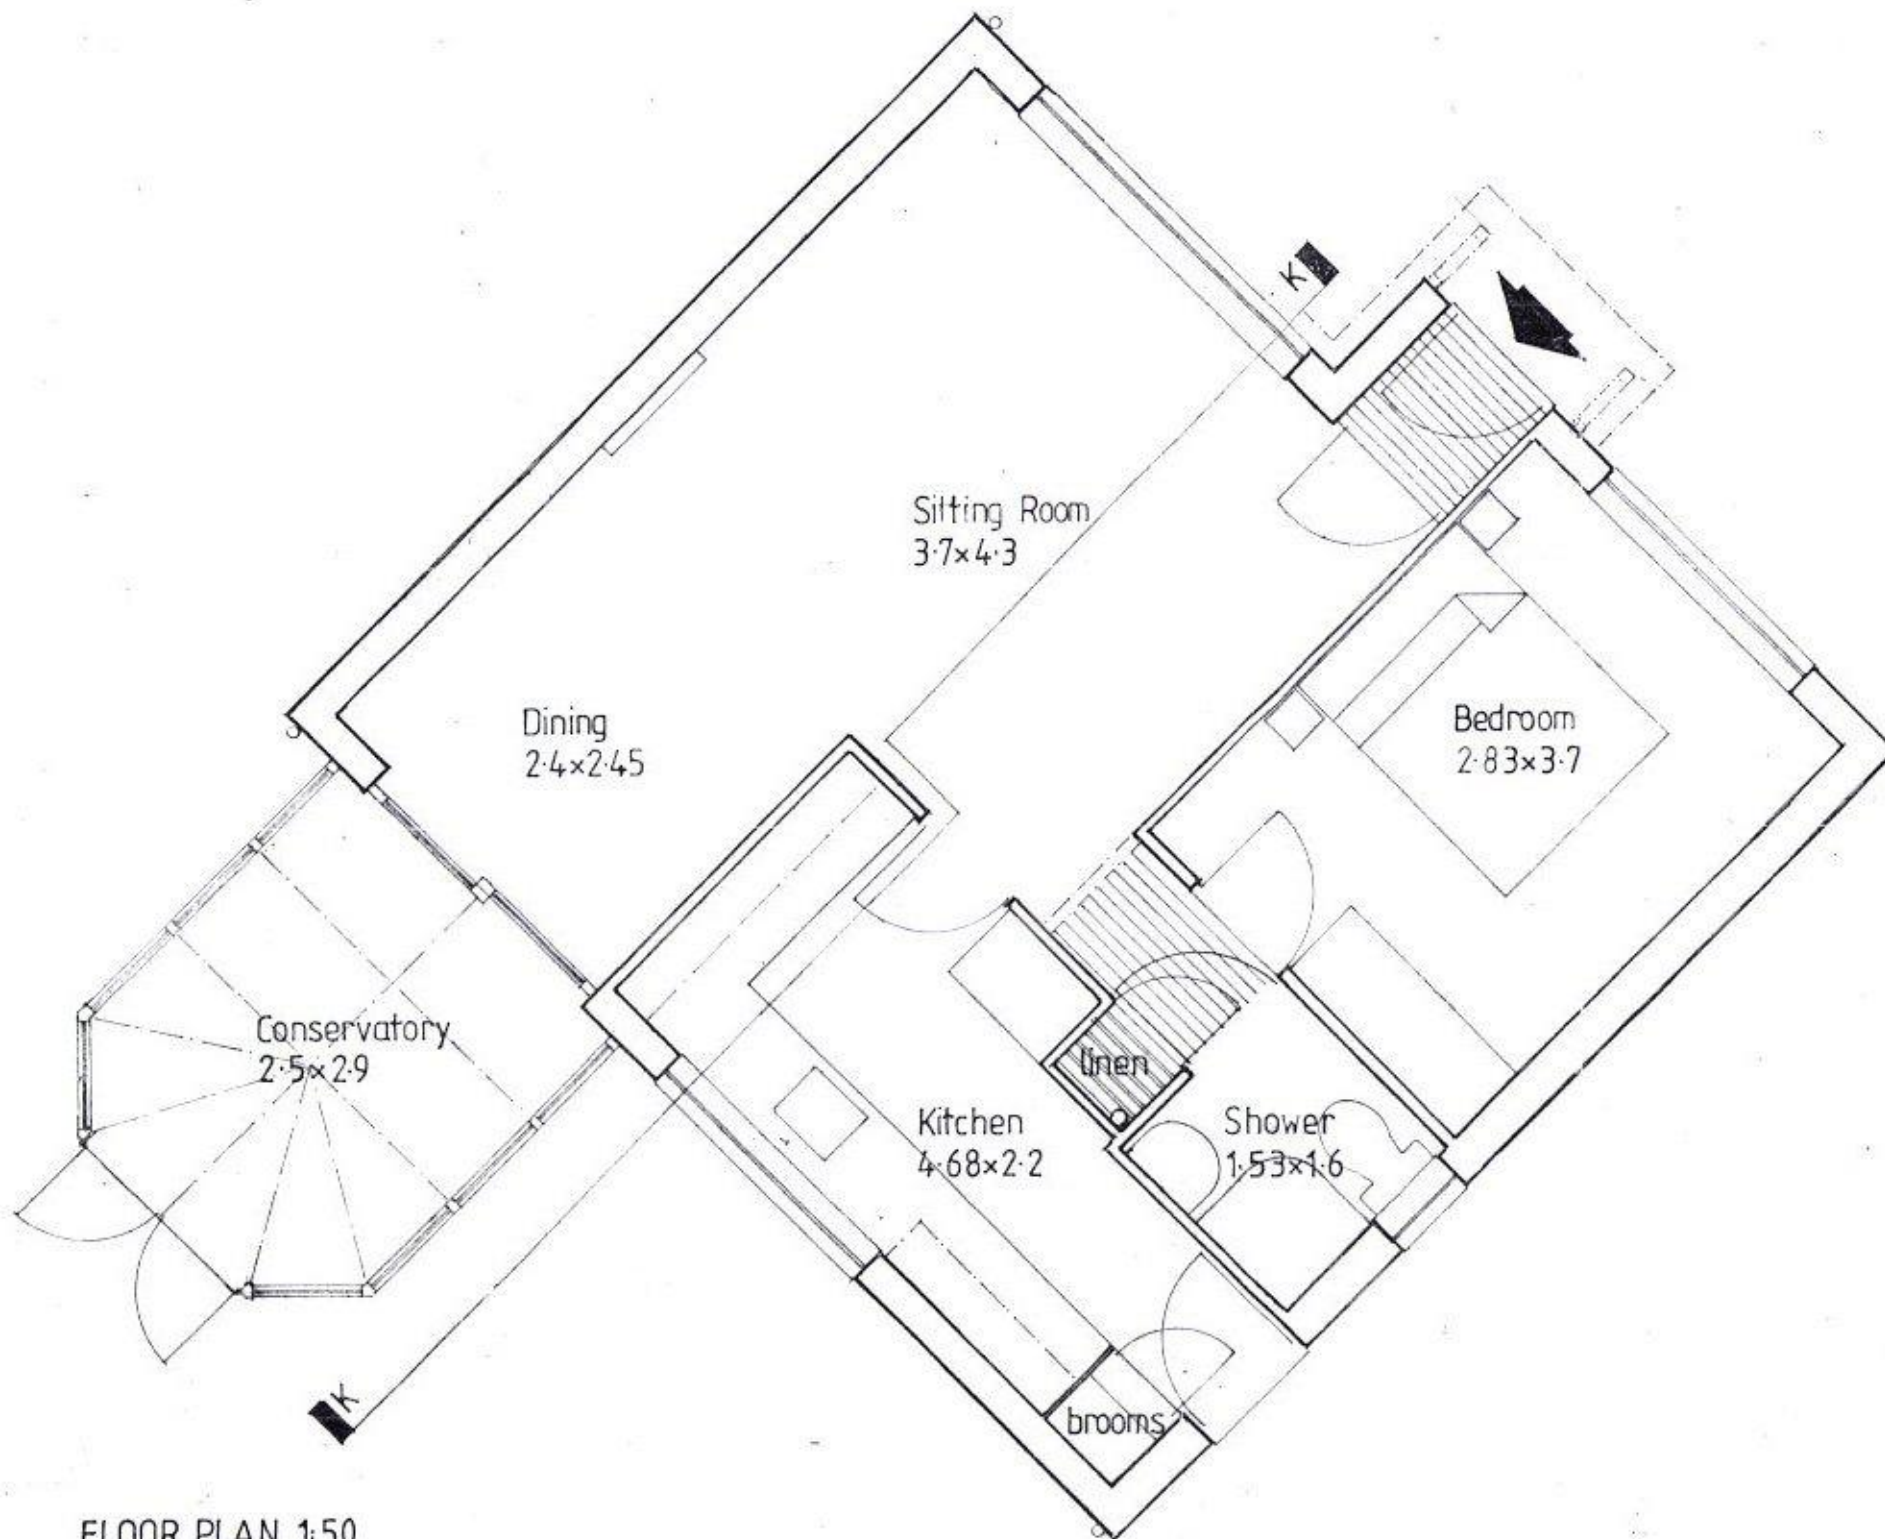


FLOOR PLAN 1:50

area 47.6 sq.mtrs. (512 sq.ft.)
excluding conservatory 7.25 sq.mtrs. (78 sq.ft.)

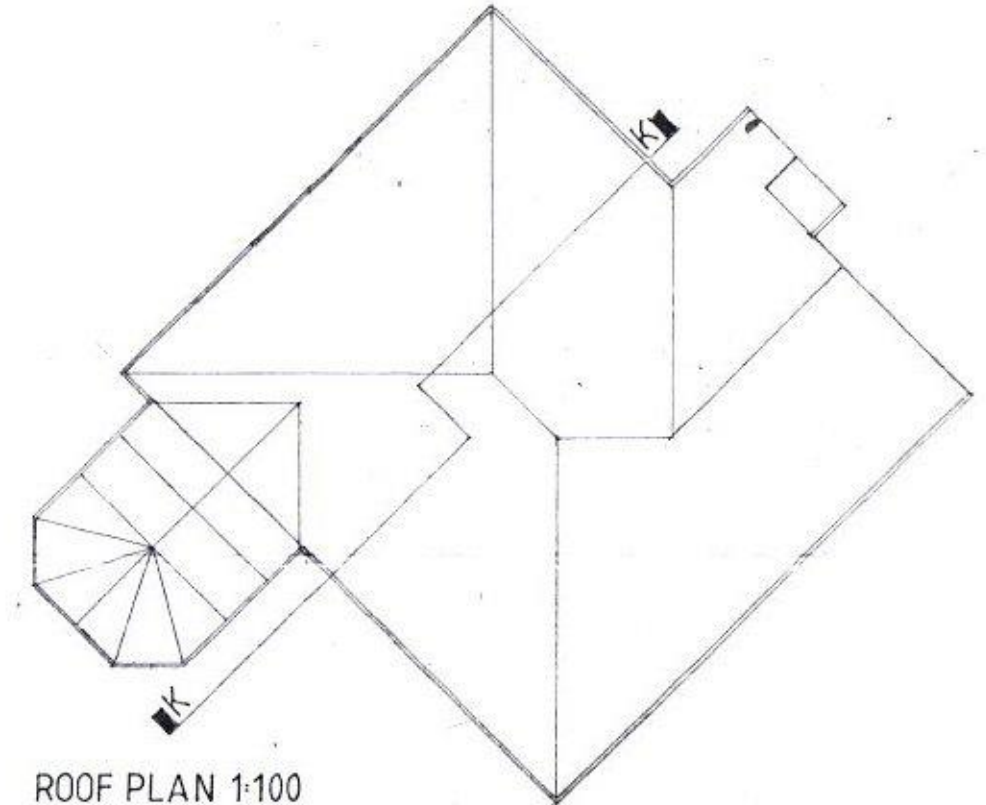

ROOF PLAN 1:100

reproduced under O.S. licence 1000 06801

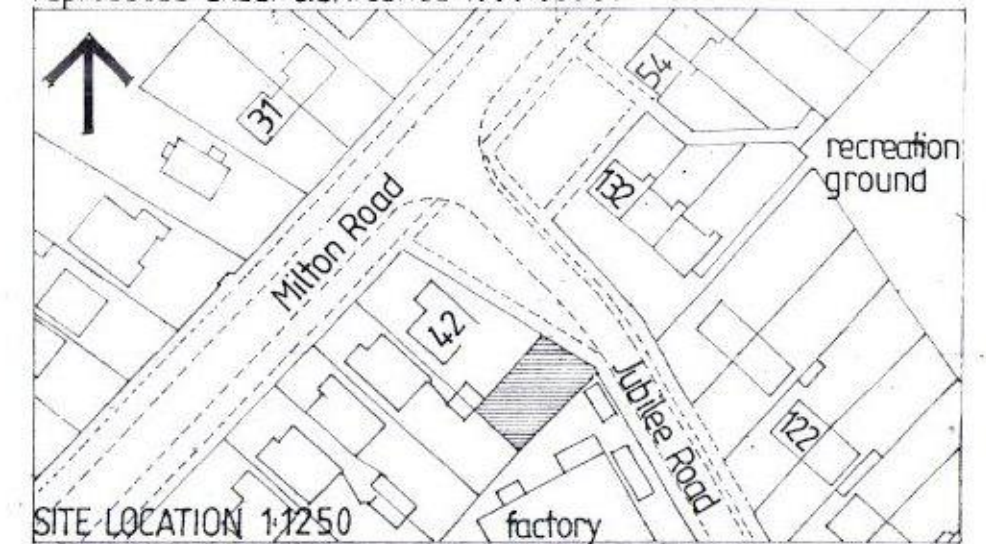

SITE LOCATION 1:1250

revisions

A high level windows in Sitting Room & Dining omitted: full hip facing no. 42 Milton Road.	3-8-16
---	--------

PROPOSED SENIOR CITIZEN ONE BED BUNGALOW

AT THE

REAR OF 42, MILTON RD. FRONTING JUBILEE RD. WATERLOOVILLE.

Detailed Planning Application

2305/10^{Ascale: as noted}
date: june 2016

Kanavan & Wingfield
CHARTERED ARCHITECTS : INTERIOR DESIGNERS