




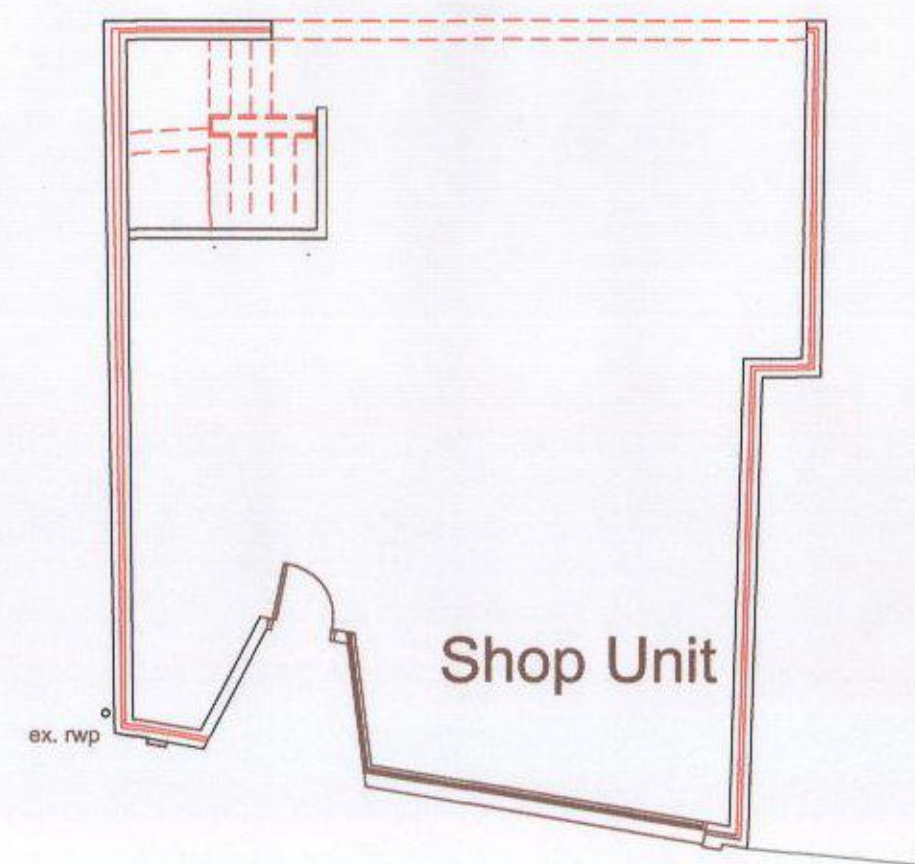


GROUND FLOOR (79m<sup>2</sup>)  
Existing Floor Plans

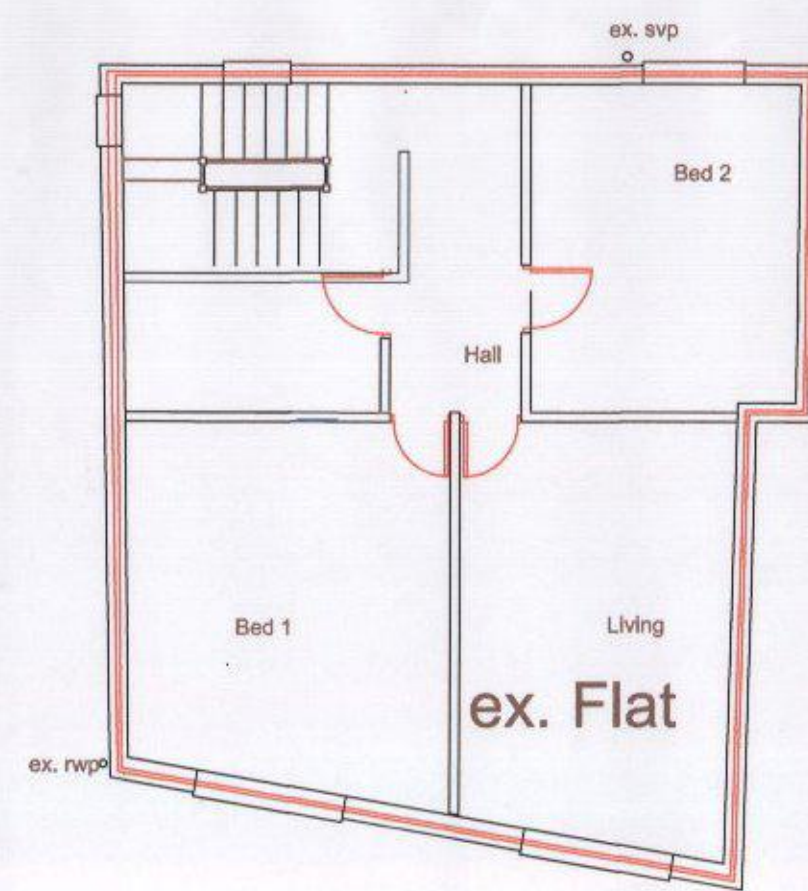


FIRST FLOOR (81m<sup>2</sup>)

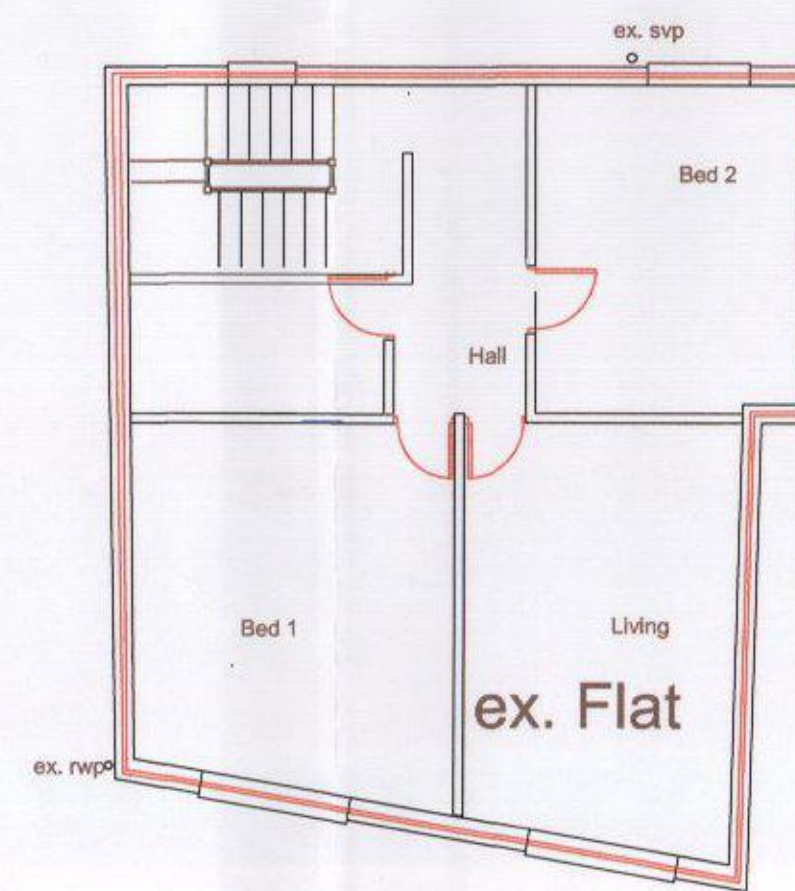

SECOND FLOOR (81m<sup>2</sup>)

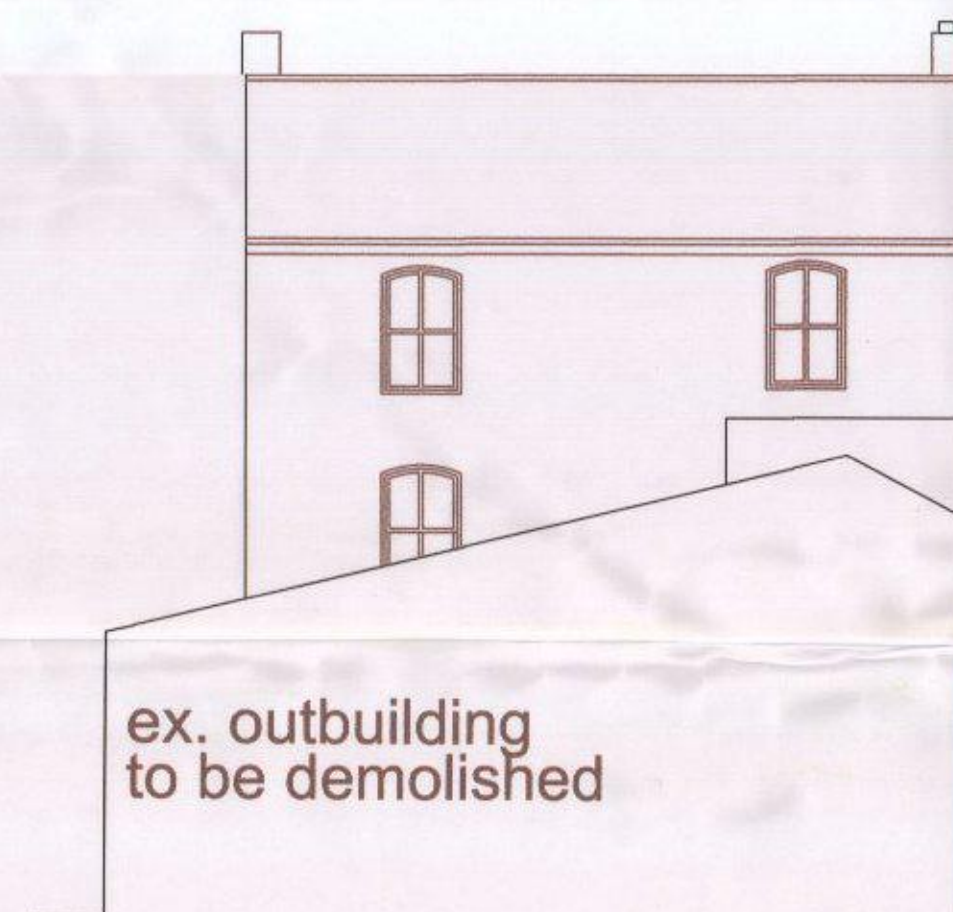


NORTH ELEVATION

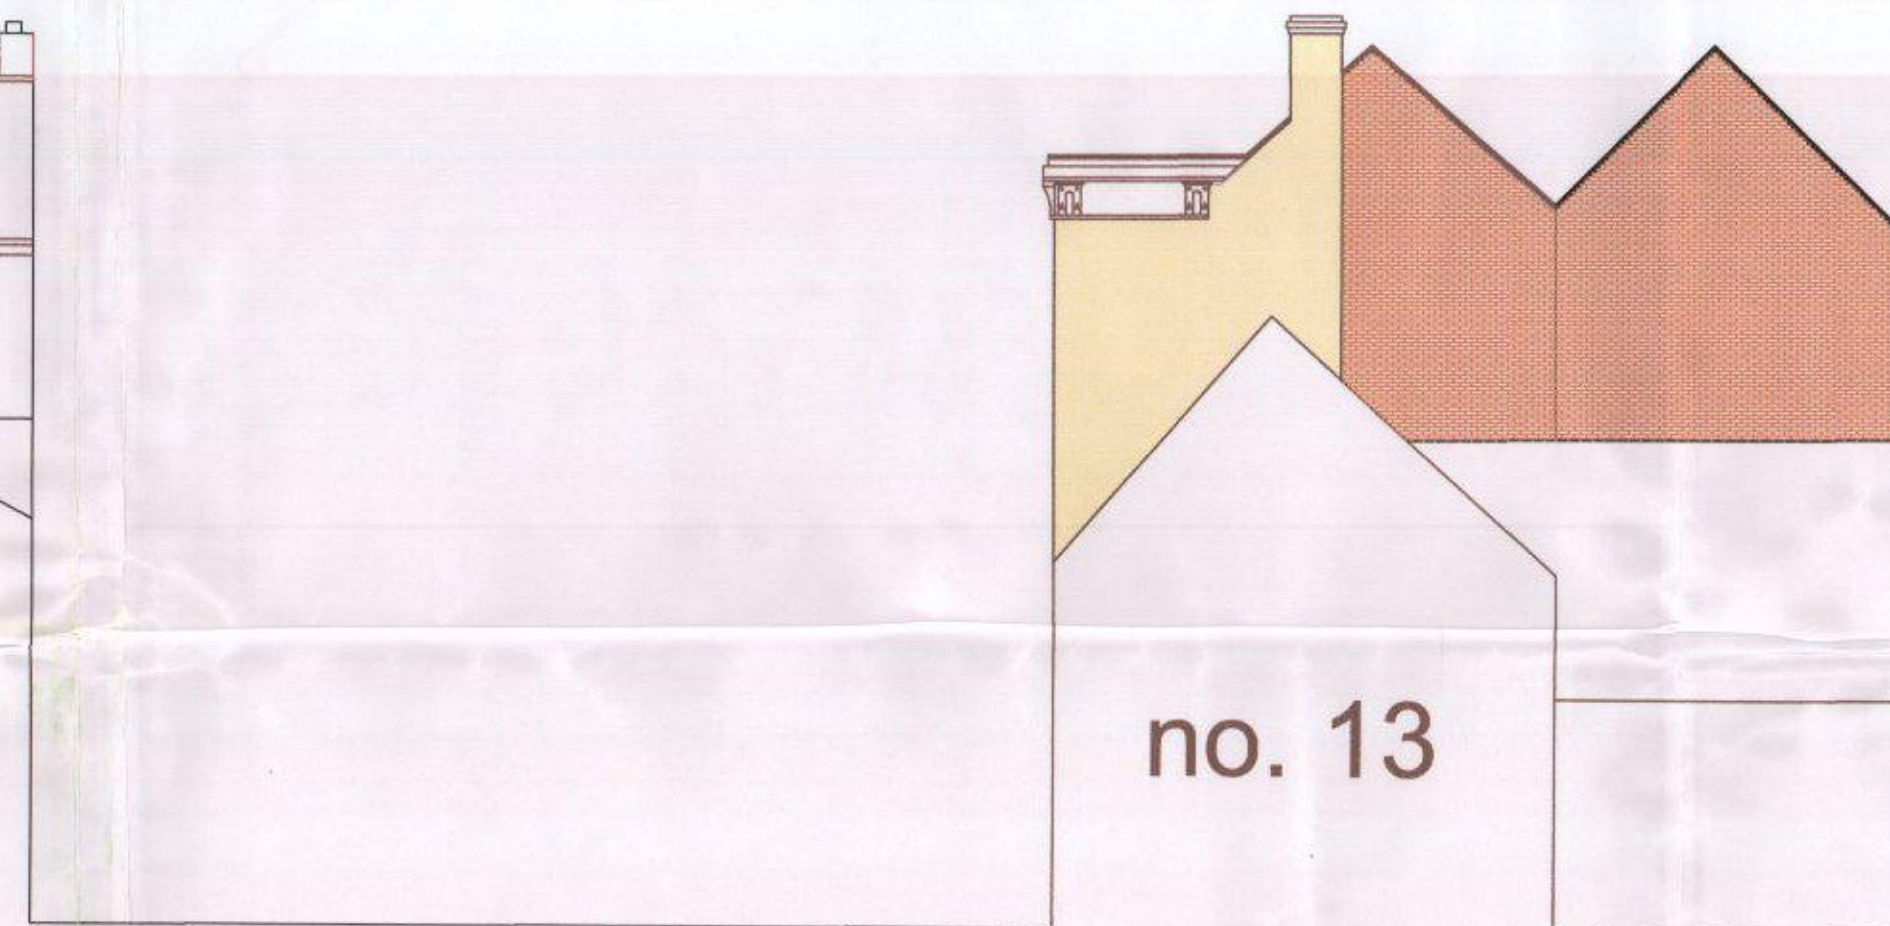


EAST ELEVATION




Existing South (East Street) Elevation

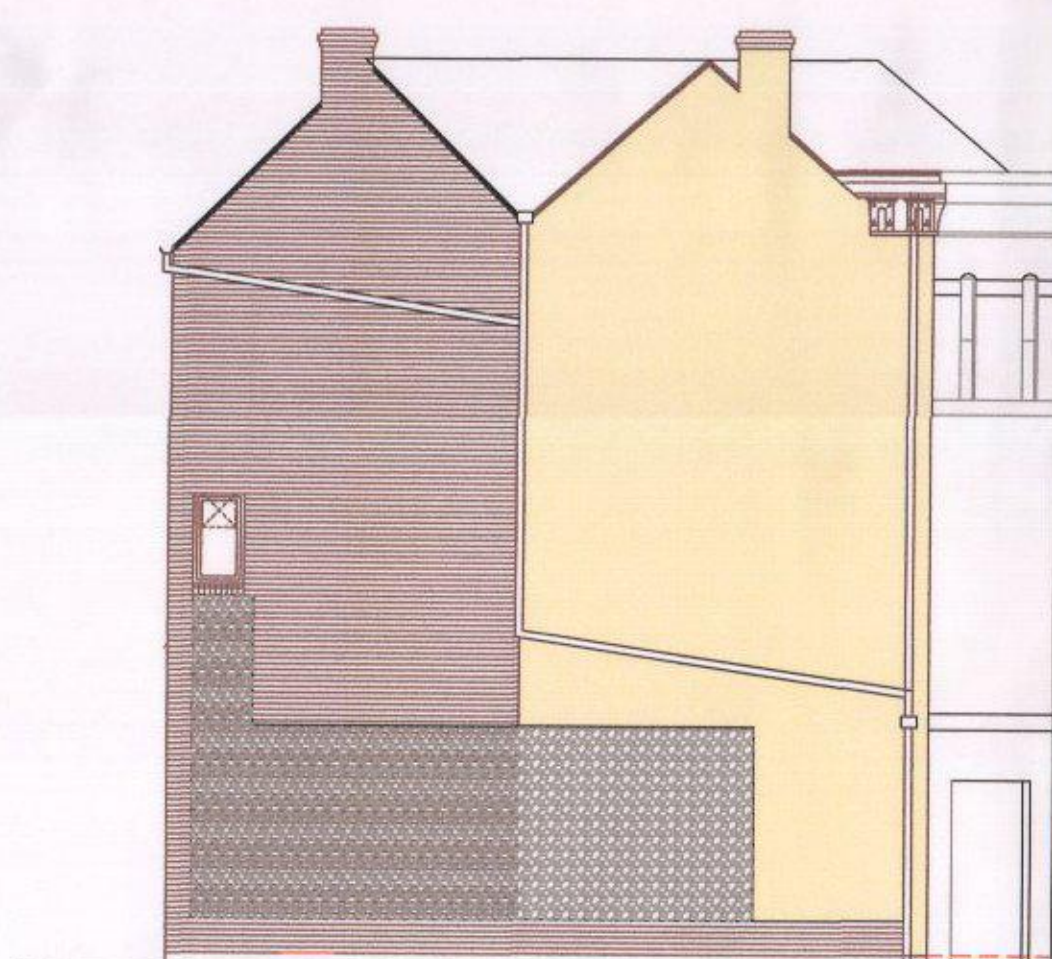

WEST ELEVATION

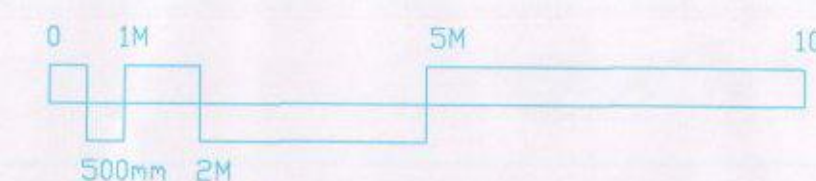

|        |         |             |                                      |
|--------|---------|-------------|--------------------------------------|
| SCALE  | 1/100   | TITLE       | Residential Proposals (3 APARTMENTS) |
| DATE   | Oct. 15 |             | 11, East Street - Havant             |
|        |         | DETAIL      | EXISTING BUILDING                    |
| AUTHOR | PG      | DRAWING No. | 15/45/P03                            |

 

PETER GALLOWAY PARTNERSHIP  
HAVANT  
TEL. 02392 483153  
MDB. 07808 483362

