




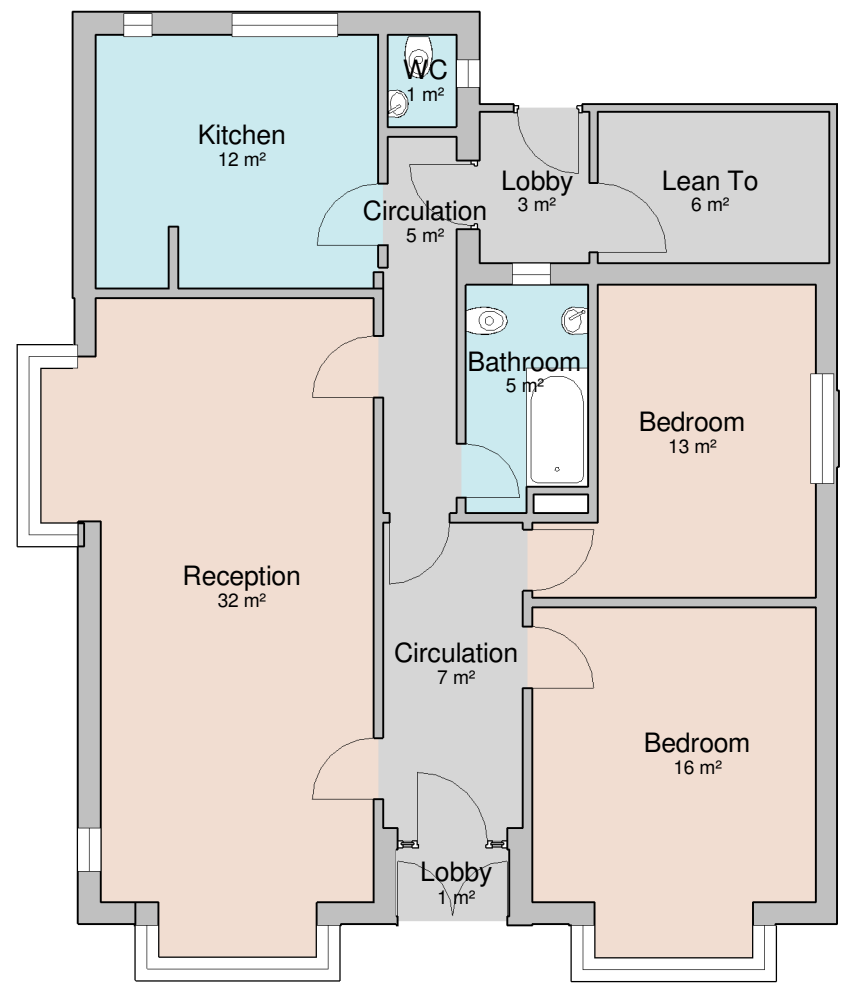


1 Level 00 - Existing
1 : 100

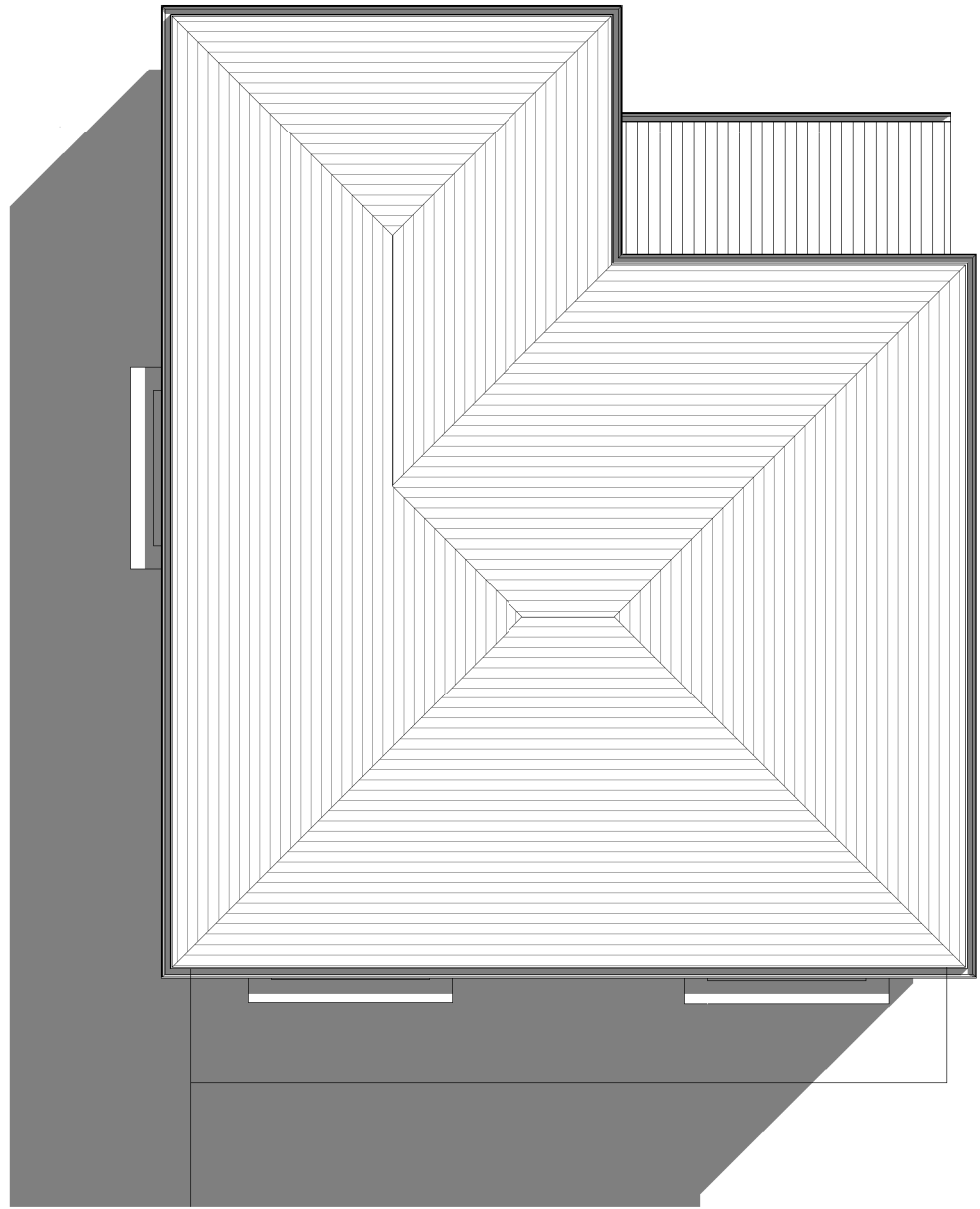


2 Roof Plan - Existing
1 : 100

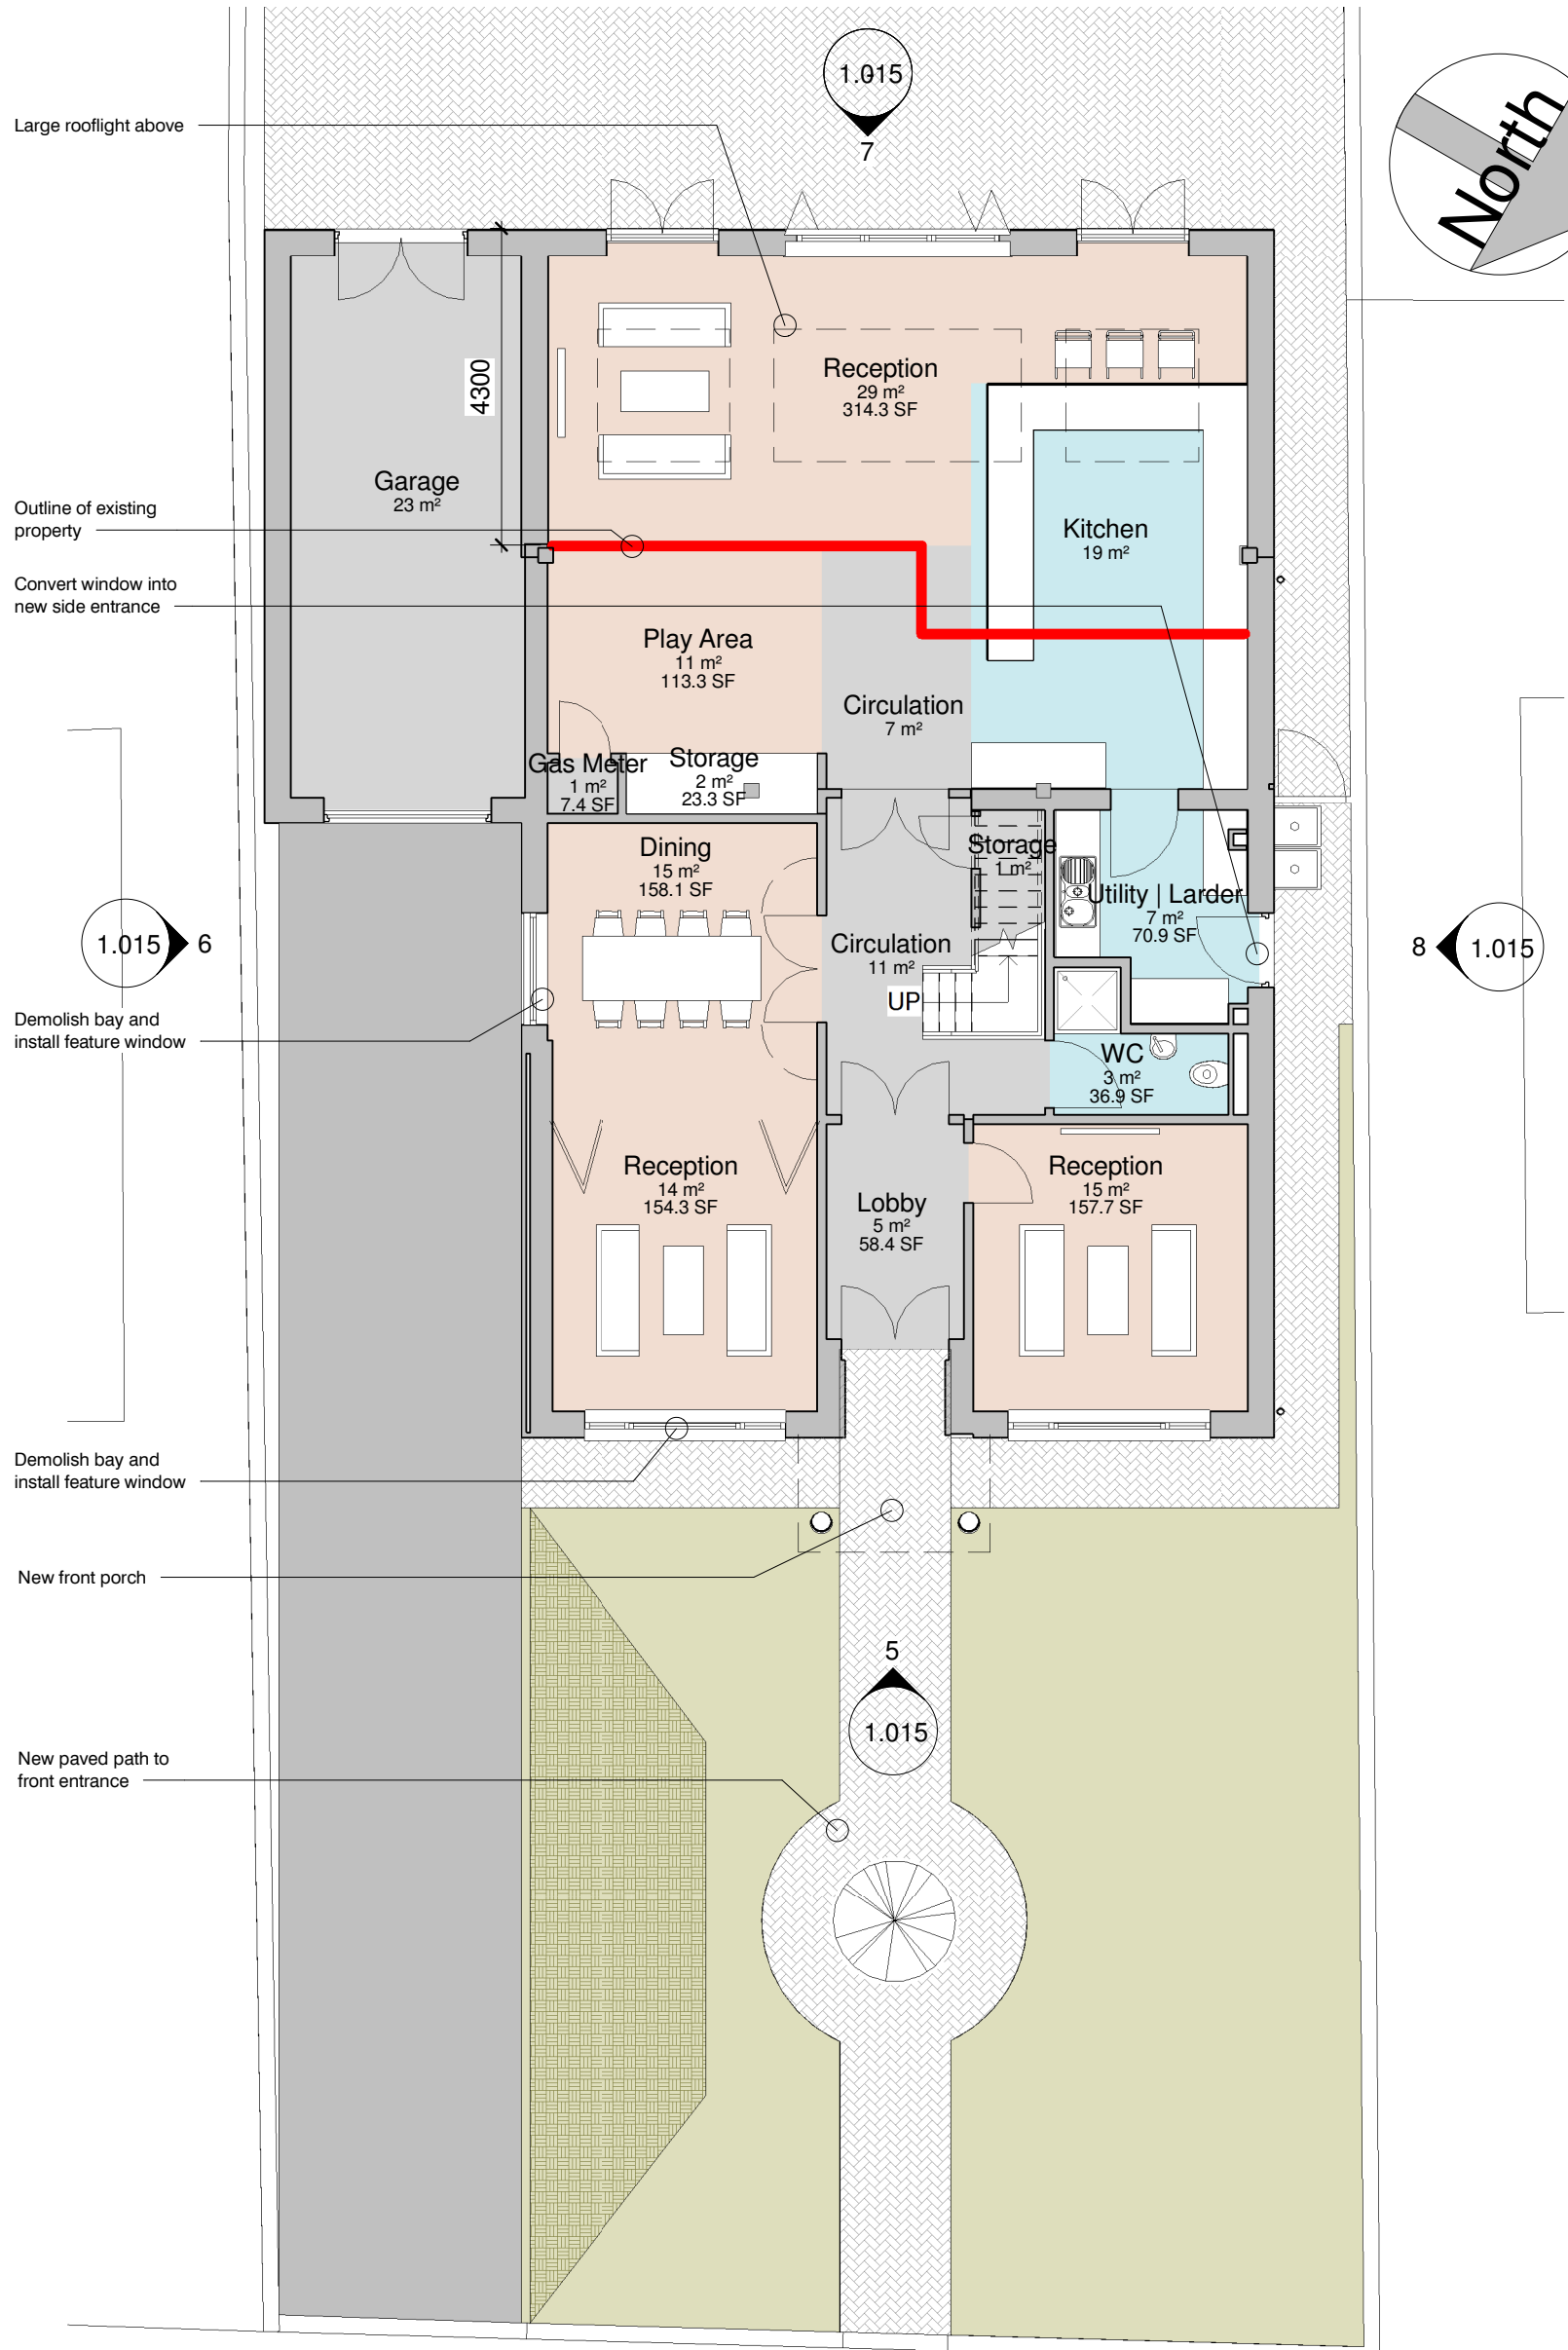


3 Level 00 - Proposed
1 : 100

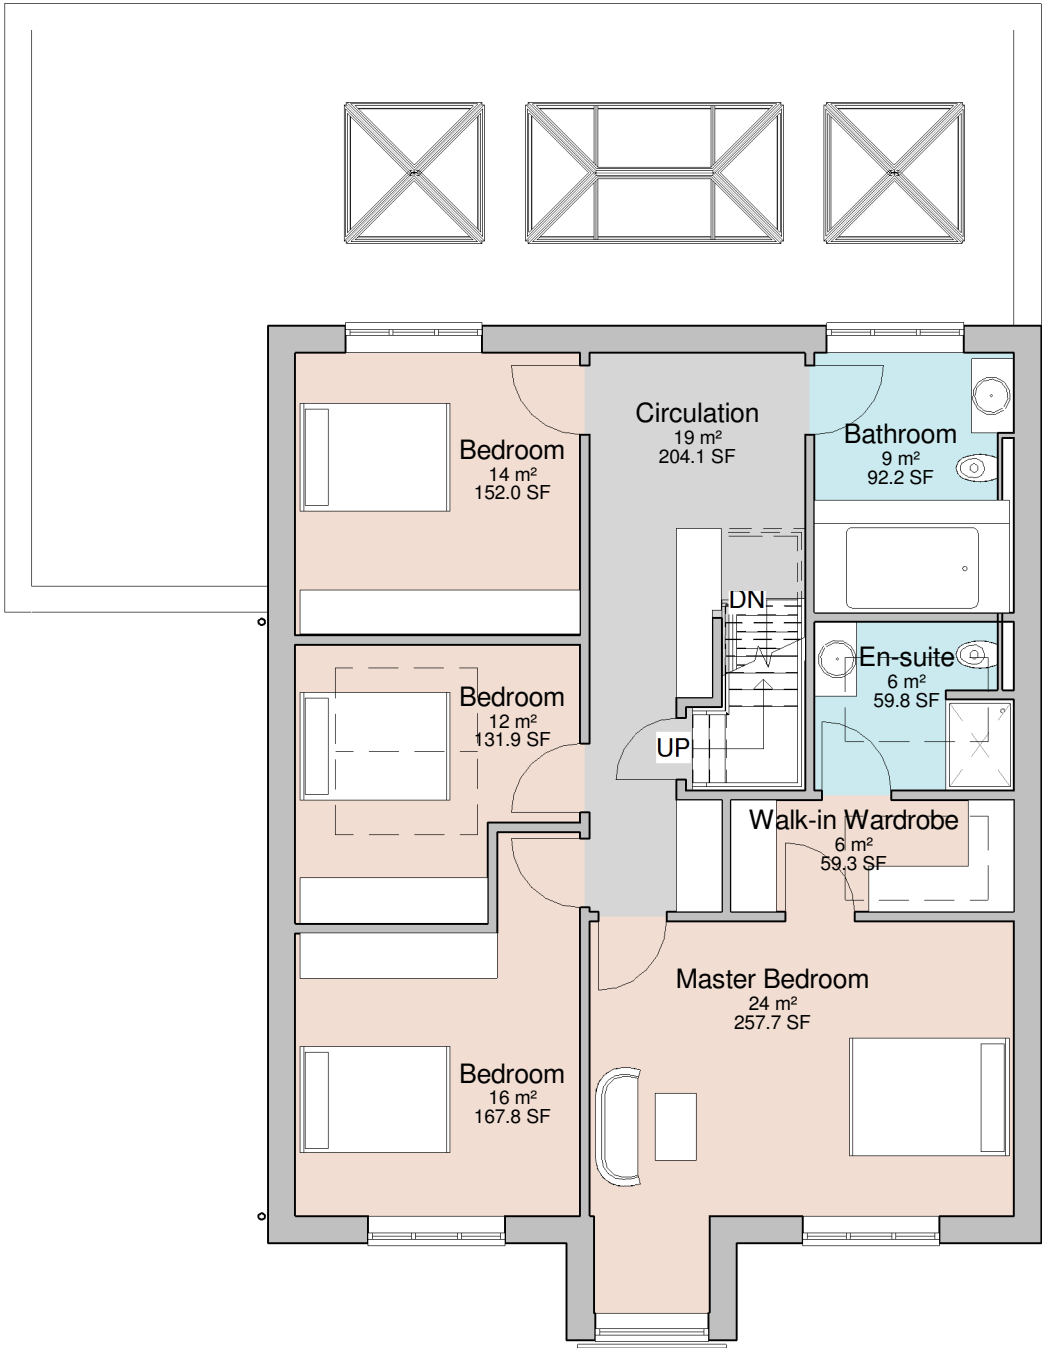

4 Level 01 - Proposed
1 : 100

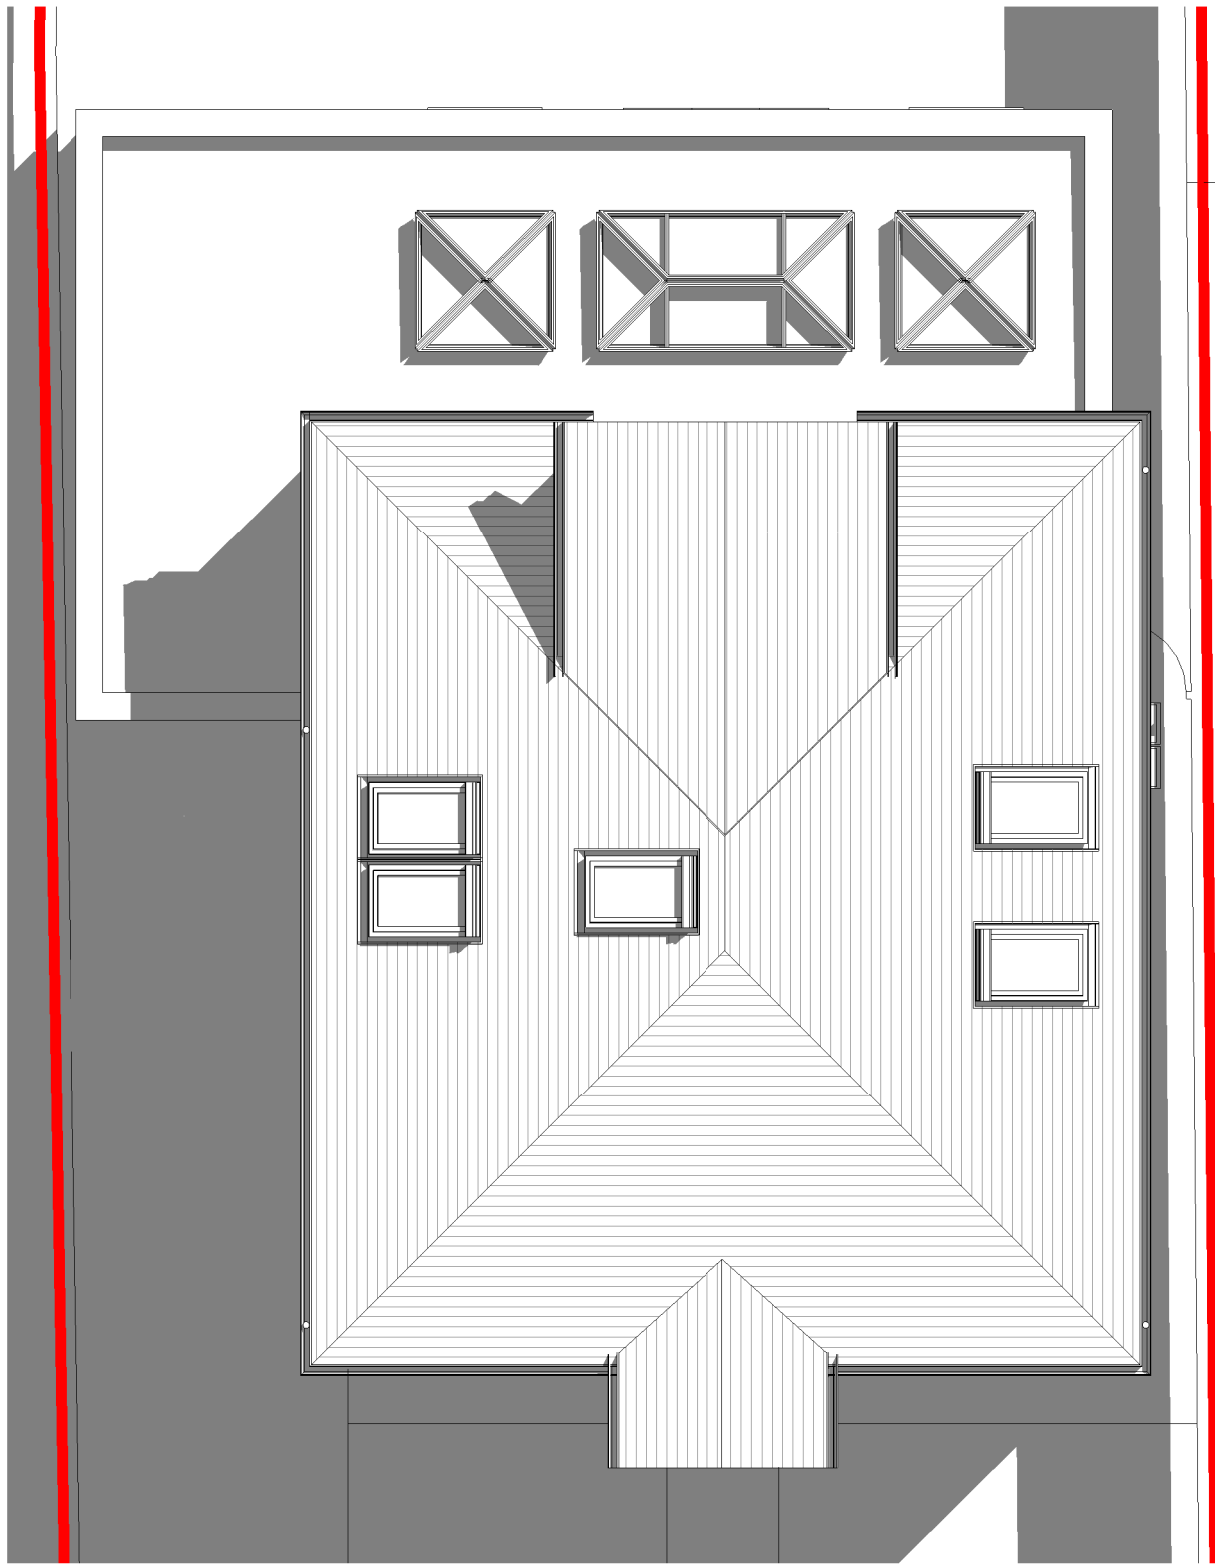

5 Roof Plan - Proposed
1 : 100

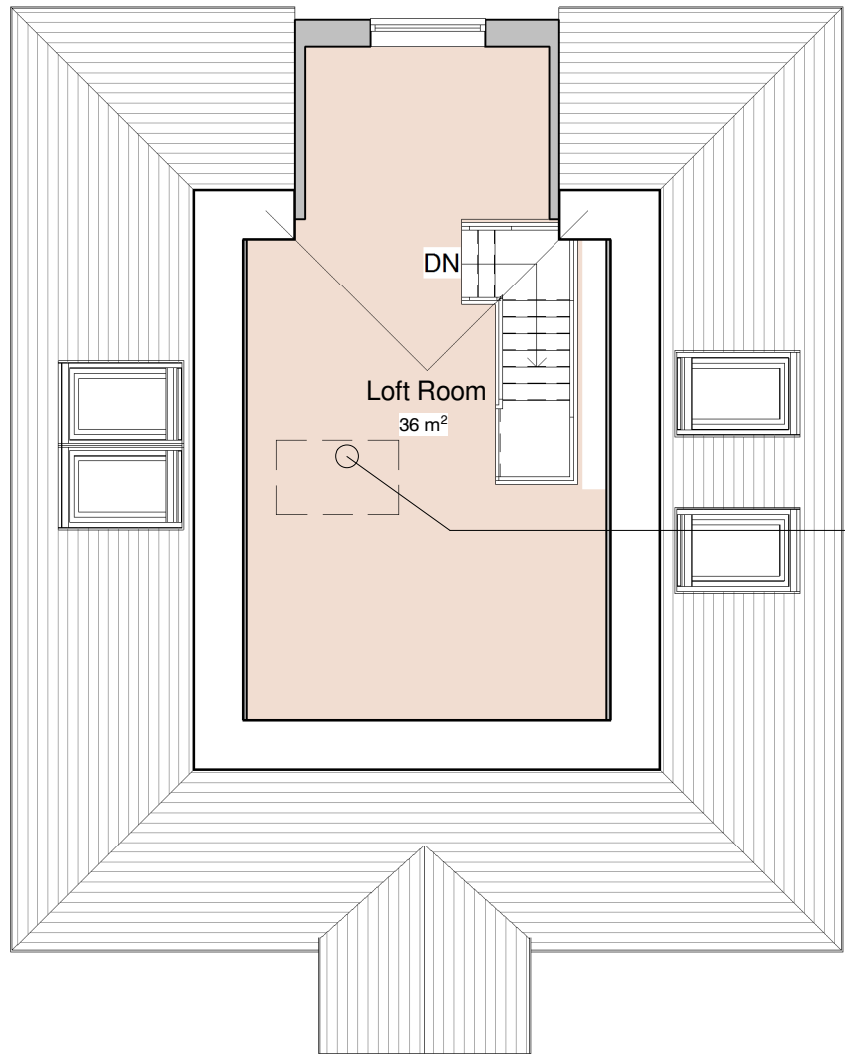

6 Level 02 - Proposed
1 : 100

Rev D3	Loft Room and Gable/Dormer added	24.01.2016	SC	JC
Rev D2	Issued for Building Control Approval	07.06.2016	SC	JC
Rev D1	Issued for Planning	06.05.2016	SC	JC
Rev P2	Initial Client comments incorporated	01.04.2016	SC	JC
Rev P1	Issued for Client comments	01.04.2016	SC	JC
revisions		date	author	QA level a author

Concept 55
Architectural Consultancy

55 Cedar Grove
Portsmouth
PO3 6HH

m | 075 2353 0822
e | info@concept-55.co.uk
www.concept-55.co.uk

project
75 Hulbert Road
Bedhampton
PO9 3TB

drawing
Existing & Proposed
Floor Plans

scale	date	zone or asset	level	author	author
1 : 100	@ A1 03/2016			SC	JC
job no	drawing no	suitability	rev		
1510	1.010		D3		

Revision Codes : P=Preliminary D=Design Stage T=Tender Issue C=Construction