


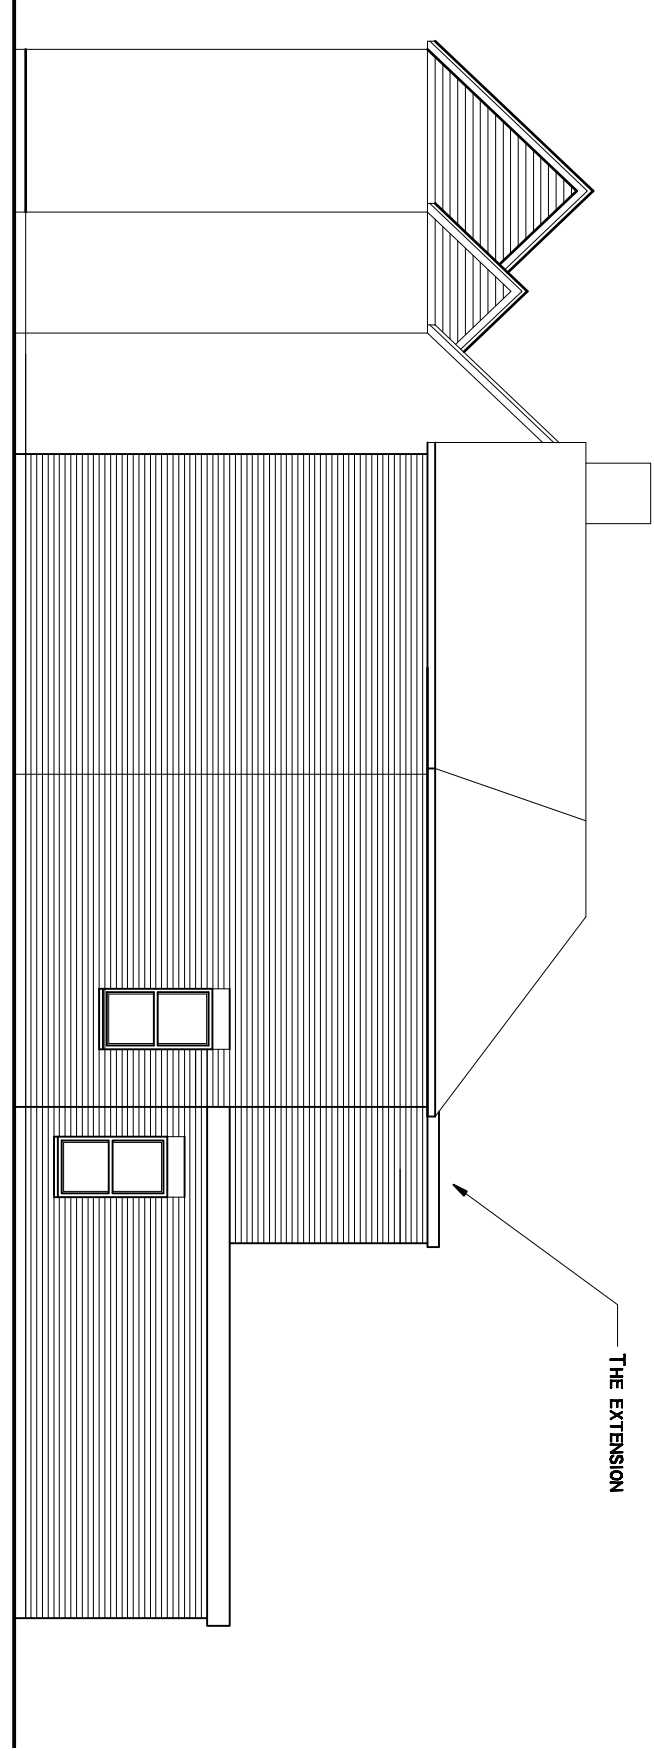
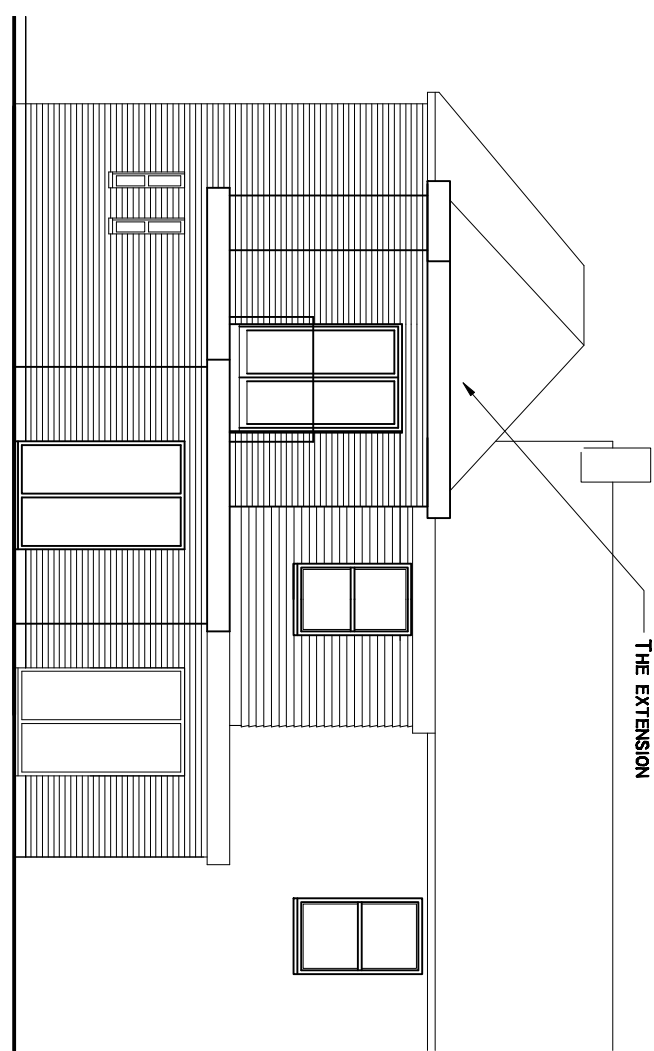
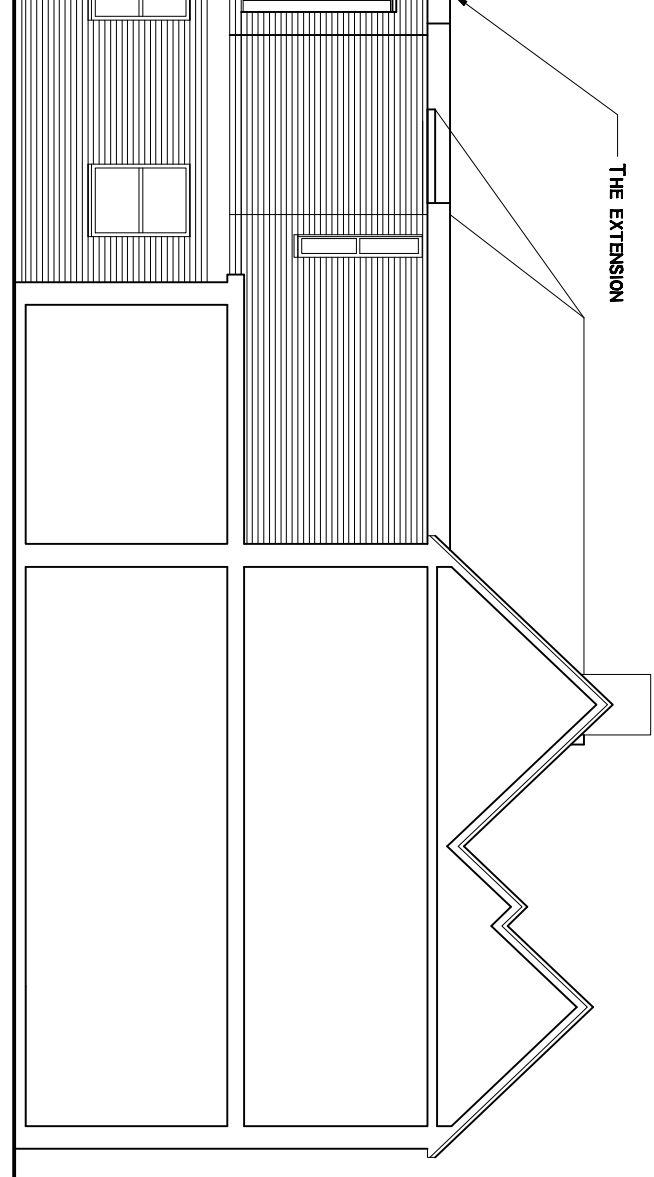
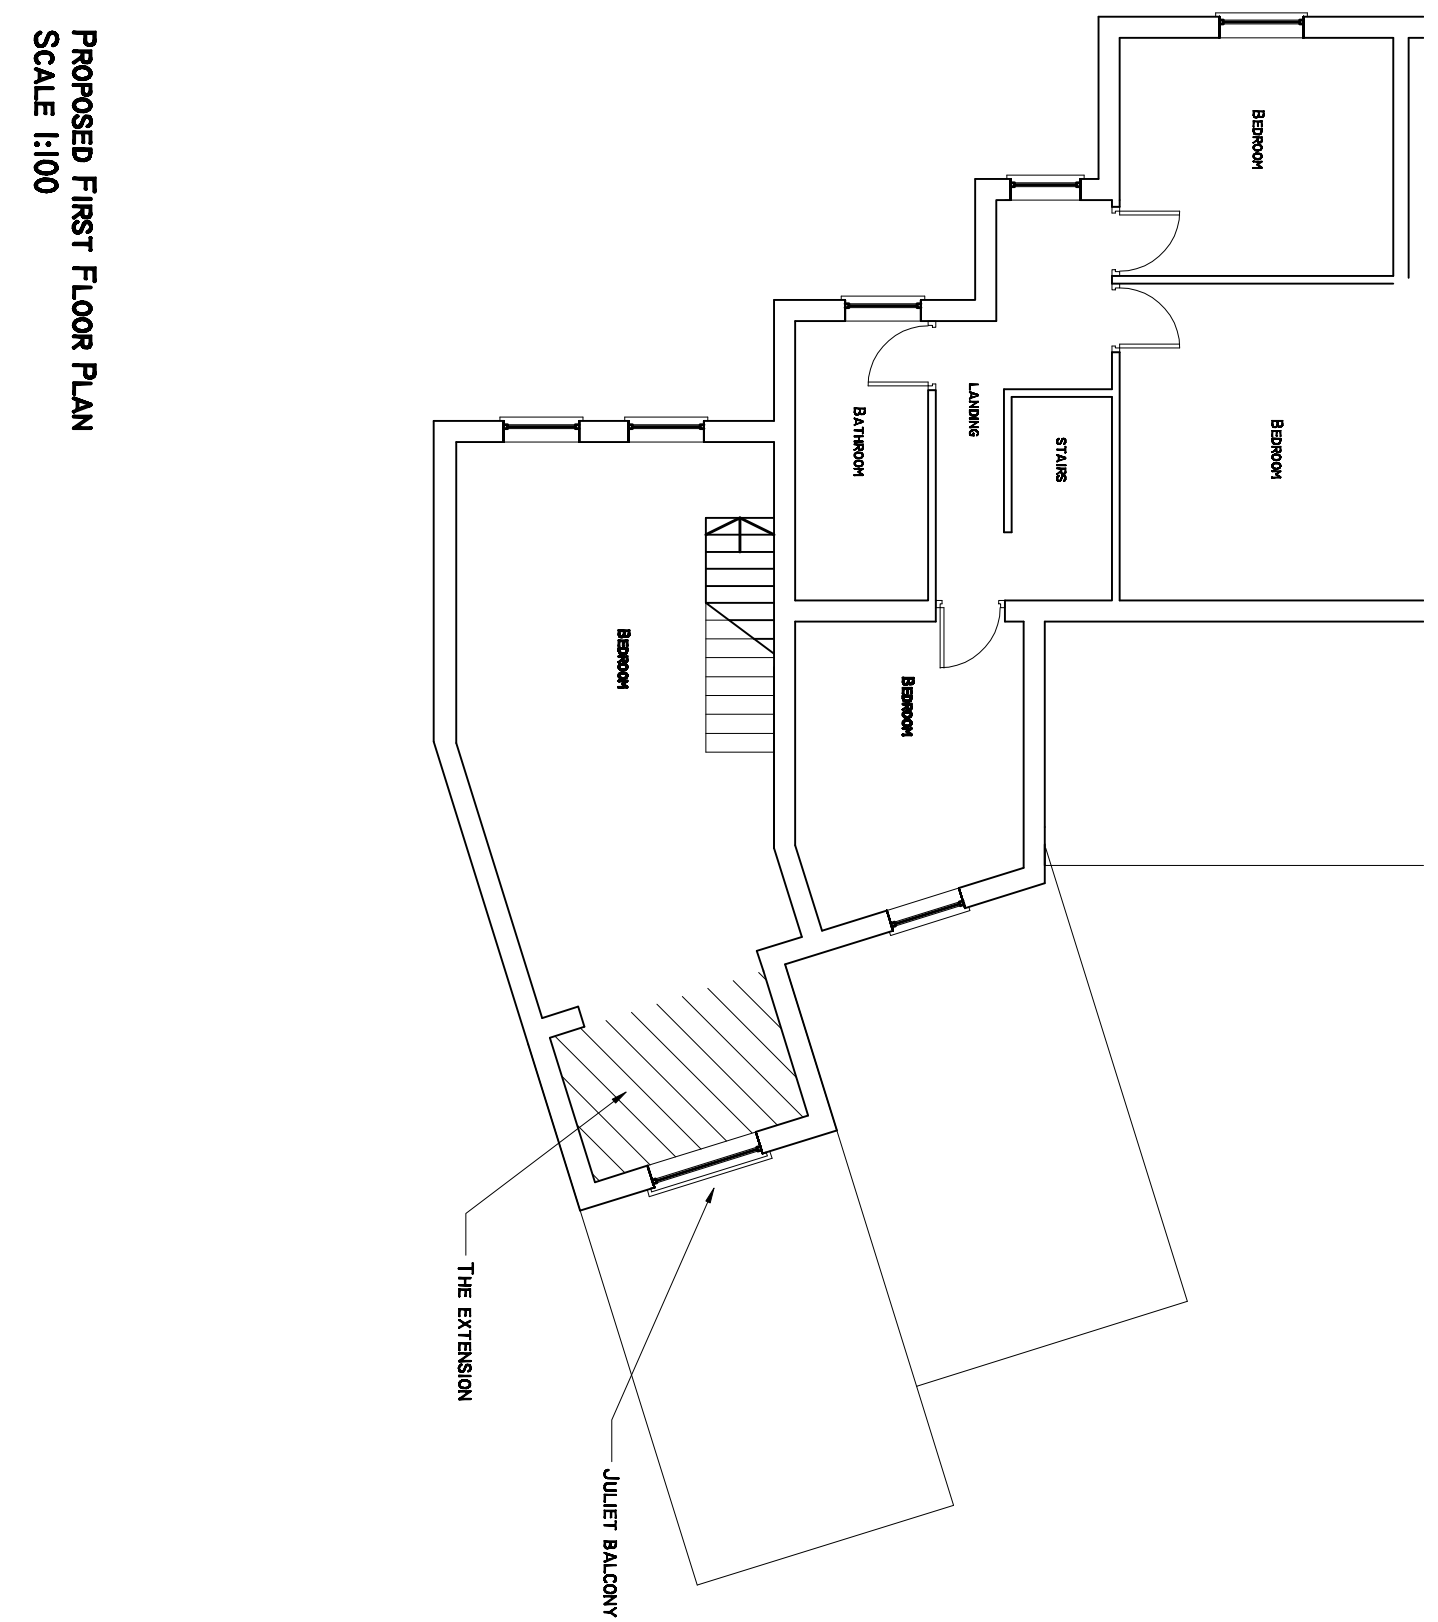
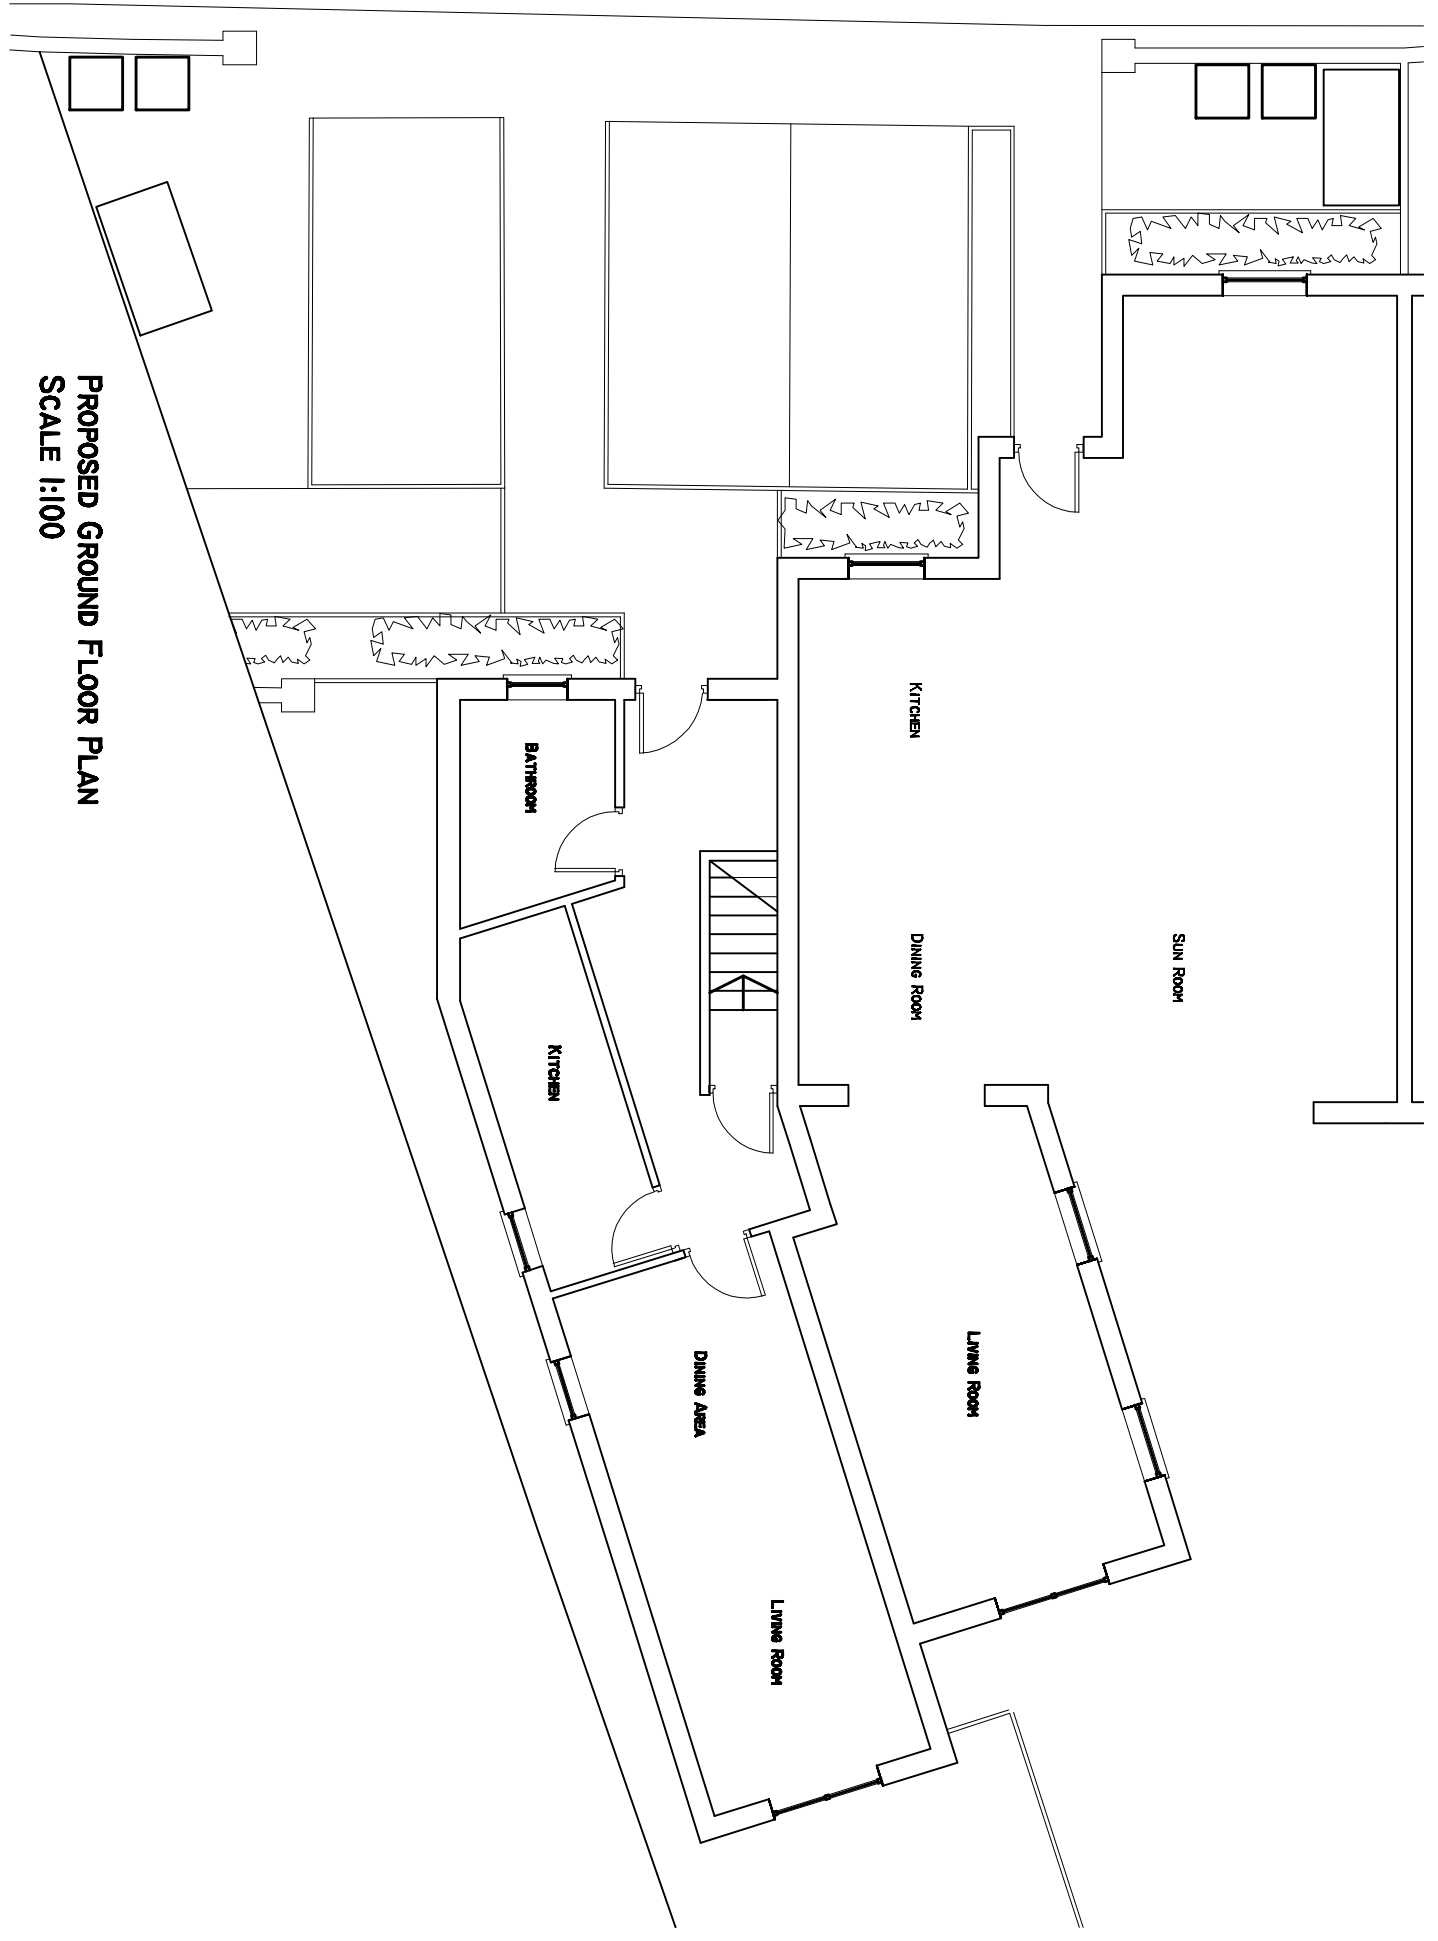
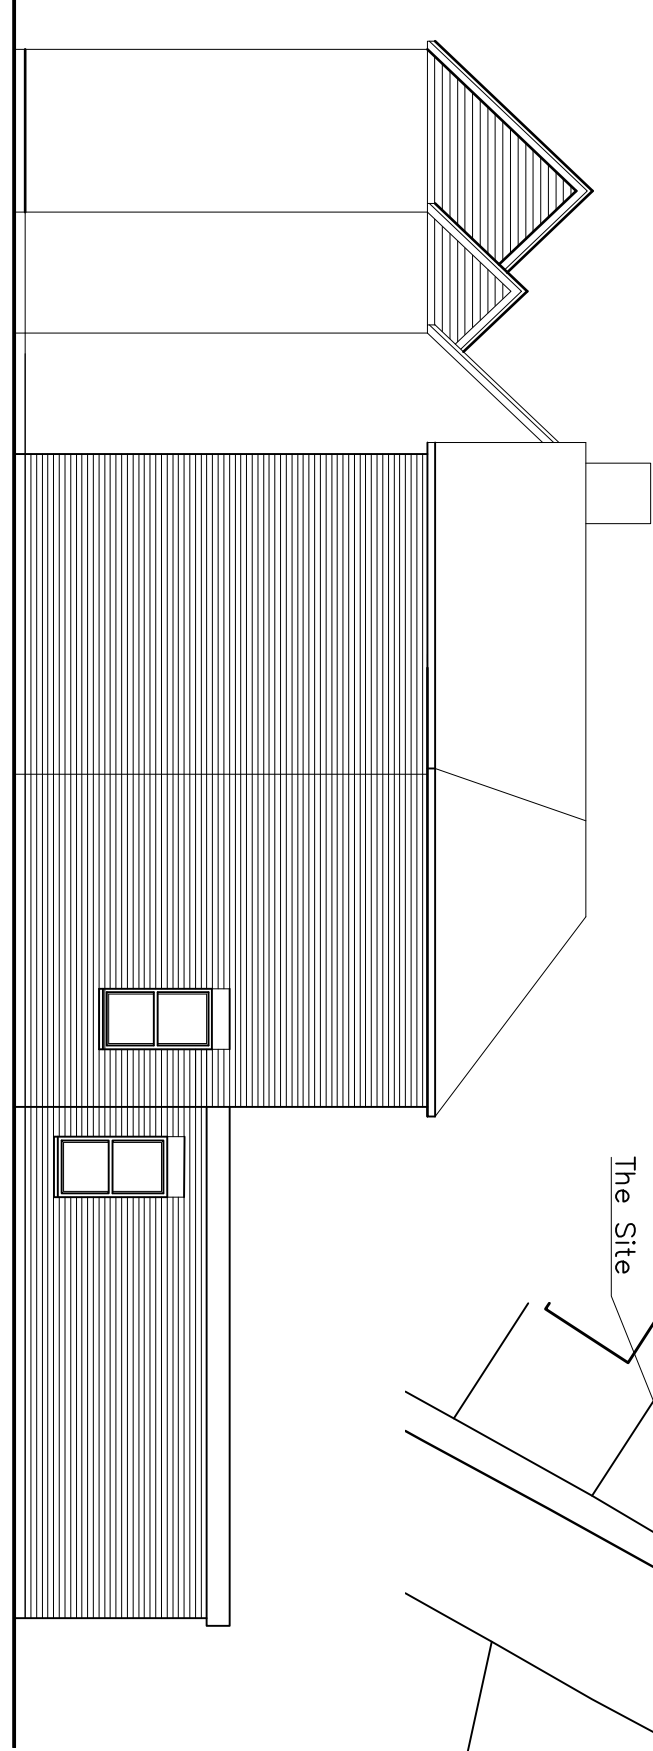
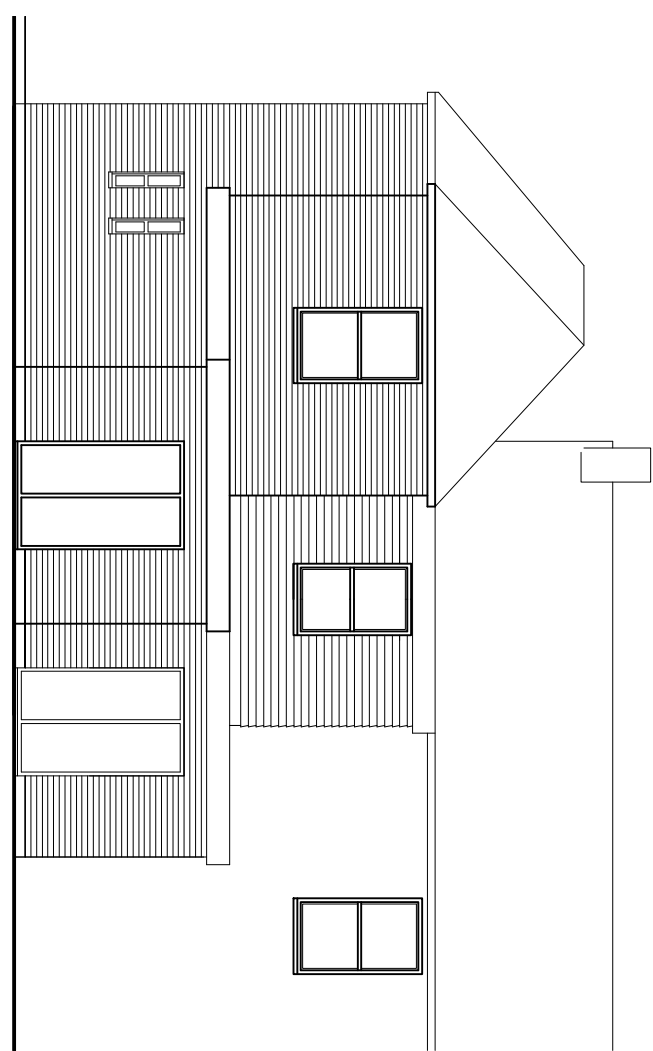
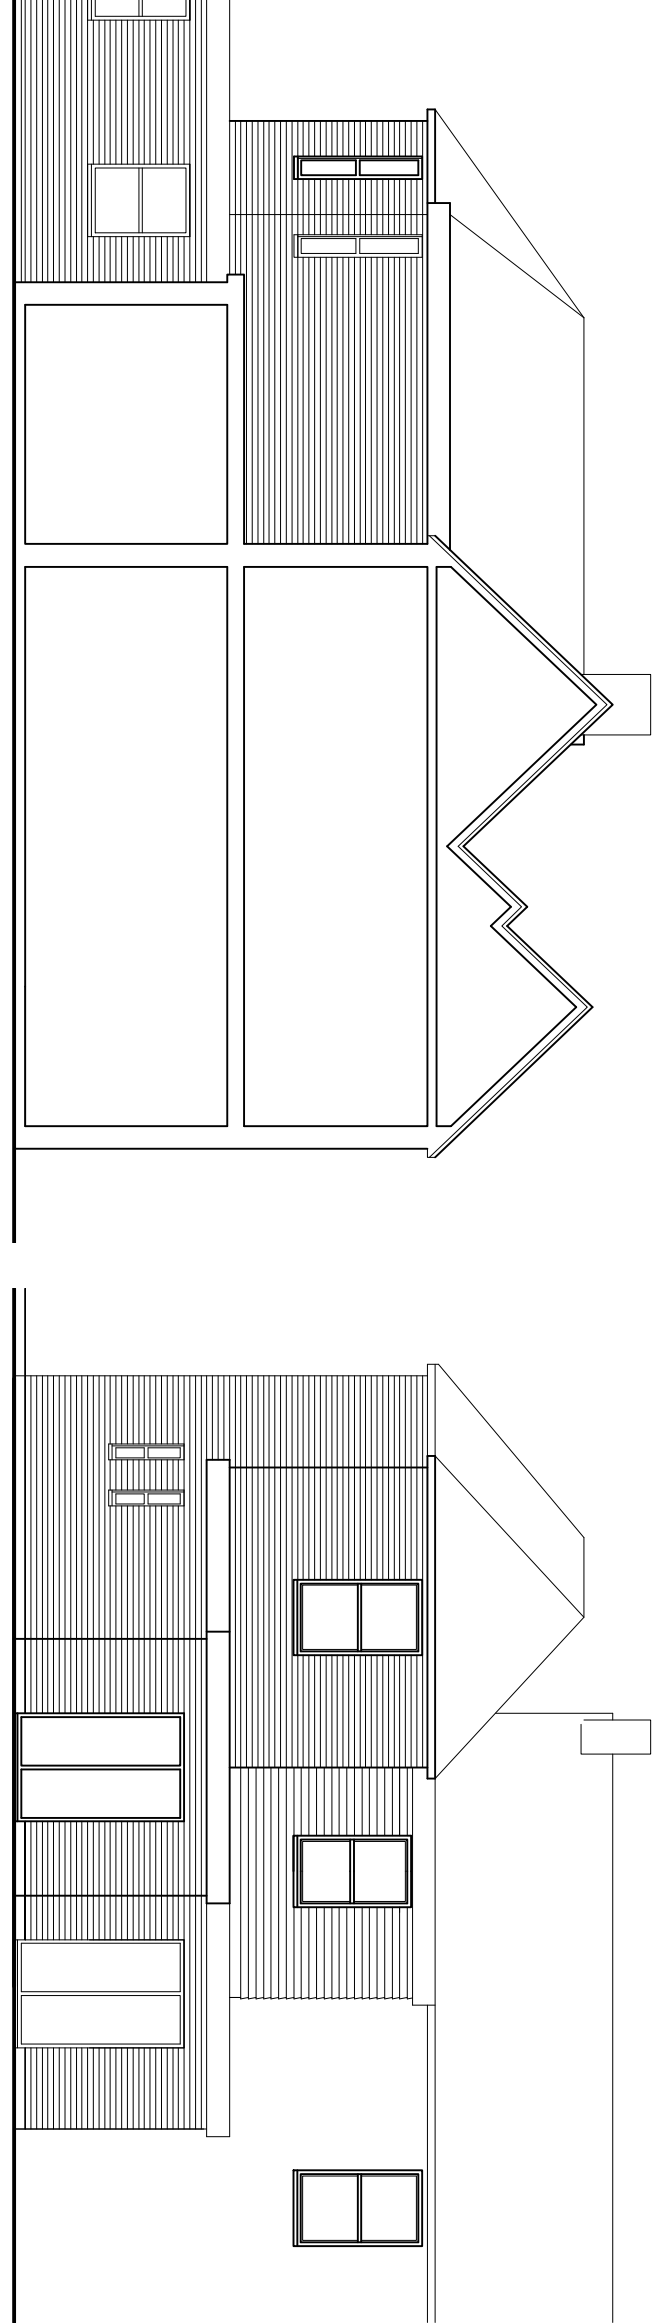
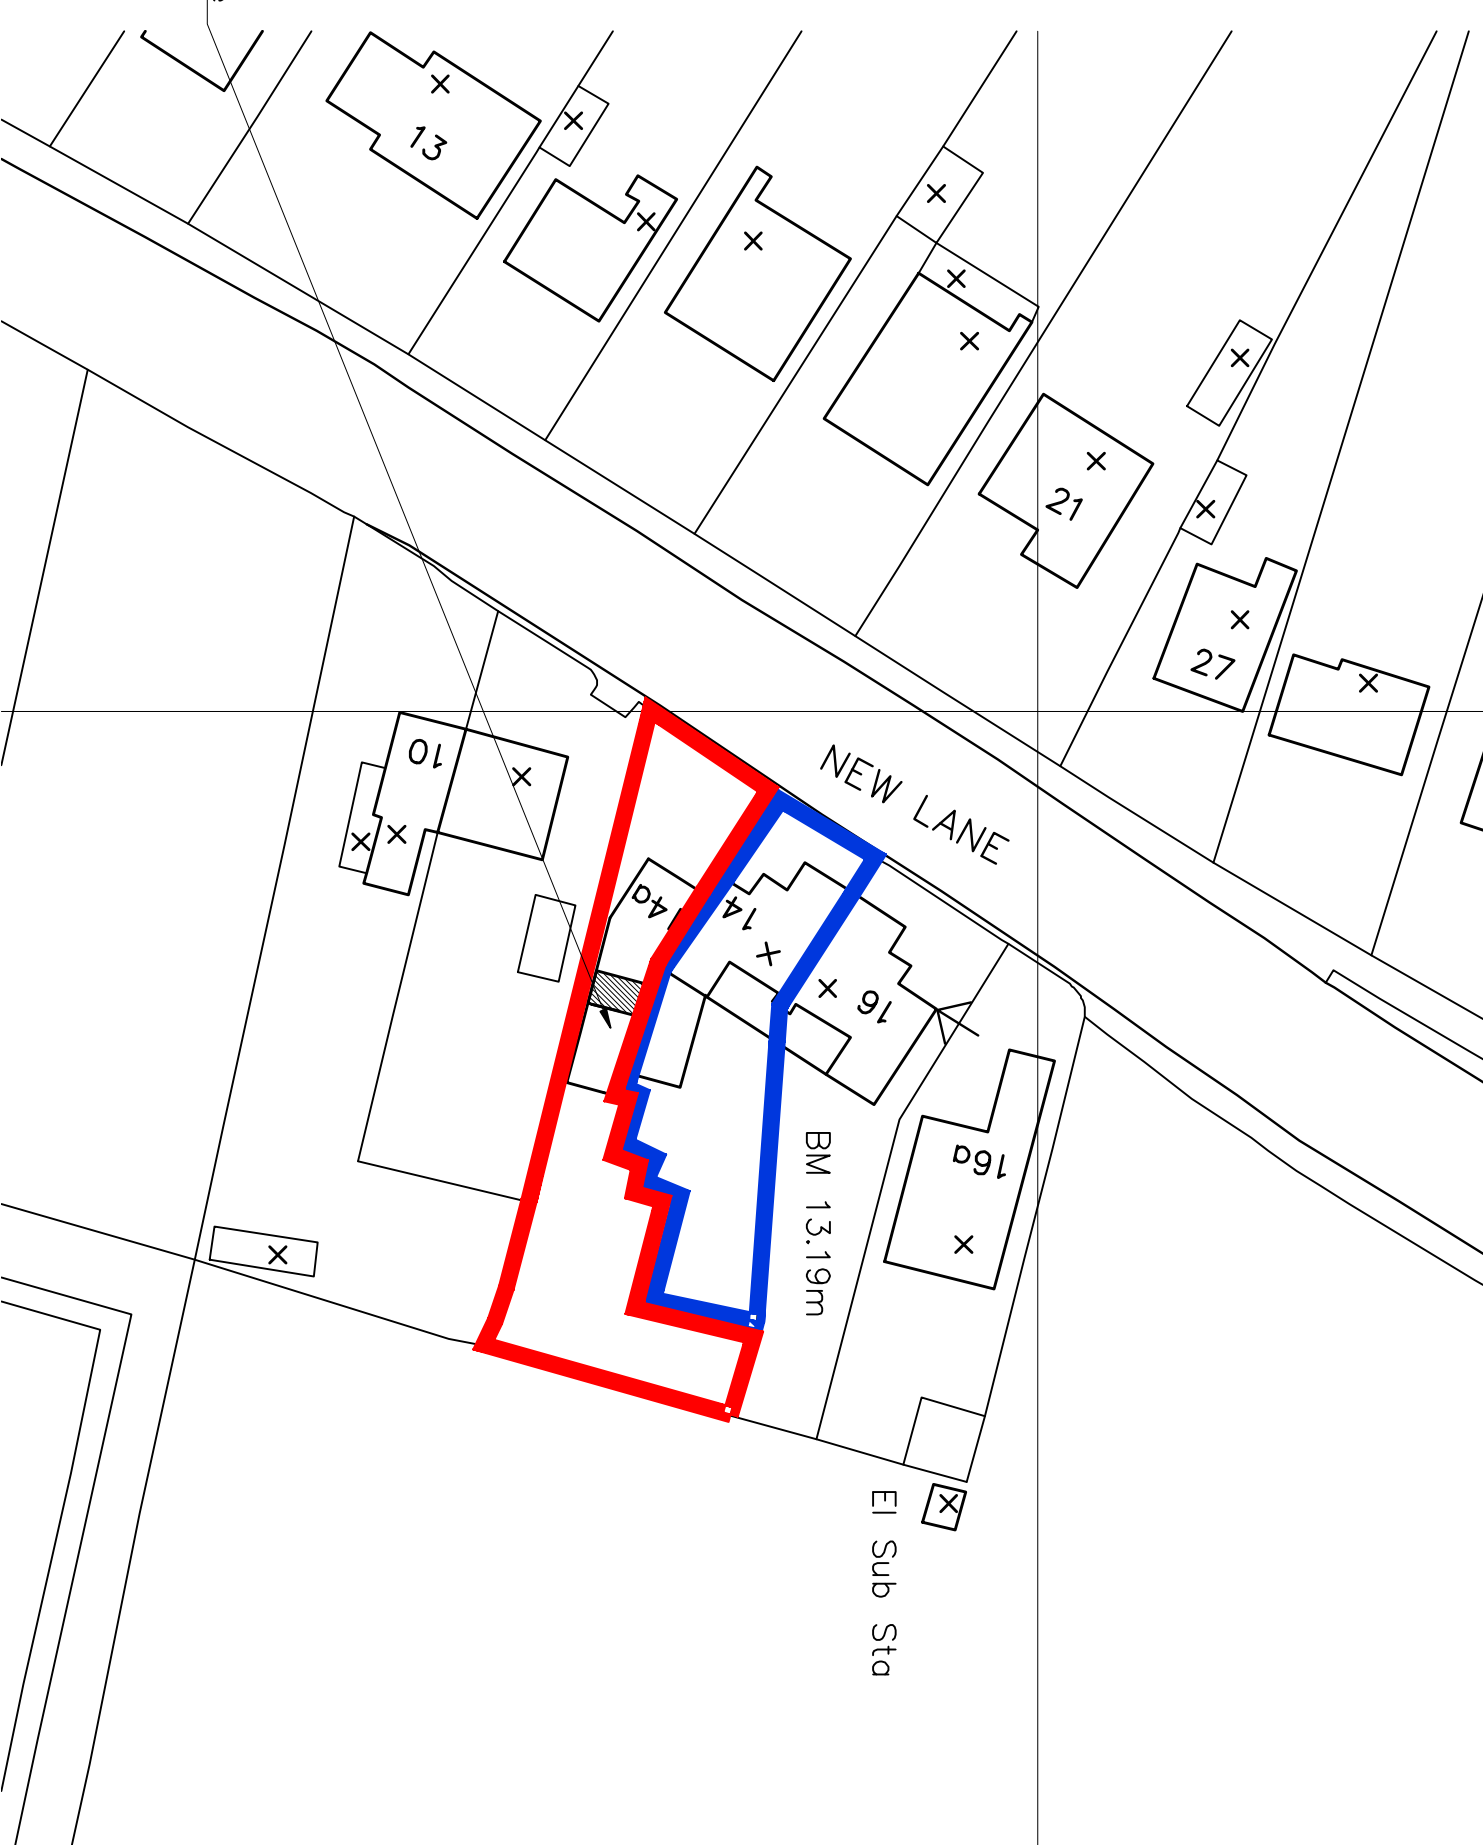


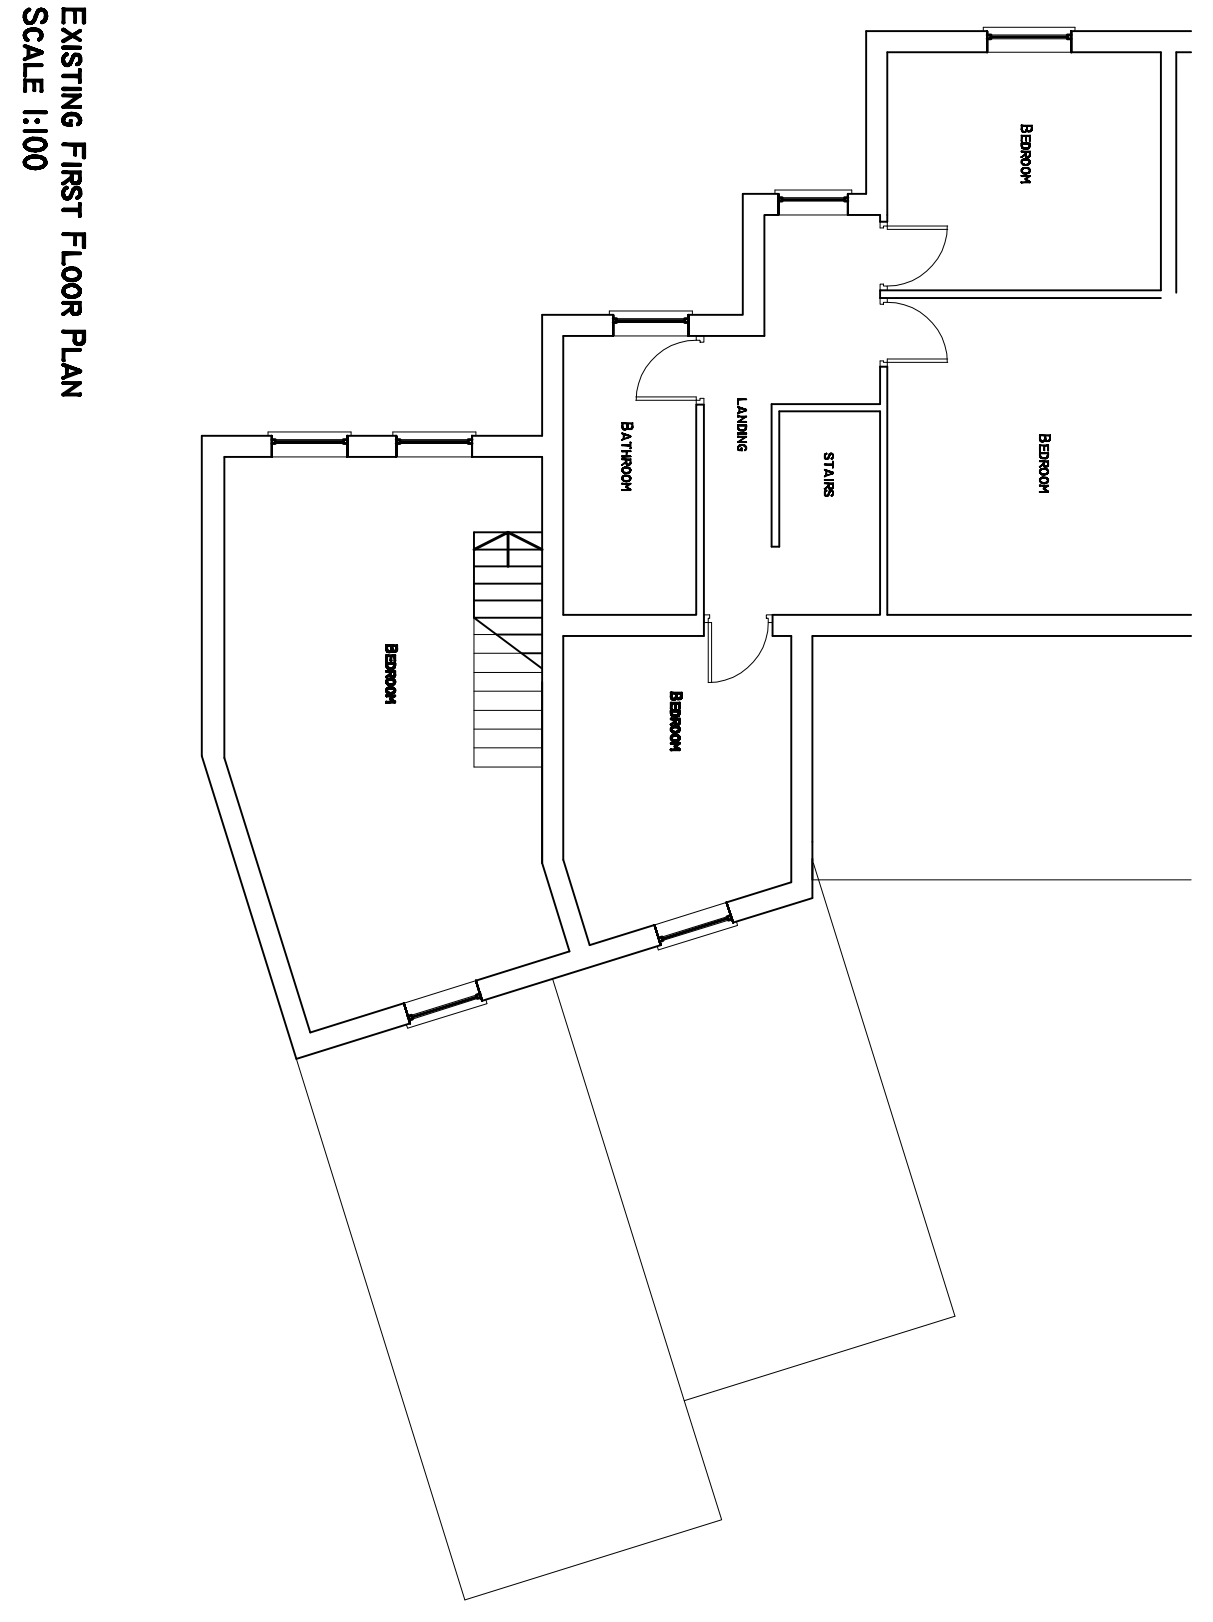

00	Planning	23.03.17
----	----------	----------

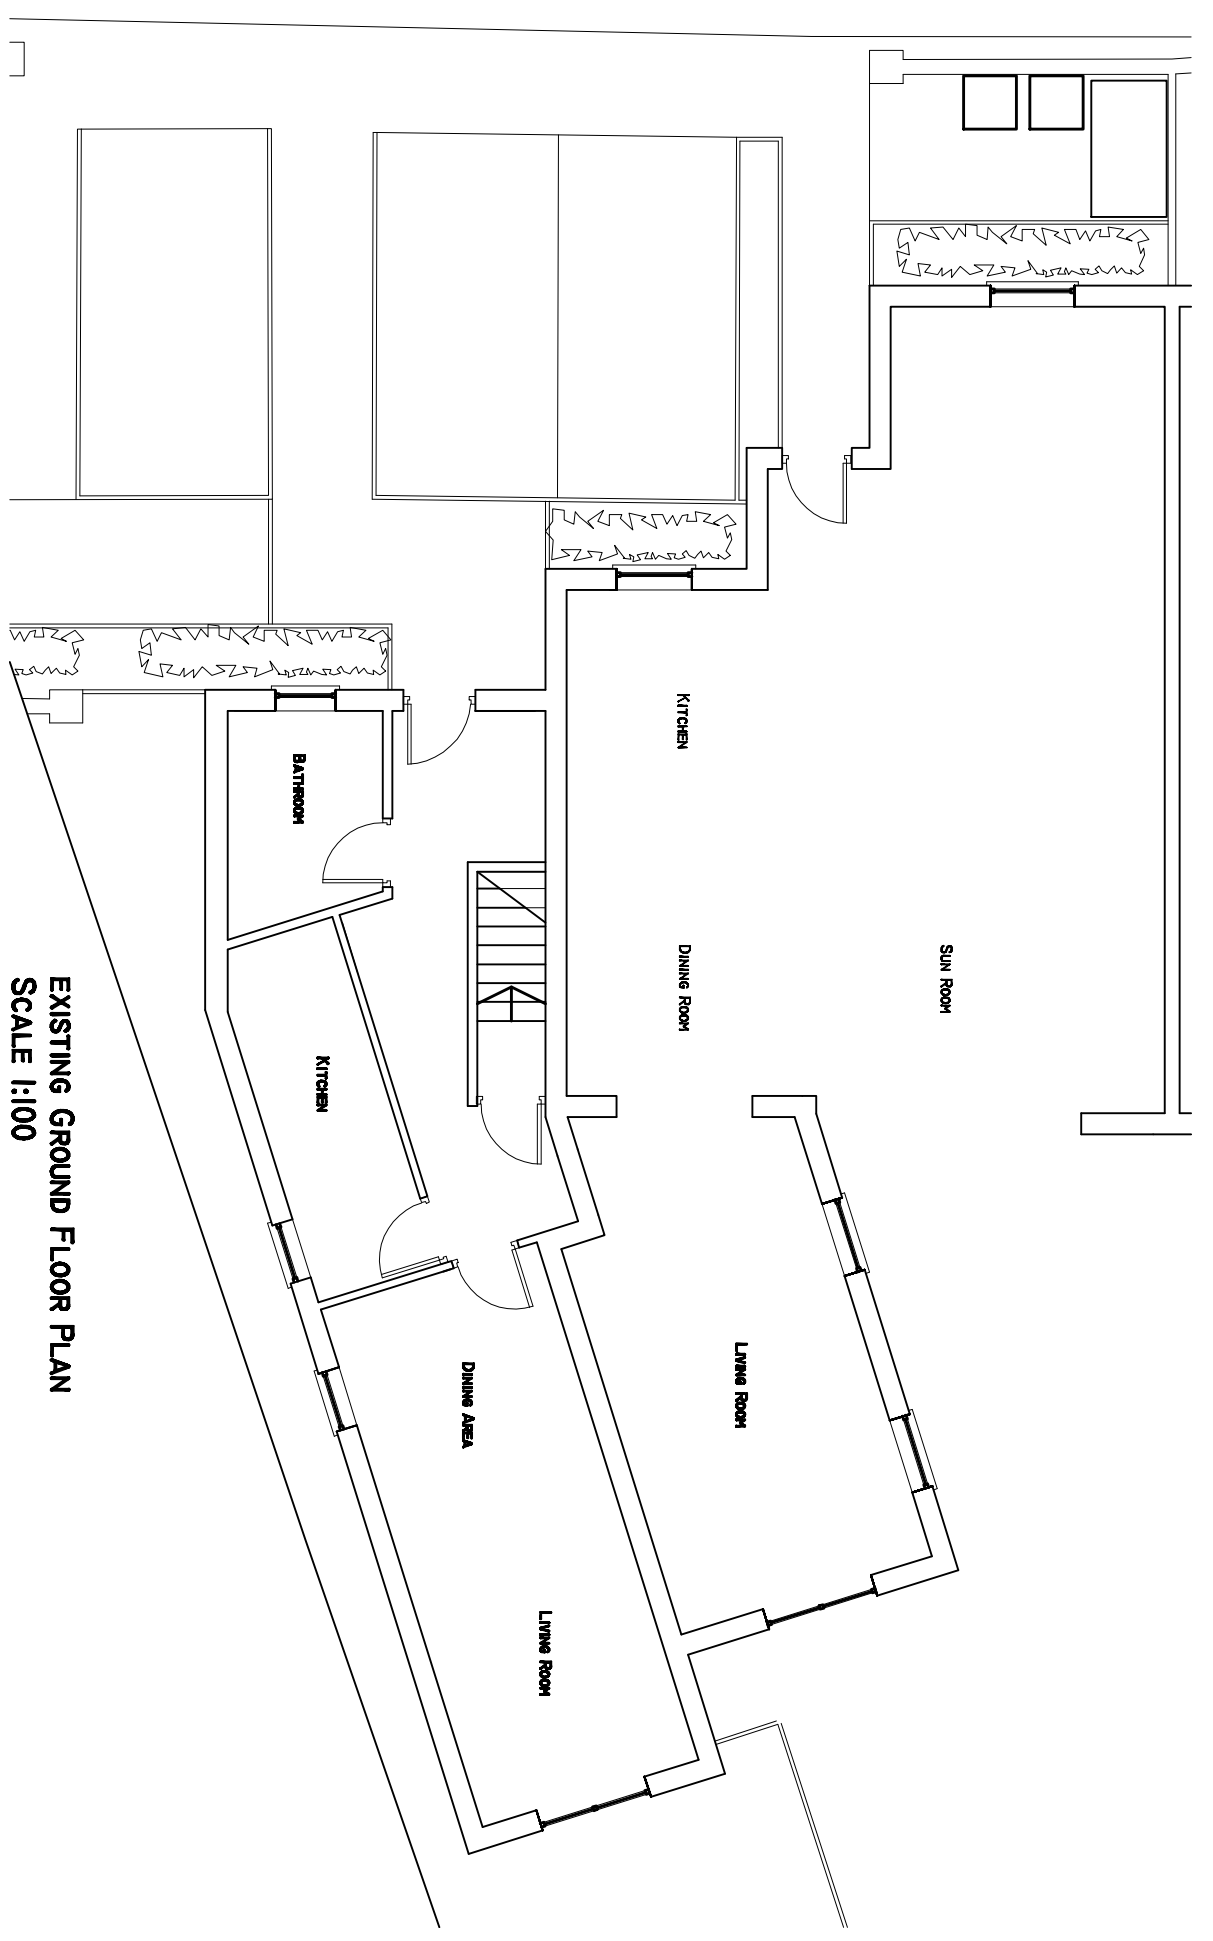

Pope Stevens Architecture Ltd.
Crossways ? 2 Beech Avenue
Chichester ? West Sussex ? PO19 3DR
Telephone: 01243 782 796
Email: pope.stevens@btinternet.com

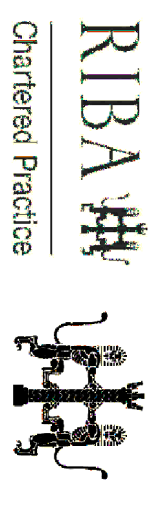

Project:
14 New Lane
Havant
Hampshire

Drawing:
Planning Application,
Rear first floor extension to bedroom,
Location, Site, Floor Plans and elevations

Date:
March 2017
CSP
Scale:
as shown
Drawing No.:
DP-A-01
Revision:
00