



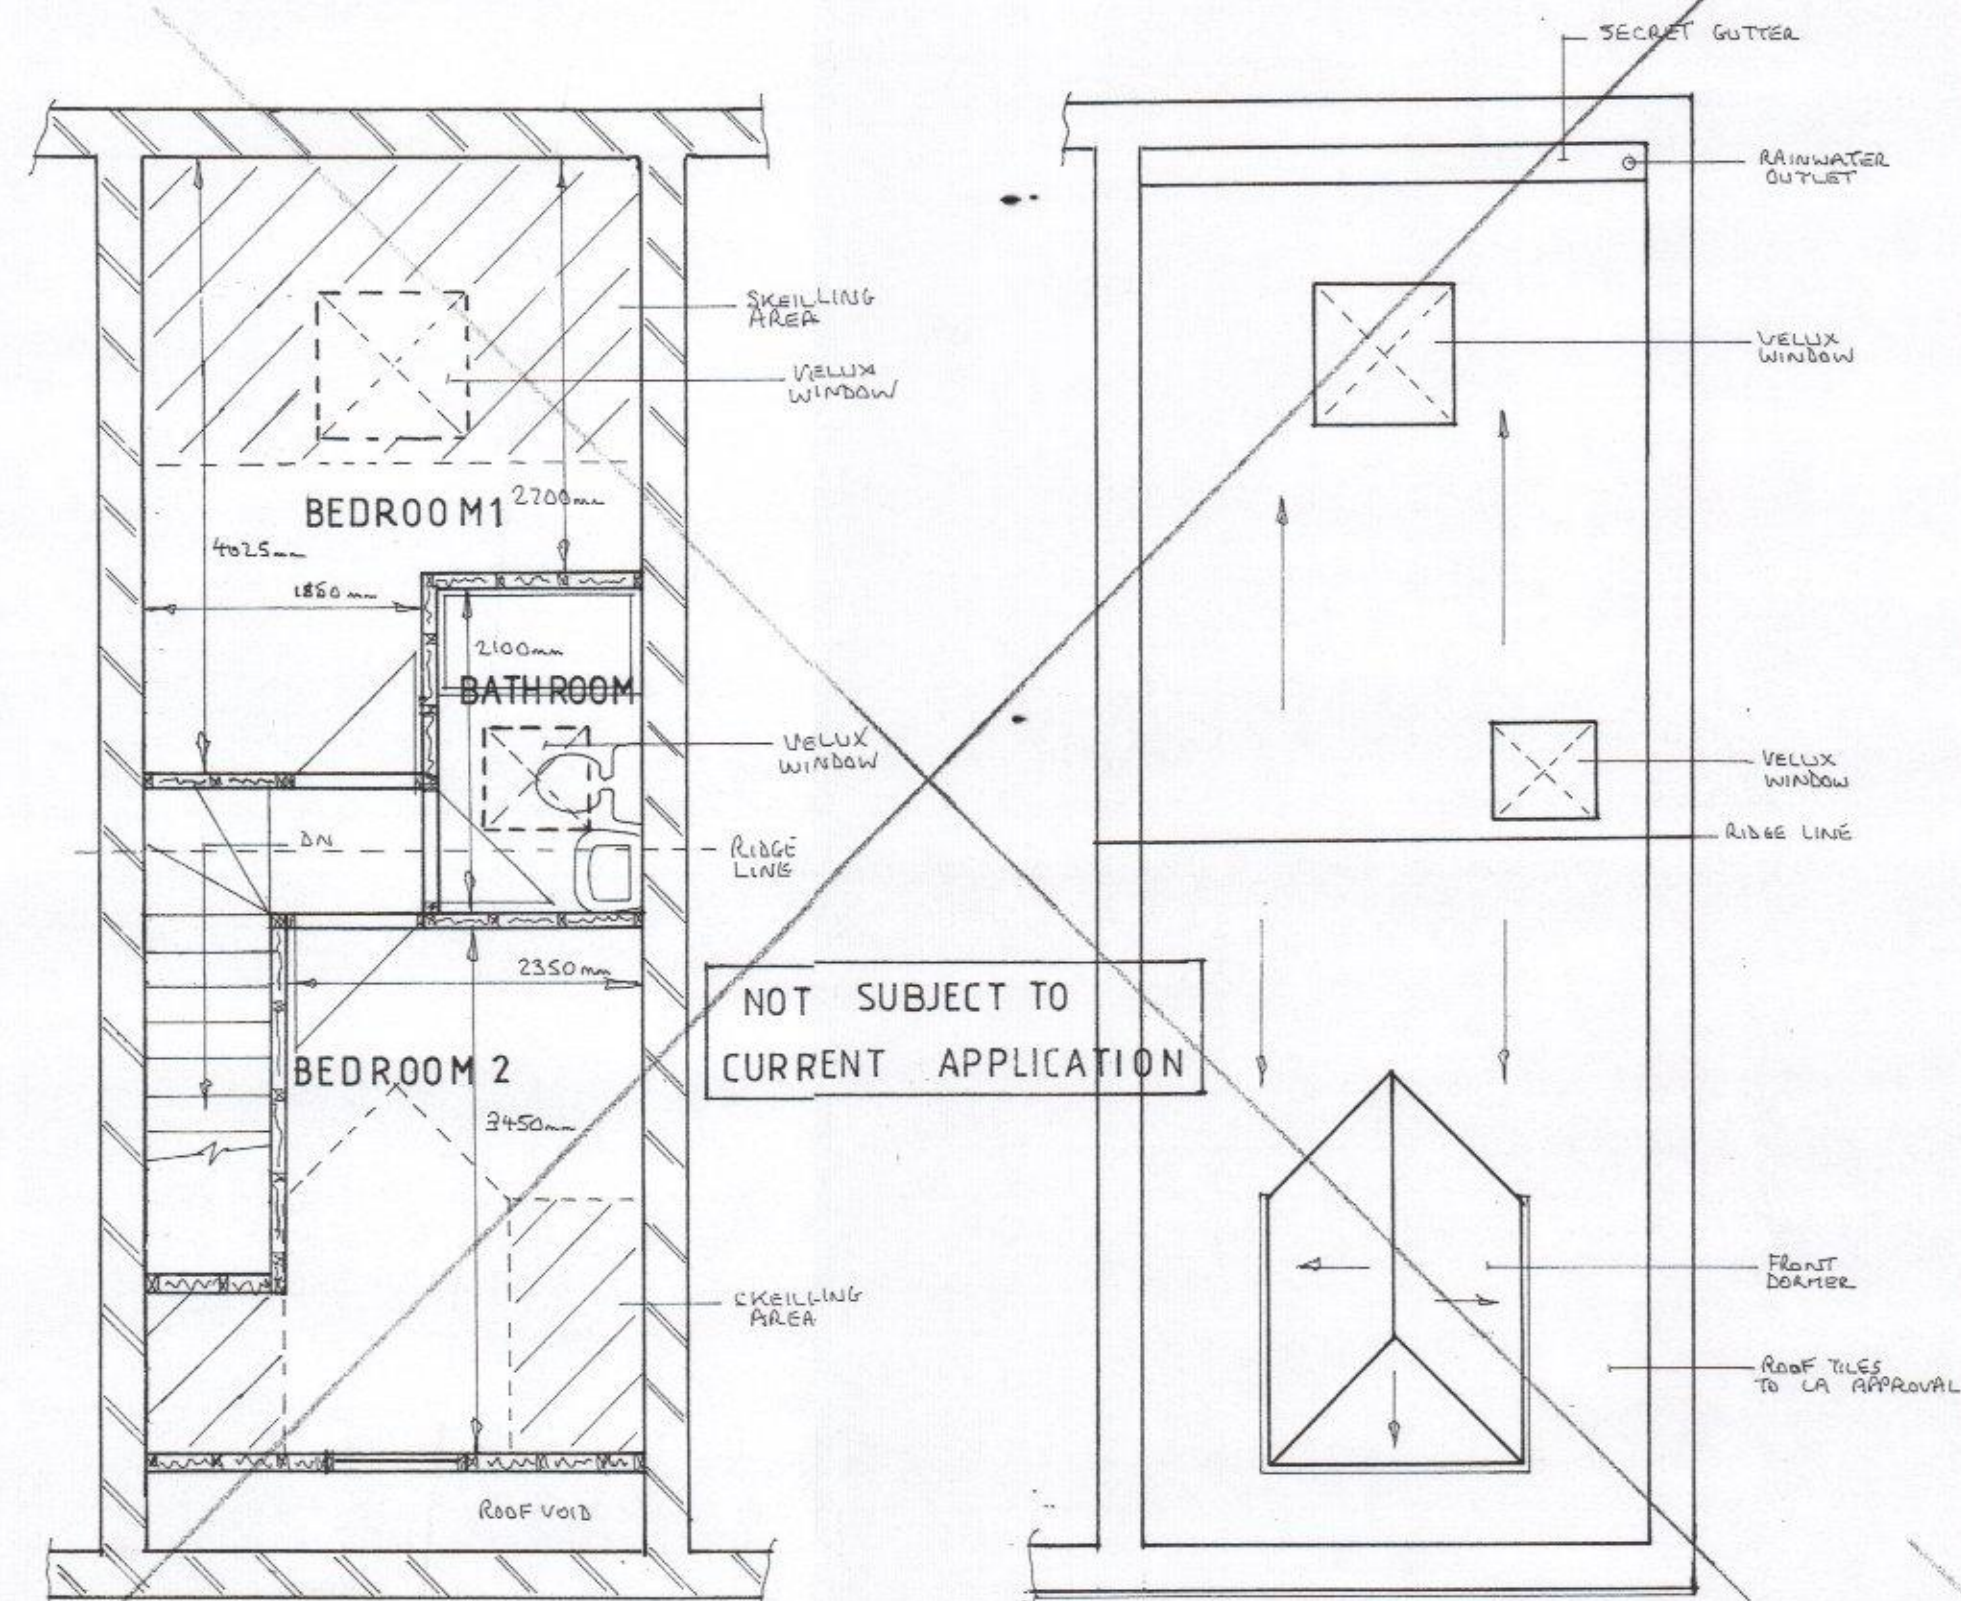


SECOND FLOOR PLAN

ROOF PLAN

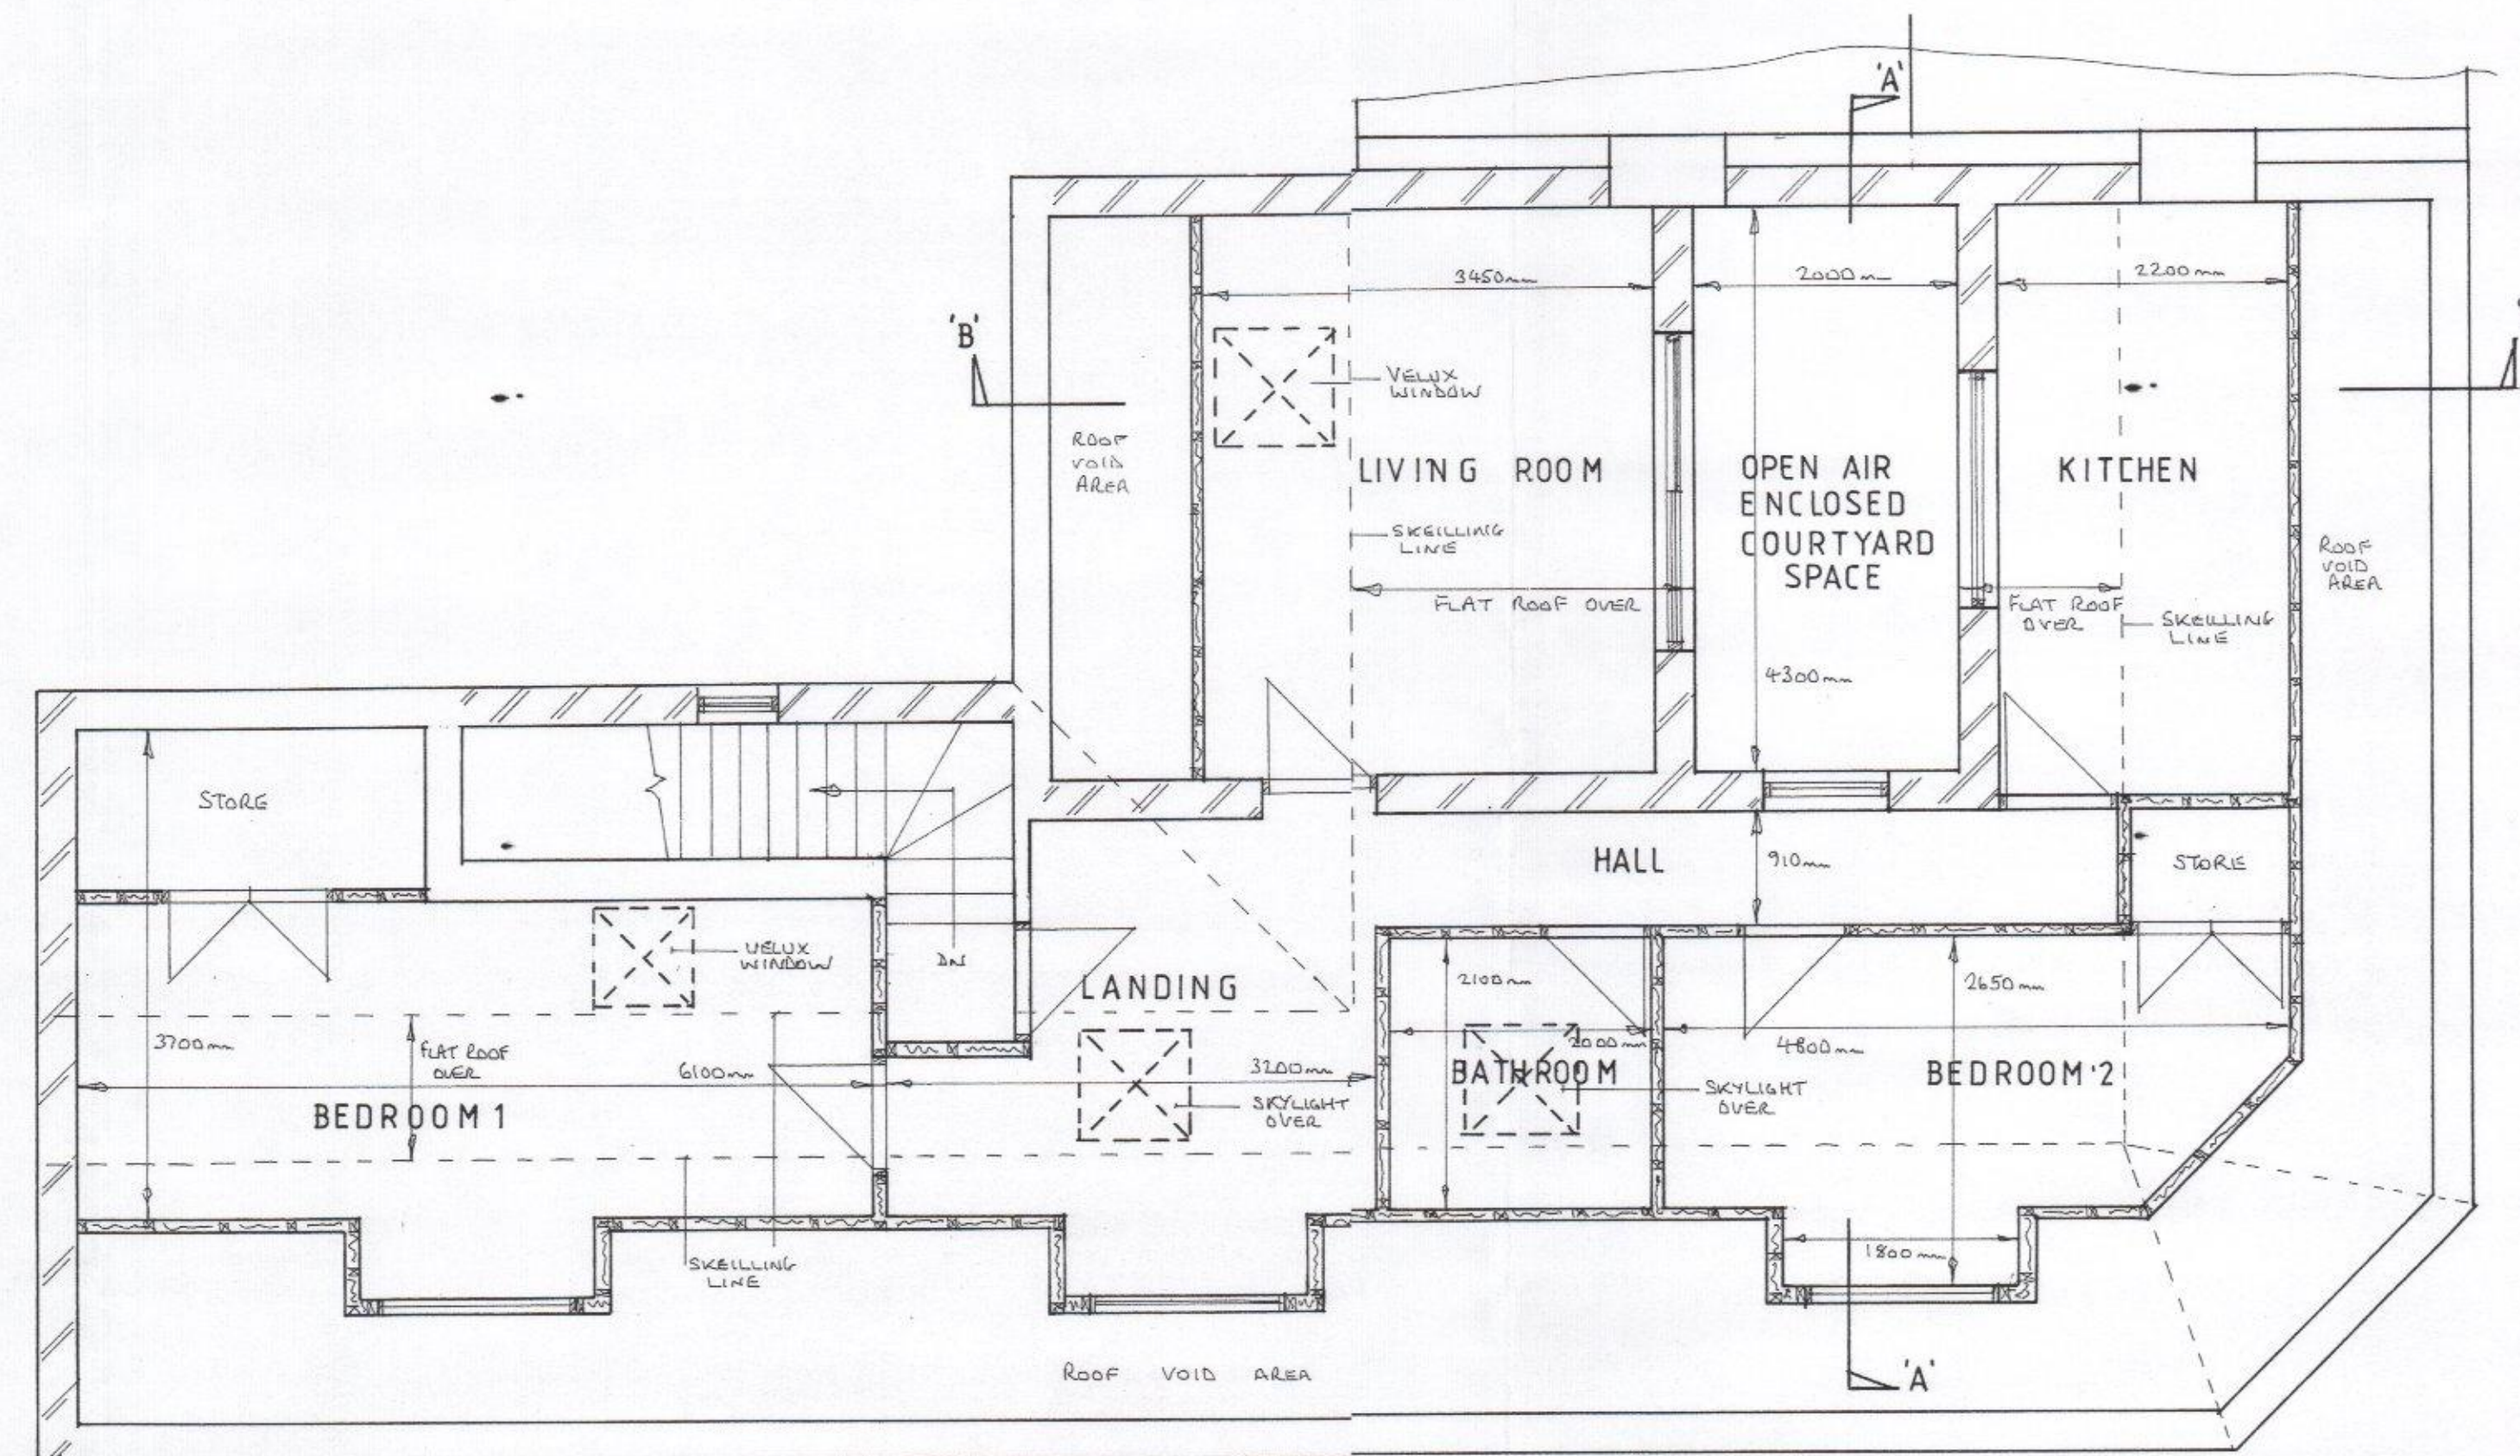


SECOND FLOOR MANAGERS FLAT (TOTAL FLOOR AREA 86.6m<sup>2</sup>)

EACH HOUSE TOTAL  
FLOOR AREA - 62.4 m<sup>2</sup>

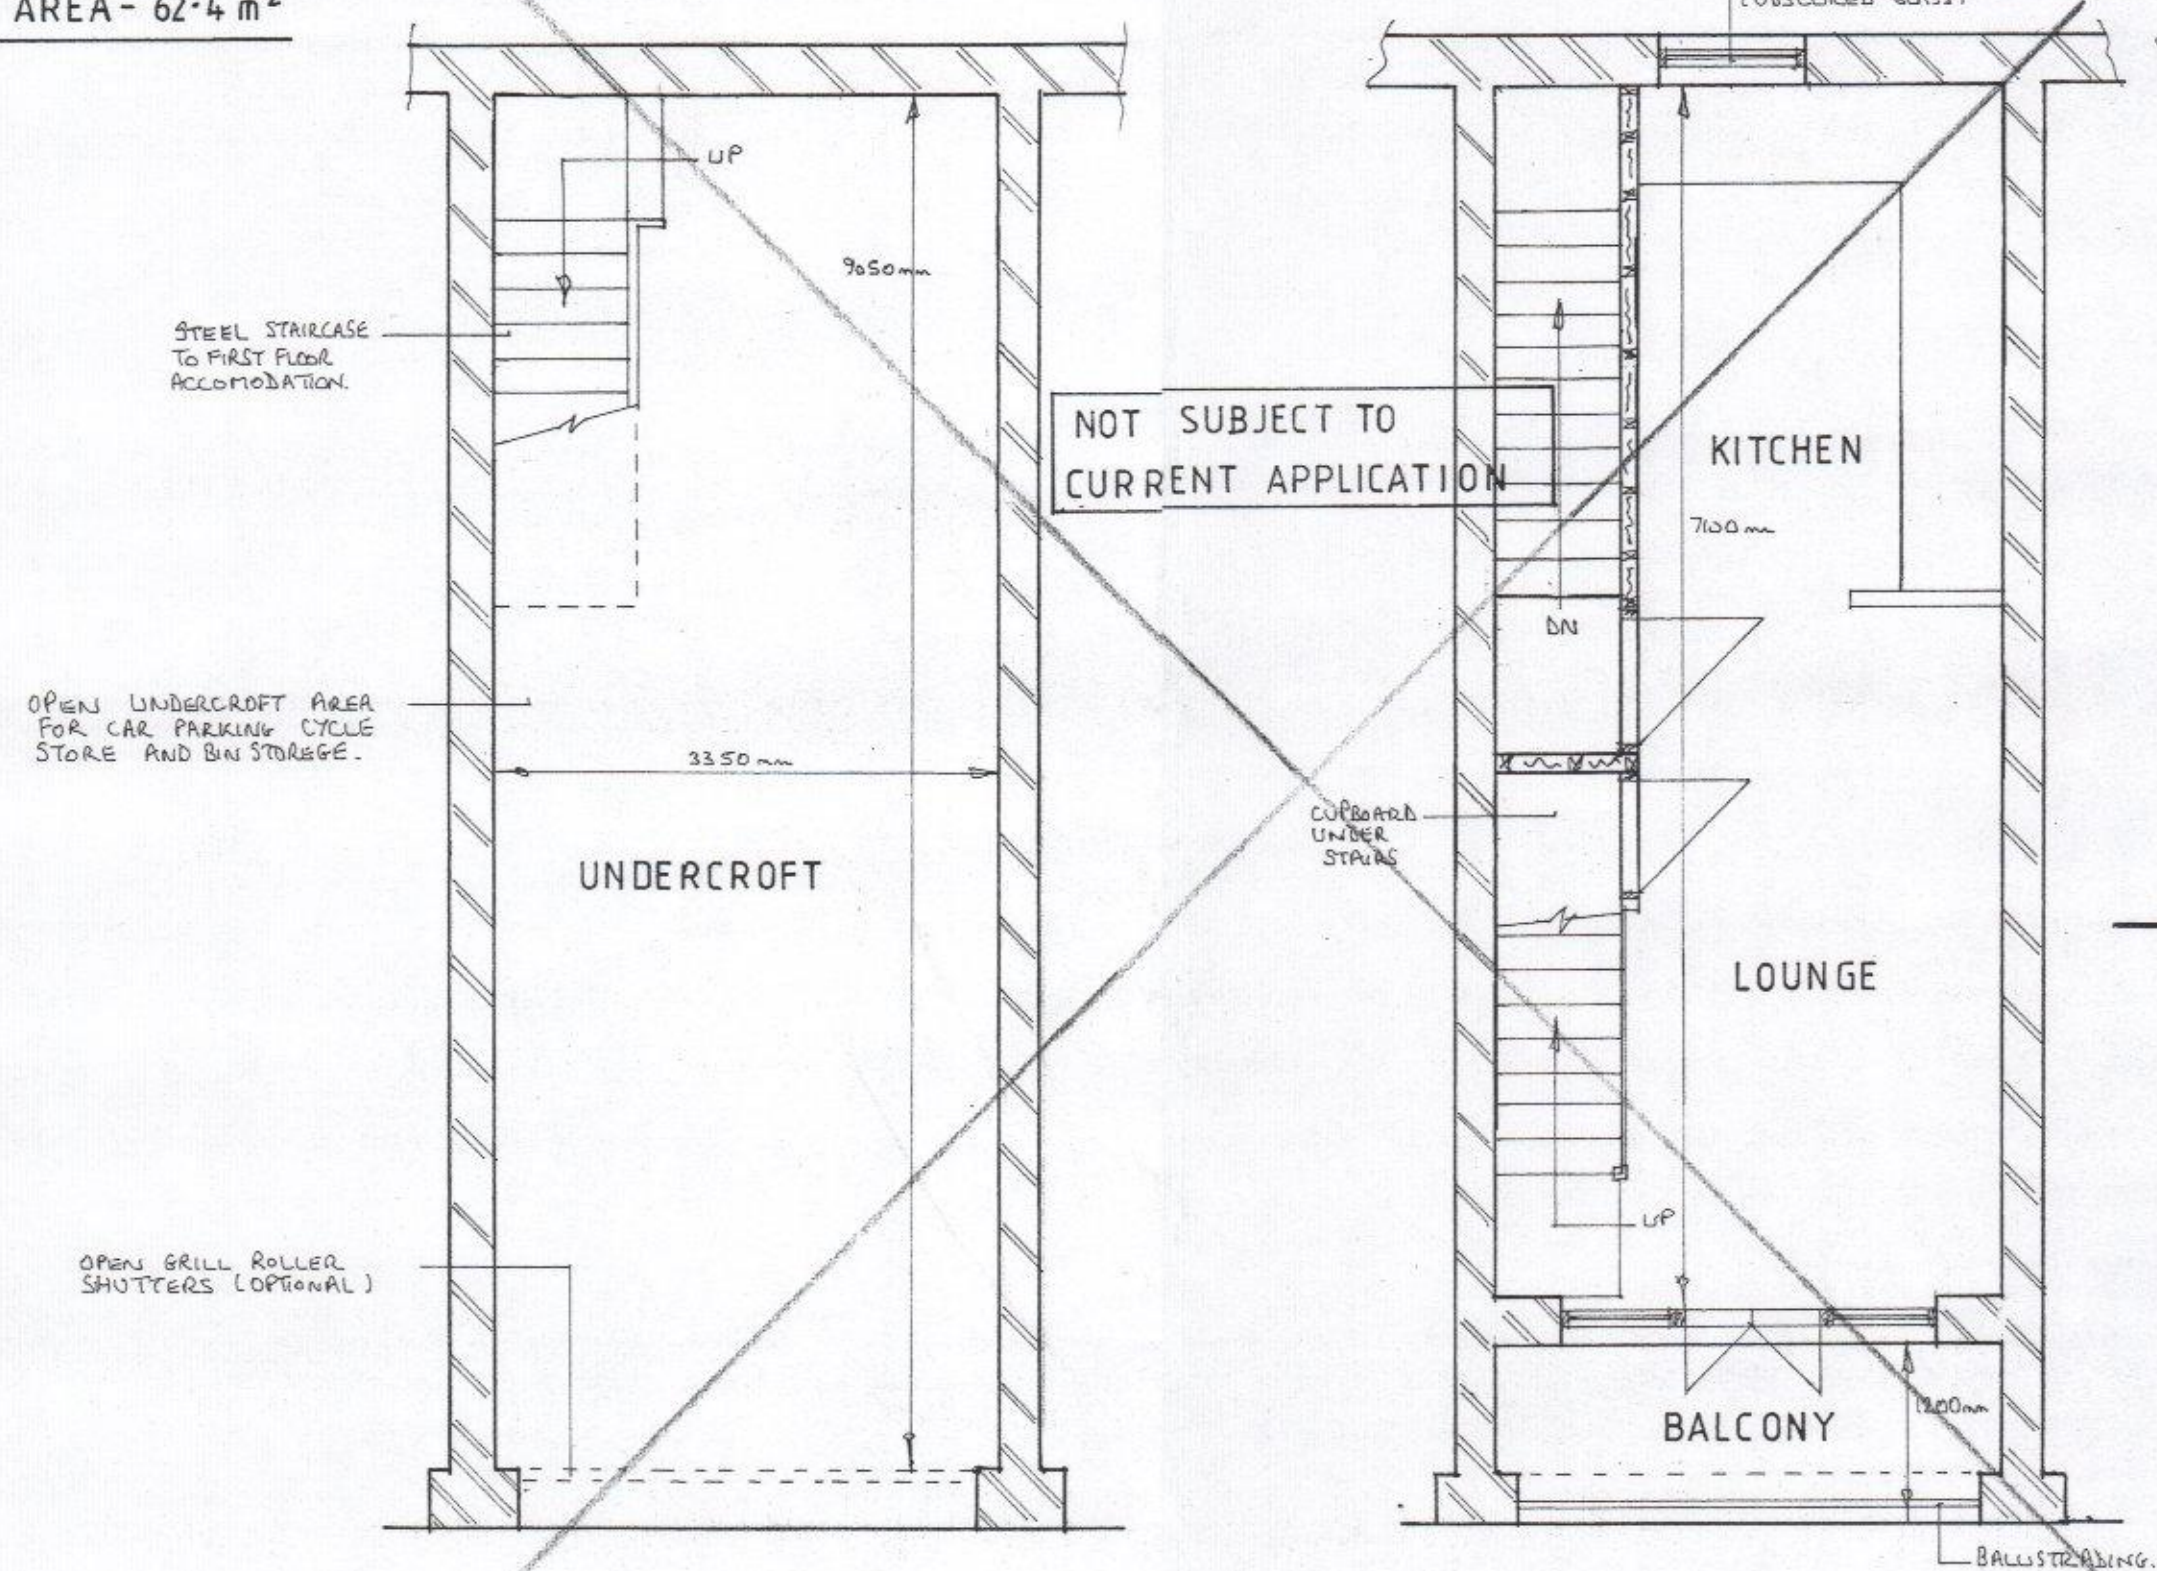


GROUND FLOOR PLAN


FIRST FLOOR PLAN

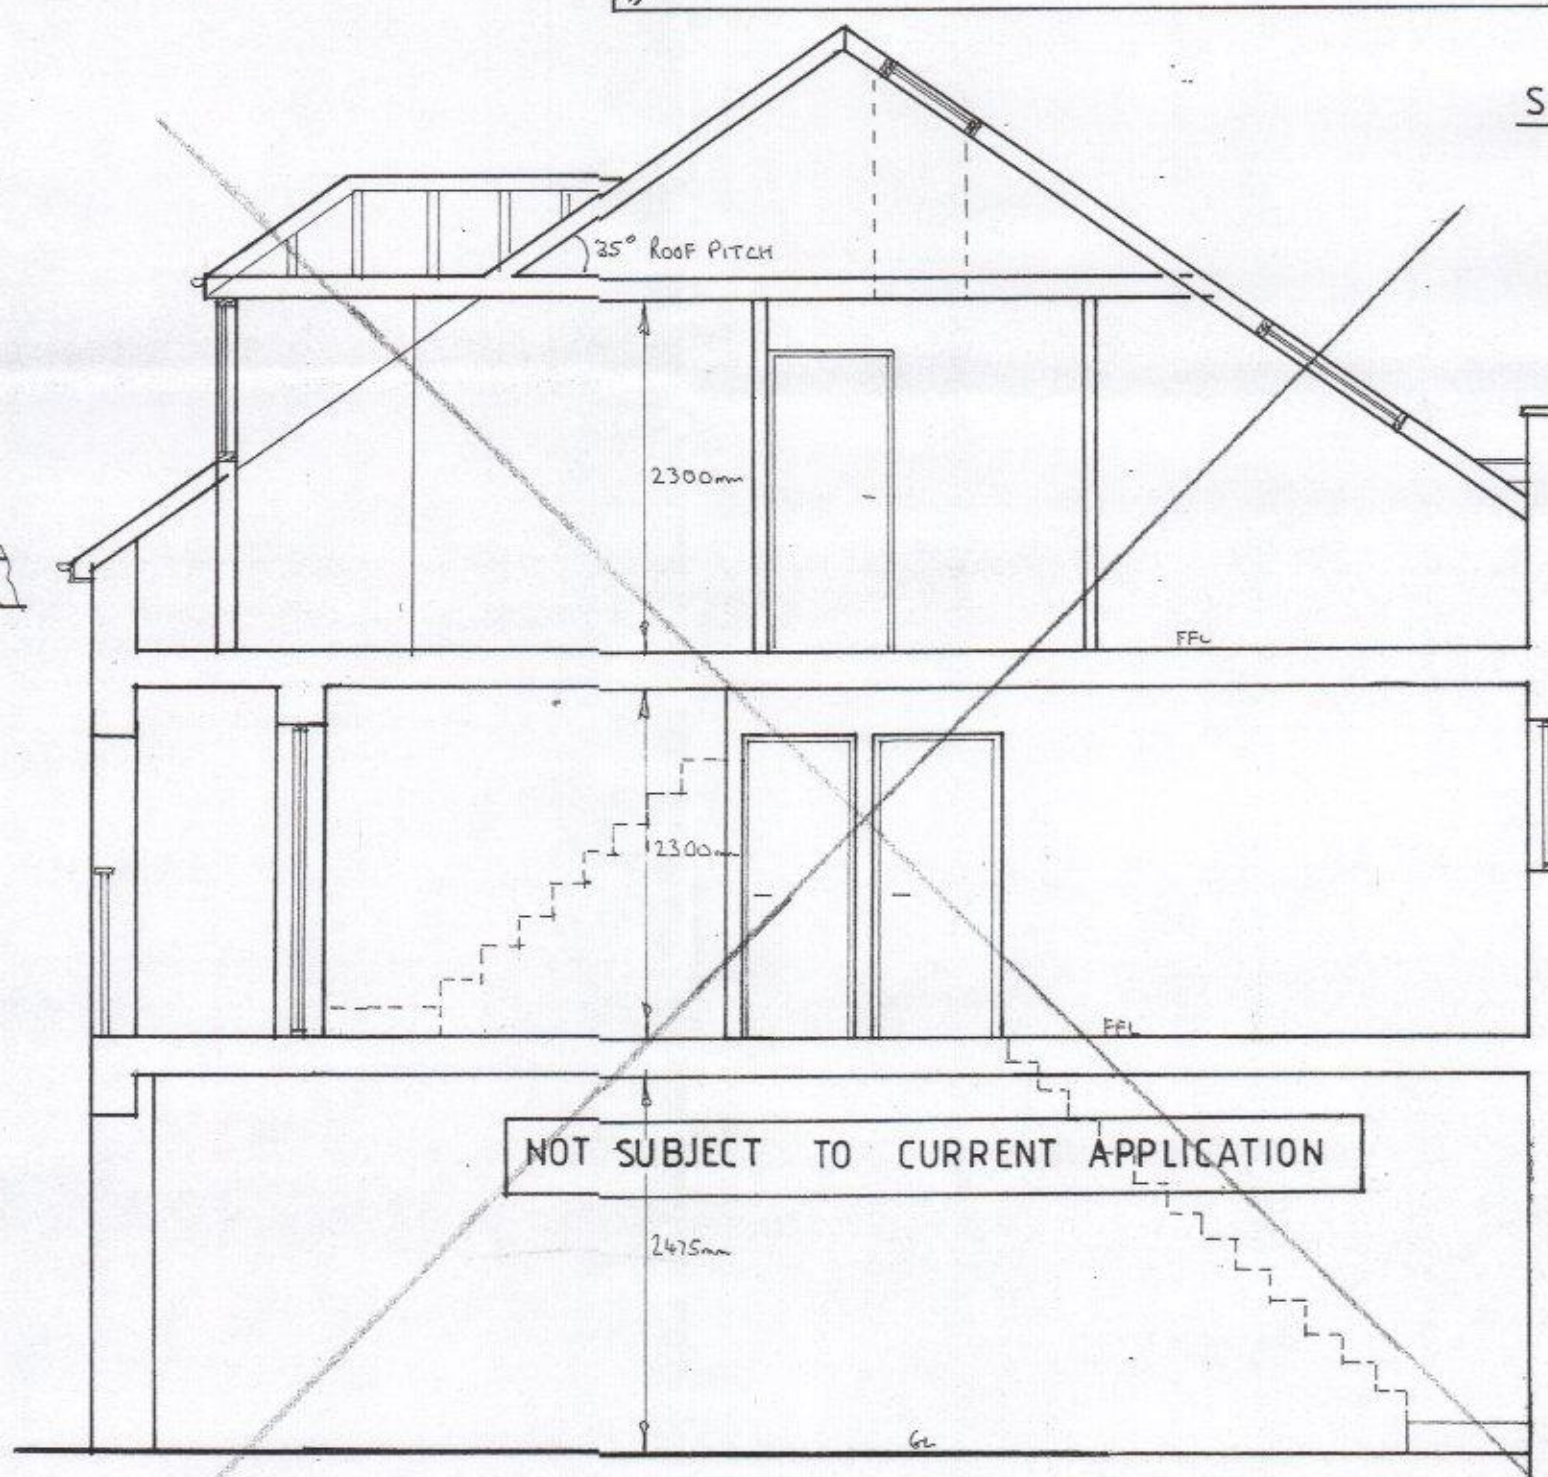


SECTION THROUGH PROPOSED HOUSE

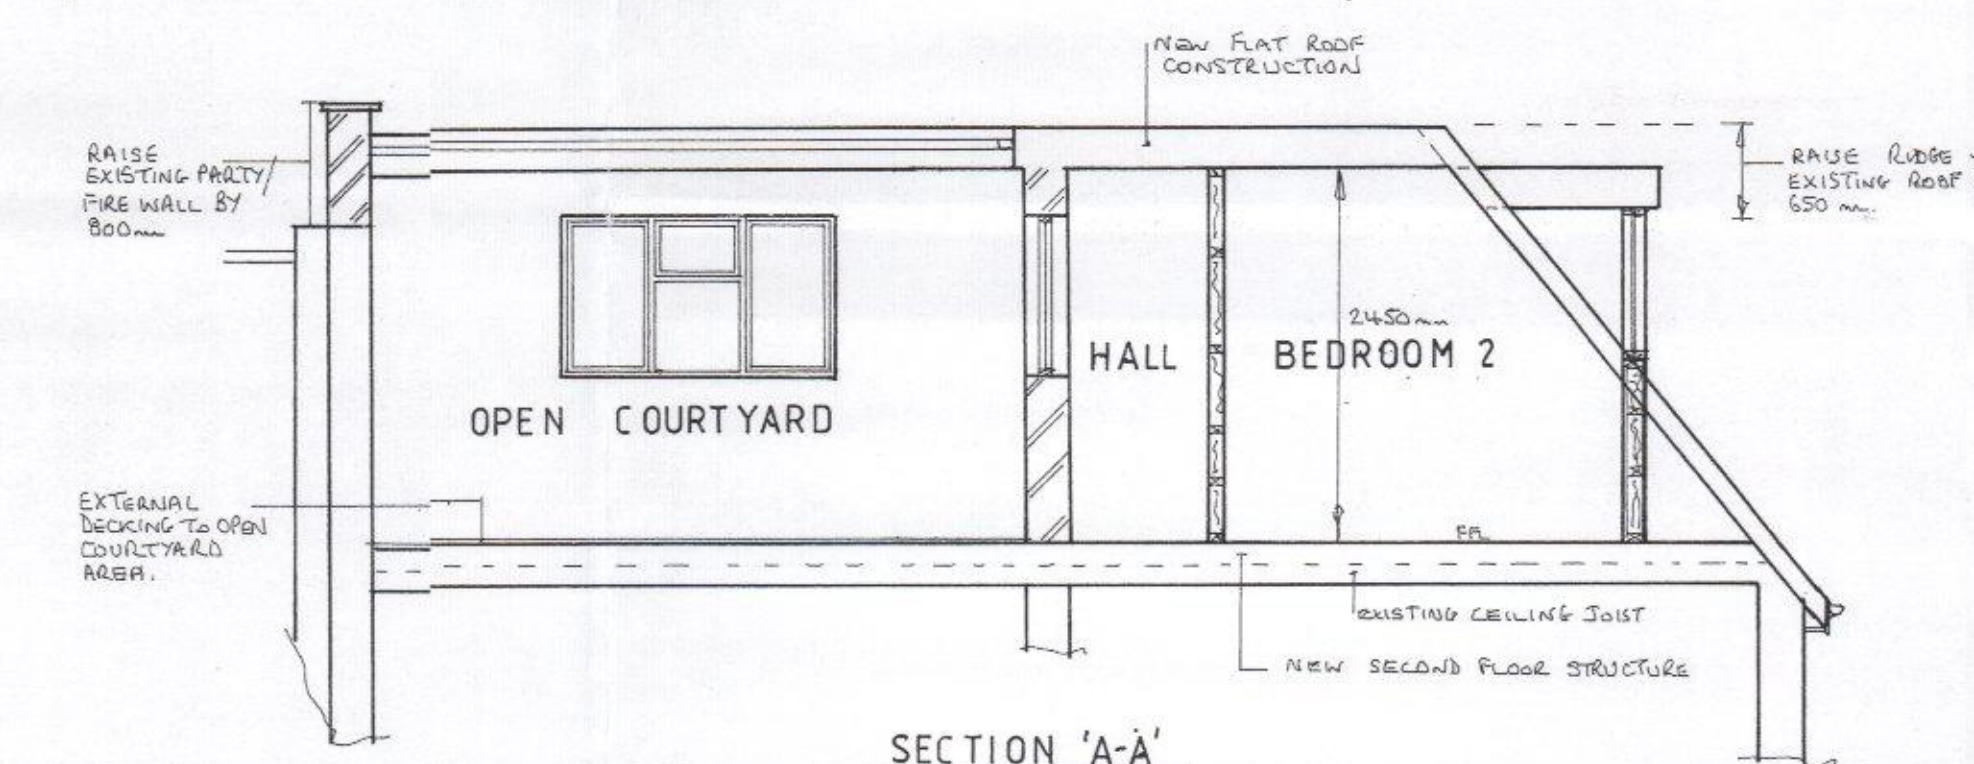

SECTION 'A-A'

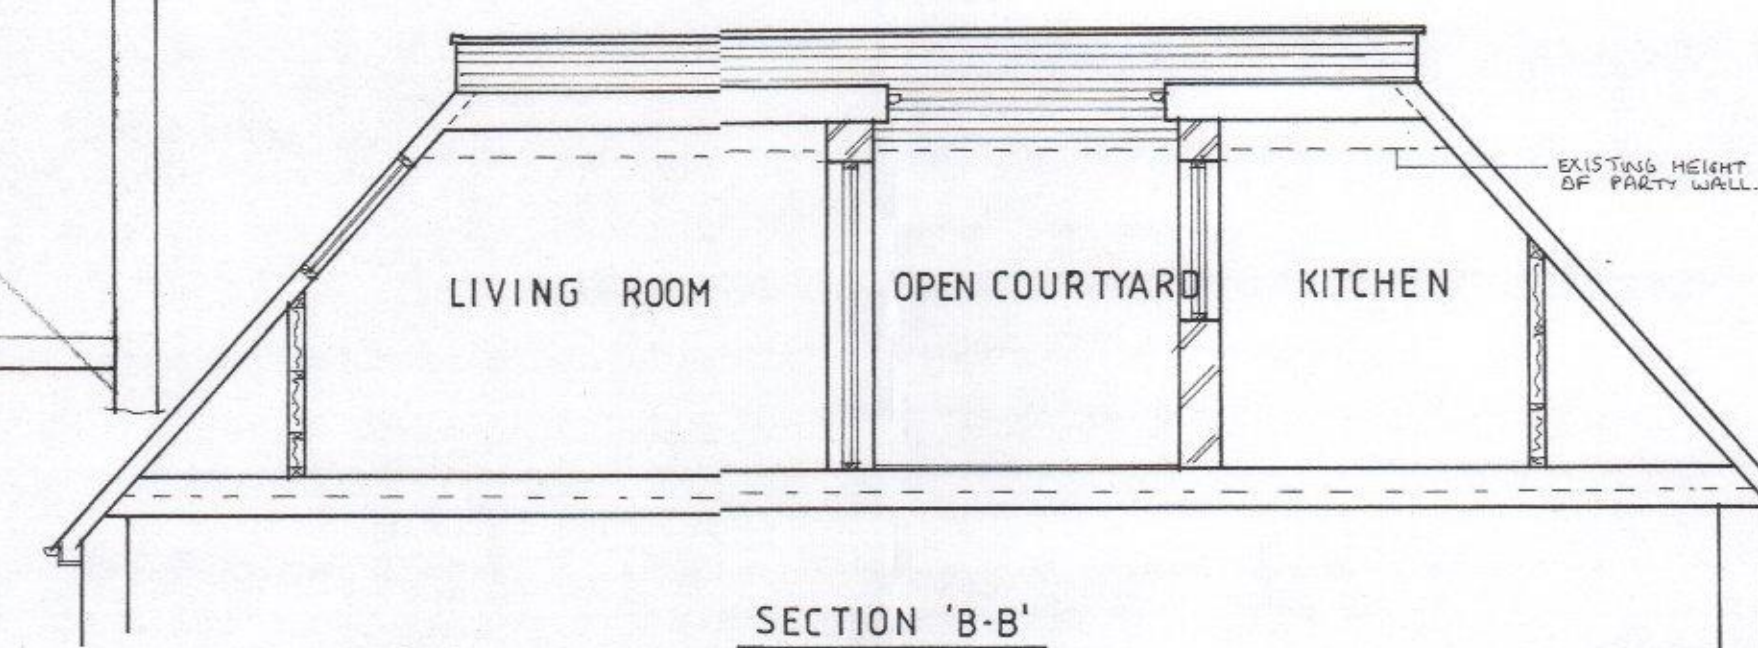

SECTION 'B-B'

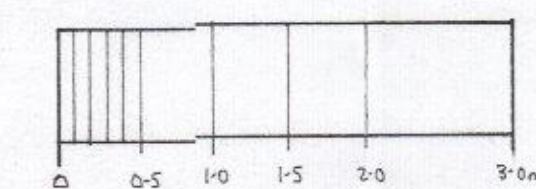

SCALE BAR 1:50 @ A1 SIZE

THE RAILWAY INN,  
95 NORTH STREET,  
EMSWORTH,  
HANTS.

FOR: MR D. LUCAS

PROPOSED LAYOUT PLANS AND SECTIONS

SCALE 1:50

DATE 29-7-16

JOB No. 06/16 (03)

DWN BY MS

DRAWING FOR PLANNING PURPOSES ONLY

HAVANT BOROUGH  
COUNCIL

23 DEC 2016

RECEIVED