


**PROPOSED ELEVATIONS
SCALE 1:100**




SOUTH EAST ELEVATION
Remains as per existing

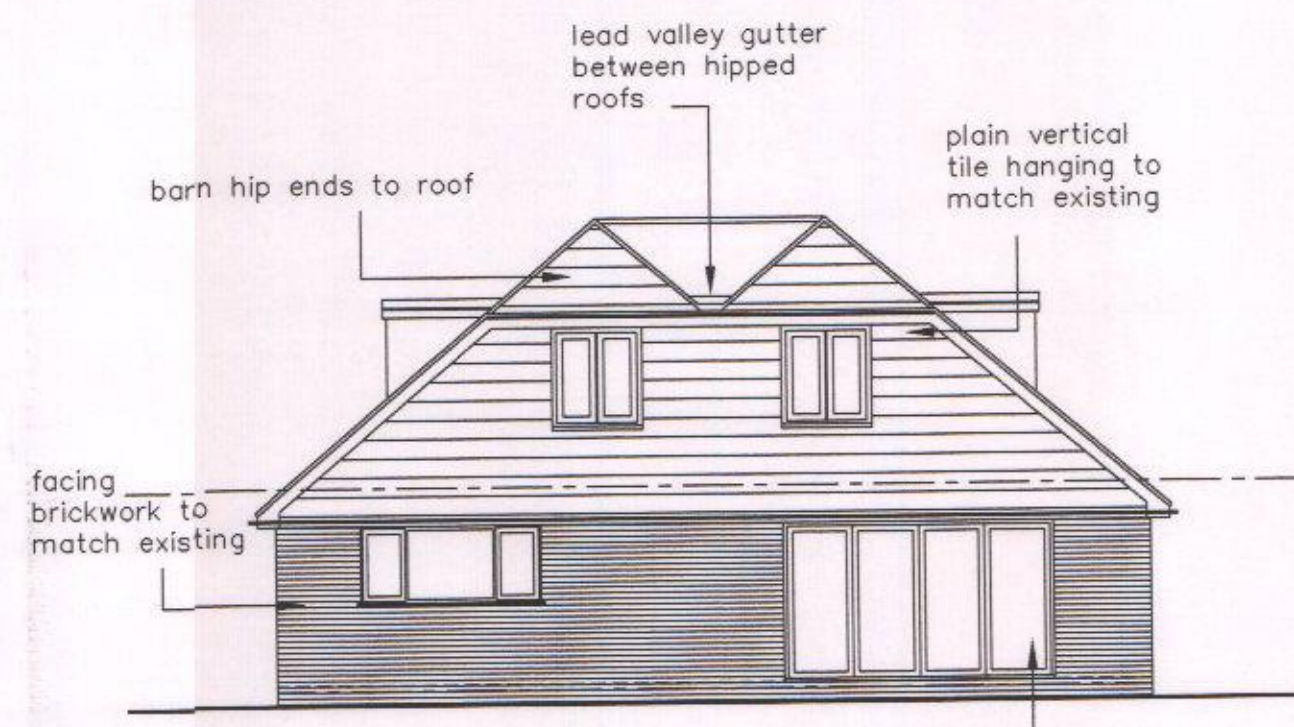

NORTH WEST ELEVATION




NORTH EAST ELEVATION

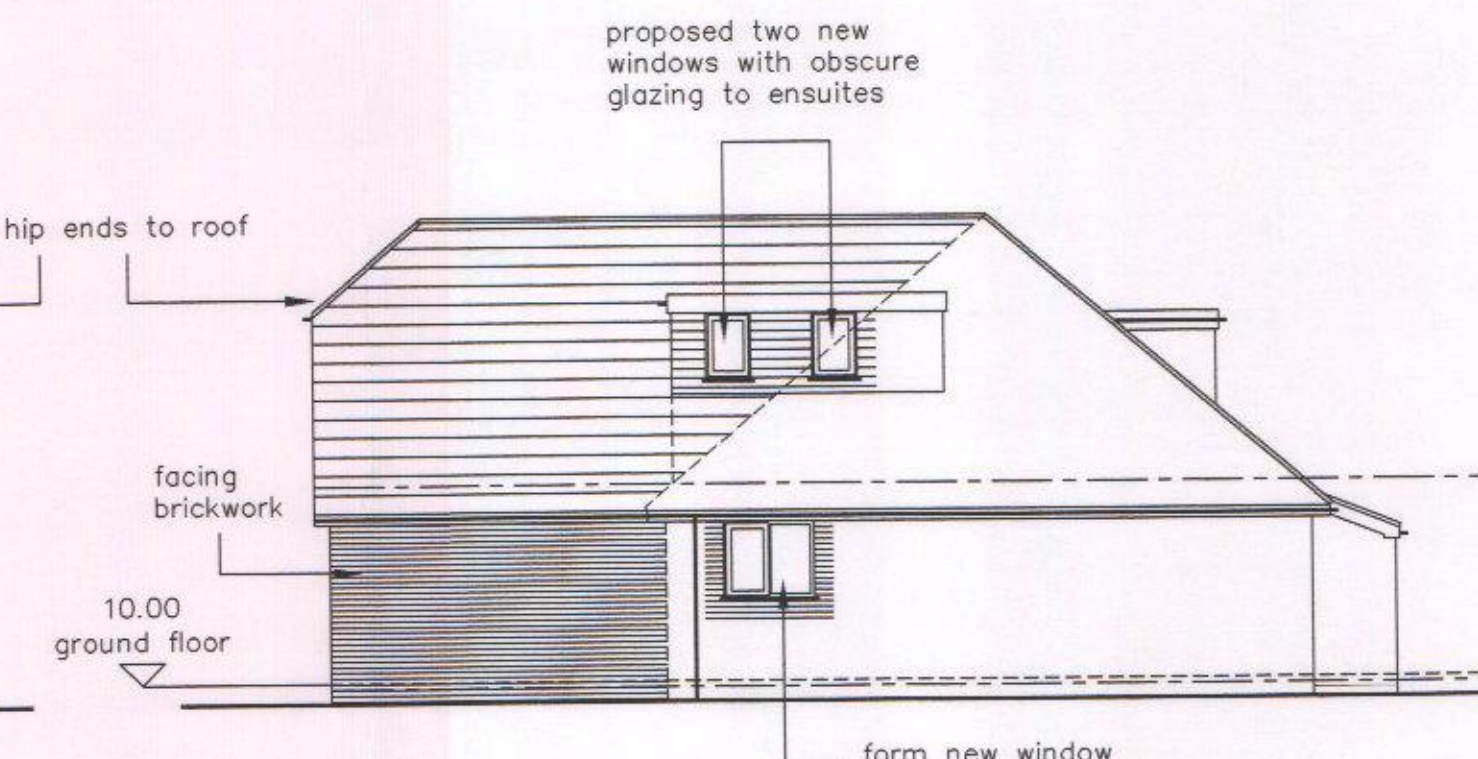


SOUTH WEST ELEVATION

**PROPOSED FLOOR LAYOUTS
SCALE 1:50**

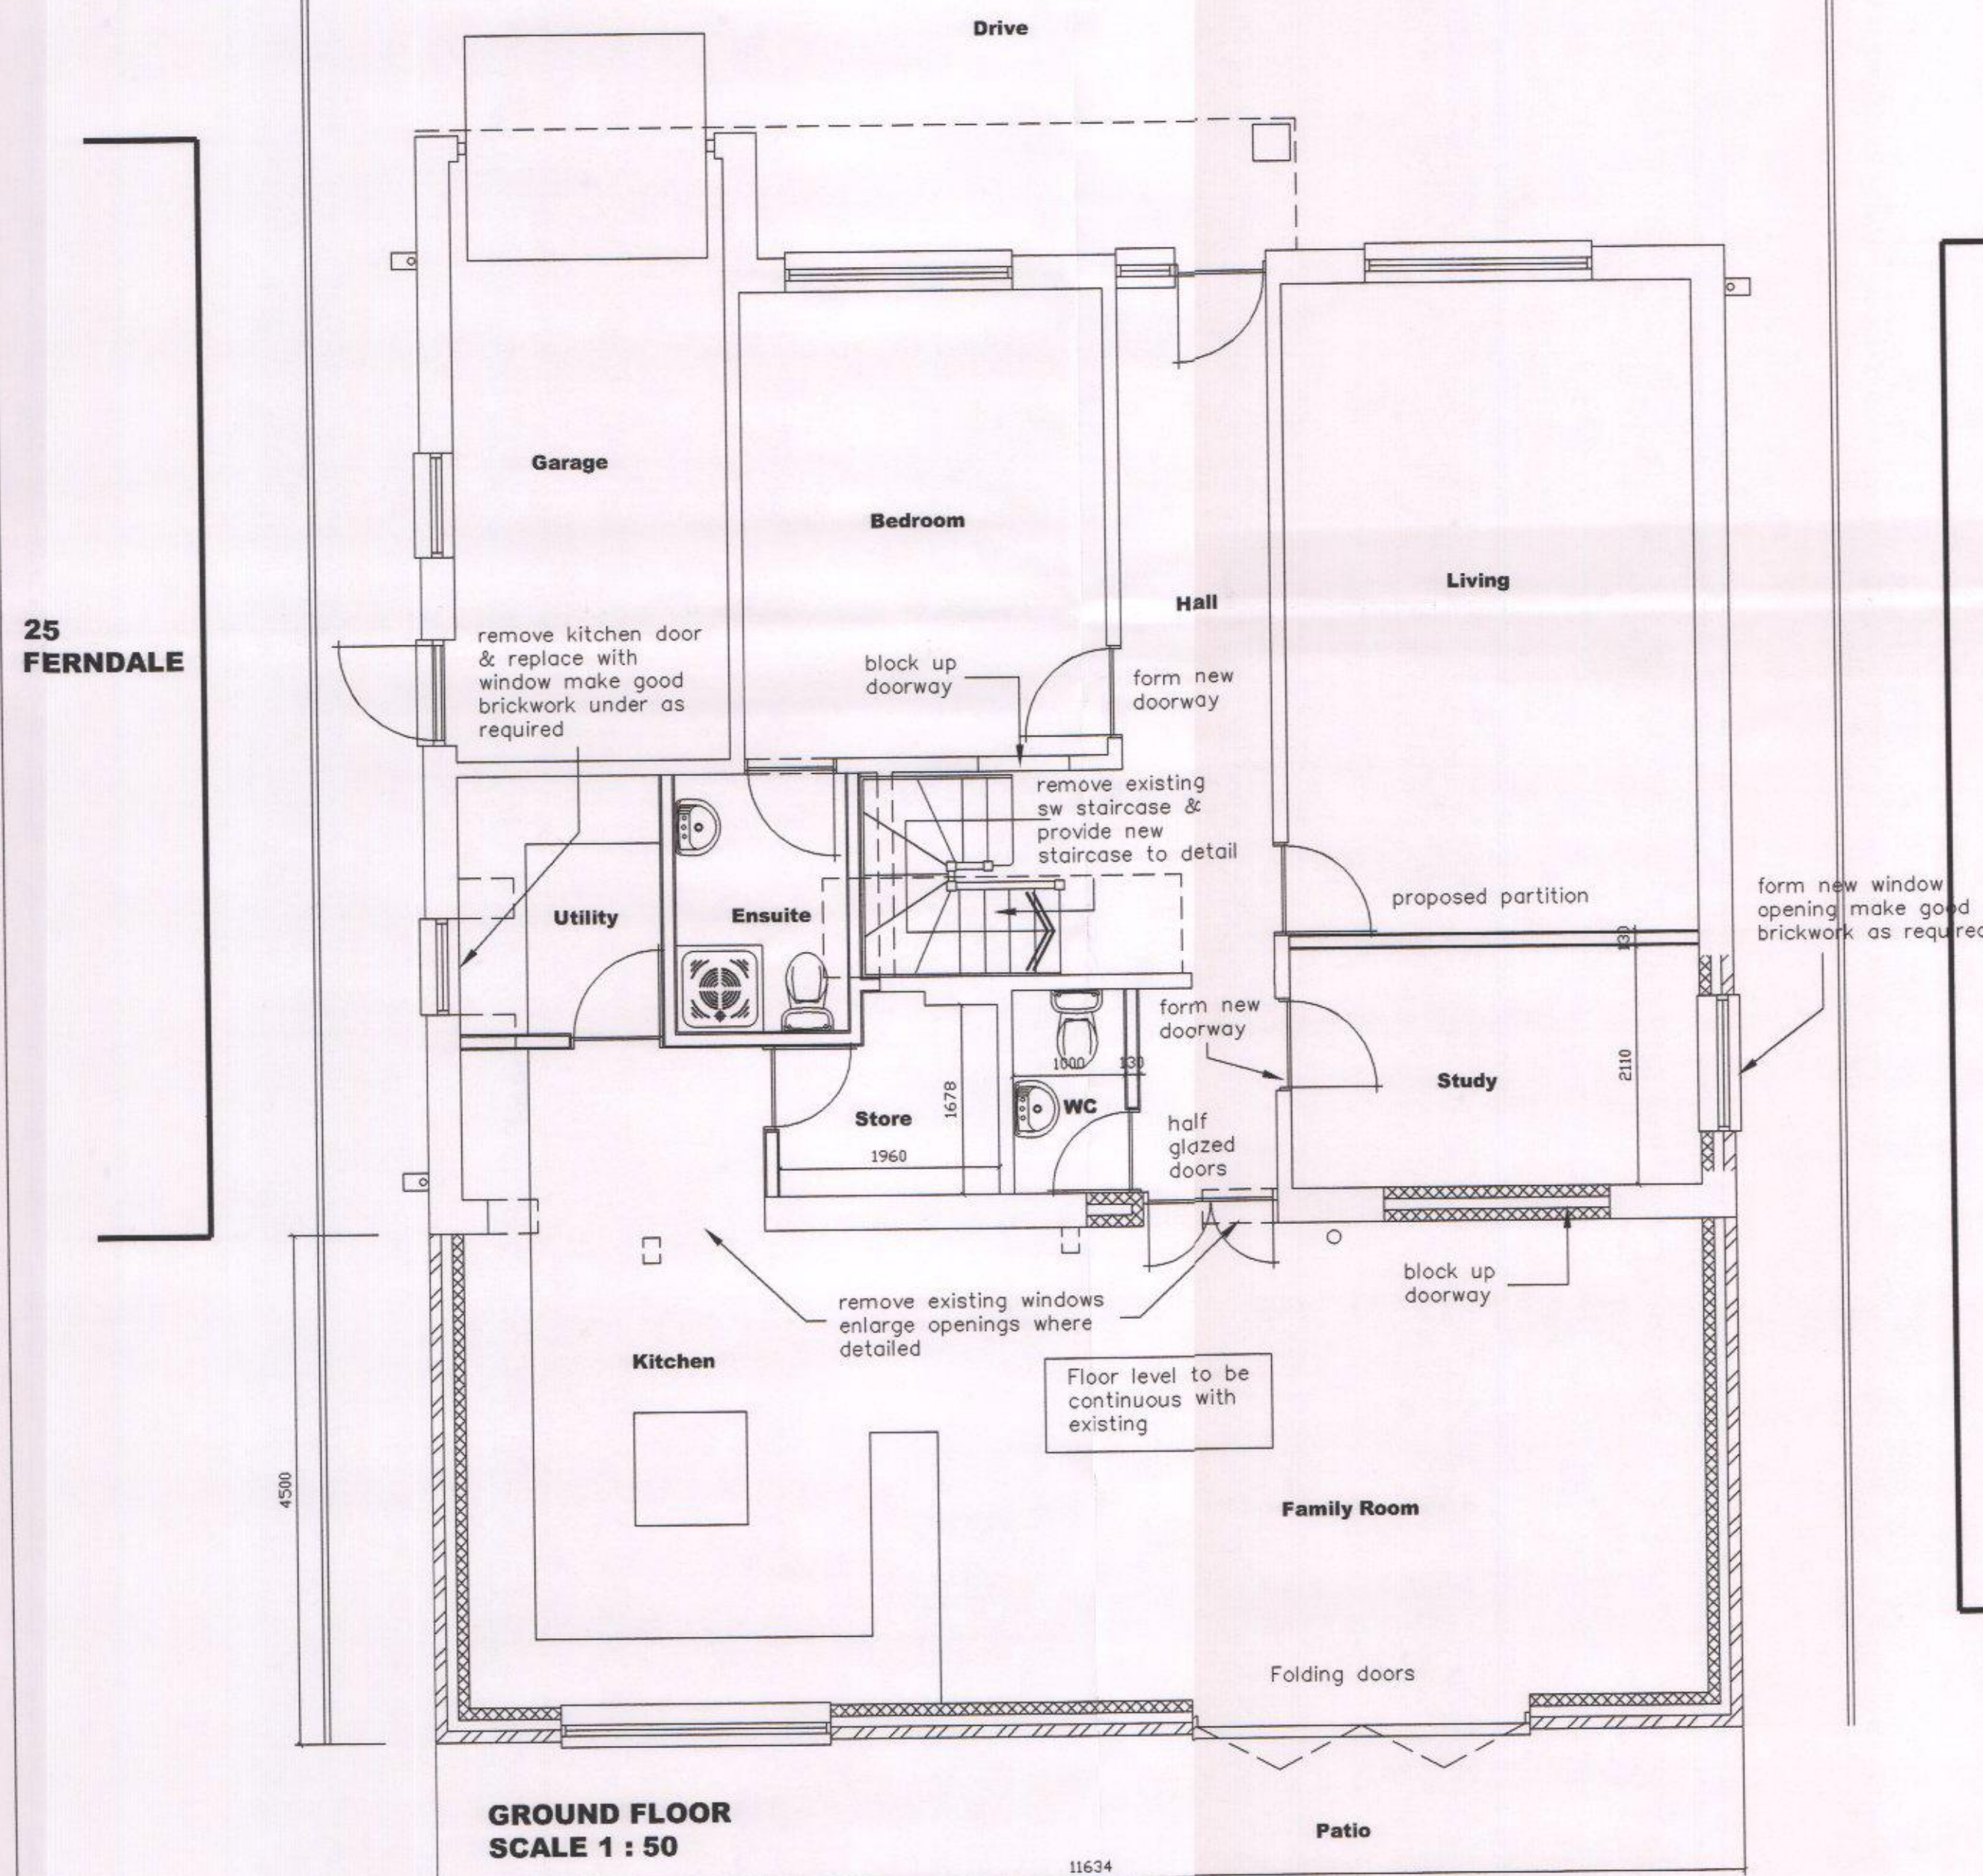


**21
FERNDAL**

- KEY:**
- Blockwork
 - External brickwork
 - Timber/metal framed stud walling
 - Mains Powered Extract Fan
 - Mains Powered interconnecting smoke detectors
 - SVP Soil & vent pipe
 - SS Stub stack
 - RWP Rain water pipe
 - Spot levels

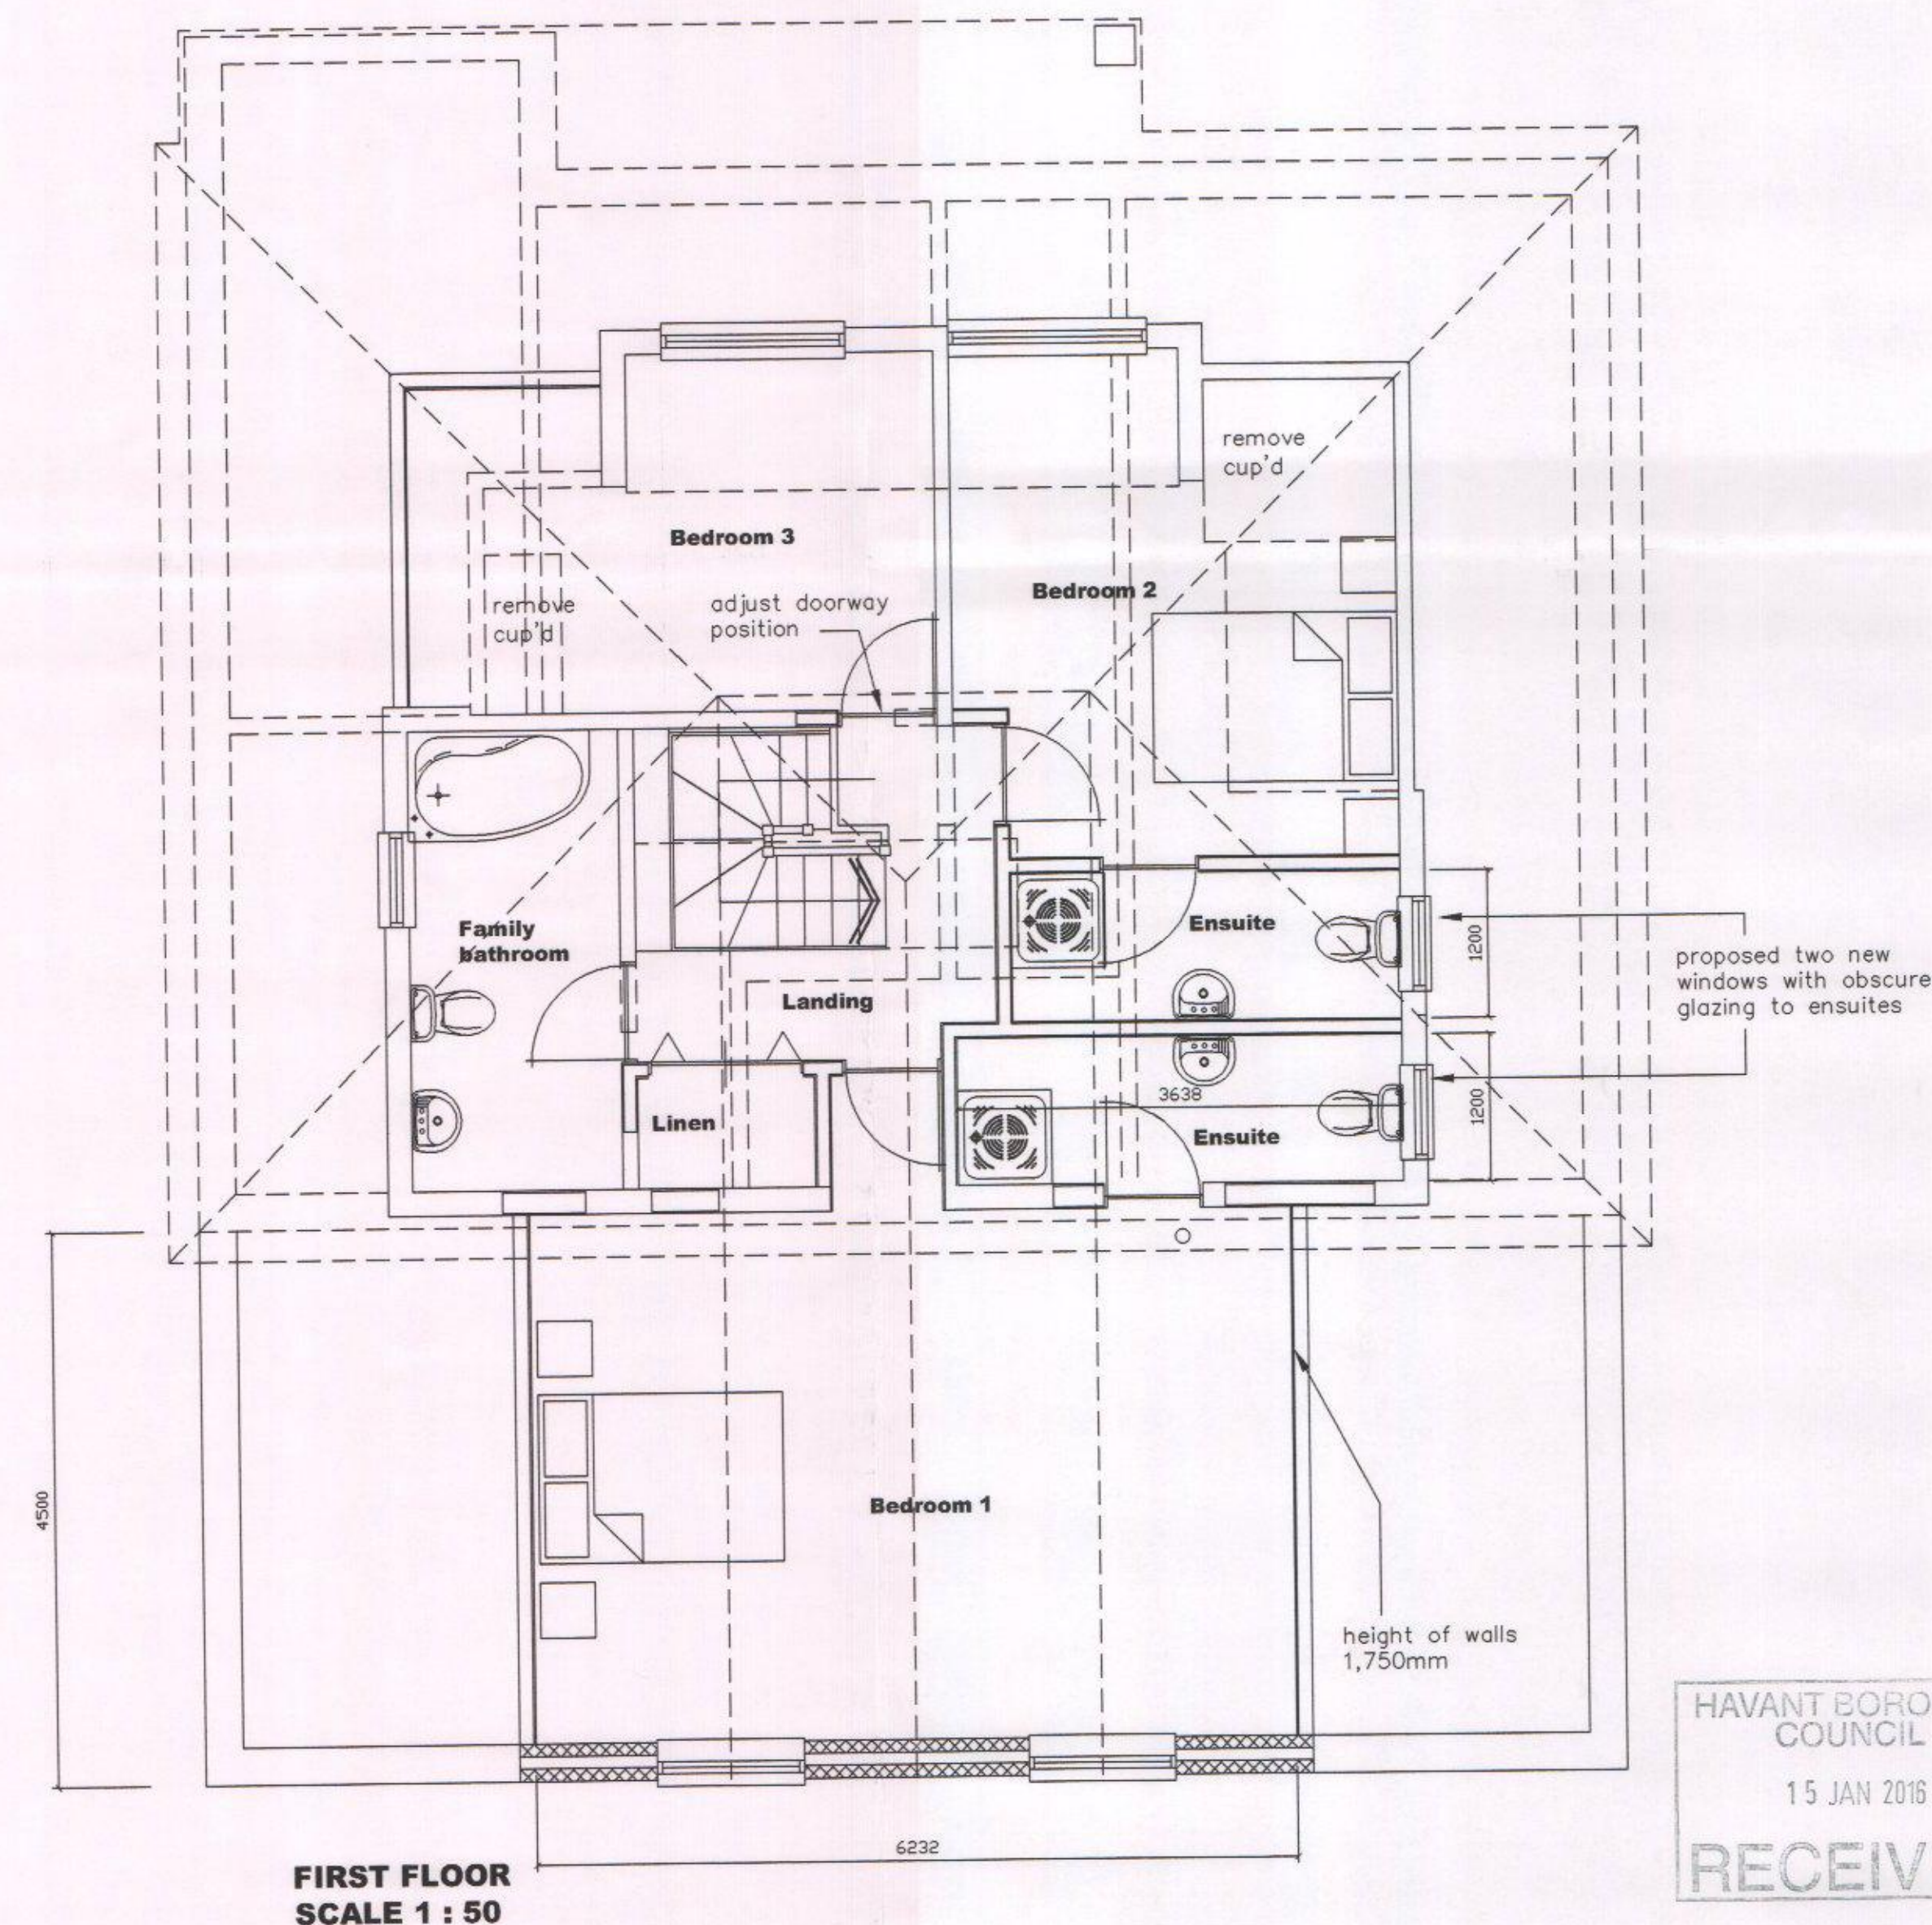

NOTES:
The design and construction of this project shall be in accordance with the current Building Regulations & NHBC Standards. These notes & drawings have been prepared solely for the purpose of Planning & Building Regulation approval.
Do not scale from this drawing unless for Planning purposes. All dimensions to be checked on-site and any alterations to be approved by the Architect and/or client prior to any work commencing.
Ordnance Survey Licence No: 100047591
This drawing to be copyright and to be read in conjunction with all other drawings

AMENDMENTS:

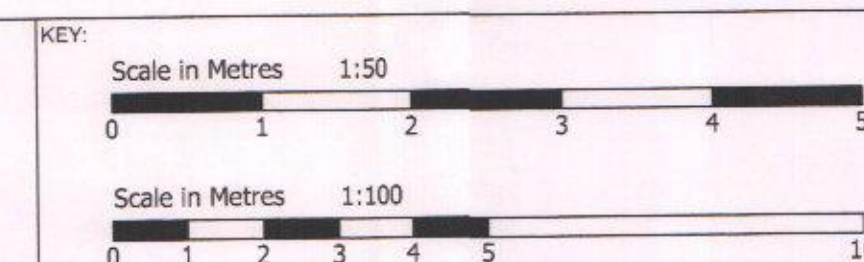

CLIENT NAME & ADDRESS
Mr & Mrs P Hale
23 Ferndale
Waterlooville
PO7 7PH

PROJECT ADDRESS
23 Ferndale
Waterlooville
PO7 7PH

DRAWING DETAILS
PLANNING DRAWING
Proposed Floor Layouts & Elevations

PROJECT No 838	DWG No 2	REV No
SCALE 1:50 1:100 @ A1	DRAWN BWH	DATE 04/01/16



**BH
ARCHITECTURE Ltd**
Heath Cottage
Newlands Lane
Purbrook
Waterlooville
Hants
PO7 5SQ
Tel: 023 9223 2322
Mob: 07747 771808
E-mail: bernard@bernardharding.com

HAVANT BOROUGH COUNCIL
15 JAN 2016
RECEIVED