


North Elevation - existing  
1 : 100


West Elevation - existing  
1 : 100

South Elevation - existing  
1 : 100


East Elevation - existing  
1 : 100

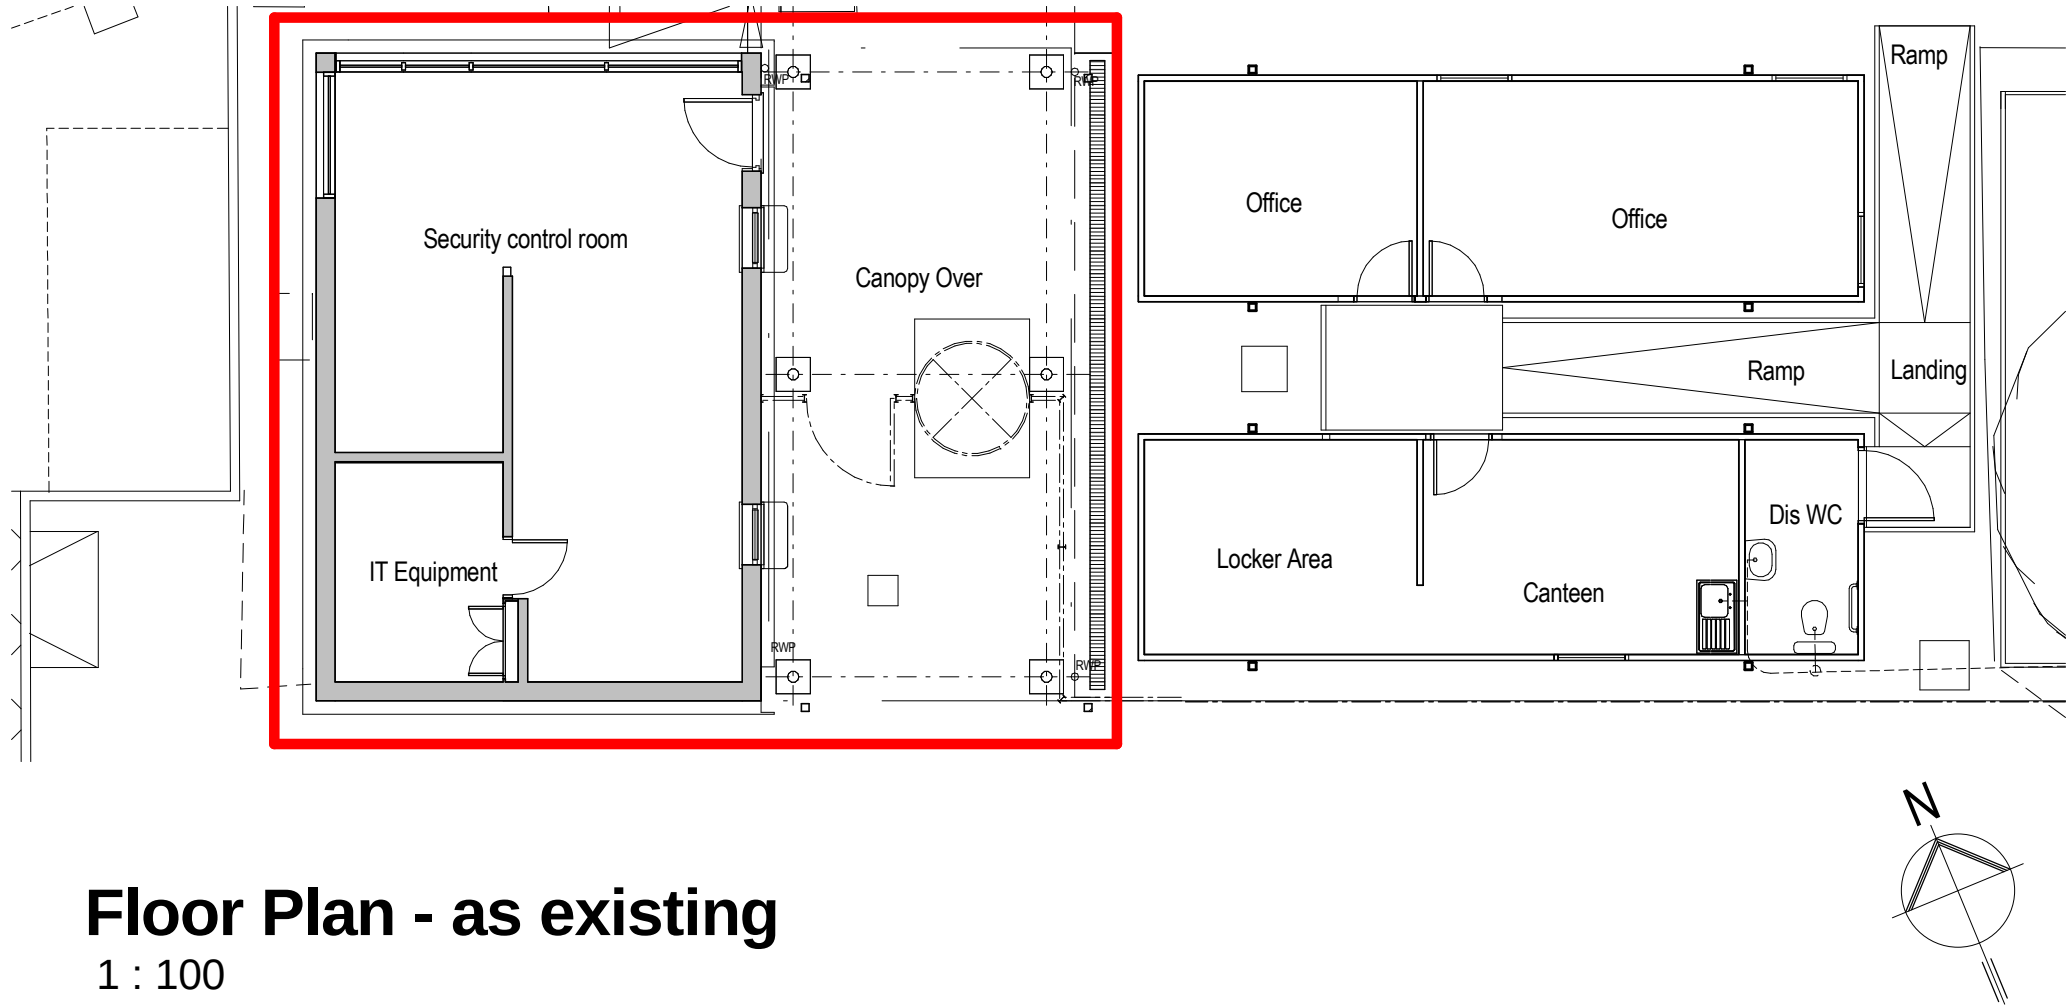

Floor Plan - as existing  
1 : 100

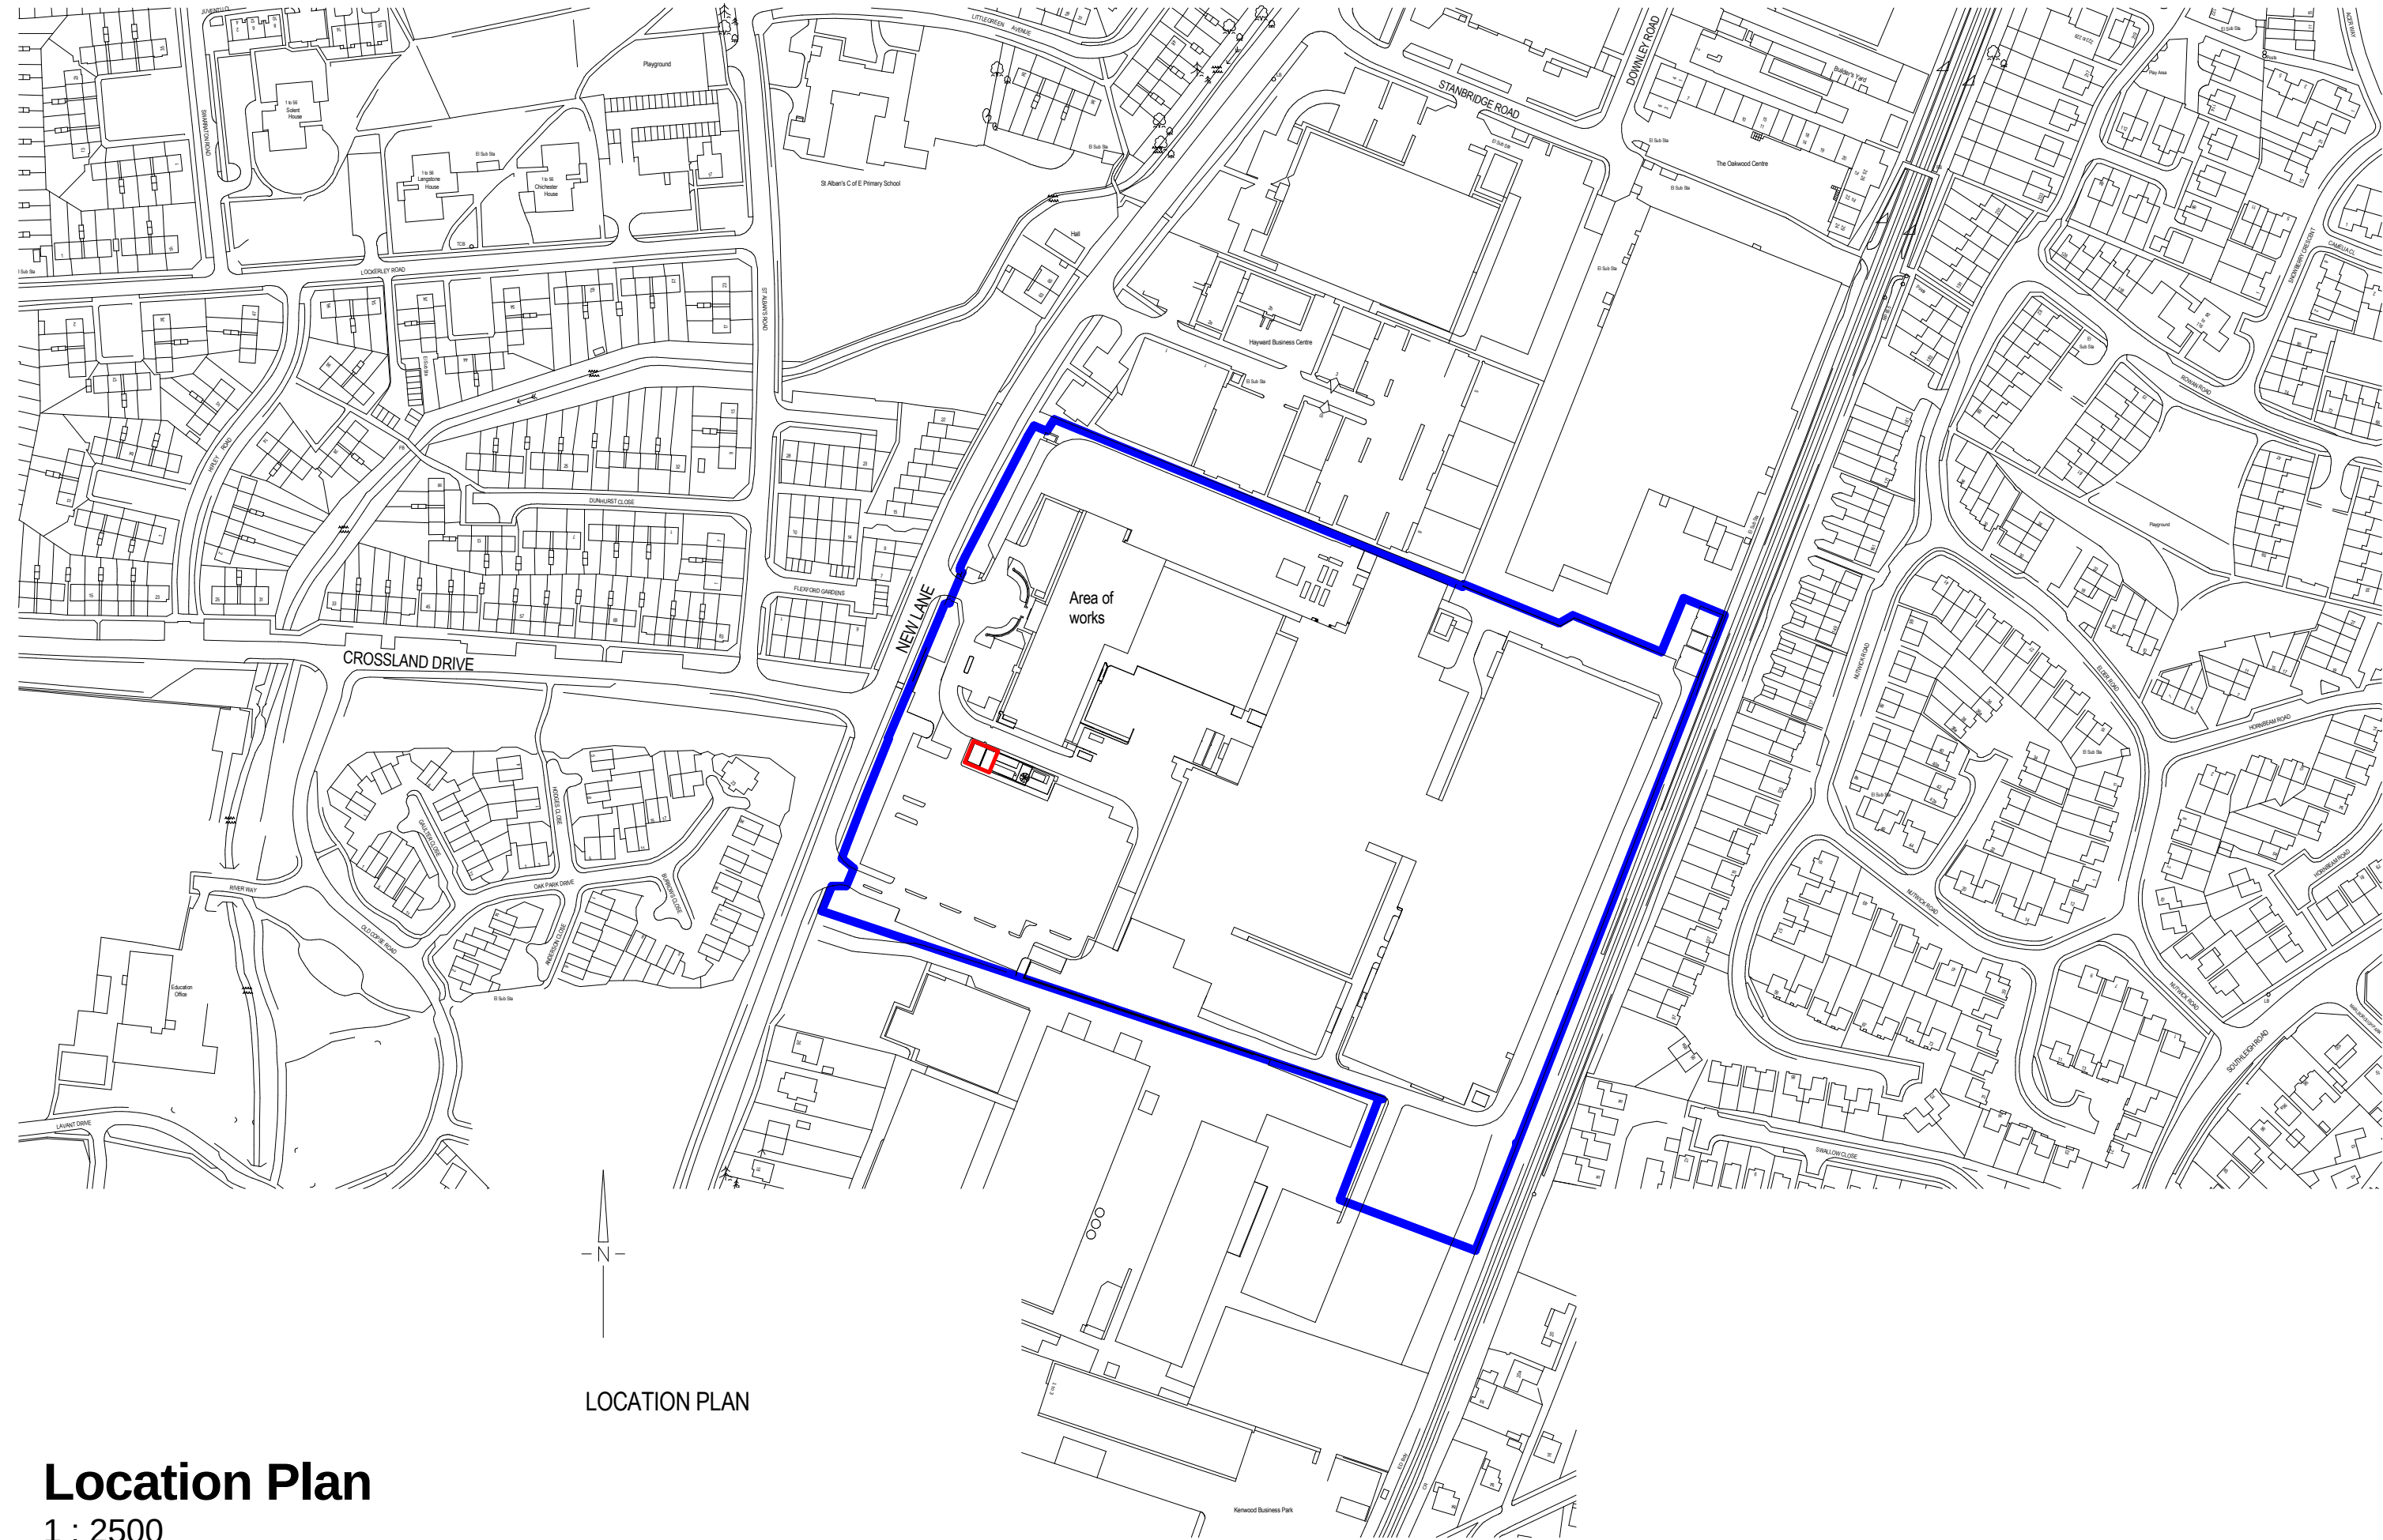

Location Plan  
1 : 2500

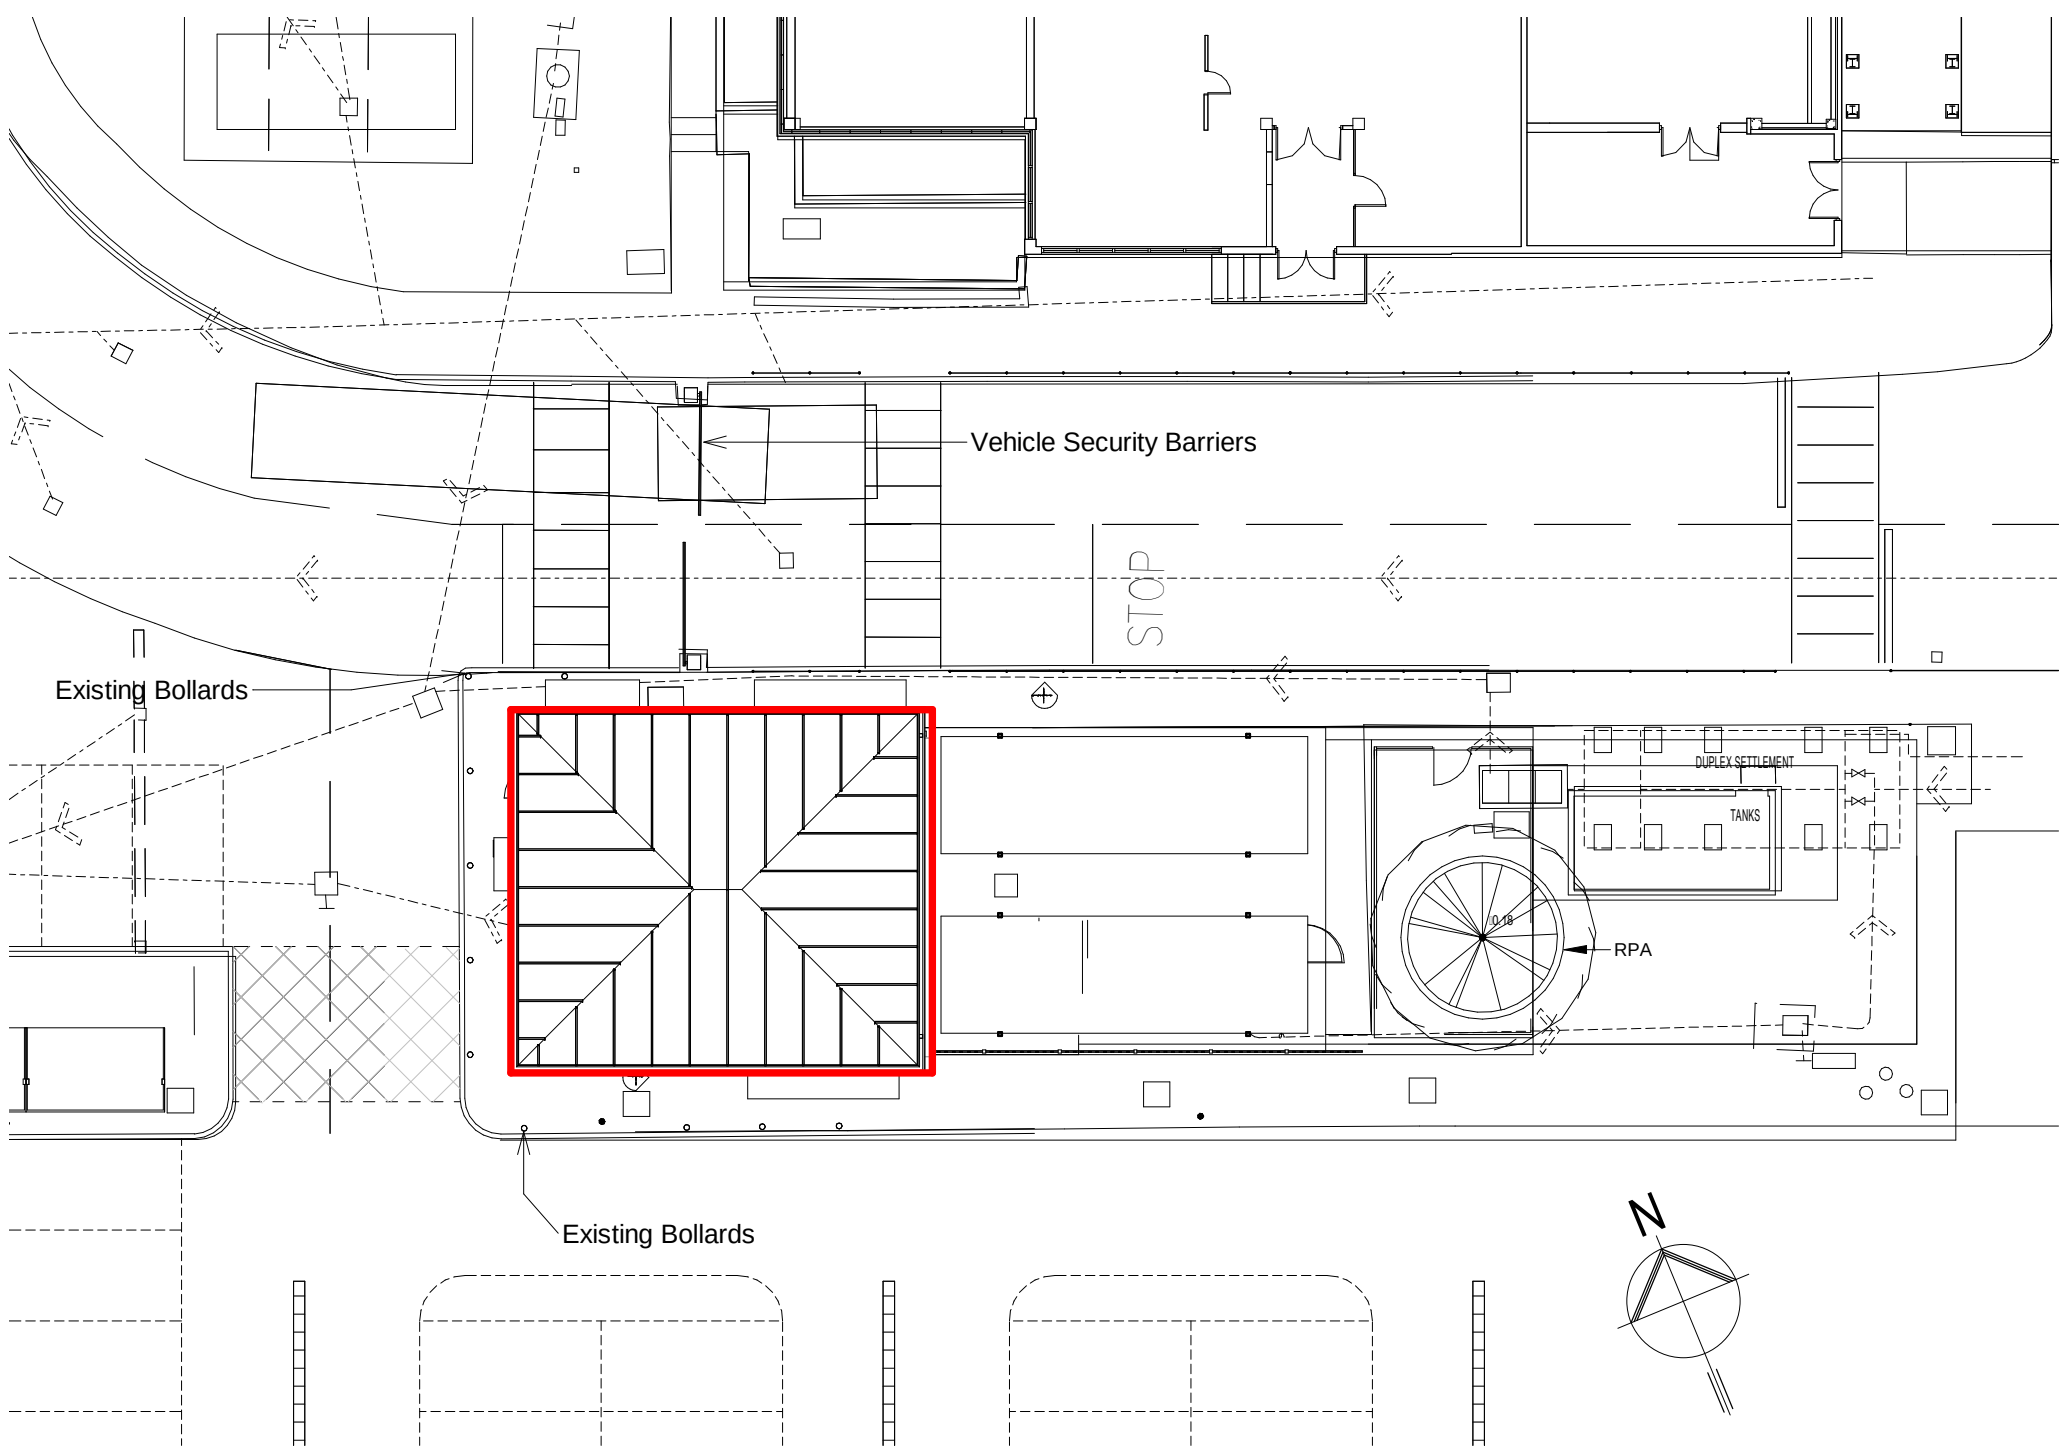


Proposed Site Plan  
1 : 200

| Revision   | Date | Initial |
|---|------|---------|
|   |      |         |
| <small>The Old Post Office, Station Road<br/>Wickham, PO17 5JA<br/>T: 01329 332405<br/>e: admin@axismail.co.uk<br/>w: www.axisarchitecture.co.uk</small> |      |         |
|   |      |         |

**BIM Enabled Practice**  
This project was delivered using **Autodesk Revit®**  
All dimensions are to be checked on site and any discrepancies reported to the architect before work commences. Figured dimensions only are to be taken from this drawing. This drawing is to be read in conjunction with all relevant consultants and/or specialists drawings/documents and any discrepancies or variations notified to the architect before work commences. This drawing is copyright and may not be reproduced, wholly or in part, without the consent of the architect.

**Site Security Office Extension**  
at New Lane, Havant, PO9 2NG  
for Pfizer Biotech

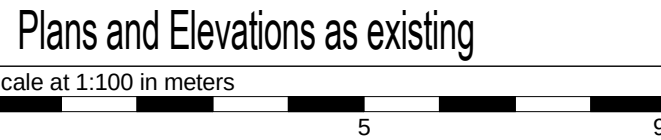

|                             |        |          |          |
|-----------------------------|--------|----------|----------|
| PLANNING                    |        |          |          |
| Scale @ A1                  | Drawn  | Checked  | Date     |
| As indicated                | Author | Checker  | 03/09/17 |
| Job Number & Drawing Number |        | Revision |          |
| 16-054 - PL201              |        |          |          |