
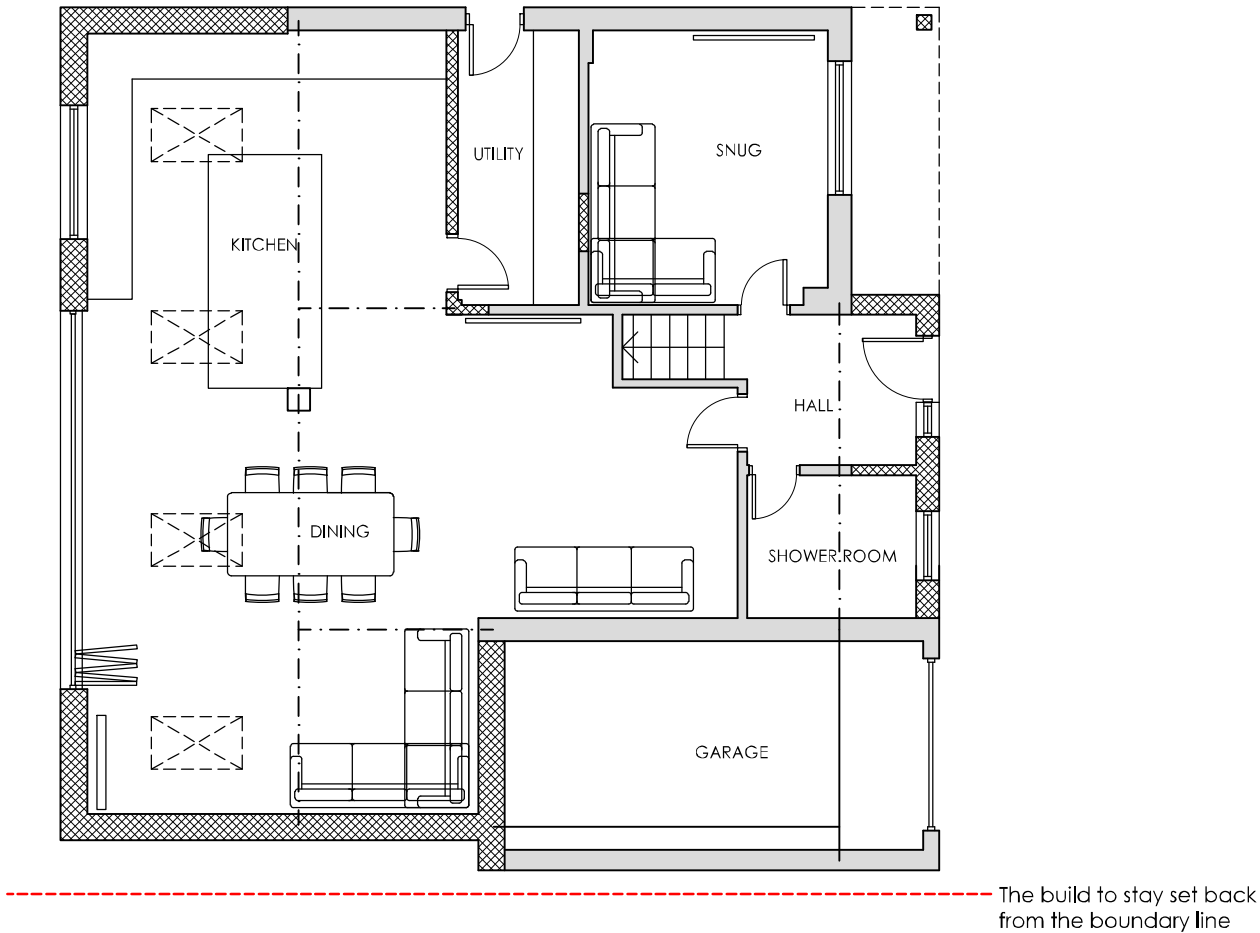


This drawing may be scaled with reference to the scale bar for planning application purposes only. Do not scale for any other purpose, use only annotated dimensions. All dimensions are to be checked by parties using the drawing, and any errors or omissions are to be reported to James Potter Associates Ltd.



Rev.	Date	Note	Author	Checked
A	22/11/16	Boundary line clarification.	JP	RH
B	19/12/16	Pushed proposed away from boundary	RR	JP

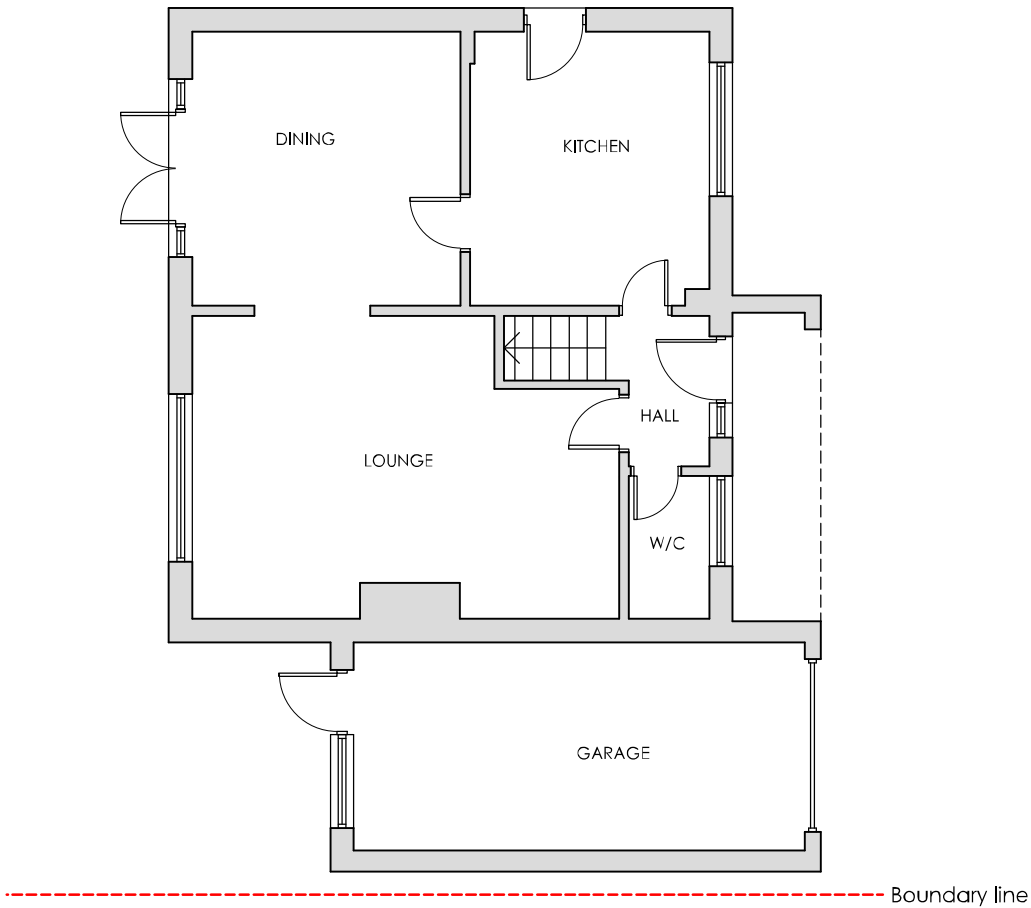

KEY

- Proposed new walls / partitions
- Proposed structural lintels & beams
- Existing walls / partitions
- Roof light above

SCALE 1:100

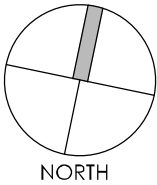 

Project	REAR EXTENSION & LOFT CONVERSION 61 SOUTHBROOK ROAD LANGSTONE PO9 1RL					Drawing	GROUND FLOOR PLANS			
						Job-Dwg Number	16002-PL-002		Rev.	B
Client	MR & MRS JACOBS					JPA JAMES POTTER ASSOCIATES www.jpa.design JPA - PORTSMOUTH Suite 2, Winter Works, Rear of 119 Winter Road, Southsea, Portsmouth, PO4 8DS T. +44(0)2393 871 000				
Status	PLANNING									
Scale	1:100		Sheet Size A3							
Author	RH	Checked	JP	Date	20/09/16					