

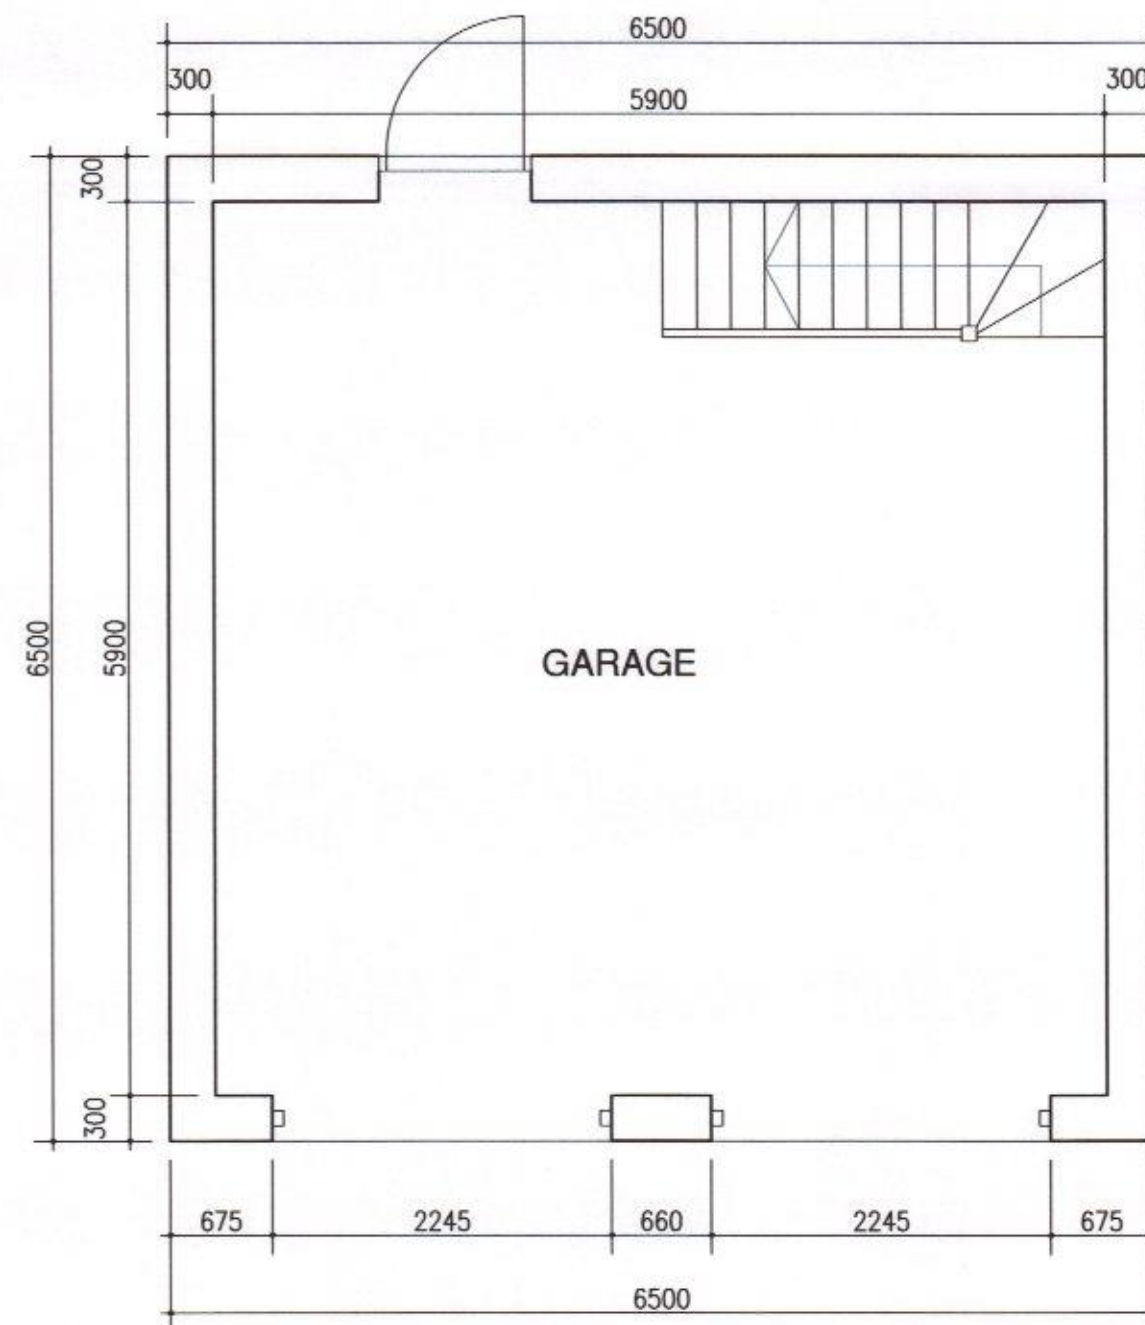


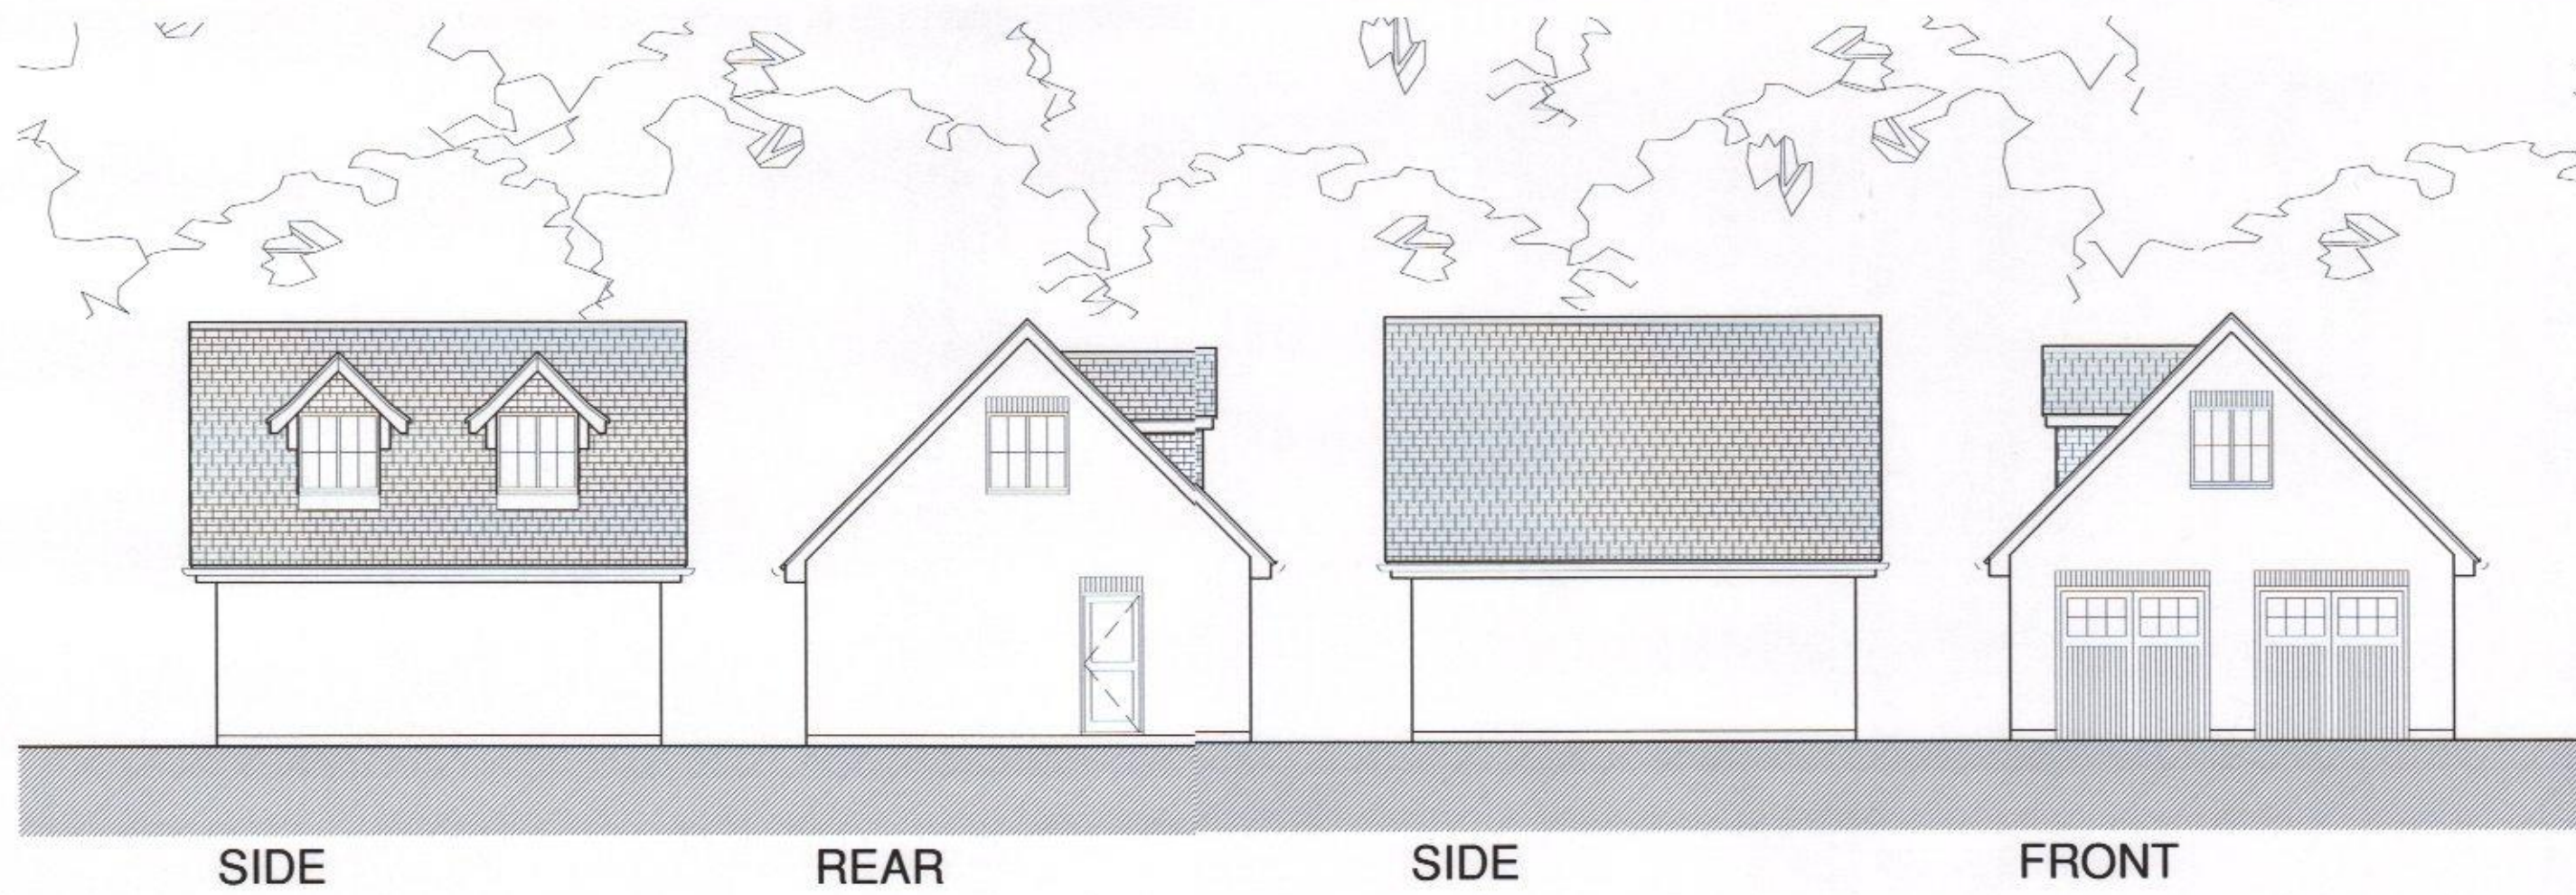

Ground Floor Plan

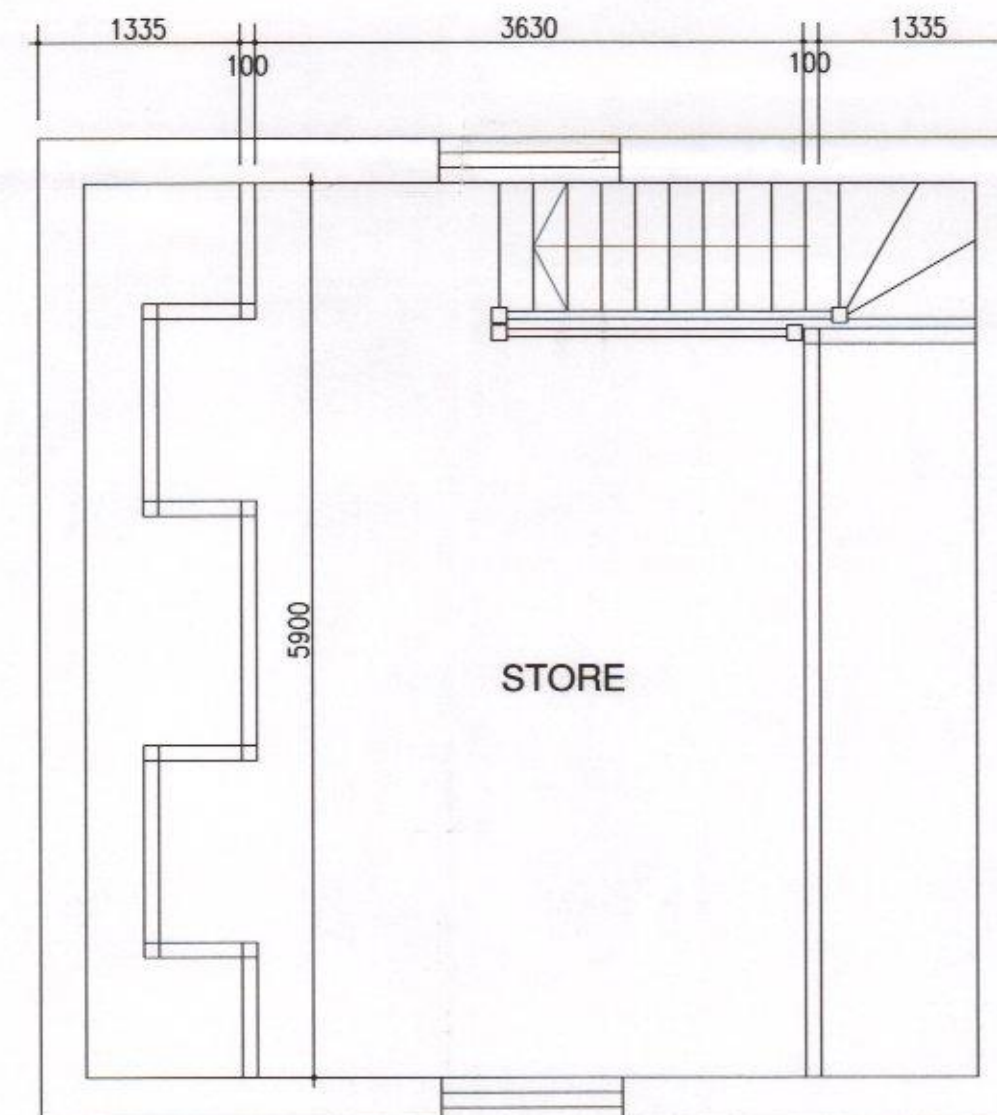

First Floor Plan

A	Garage roof orientation revised	msv 30.10.15	Chk / Date
-	Original Issue		
Rev		Dwn / Date	Chk / Date
This drawing is copyright and must not be disclosed to third parties without permission Scaled dimensions are not to be used for construction			

4 Queensgate
Queens Road
Fareham
Hampshire
PO16 0NW

Tel: 01329 288911
Fax: 01329 221913
E-mail: admin@m2architecture.com

m2
architecture
architectural technologist

PROJECT

Proposed New Dwelling
7 North Close
Havant

CLIENT

S Bailey & F Askew

DRAWING TITLE

Garage



PROJECT NO.	DRAWING NO.	REV.	SCALE
15012	403	A	1:100 1:50