


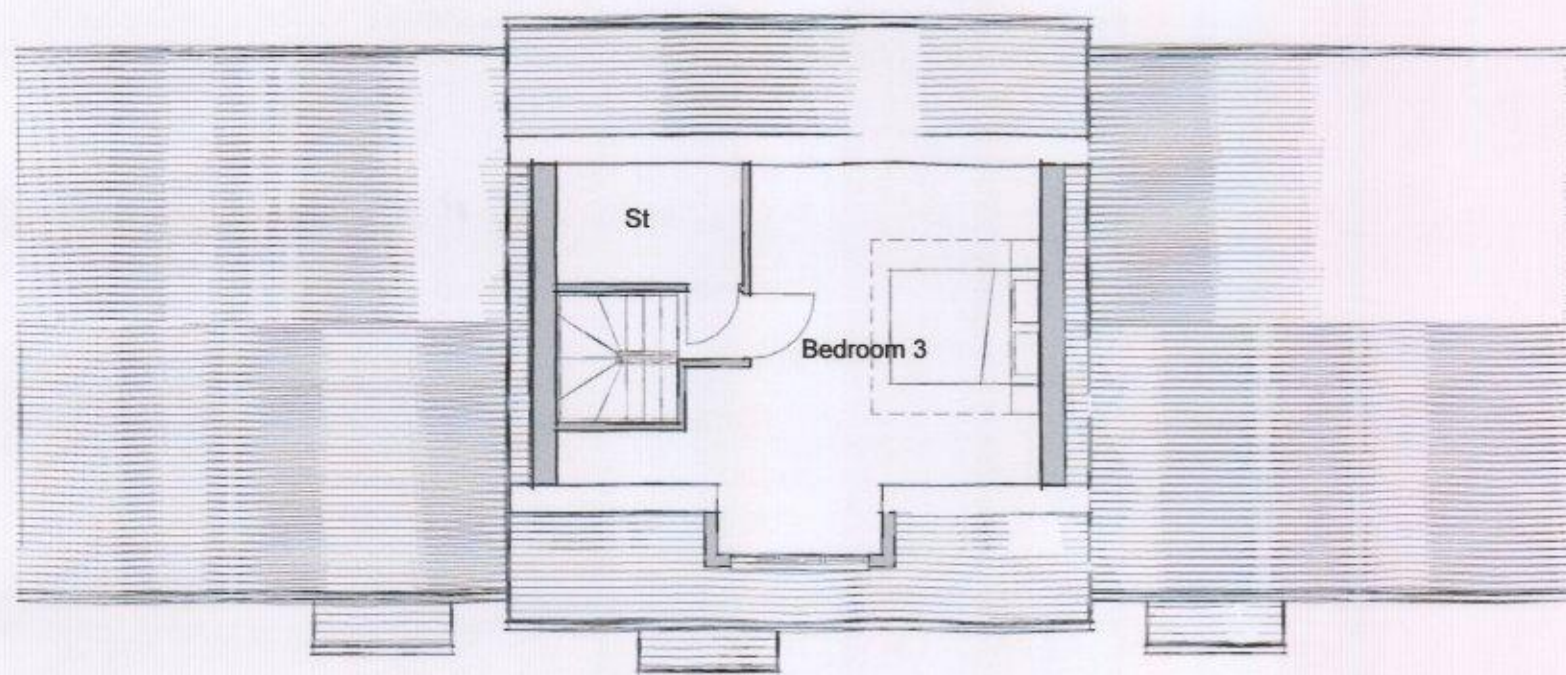

Level 02 - Second Floor
1 : 100




Level 01 - First Floor
1 : 100




Level 00 - Ground Floor
1 : 100



Front Elevation
1 : 100

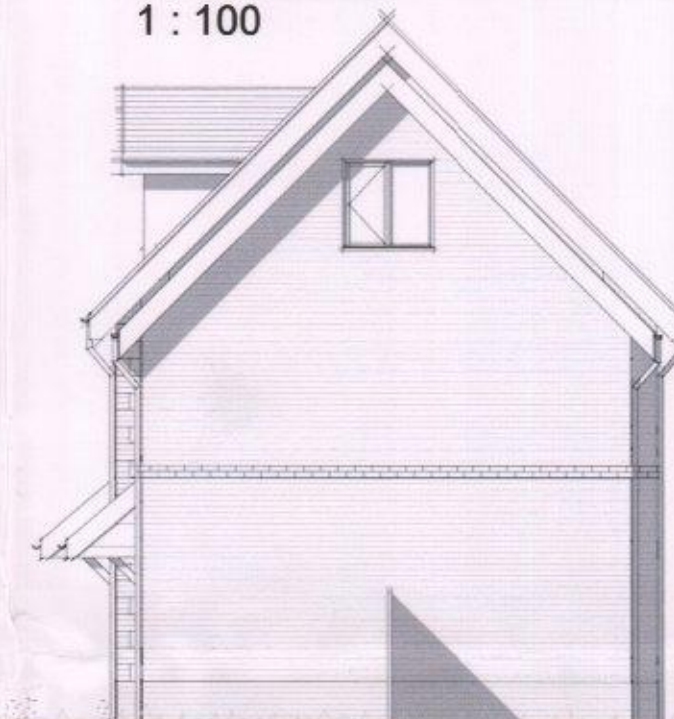

Side Elevation A
1 : 100

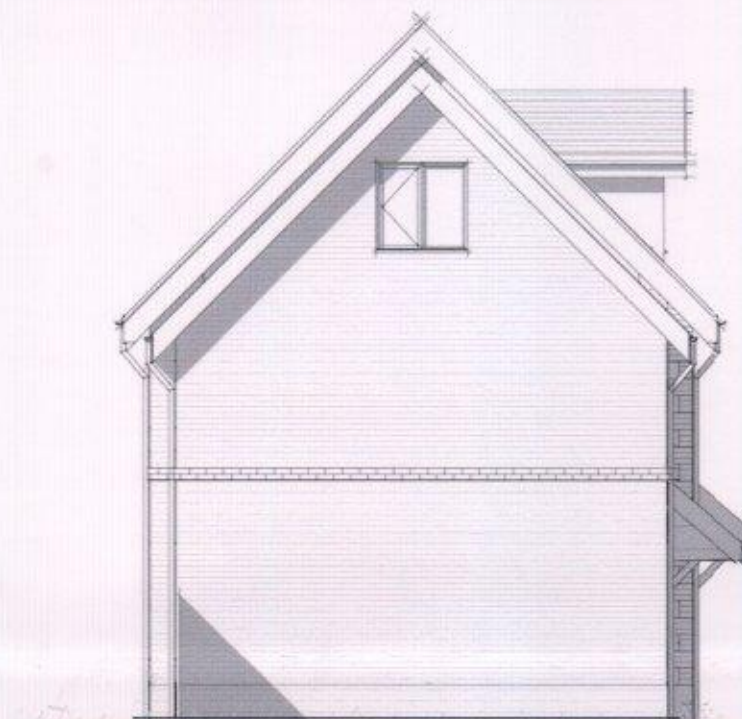


Side Elevation B
1 : 100



Rear Elevation
1 : 100

RECEIVED
14 APR 2016
Havant Borough Council

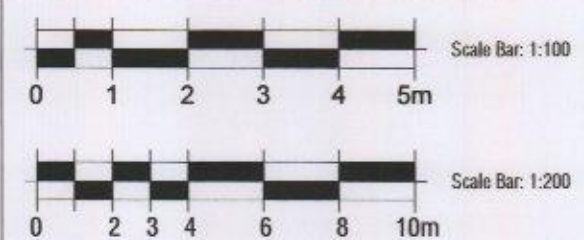

PLANNING

HGP Architects © Copyright Reserved 2013.
Do not scale - check dim on site.

CLIENT



TITLE

Site A - Ranelagh Road, Havant

Plots 1-3 Floor Plans, Elevations

Scale: 1 : 100 @A2
Date: May'14
Drawn by: LB
Checked by: HJE

Drawing No.: 14.074A. 02

A	B	C	D	E	F	G	H
J	K	L	M	N	P	Q	R
S	T	U	V	W	X	Y	Z

HGP
ARCHITECTS

FURZEHALL FARM, WICKHAM ROAD
FAREHAM, HAMPSHIRE, PO16 7JH

T: 01329 283 225
F: 01329 237 004
E: EMAIL@HGP-ARCHITECTS.CO.UK
W: WWW.HGP-ARCHITECTS.CO.UK

Rev	Date	Description	Drawn	PM
REVISIONS				