


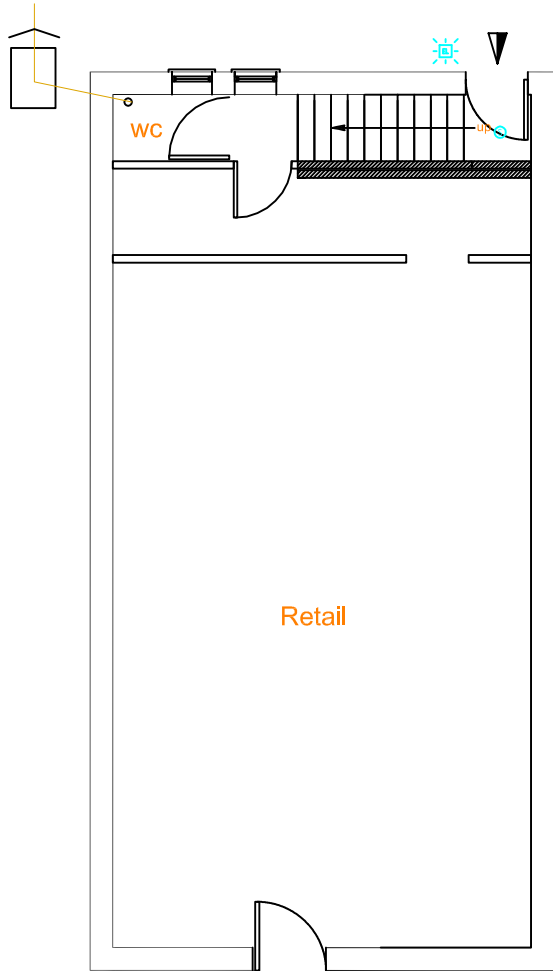
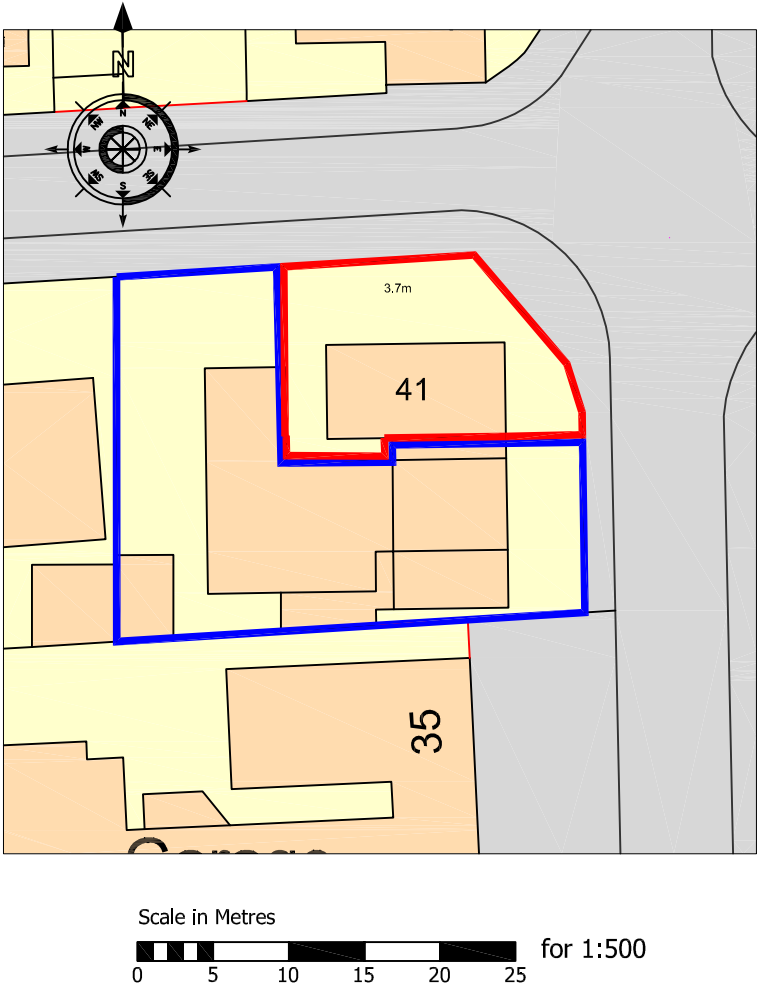


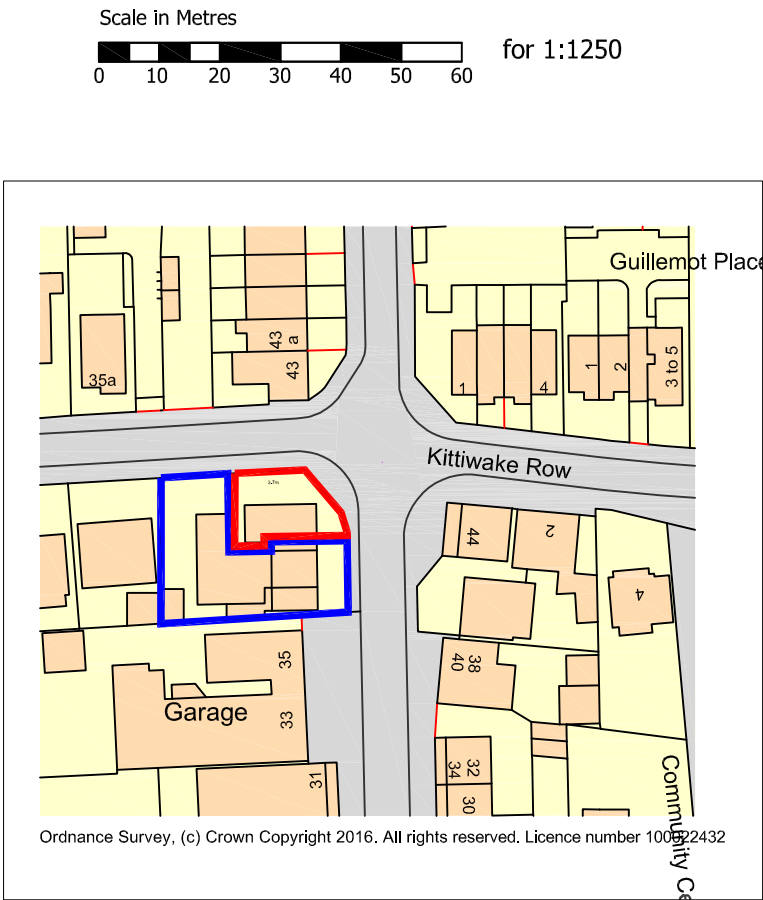

Existing Ground Floor Plan

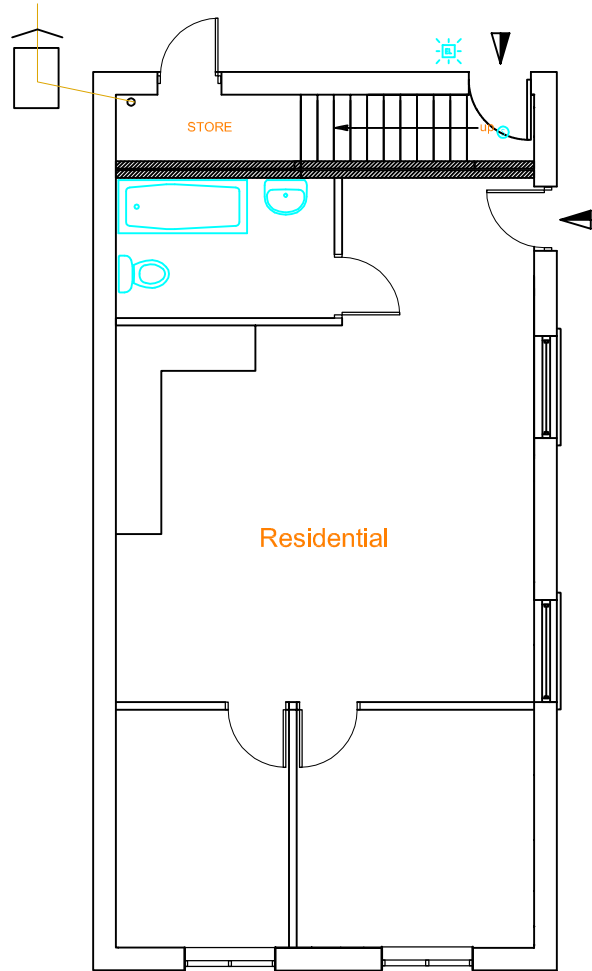

Proposed Ground Floor Plan

 

Revision	Decription	Date	DRAWN	
Project :				
41 Creek Road Hayling Island				
Drawing Title :				
Proposed Ground Floor Plan				
Chris Flint Associates Ltd				
CHARTERED SURVEYORS - PROJECT MANAGERS DEVELOPMENT CONSULTANTS				
Drawn By CF	Date 28/11/16	SHEET SIZE A2	Approved By	Date
CFA	Drawing No. FULL	02	Revision:	Scale: 1:100
PLANNING				
2 Emerald Close Waterlooville Hants PO7 8NZ tel: 023 92 432484 fax: 023 92 358554 Email: chrisflintassociates@gmail.com				