




FRONT ELEVATION




SIDE ELEVATION

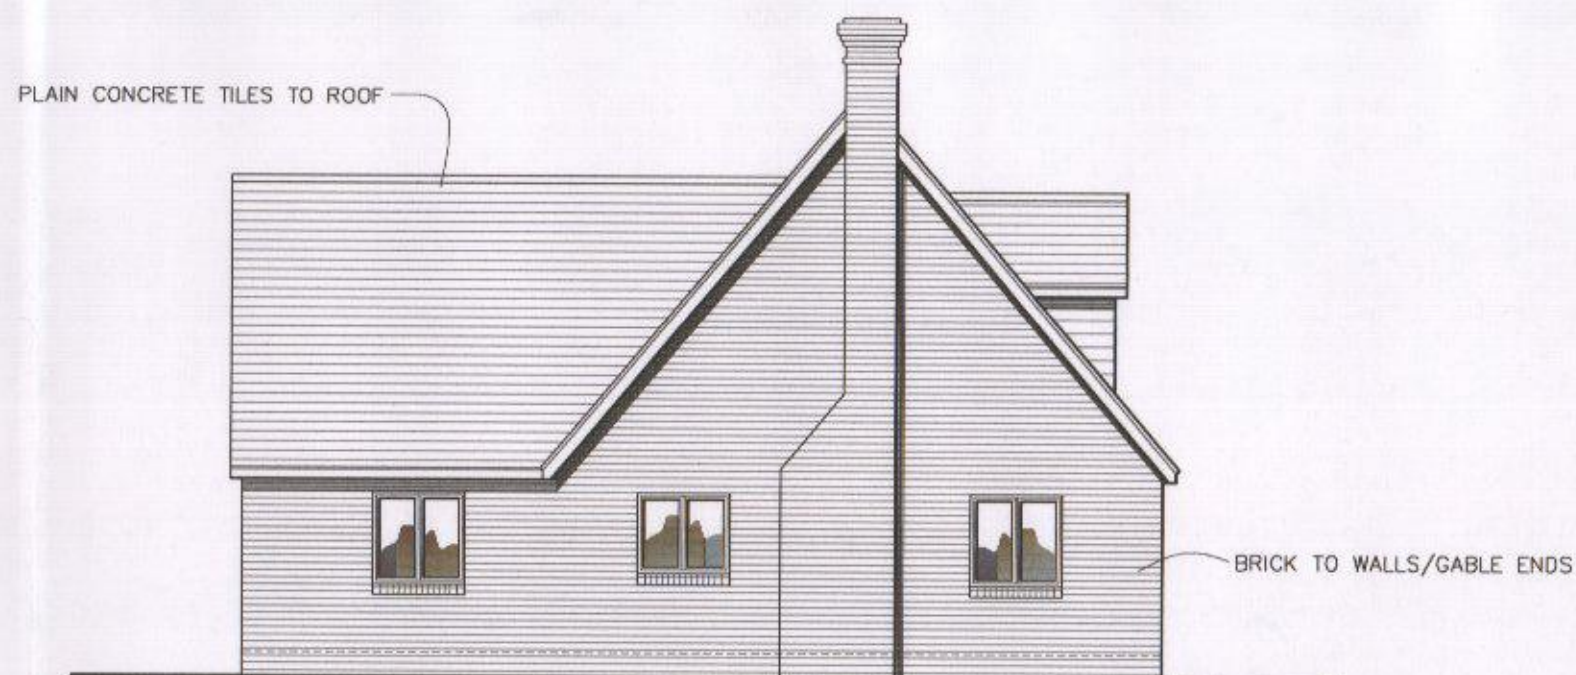


REAR ELEVATION




SIDE ELEVATION

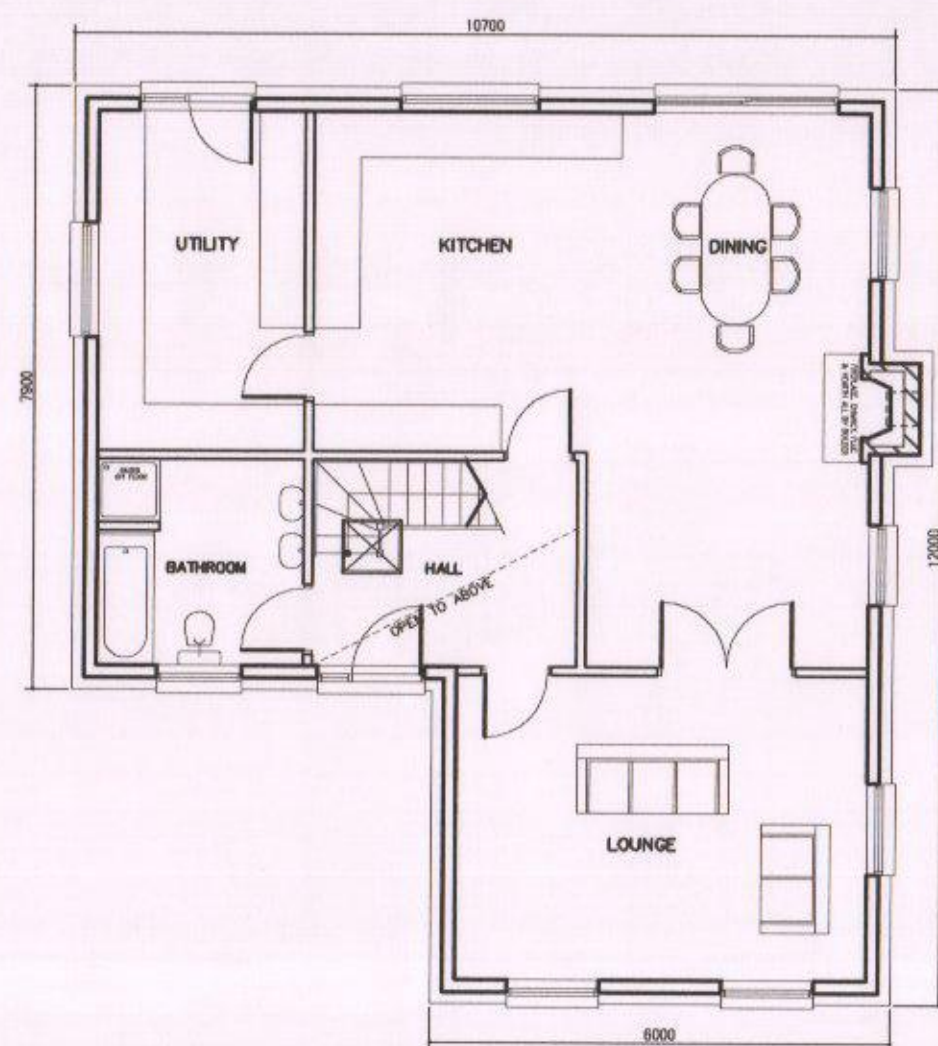

GROUND FLOOR PLAN

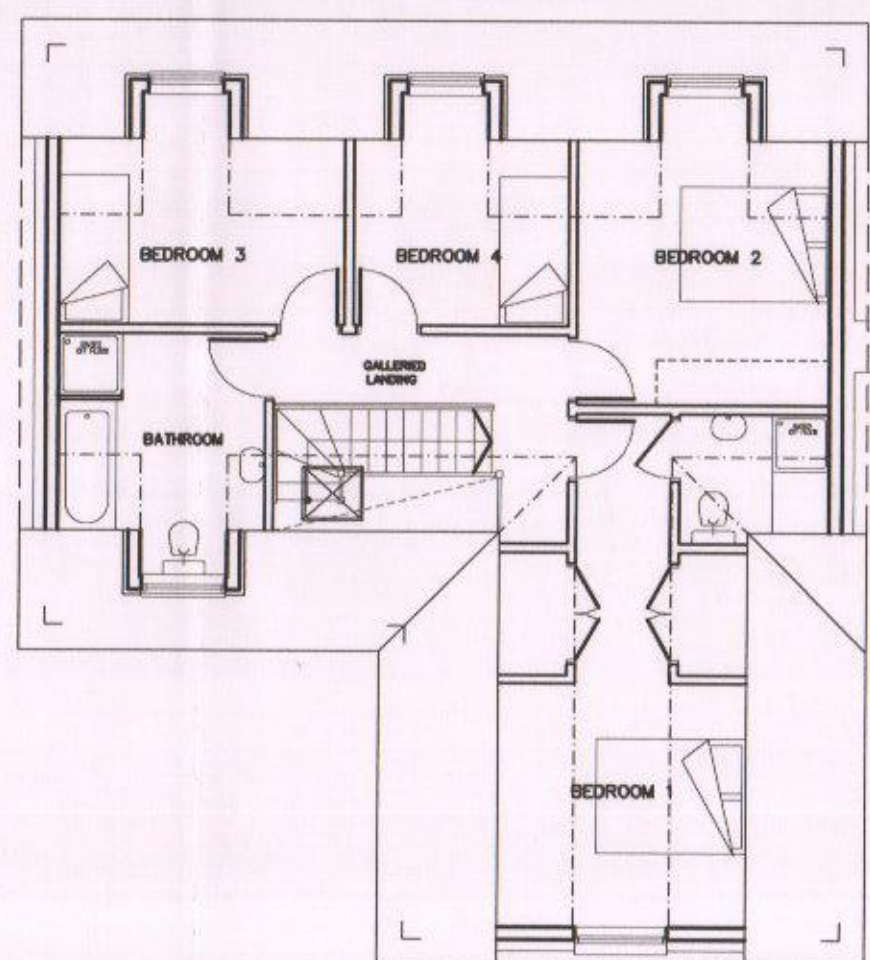

FIRST FLOOR PLAN

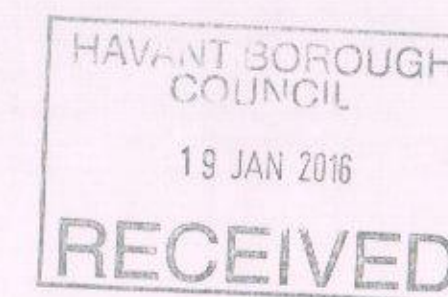

REV. A - ADDITIONAL WINDOWS ETC. 4-01-16

FOR MR G.HUNTER		
SITE PLOT AT: CROFT LANE HAYLING ISLAND PO11 0LT		
TITLE PROPOSED DWELLING PLANS & ELEVATIONS		
SCALE 1:100	DRAWN AH 10/15	DRAWING NO. 02 REV A