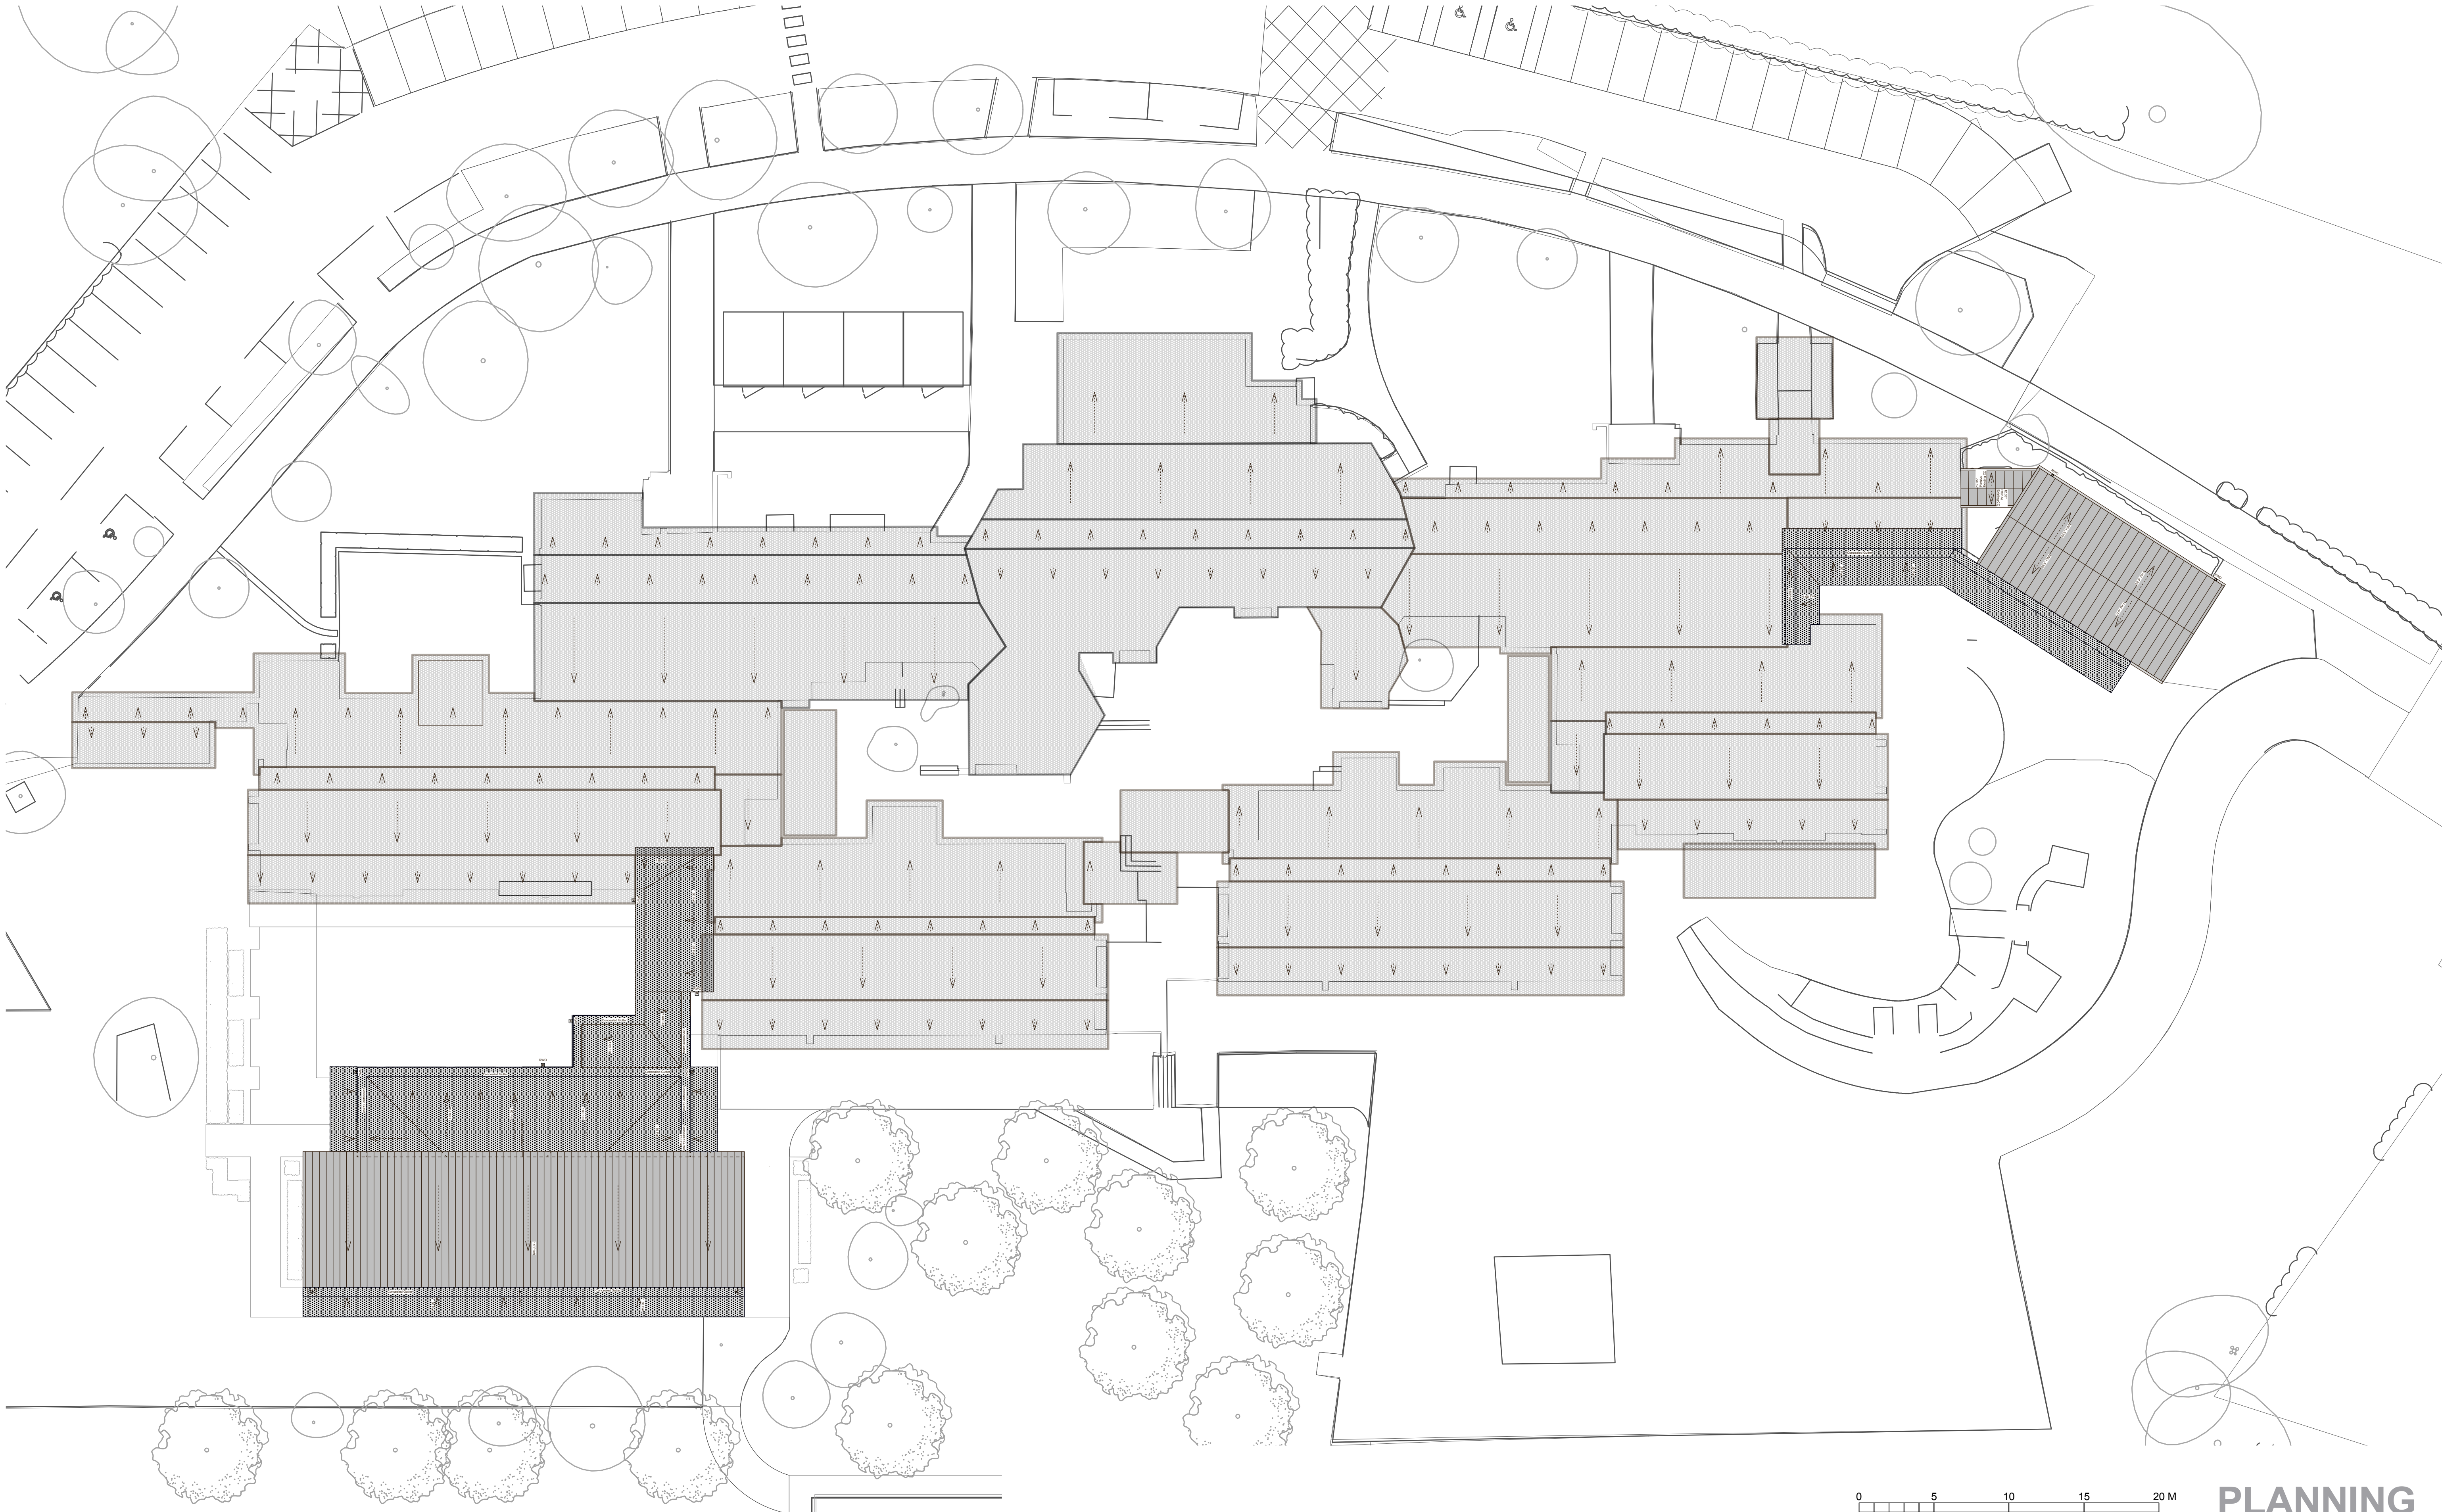


PLANNING

Notes

1 This drawing is © copyright Hampshire County Council 2015. No unauthorised reproduction of any kind is permitted.

2 No Dimensions to be scaled from this drawing

3 This map is reproduced from Ordnance Survey material with the permission of Ordnance Survey on behalf of the controller of Her Majesty's Stationary Office © Crown copyright. Unauthorised reproduction infringes Crown Copyright and may lead to prosecution or civil proceedings. (100019180), (2015)

rev	description	date	by

 Hampshire County Council		HCC Property Services, Three Minsters House, 76 High Street, Winchester SO23 8UL. tel: (01962) 847801			
PROJECT Hampshire County Council Trosnant infant & Junior Schools 1FE Expansion		SHEET CONTENTS Proposed Roof Plan			
SCALE 1:200 @A1 1:400 @A3	DATE 20/10/16	DRAWN. VM	CHKD. CH	DRAWING No. P10759-A-2050	REVISION

