




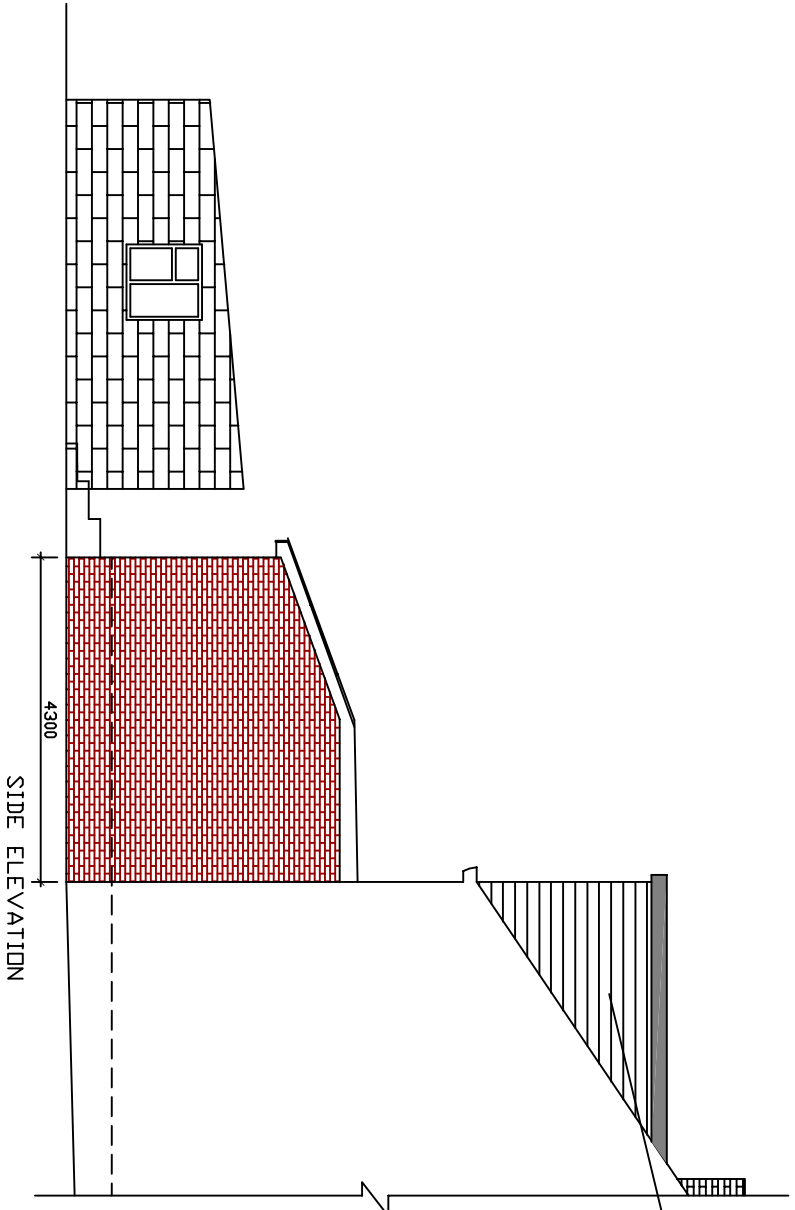


SIDE ELEVATION

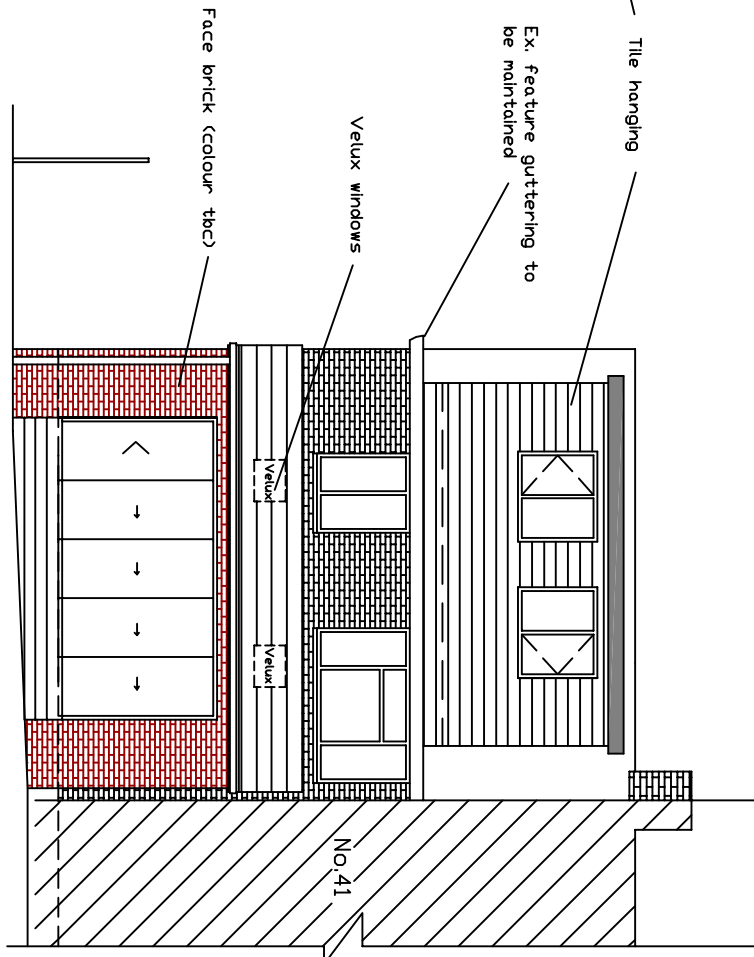


REAR ELEVATION

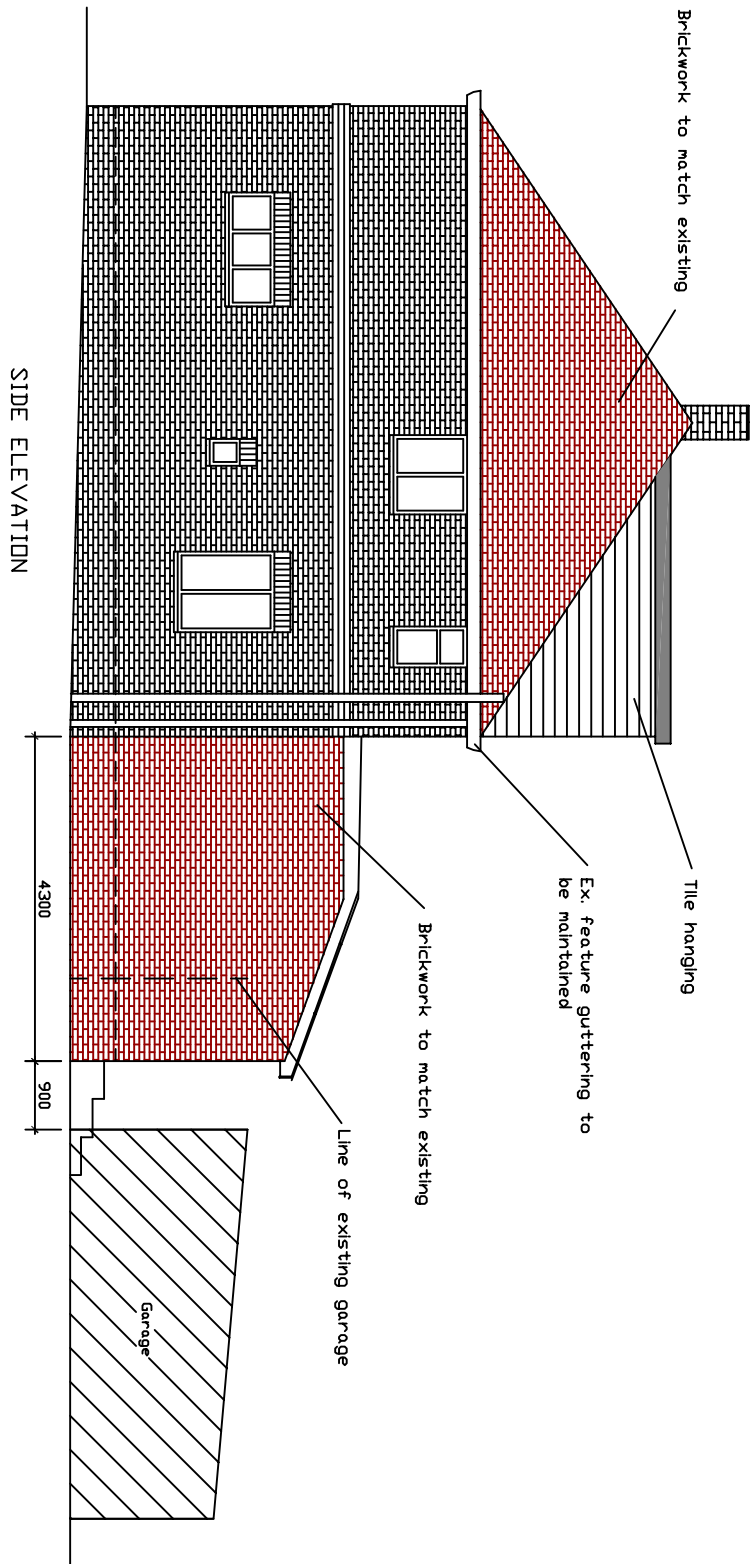


SIDE ELEVATION

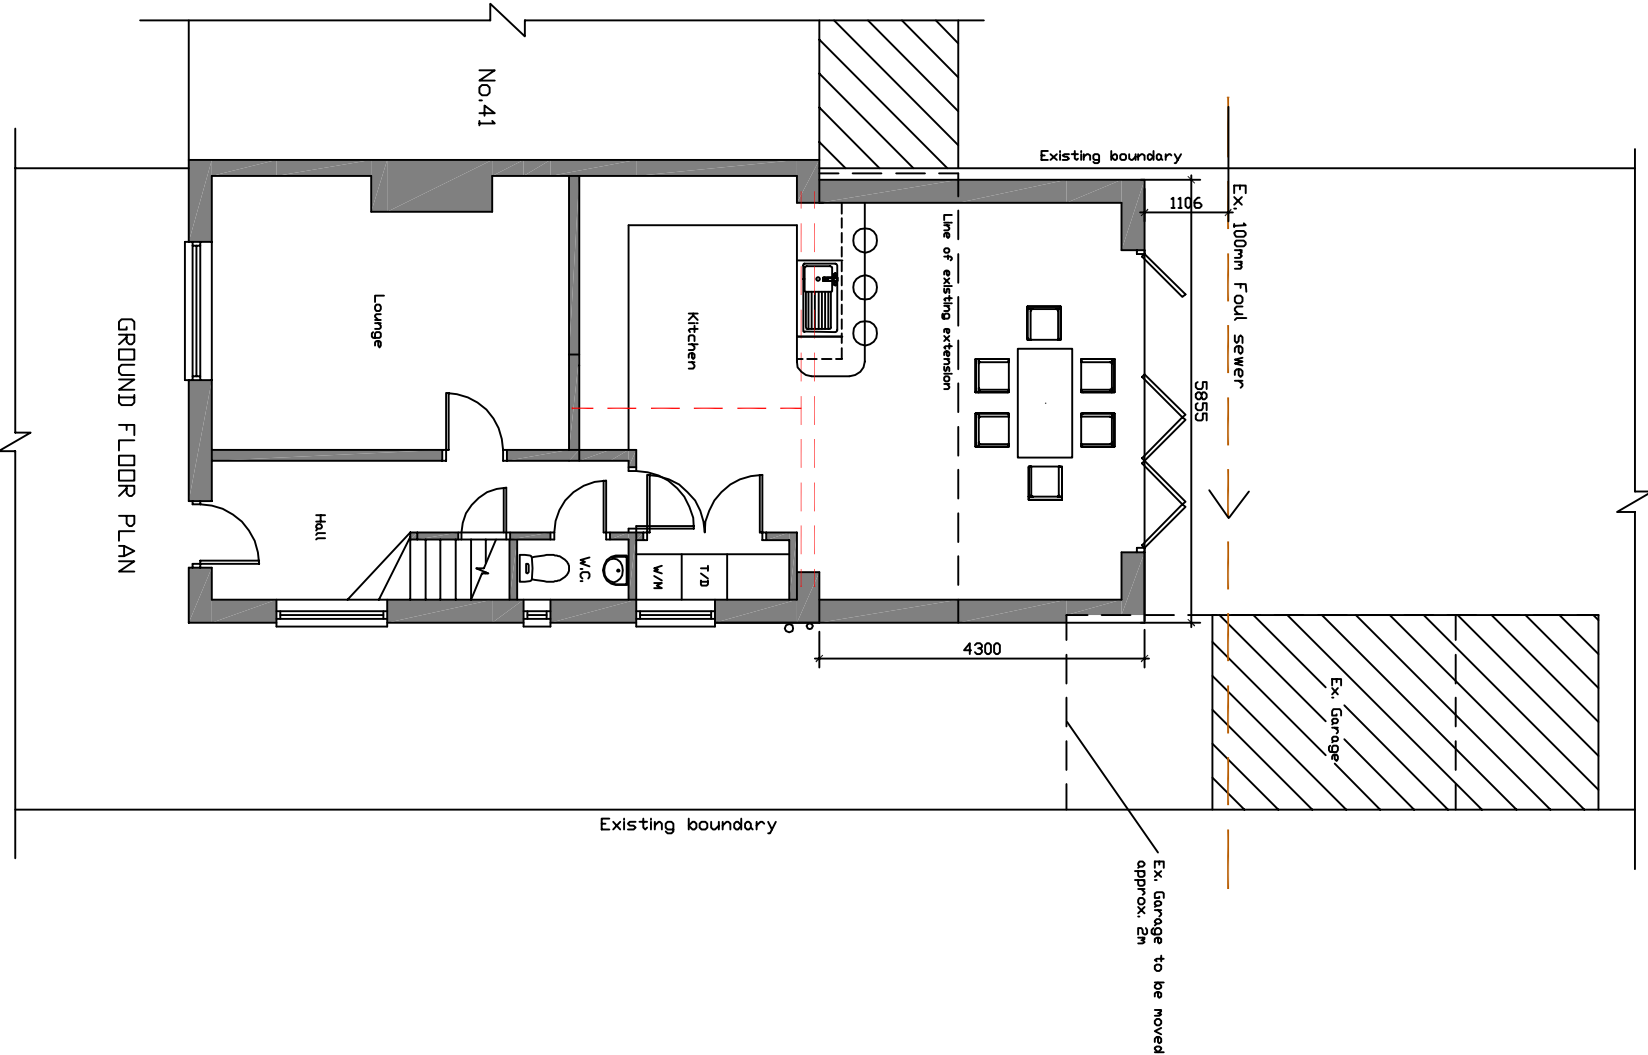


GROUND FLOOR PLAN

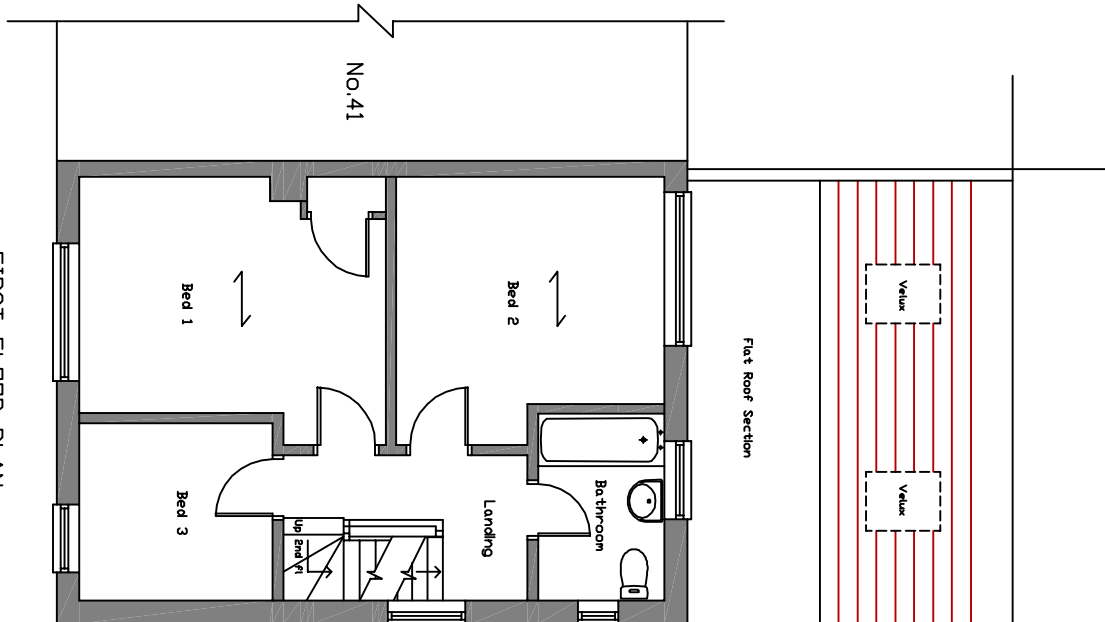


FIRST FLOOR PLAN

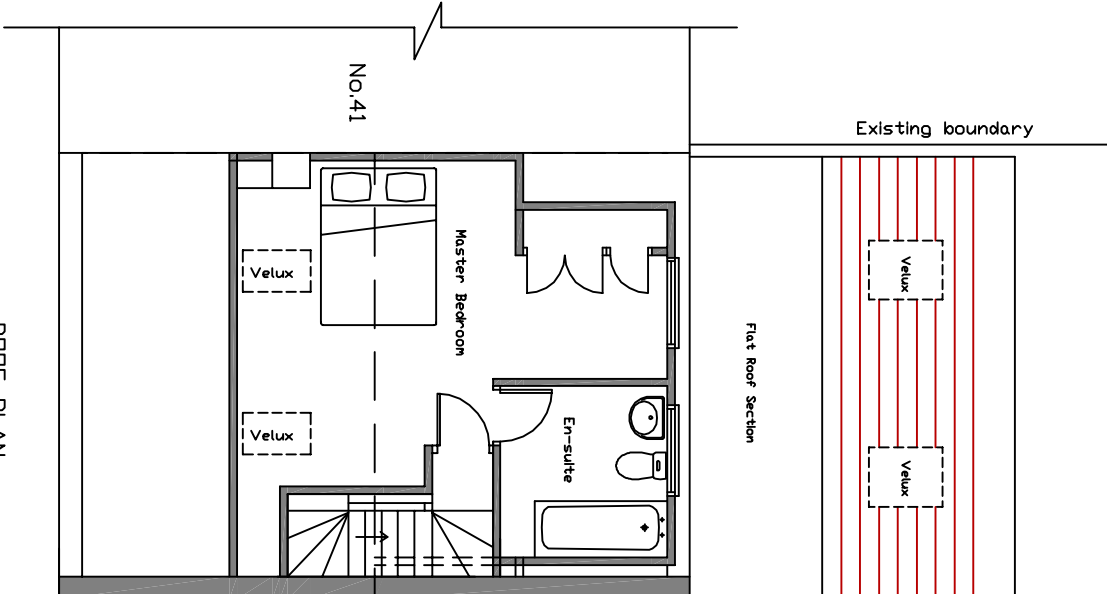

ROOF PLAN

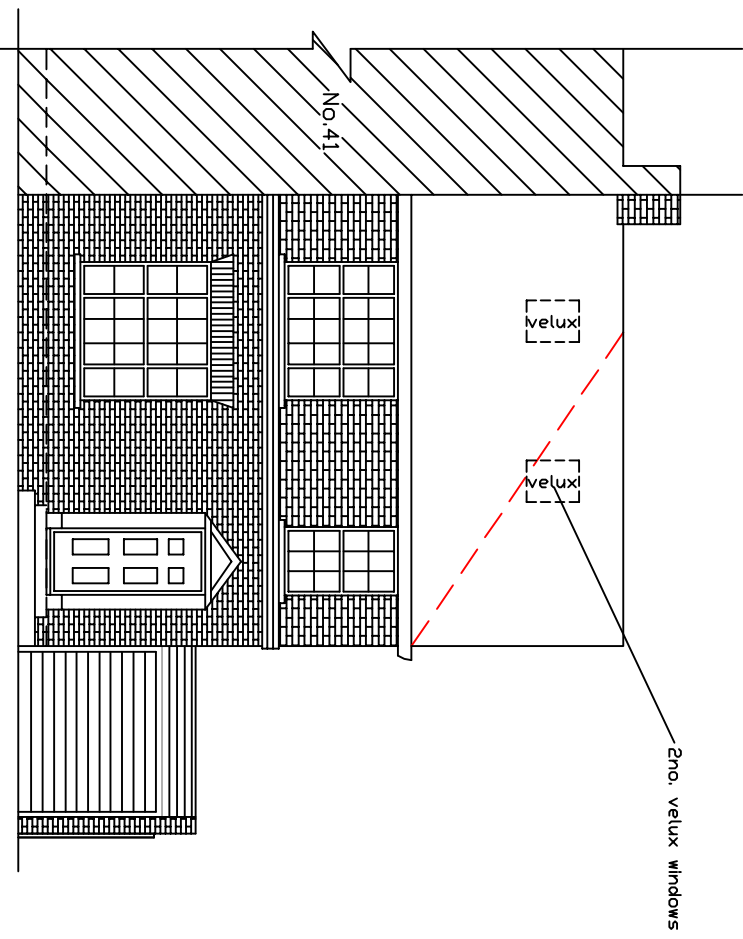

FRONT ELEVATION

 

Address: Proposed rear extension and loft conversion to: 43 Wigan Crescent Bedhampton PO9 3PP	
Drawing Title: Proposed Plans & Elevations	Scale: 1:100 @ A2
Drawing Number: Planning/002	Rev: 1
Date: Jan 2017	