



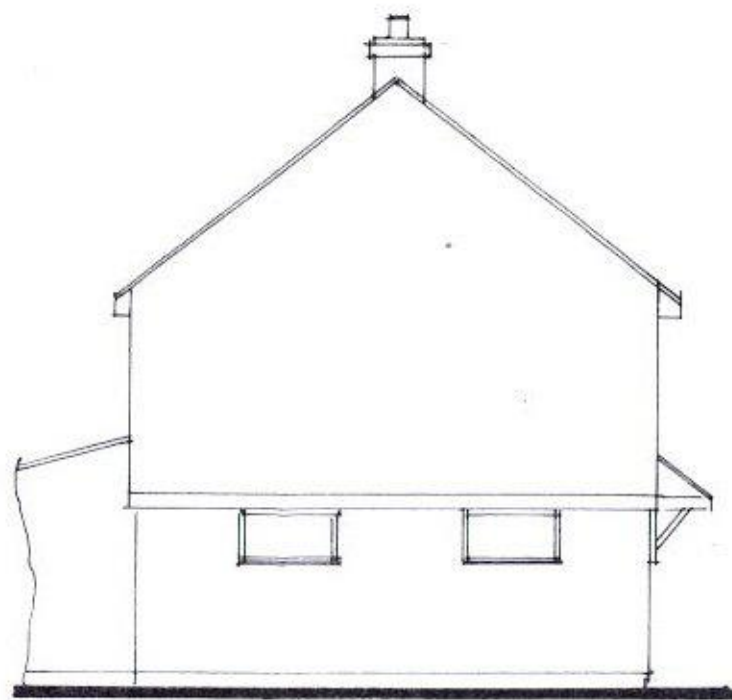


Existing North West Elevation..




Existing South West Elevation.

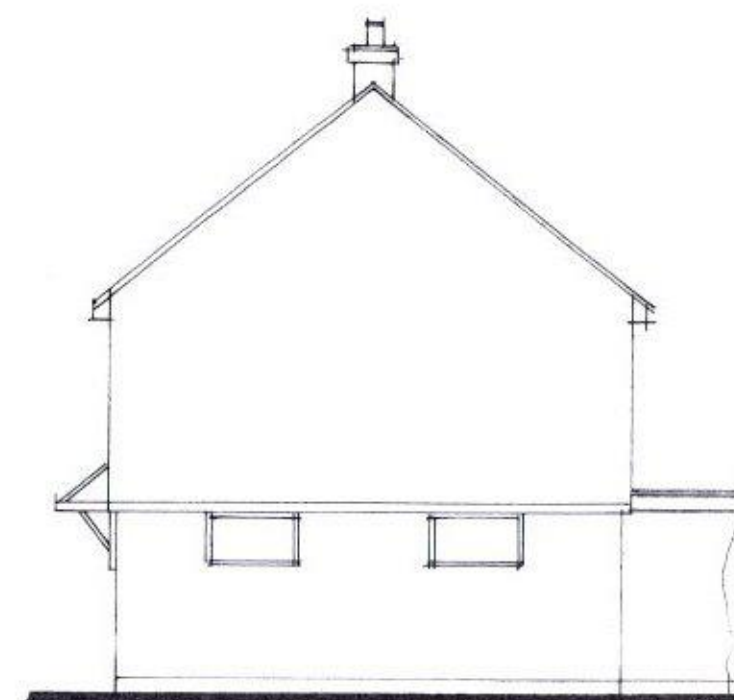

Existing South East Elevation.

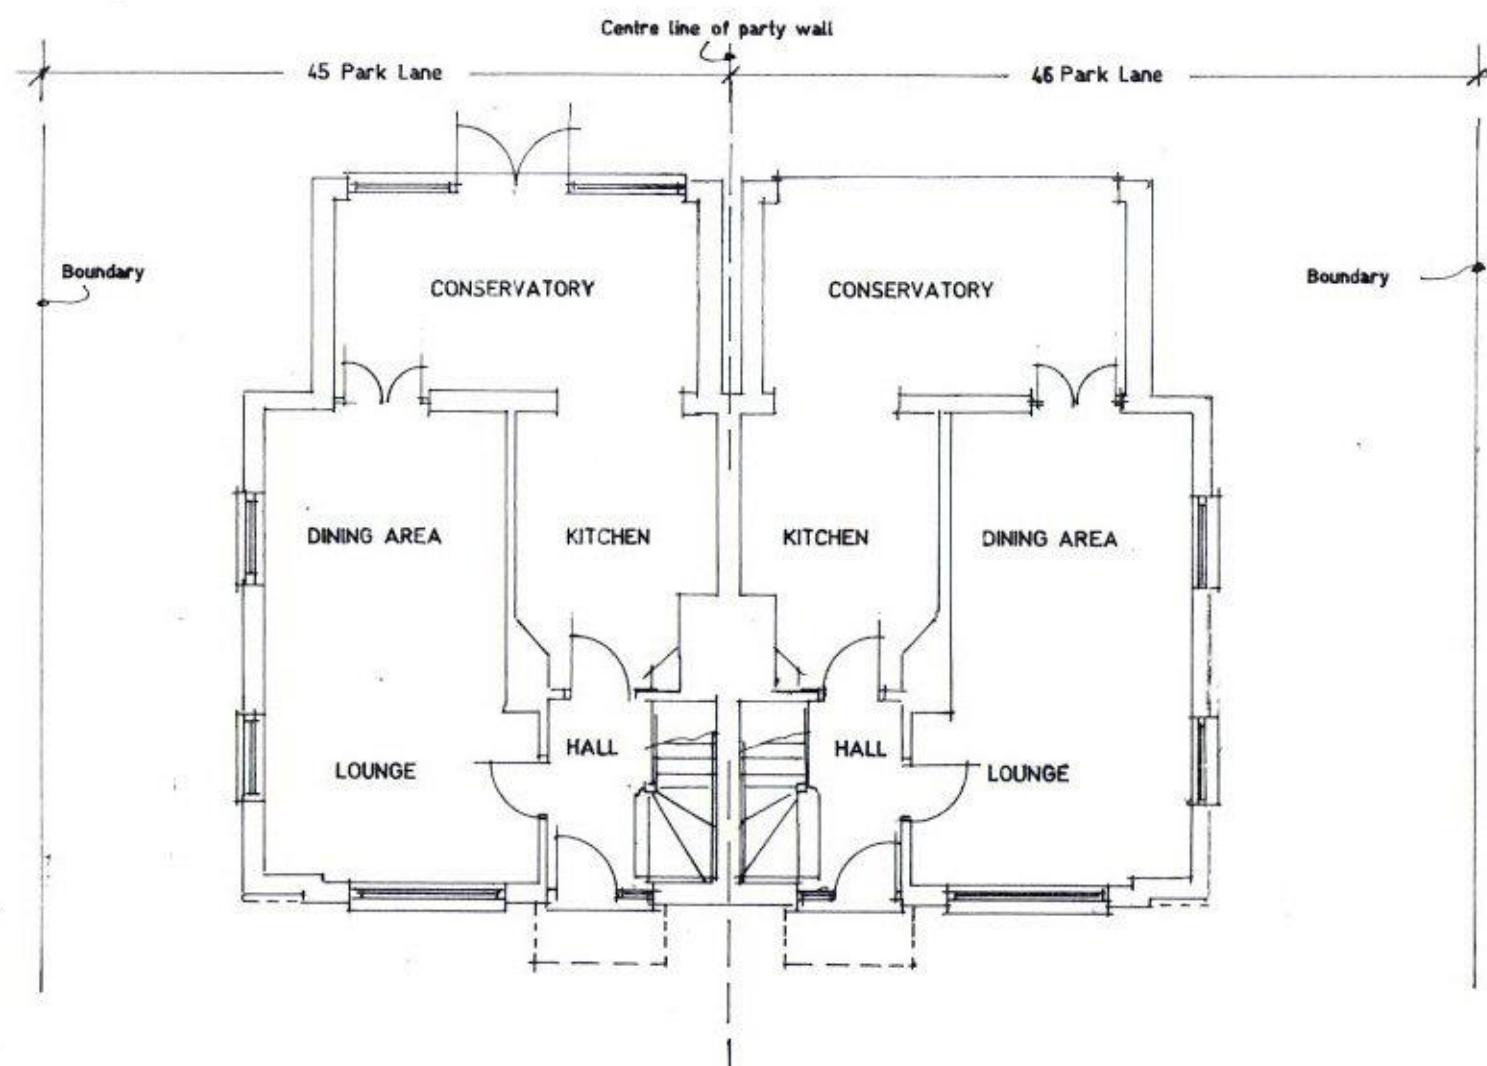

Existing Ground Floor Layouts.

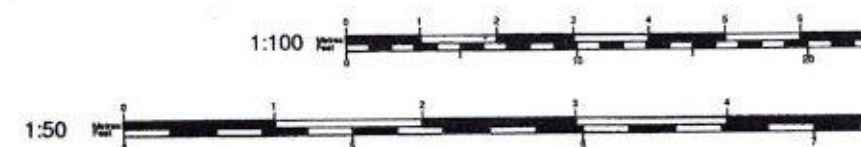

HAVANT BOROUGH
COUNCIL
25 JUL 2016
RECEIVED

Proposed single storey front
extension at 45 ~~140~~ Park Lane
Cowplain, Waterlooville, Hants.
PO8 8AG

Mr A Lander

Scale 1:100

Date May 2016

A3 Drawing Number

2

Revision

A