






view from copse lane. SCALE 1:200

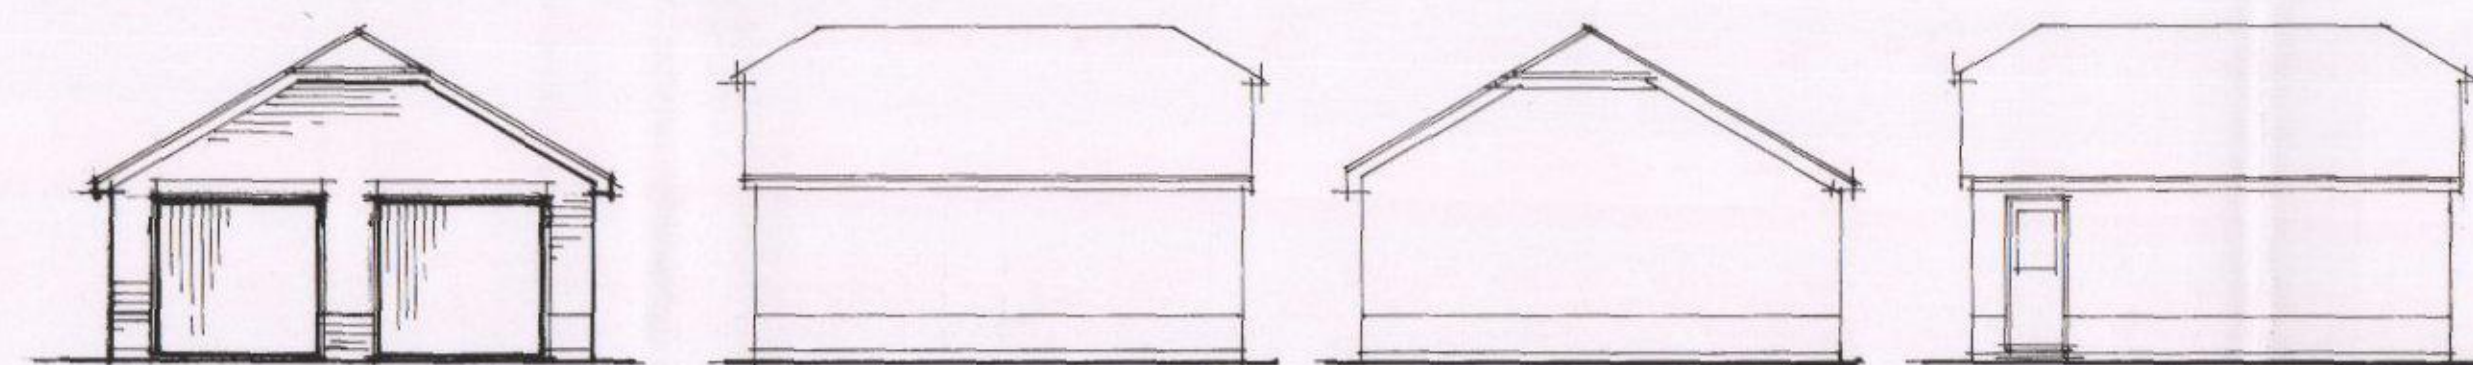


proposed garage elevations. SCALE 1:100

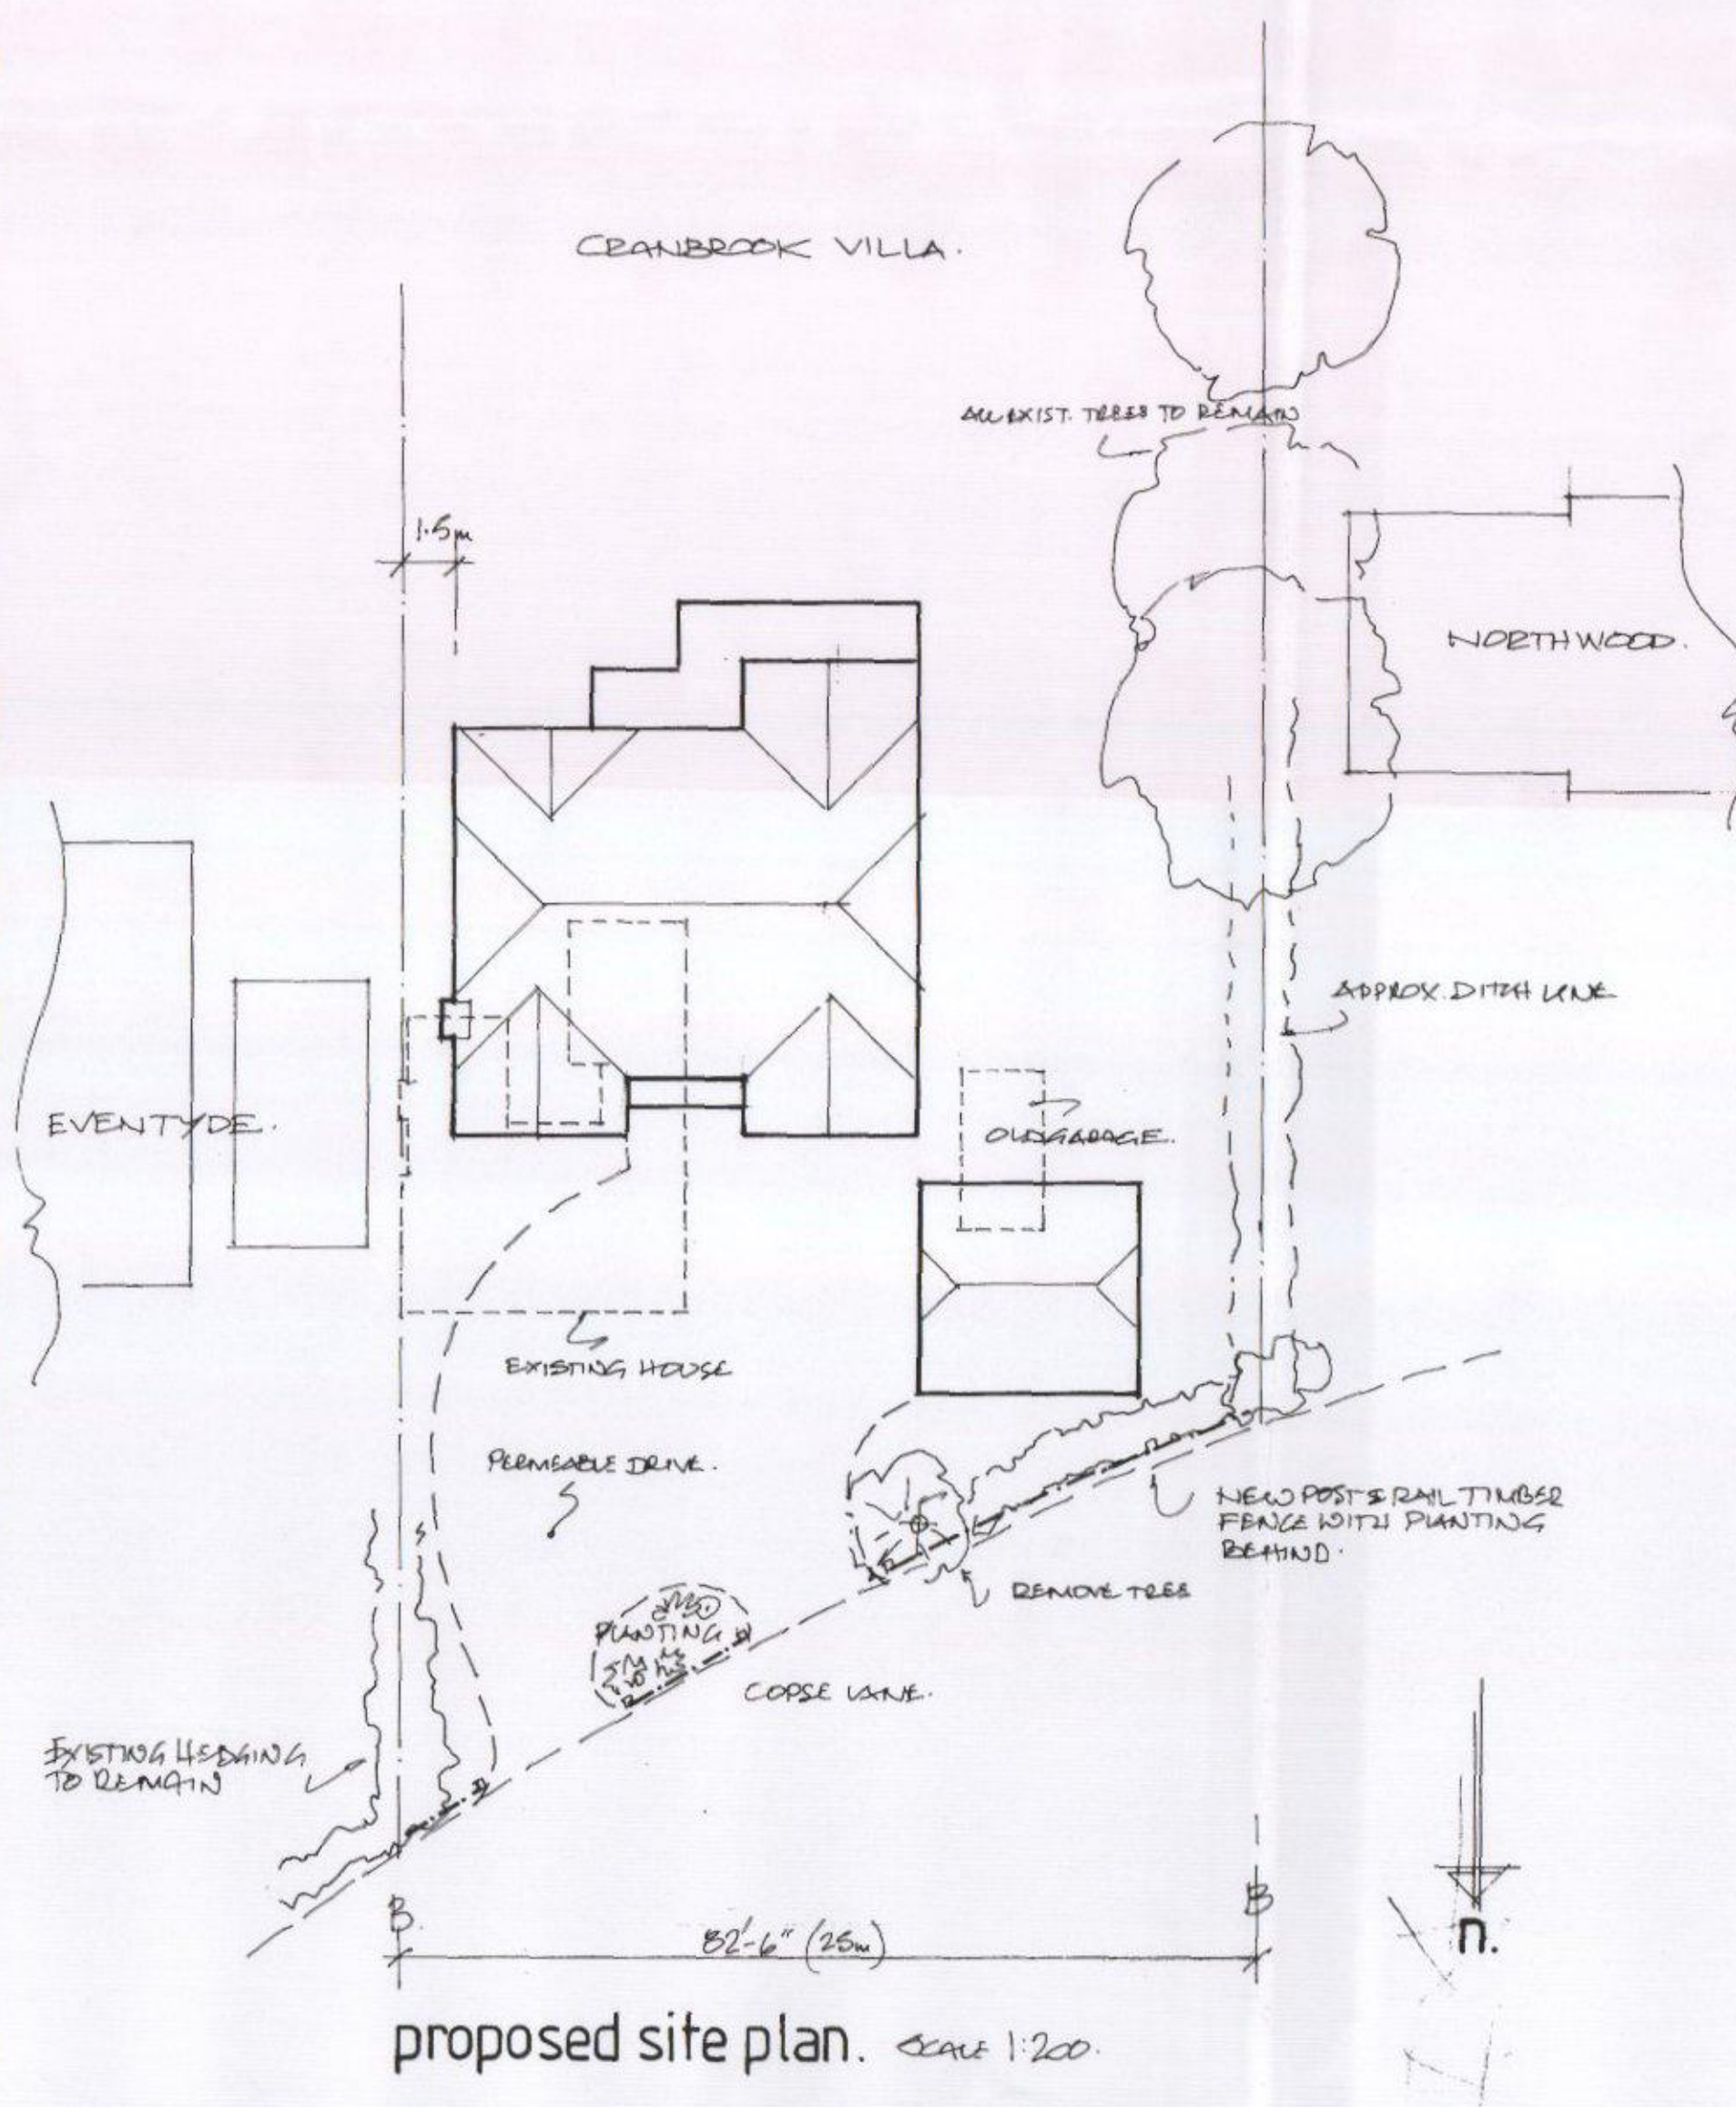

proposed site plan. SCALE 1:200

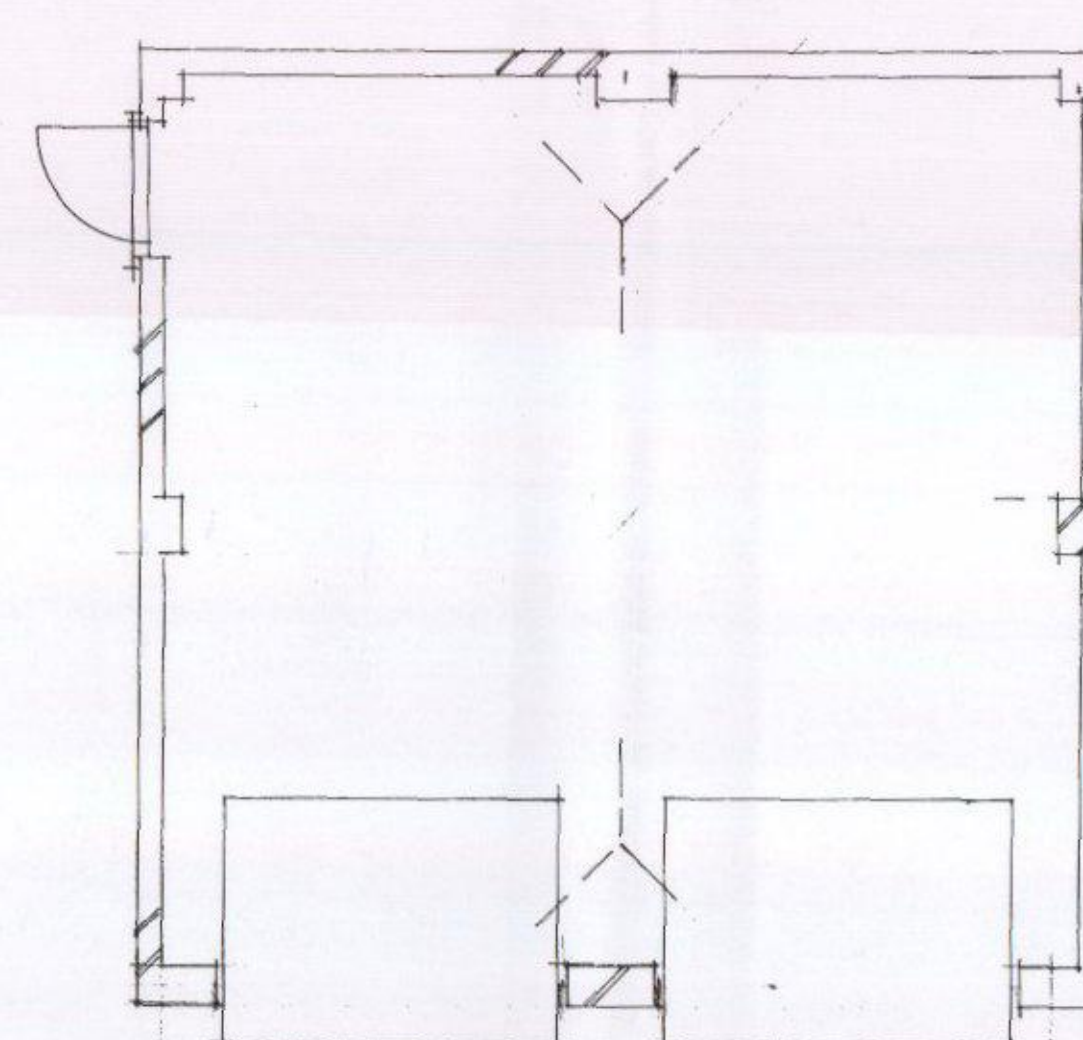

proposed garage plan & section. SCALE 1:50

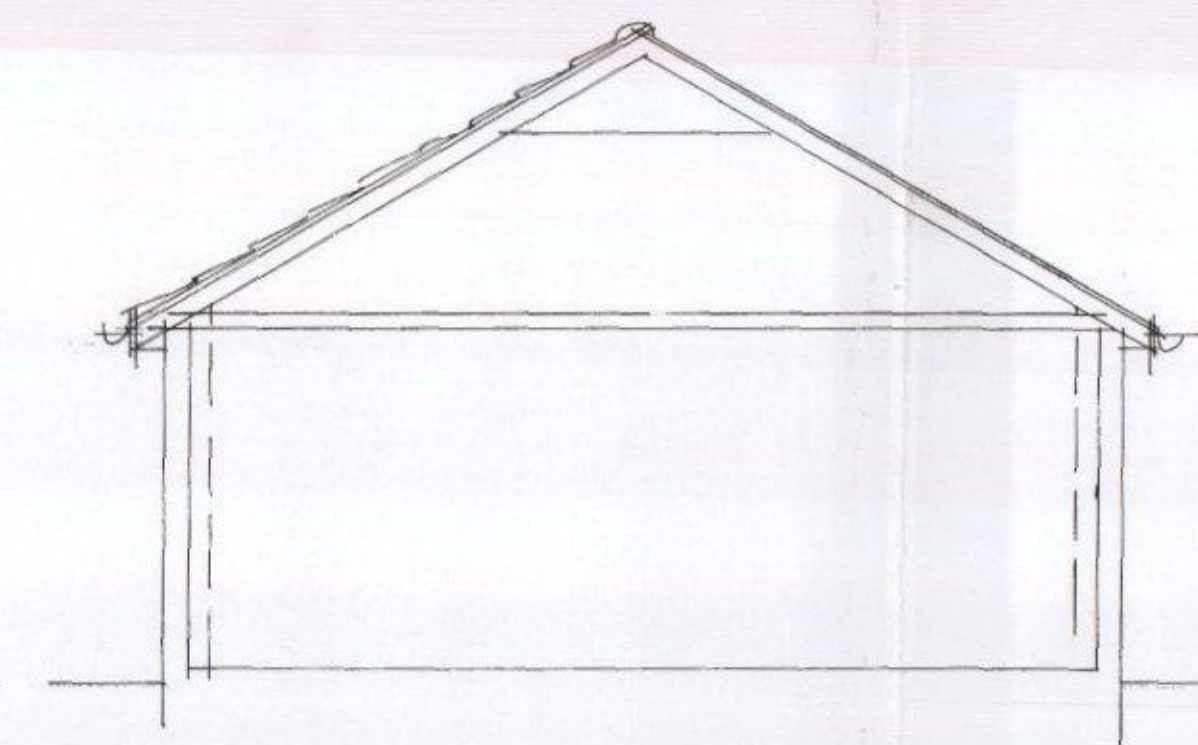

| A | Date | Revision |
|---|------|----------|
|---|------|----------|

© copyright

**THORNS YOUNG**  
ARCHITECTURAL

THORNS-YOUNG LTD  
CHARTERED BUILDING CONSULTANTS  
Website: www.thornsyong.co.uk

Fareham 21 Middle Road  
Park Gate SO31 7GH  
Tel: (01329) 888 322

Portsmouth 232 London Road  
North End PO2 9JQ  
Tel: (02392) 672 883

Client

KEVIN HALL

Job Title

CRANBROOK VILLA  
CORSE LANE  
HAYLING ISLAND

Drawing Title

SITE PLAN  
GARAGE DETAILS  
STREET SCENE

Scale 1:50, 1:100 & 1:200 A4/A1

Date FEB 16 Drawn by BT

Drg. No. 7013.14.50 Rev.

HAVANT BOROUGH  
COUNCIL  
17 FEB 2016  
RECEIVED