




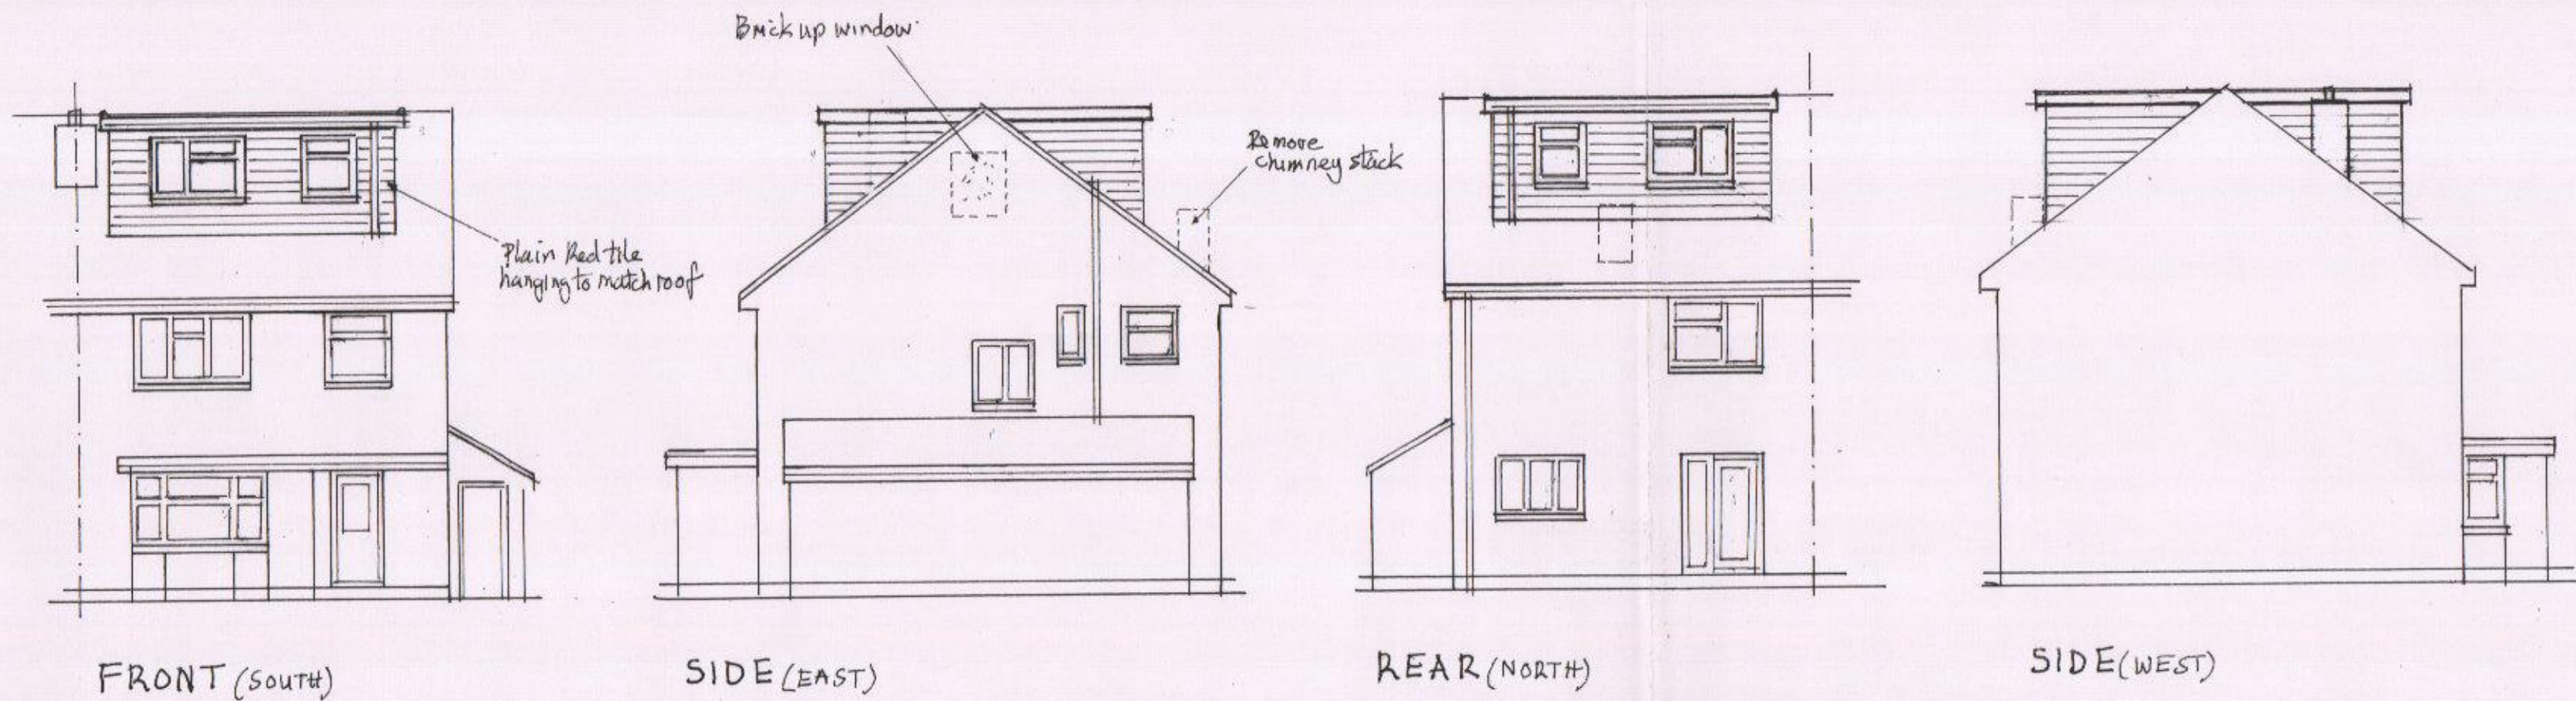


PROPOSED ELEVATIONS SCALE 1:100 @ A2

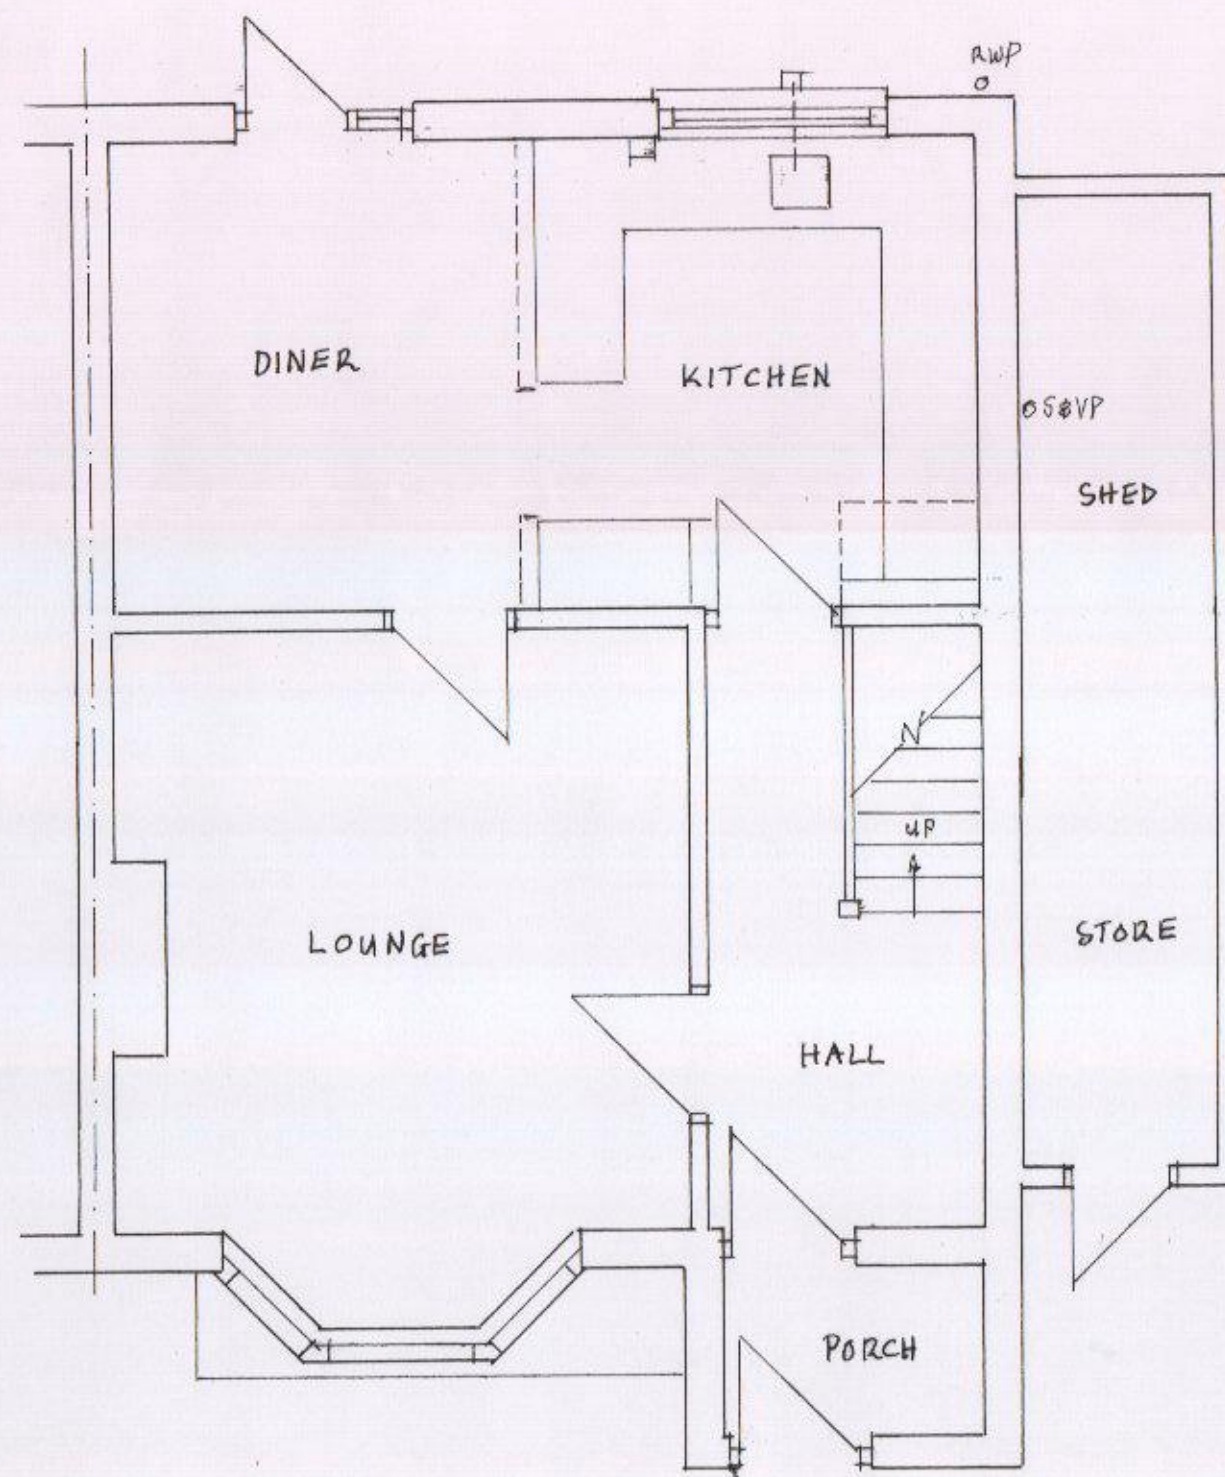

GROUND

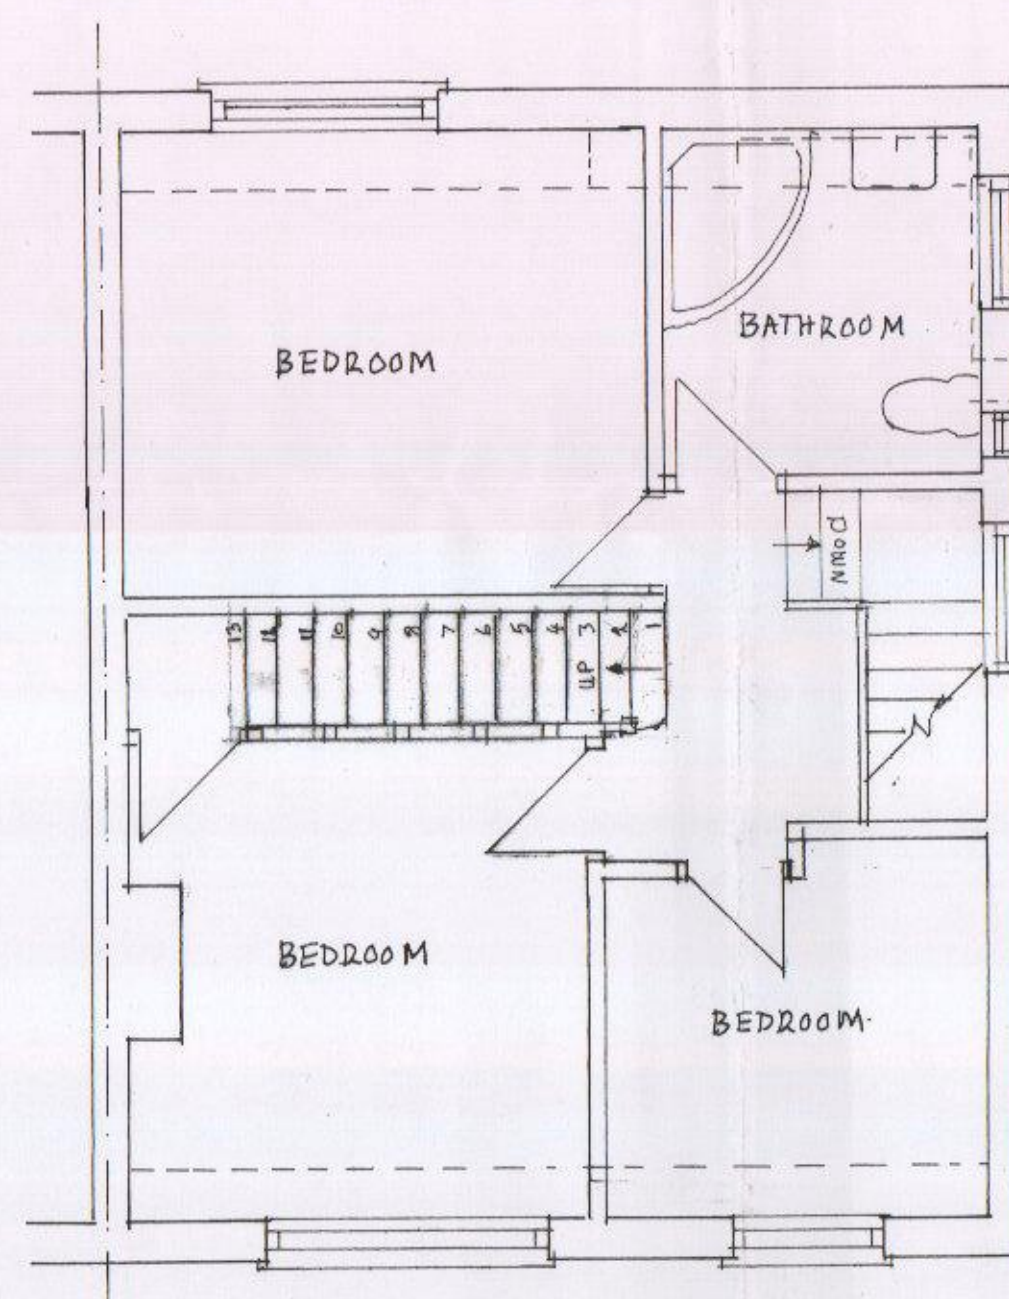

FIRST

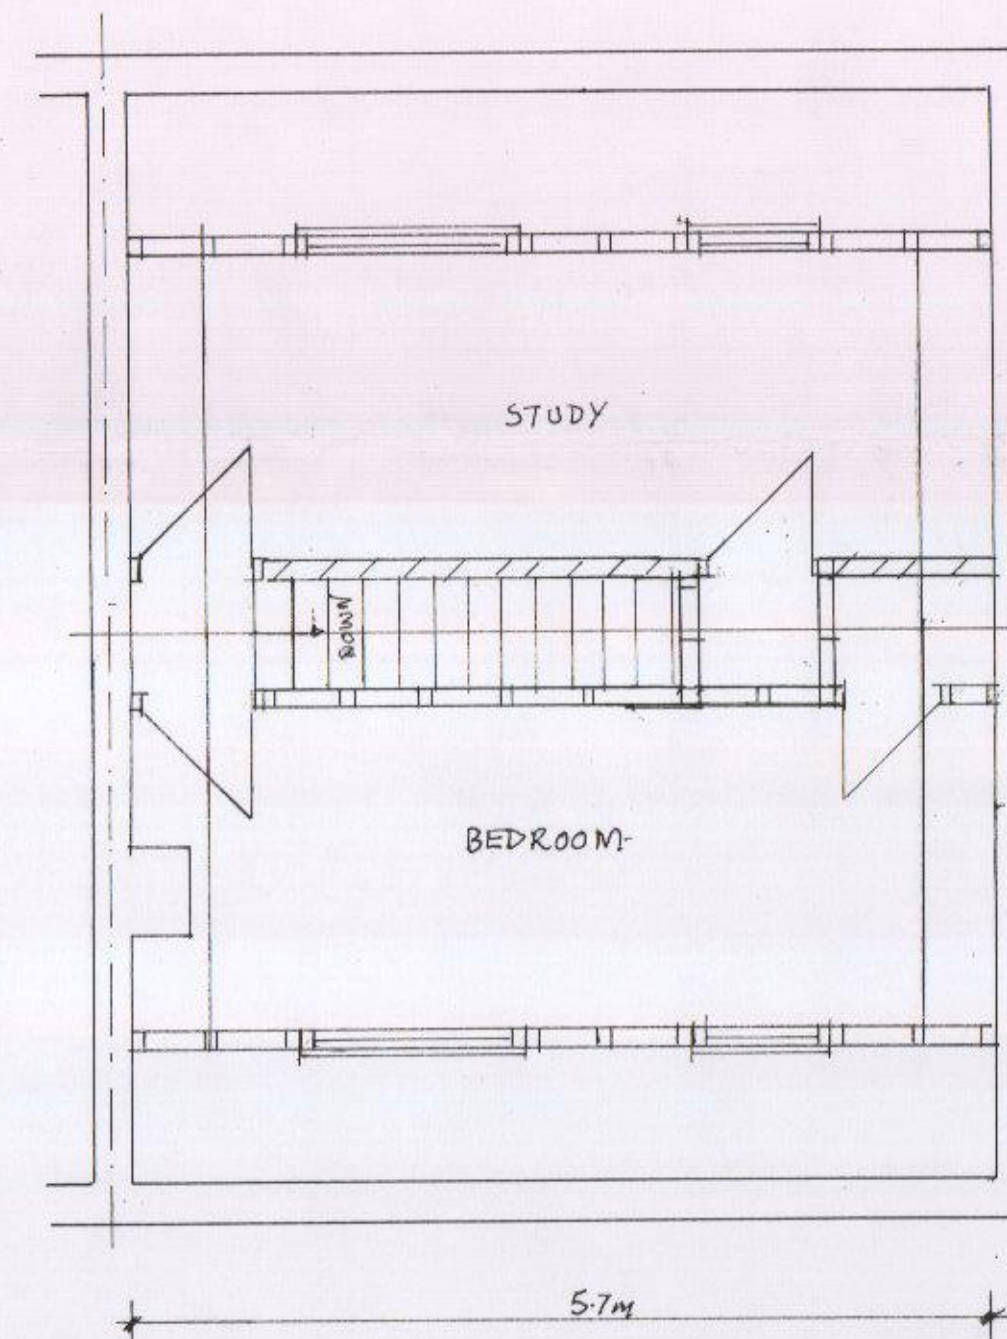

SECOND

PROPOSED FLOOR PLANS SCALE 1:50 @ A2

2.05m

5.2m

2.15m

HAVANT BOROUGH COUNCIL

10 FEB 2016

RECEIVED

Title: PROPOSED LOFT ROOM
UPGRADE WITH DORMERS
(Proposed Plans & Elevations)

Address: 35 BRAMDEAN DRIVE
LEE PARK
HAVANT HANTS PO9 4RR

Client: TIM GREEN

Tele: 07757797203

Scale: 1:50 & 1:100 Date: 07/02/2016