



PHYSICAL SCALE IN METERS @ 1:100


NOTES:
This drawing has been produced solely for PLANNING/DESIGN.
Do not Scale from this Drawing except for planning purposes.
Any drainage shown is presumed and to be checked on site
before commencement of works.
This drawing is the copyright of MF Designs Ltd.

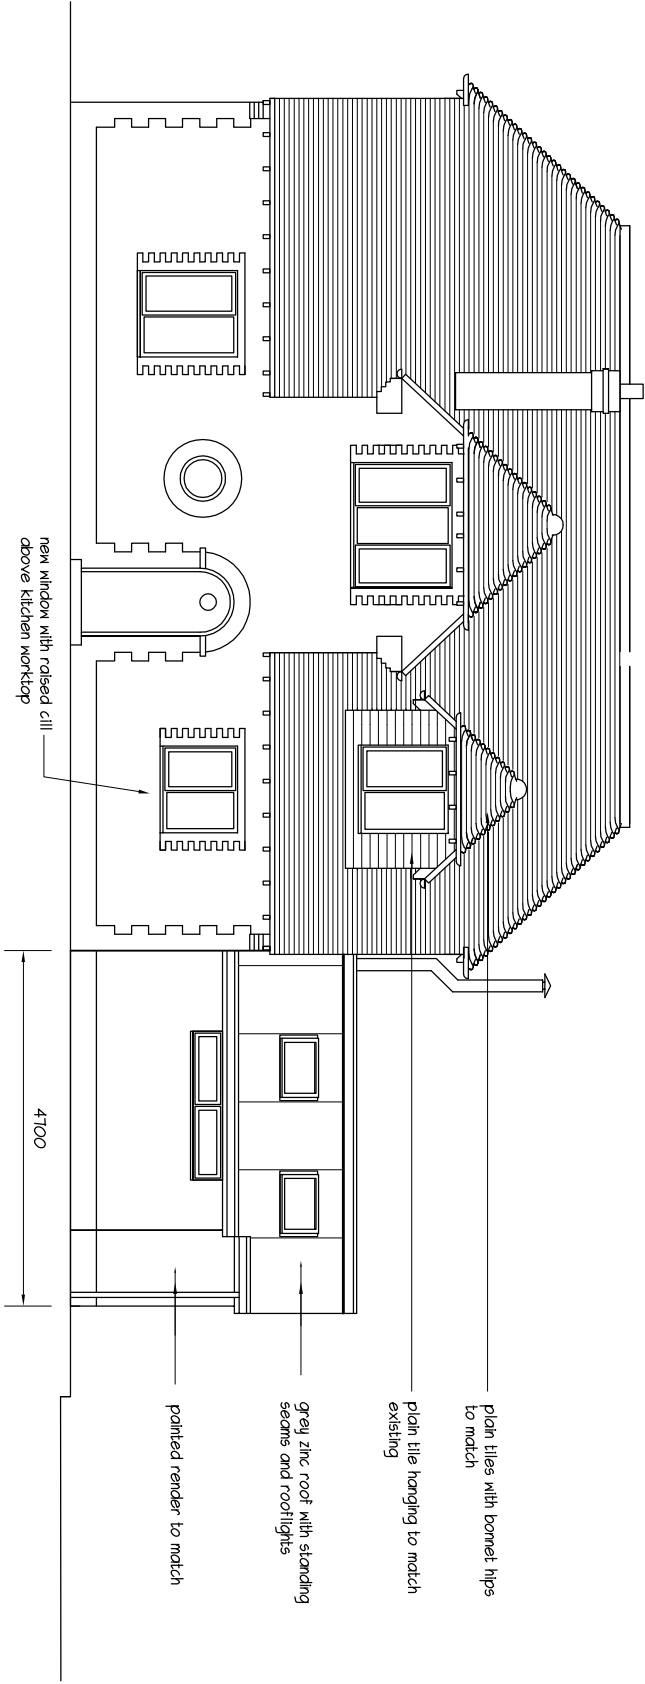


Proposed East

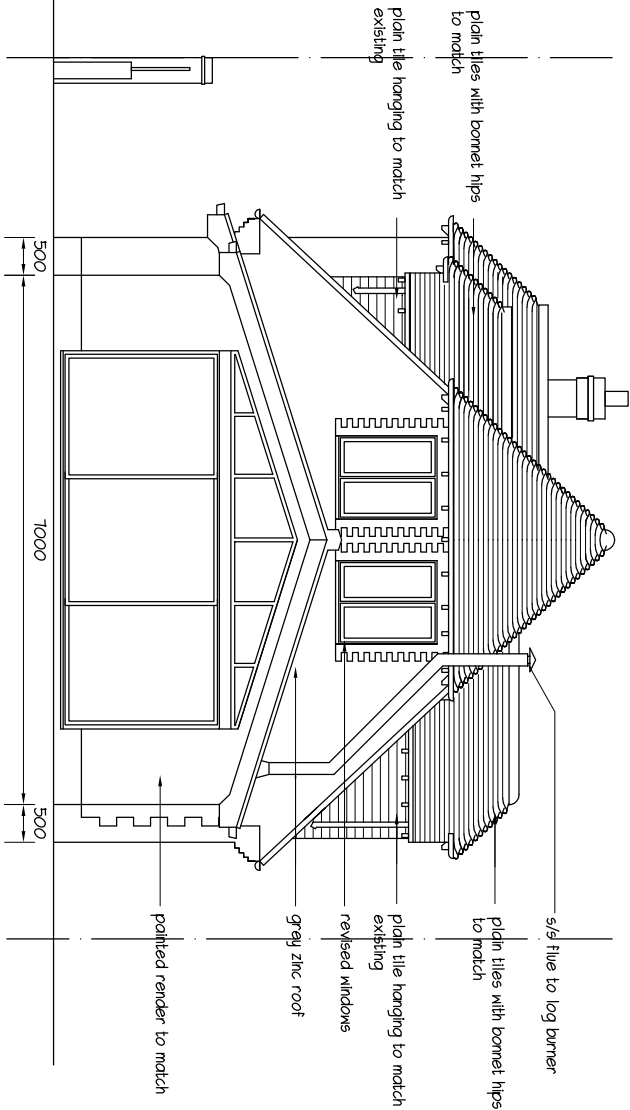

Proposed North

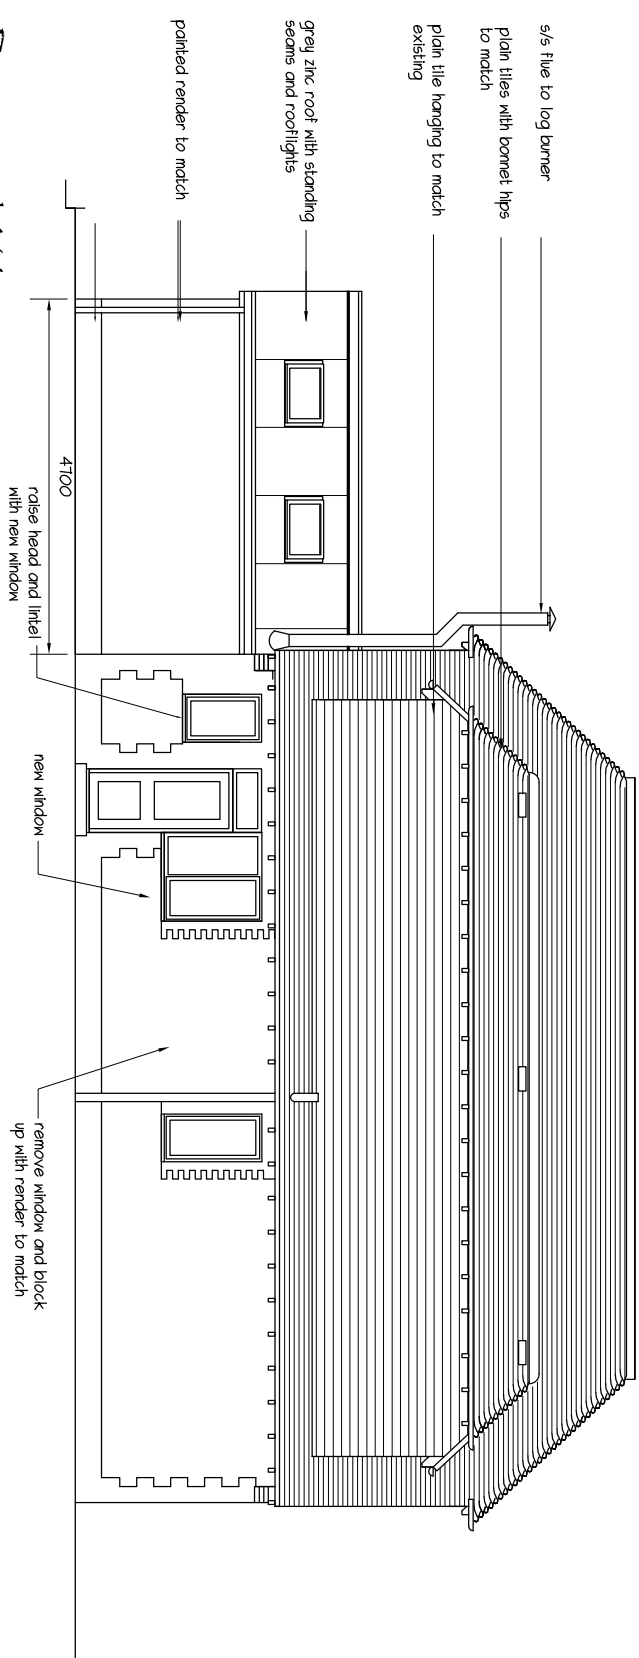

Proposed West

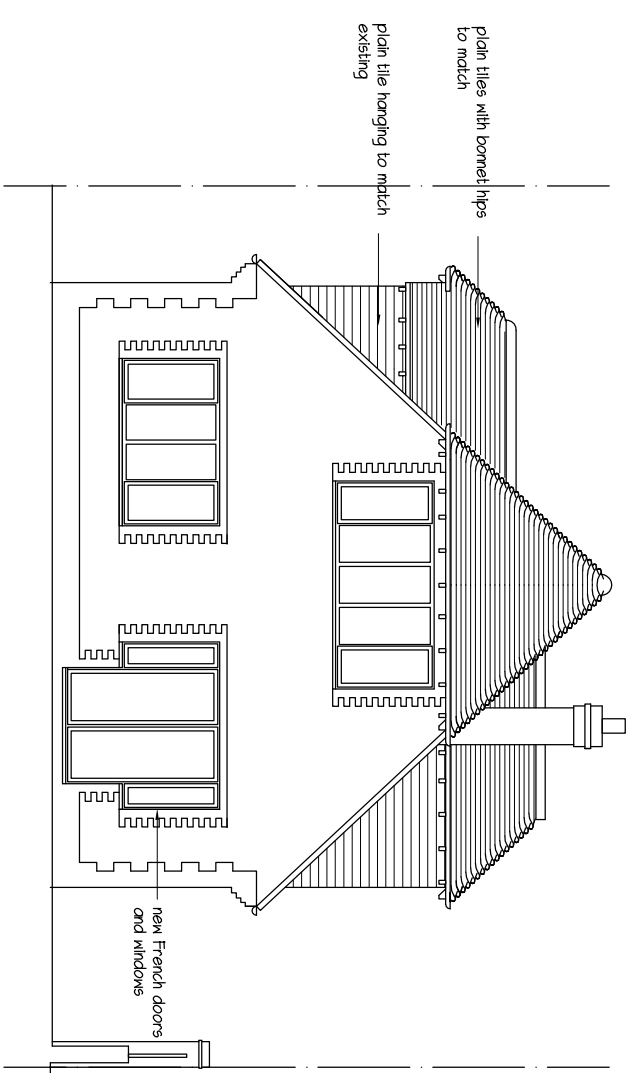

Proposed South

C: 23/03/2017 - domer adjusted
B: 22/03/2017 - domer to east elevation/adjusted site extension/drive widened
A: 20/12/2016 - revisions to layout

mf designs ltd

Chartered Architects



36 Grove Road • Havant • Hampshire • PO9 1AR
Director: Martin Farrer RIBA • Co Registration No.4507379
e admin@mfdesigns.org.uk

Date: Dec 2016
Scale: 1:100
Job No: 3159
Dwg No: P_02 C

EXTENSION & ALTERATIONS - 28 Clovelly Road, Emsworth. PO10 7HL