






Boundary

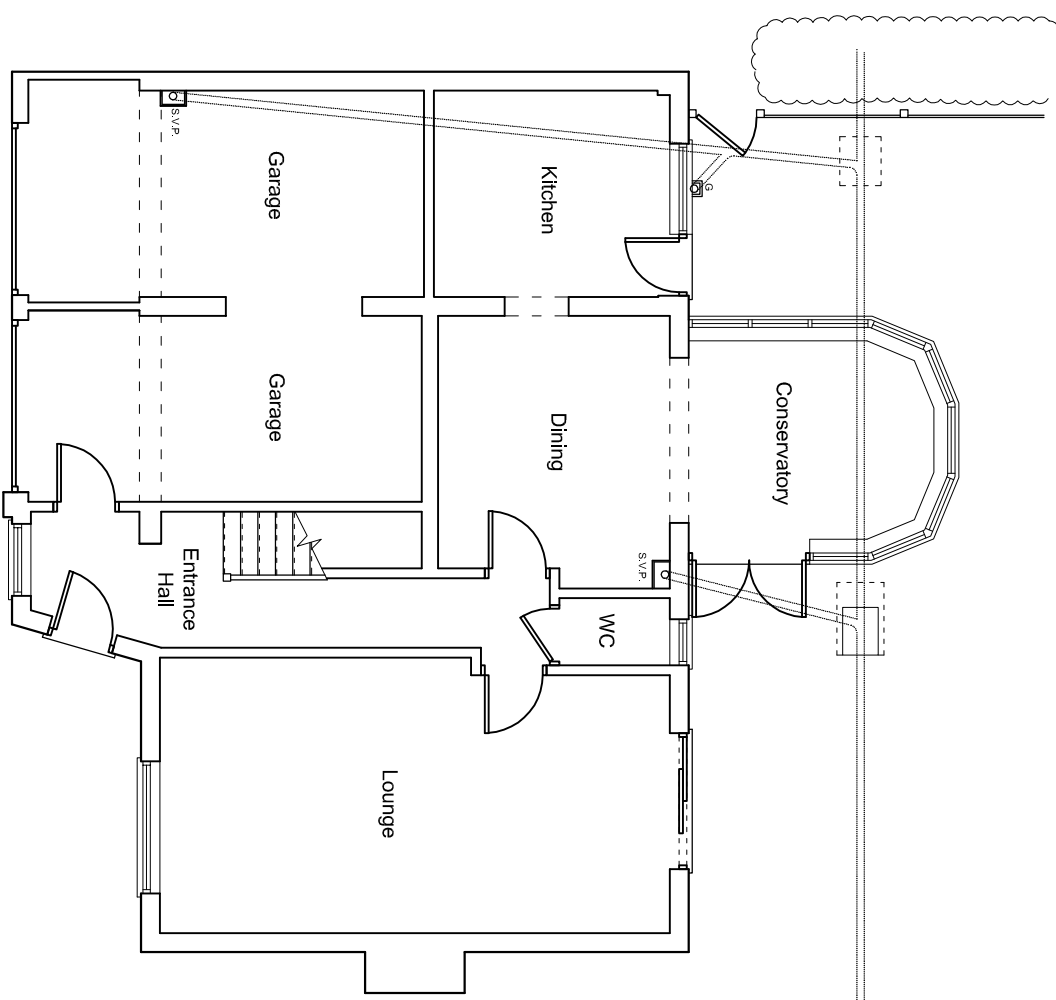

Ground Floor Plan



N O R T H

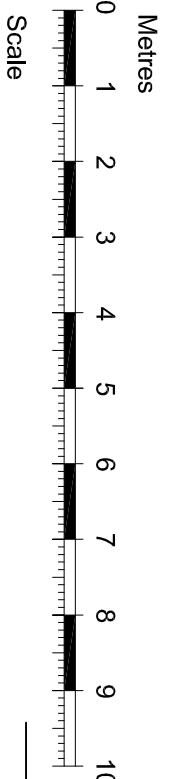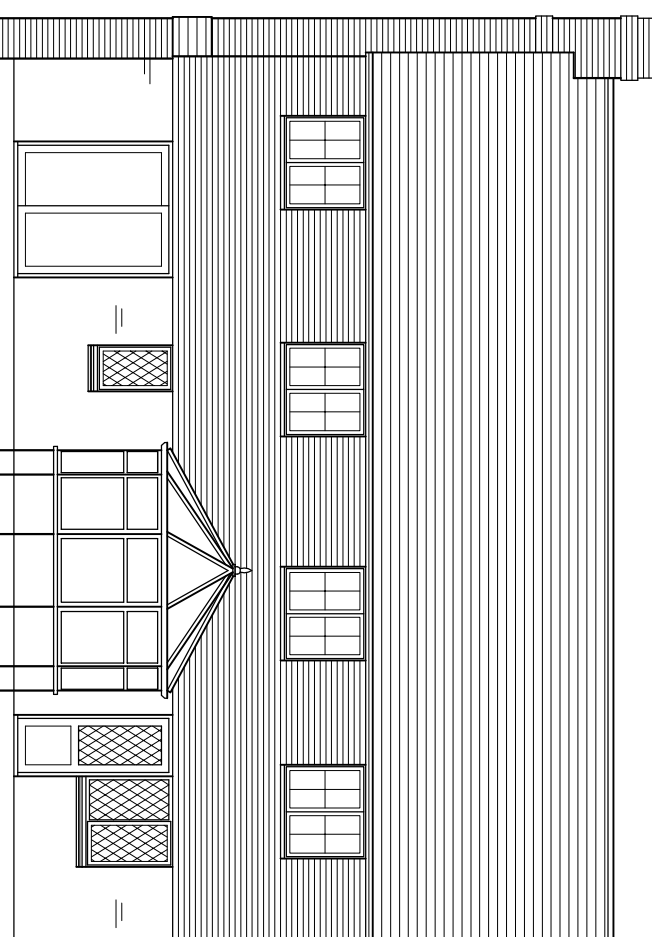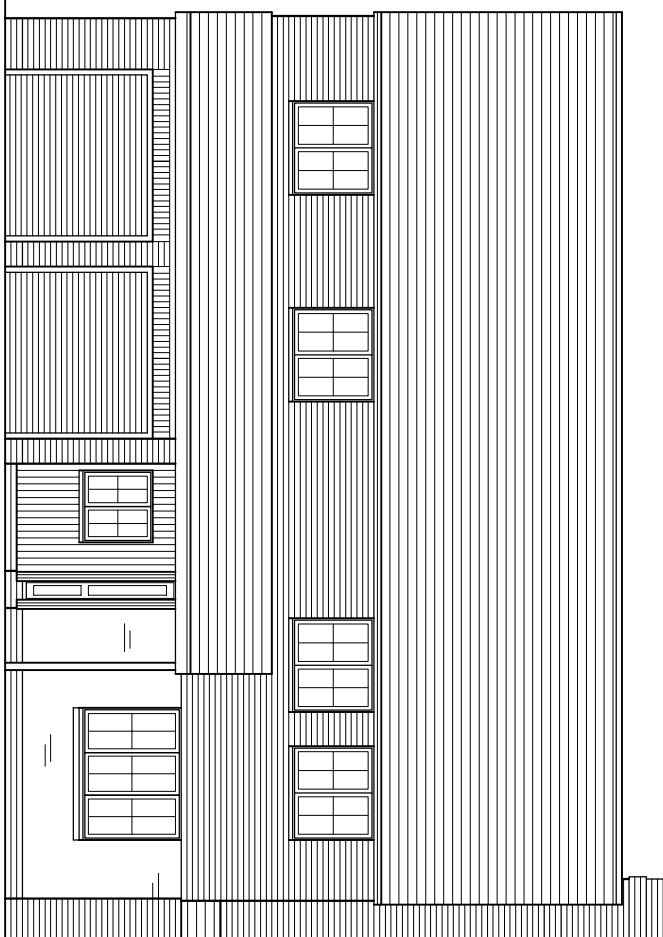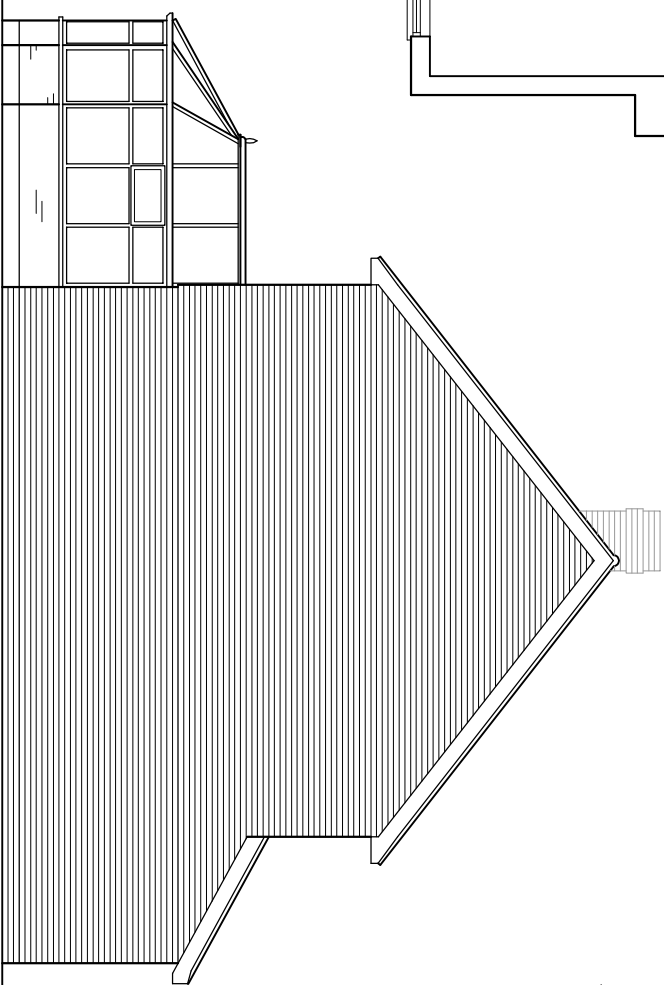

	Date
	Amendments
Rev	
SPRINGWHEEL ASSOCIATES ARCHITECTURAL, CIVIL, AND STRUCTURAL CONSULTANTS Highway Farm, Hareley Road, Dunsden, Cobham, Surrey KT11 3JZ Tel: 01335 866932 e-mail: info@springwheel.co.uk CLIENT Andrew Speight PROJECT 6 Haydock Mews, Waterlooville, PO7 8NQ DRAWING TITLE Existing Plans & Elevations Drawn A.L. Date Jan 2017 Scale 1:100 @ A3 DRAWING No. 1713/01 REV. -	