




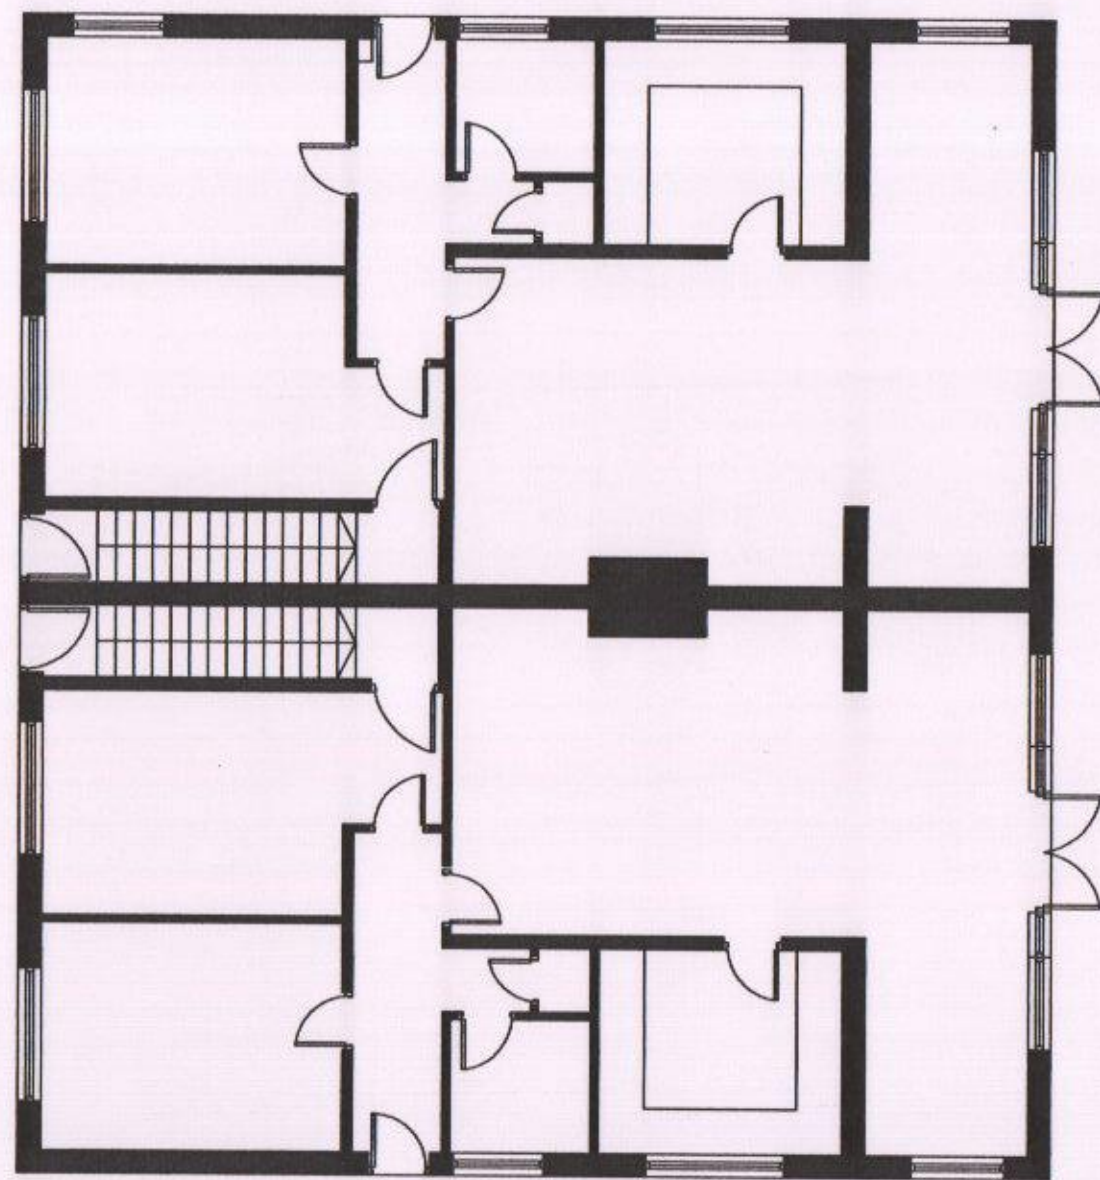

Existing Ground Floor Plan @ 1:100 Scale

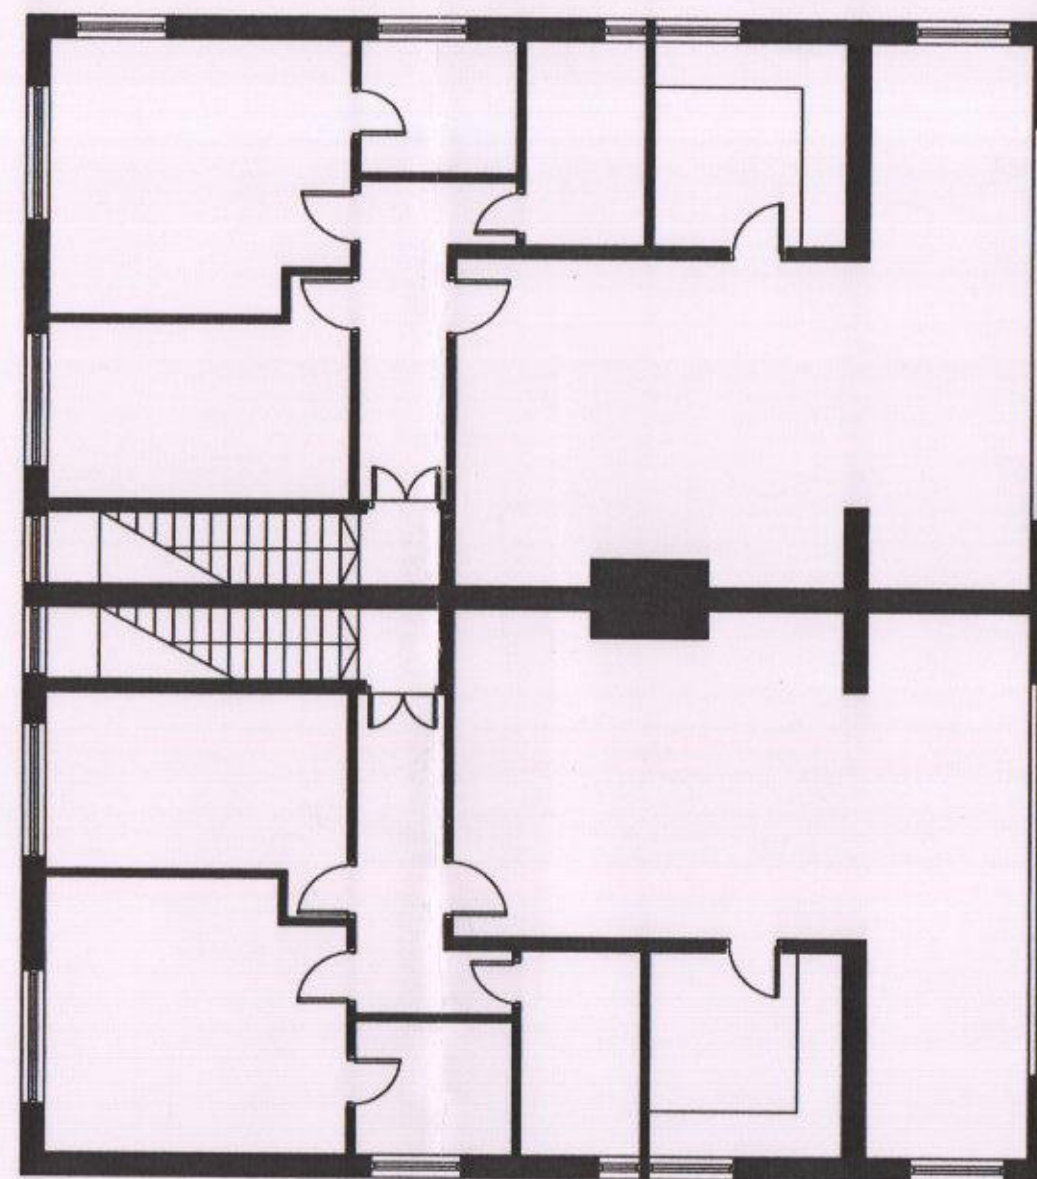


Existing First Floor Plan @ 1:100 Scale

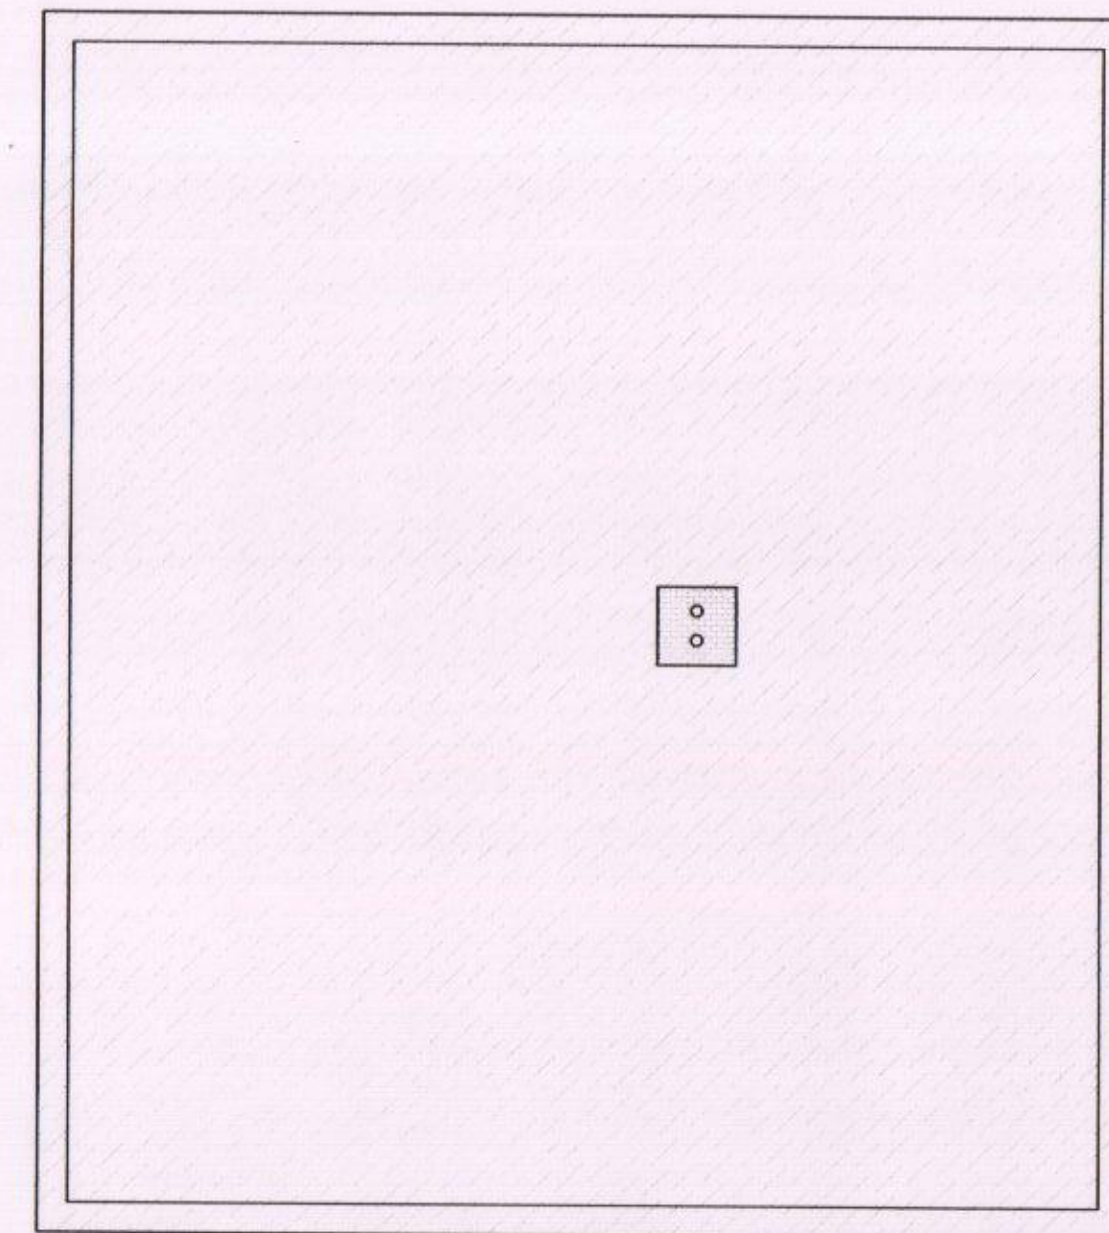

Existing Roof Plan @ 1:100 Scale




Existing South Elevation
@ 1:100 Scale

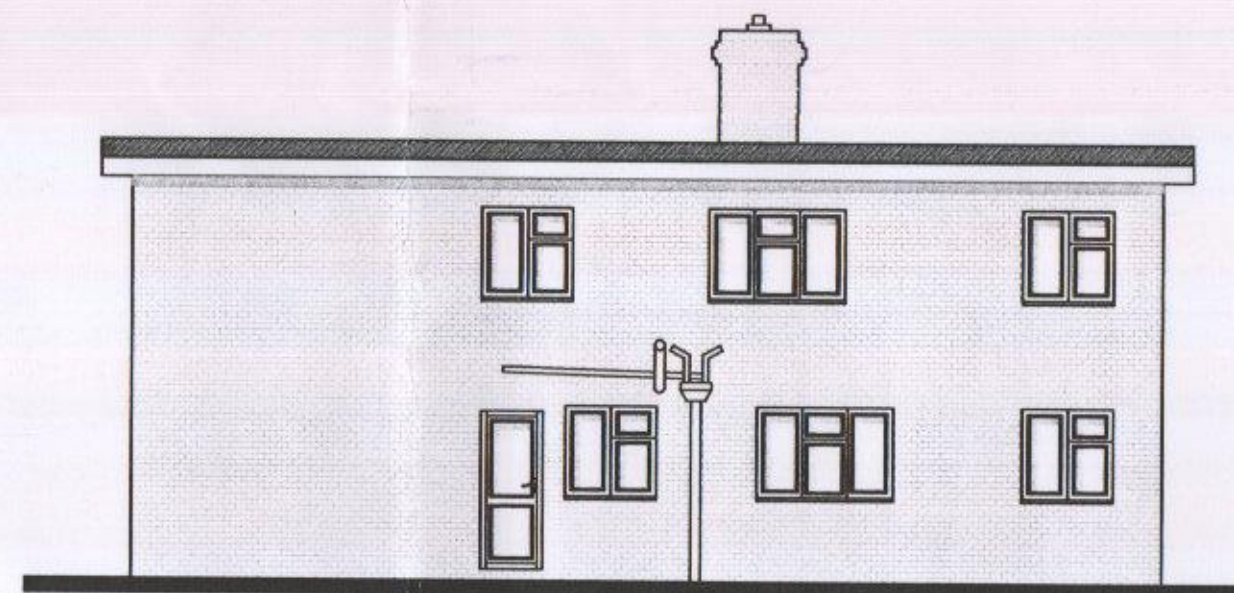

Existing West Elevation
@ 1:100 Scale



Existing North Elevation
@ 1:100 Scale

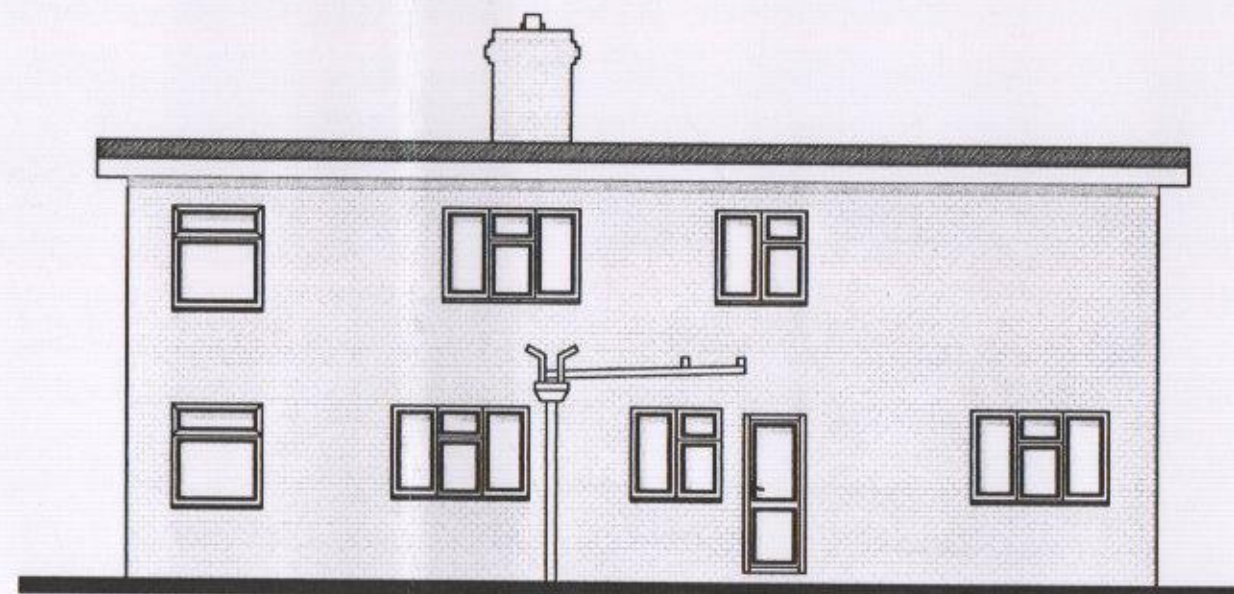

Existing East Elevation @
1:100 Scale



Floor Plan Key

- Existing
- Proposed



GRAHAM ASH ARCHITECTS
 CHARTERED ARCHITECTS TOWN PLANNING CONSULTANTS
 65 LEIGH ROAD, EASTLEIGH, HAMPSHIRE SO50 9DF
 TELEPHONE 01794 518706 EMAIL: info@grahamasharchitects.com
 WEBSITE: www.grahamasharchitects.com

PROJECT:
**Lama Court, Seafront,
 Hayling Island**

TITLE: **Existing floor plans and
 elevations.**

DESIGNED BY GA	DATE 12.06.15	DRWN / DTALD BY: R.ASH
SCALE As Shown	PLOTTED 17.06.15	REV.

PURPOSE OF ISSUE:
☒ Information ☐ approval ☐ tender ☐ construction

DWG. NO.
15:027:02