


JANE MOTTERSHEAD DESIGNS LIMITED
 2, BROOK COTTAGES, WEST ASHLING,
 CHICHESTER, WEST SUSSEX, PO18 8DY
 TEL: 01243 575480 MOBILE: 07790 362882
 E-MAIL: jmmottershead@aol.com

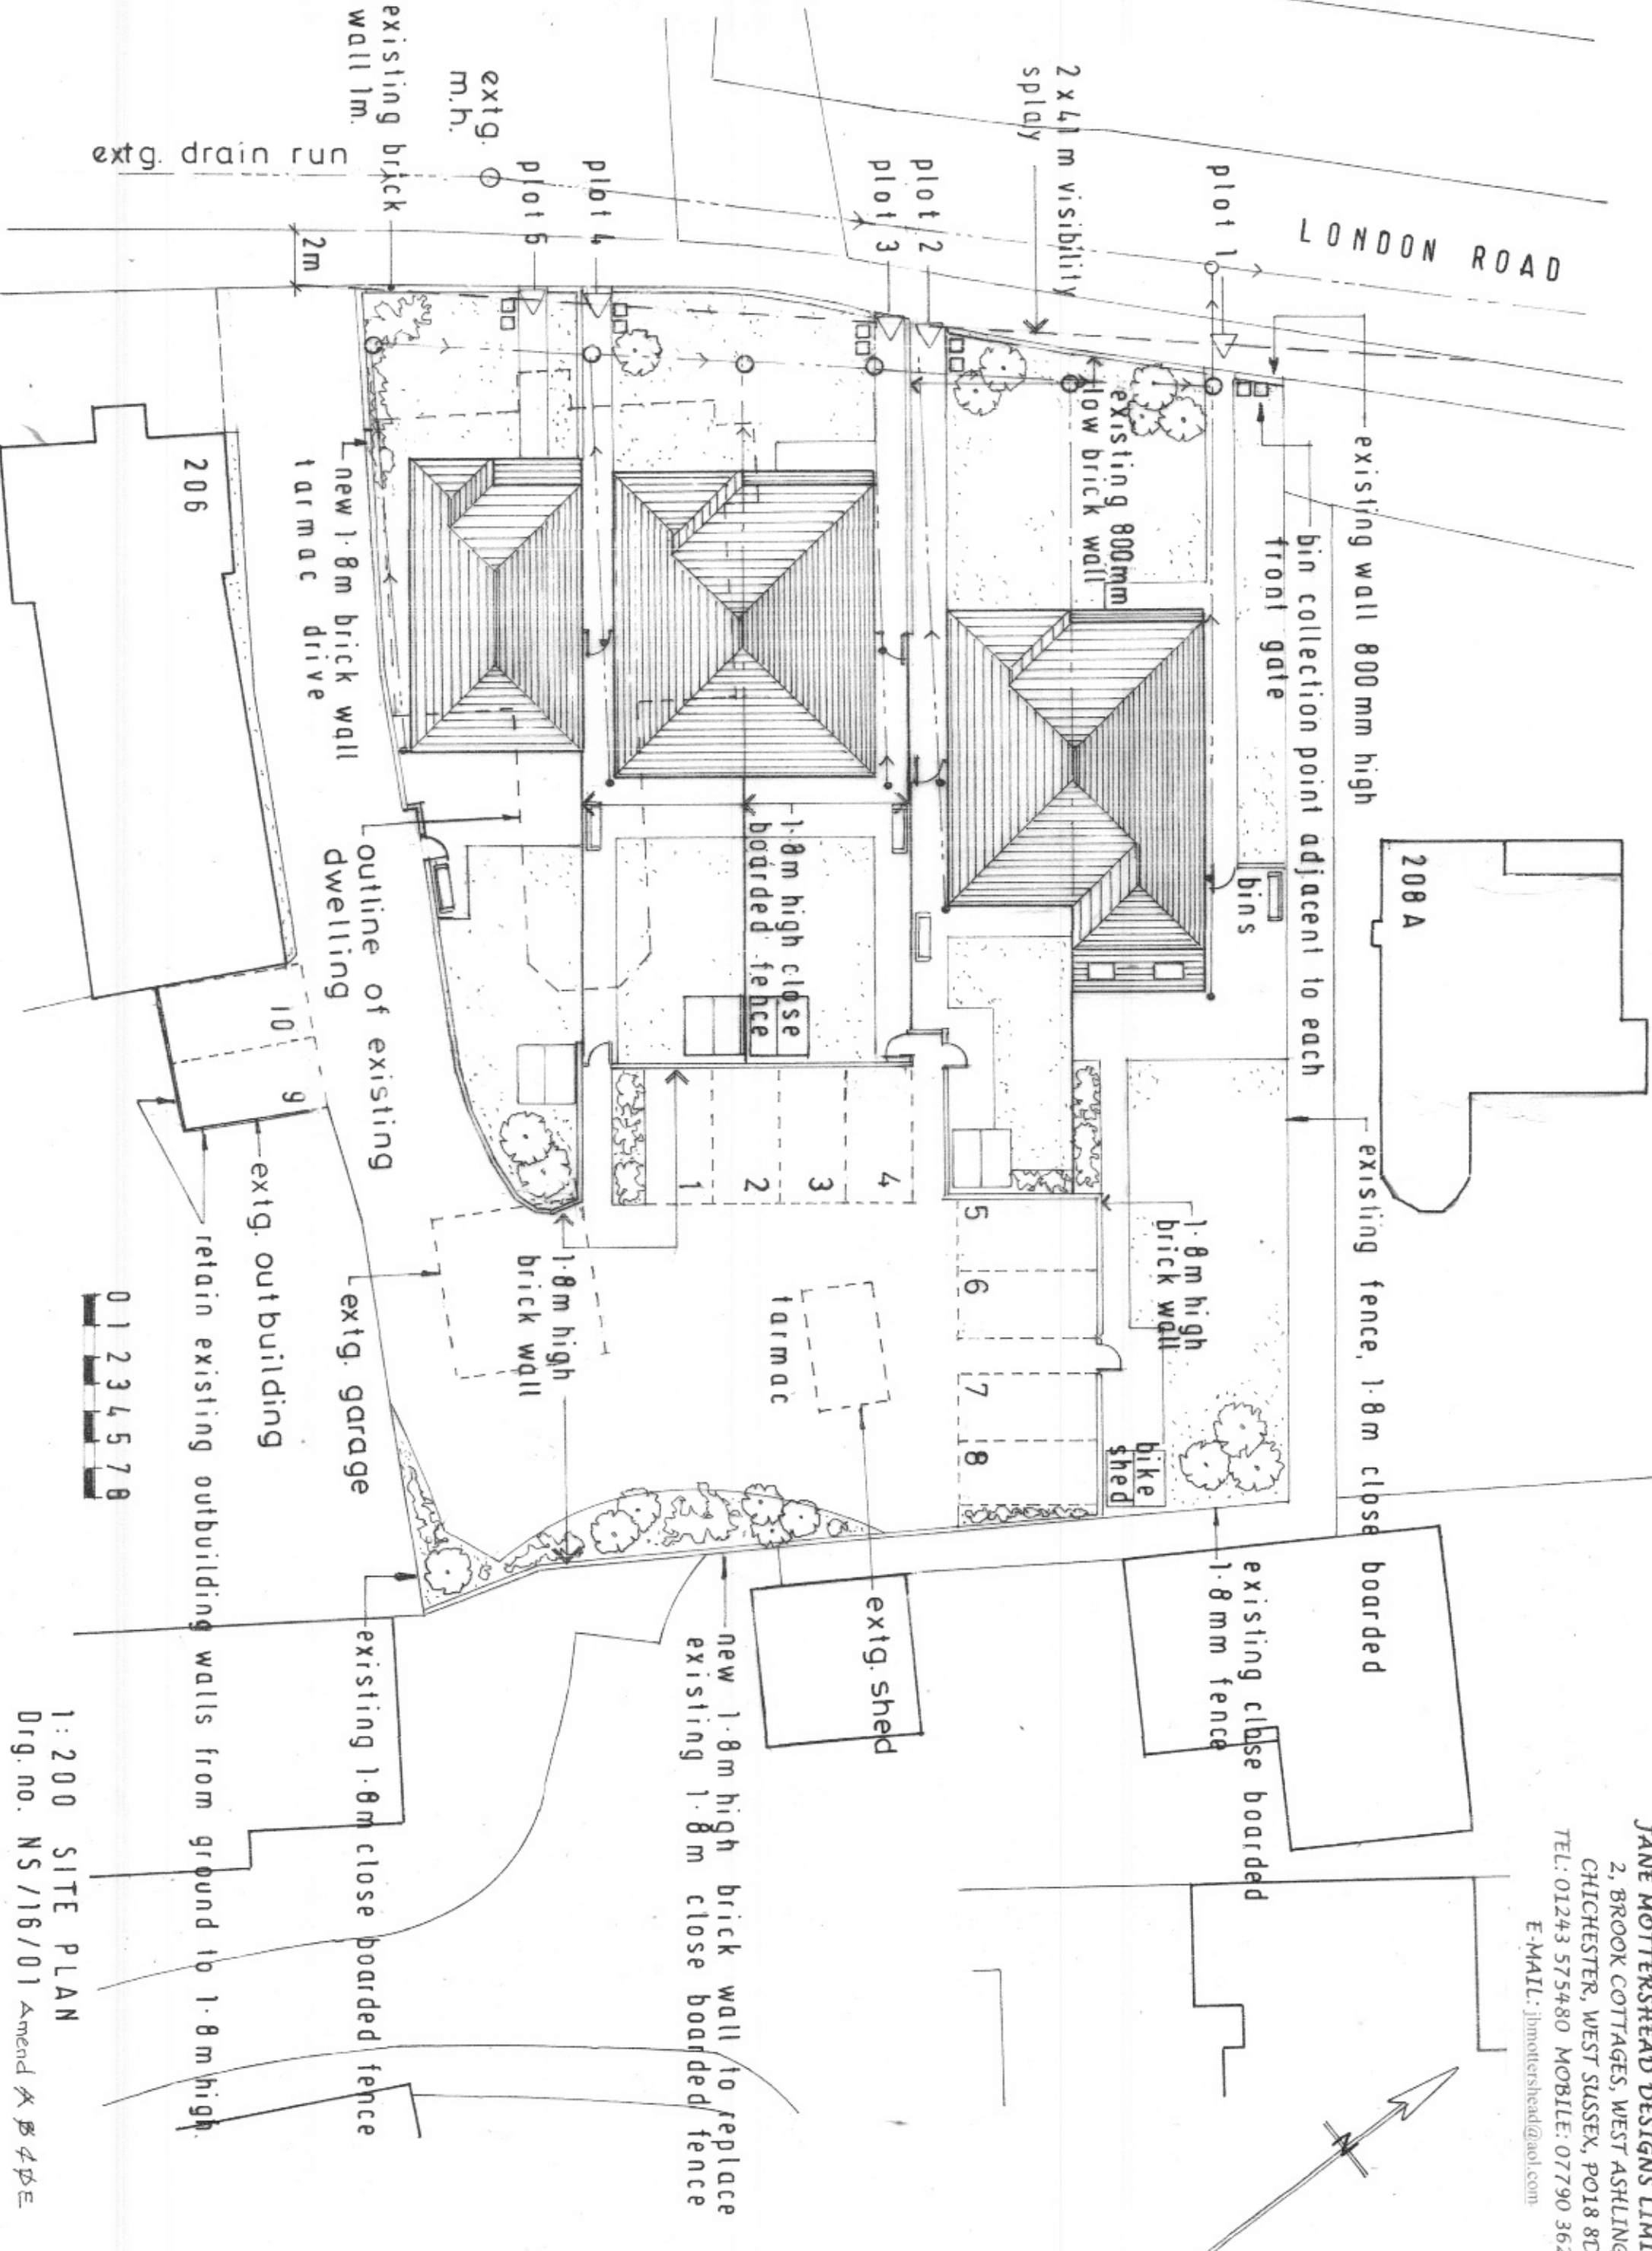

1:200 SITE PLAN
 Drg. no. NS/16/01 Amend A & B & C