


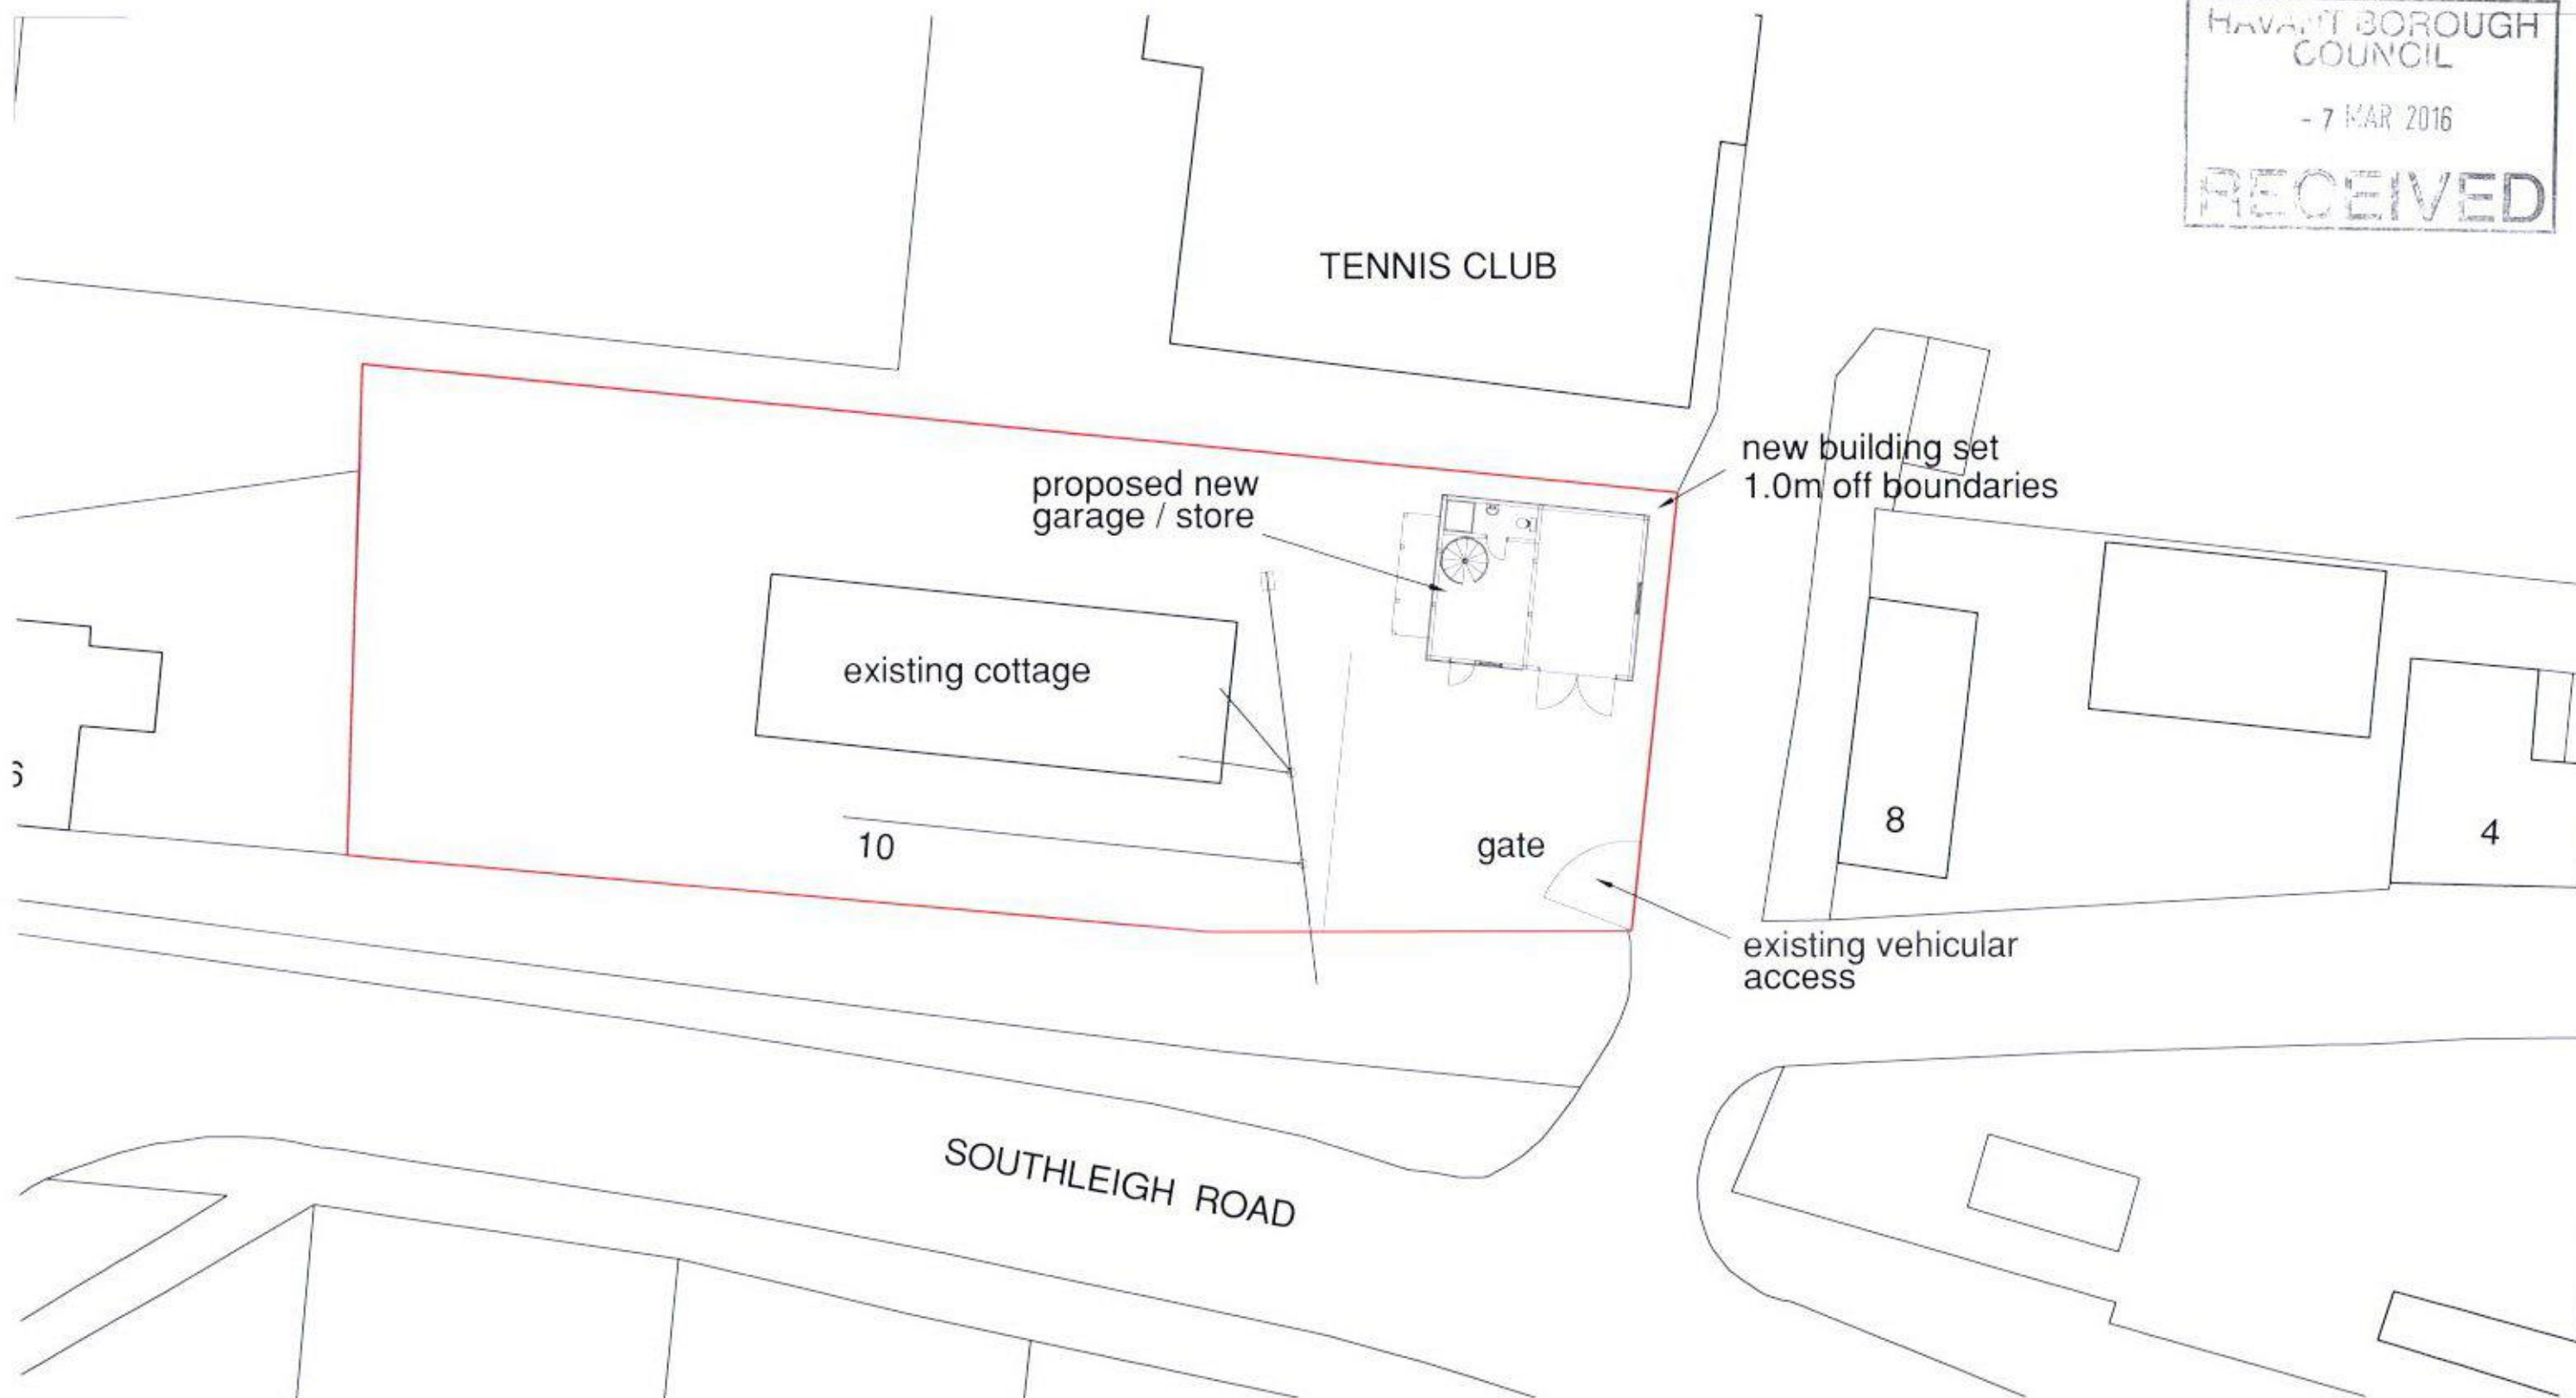

Crown Copyright. All rights reserved. License no. 100045736

PROJECT

10 Southleigh Road
Havant

CLIENT

Pennington & Pope

DRG TITLE

Site Plan

PROJECT NO.

11031

DRAWING NO.


101

SCALE

1:250

REV

C

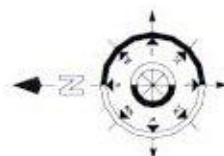

C	Garage building revised	mw 29.03.12	
B	Store building revised	mw 16.01.12	
A	Store building revised	mw 07.01.12	
Rev	DESCRIPTION	Dwn / Date	Chk / Date

This drawing is copyright and must not be disclosed to third parties without permission
Scaled dimensions are not to be used for construction

4 Queensgate
Queens Road
Fareham
Hampshire
PO16 0NW

Tel: 01329 288911
Fax: 01329 221913
E-mail: admin@m2architecture.com

m2
architecture
architectural technologist