


Sloping Ceiling with height of 0.75 to 1.80m.

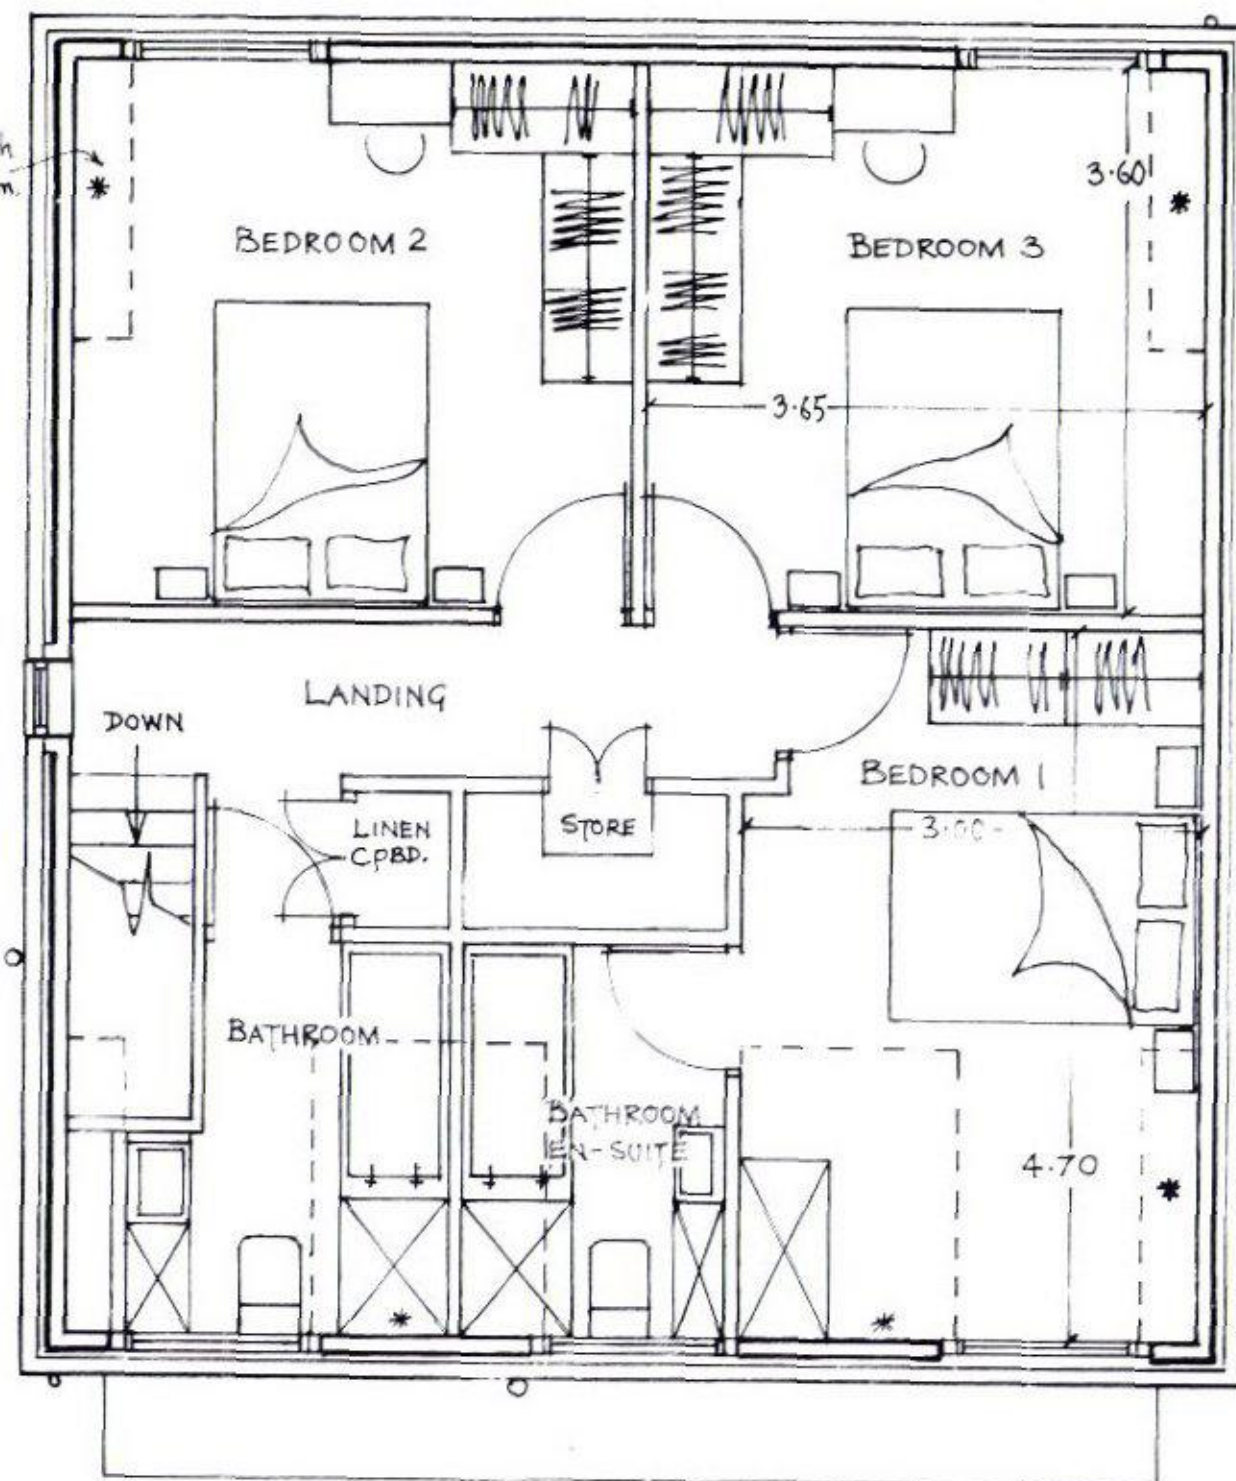

PROPOSED FIRST FLOOR PLAN

Amended (15/01/16)

Due to H.B.C. suggestion that flat roof connection between dormers be omitted, Bathroom, Bedroom 1 & Bathroom-en-suite room layouts changed to allow for subsequent headroom loss.



Rock Cottage
121 Bognor Road
Chichester
West Sussex
PO19 7TH

Telephone: 01243 783776

Website: www.raybrown.co.uk

e-mail: r.brown.architecture@gmail.com

TITLE

PROPOSED FIRST FLOOR PLAN @
9A ST. ANDREW'S ROAD, HAYLING ISLAND,
HANTS, (ON SITE OF 9 ST. ANDREW'S ROAD)

CLIENT

MR. & MRS. P. EDWARDS

SCALE

1/50

DATE

OCT. 2015

DRAWN BY

REB

DRAWING NO.

RB/PE/221/15/A (3 of 3)