

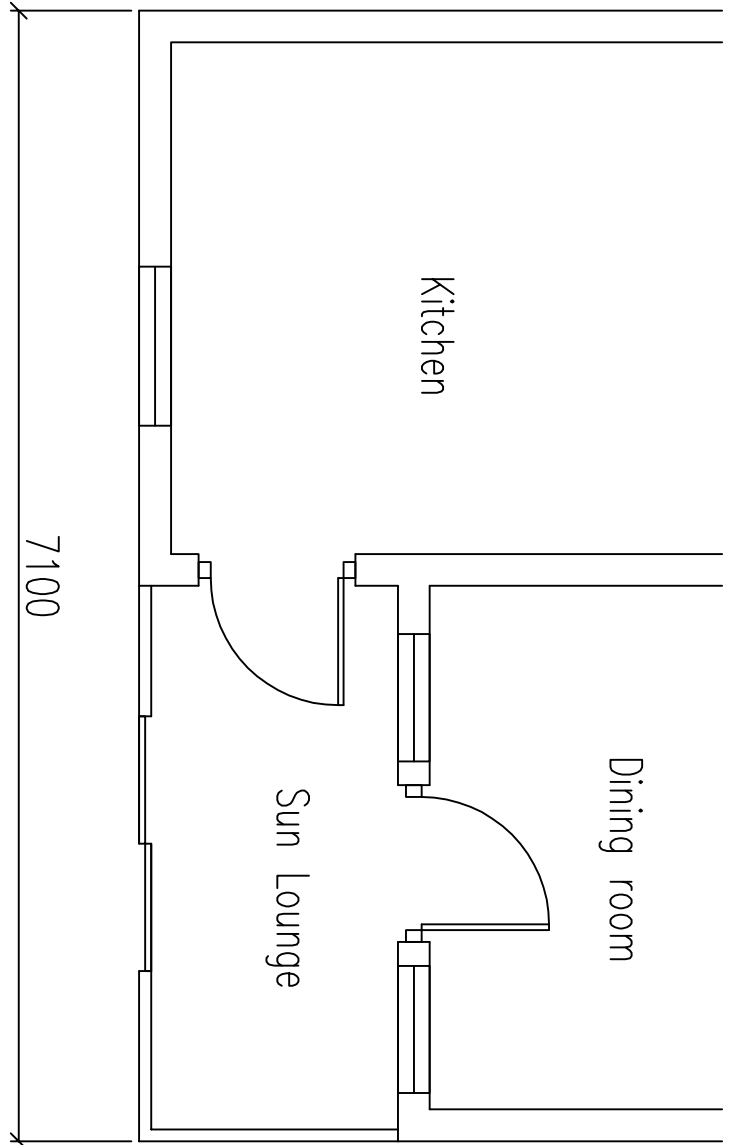
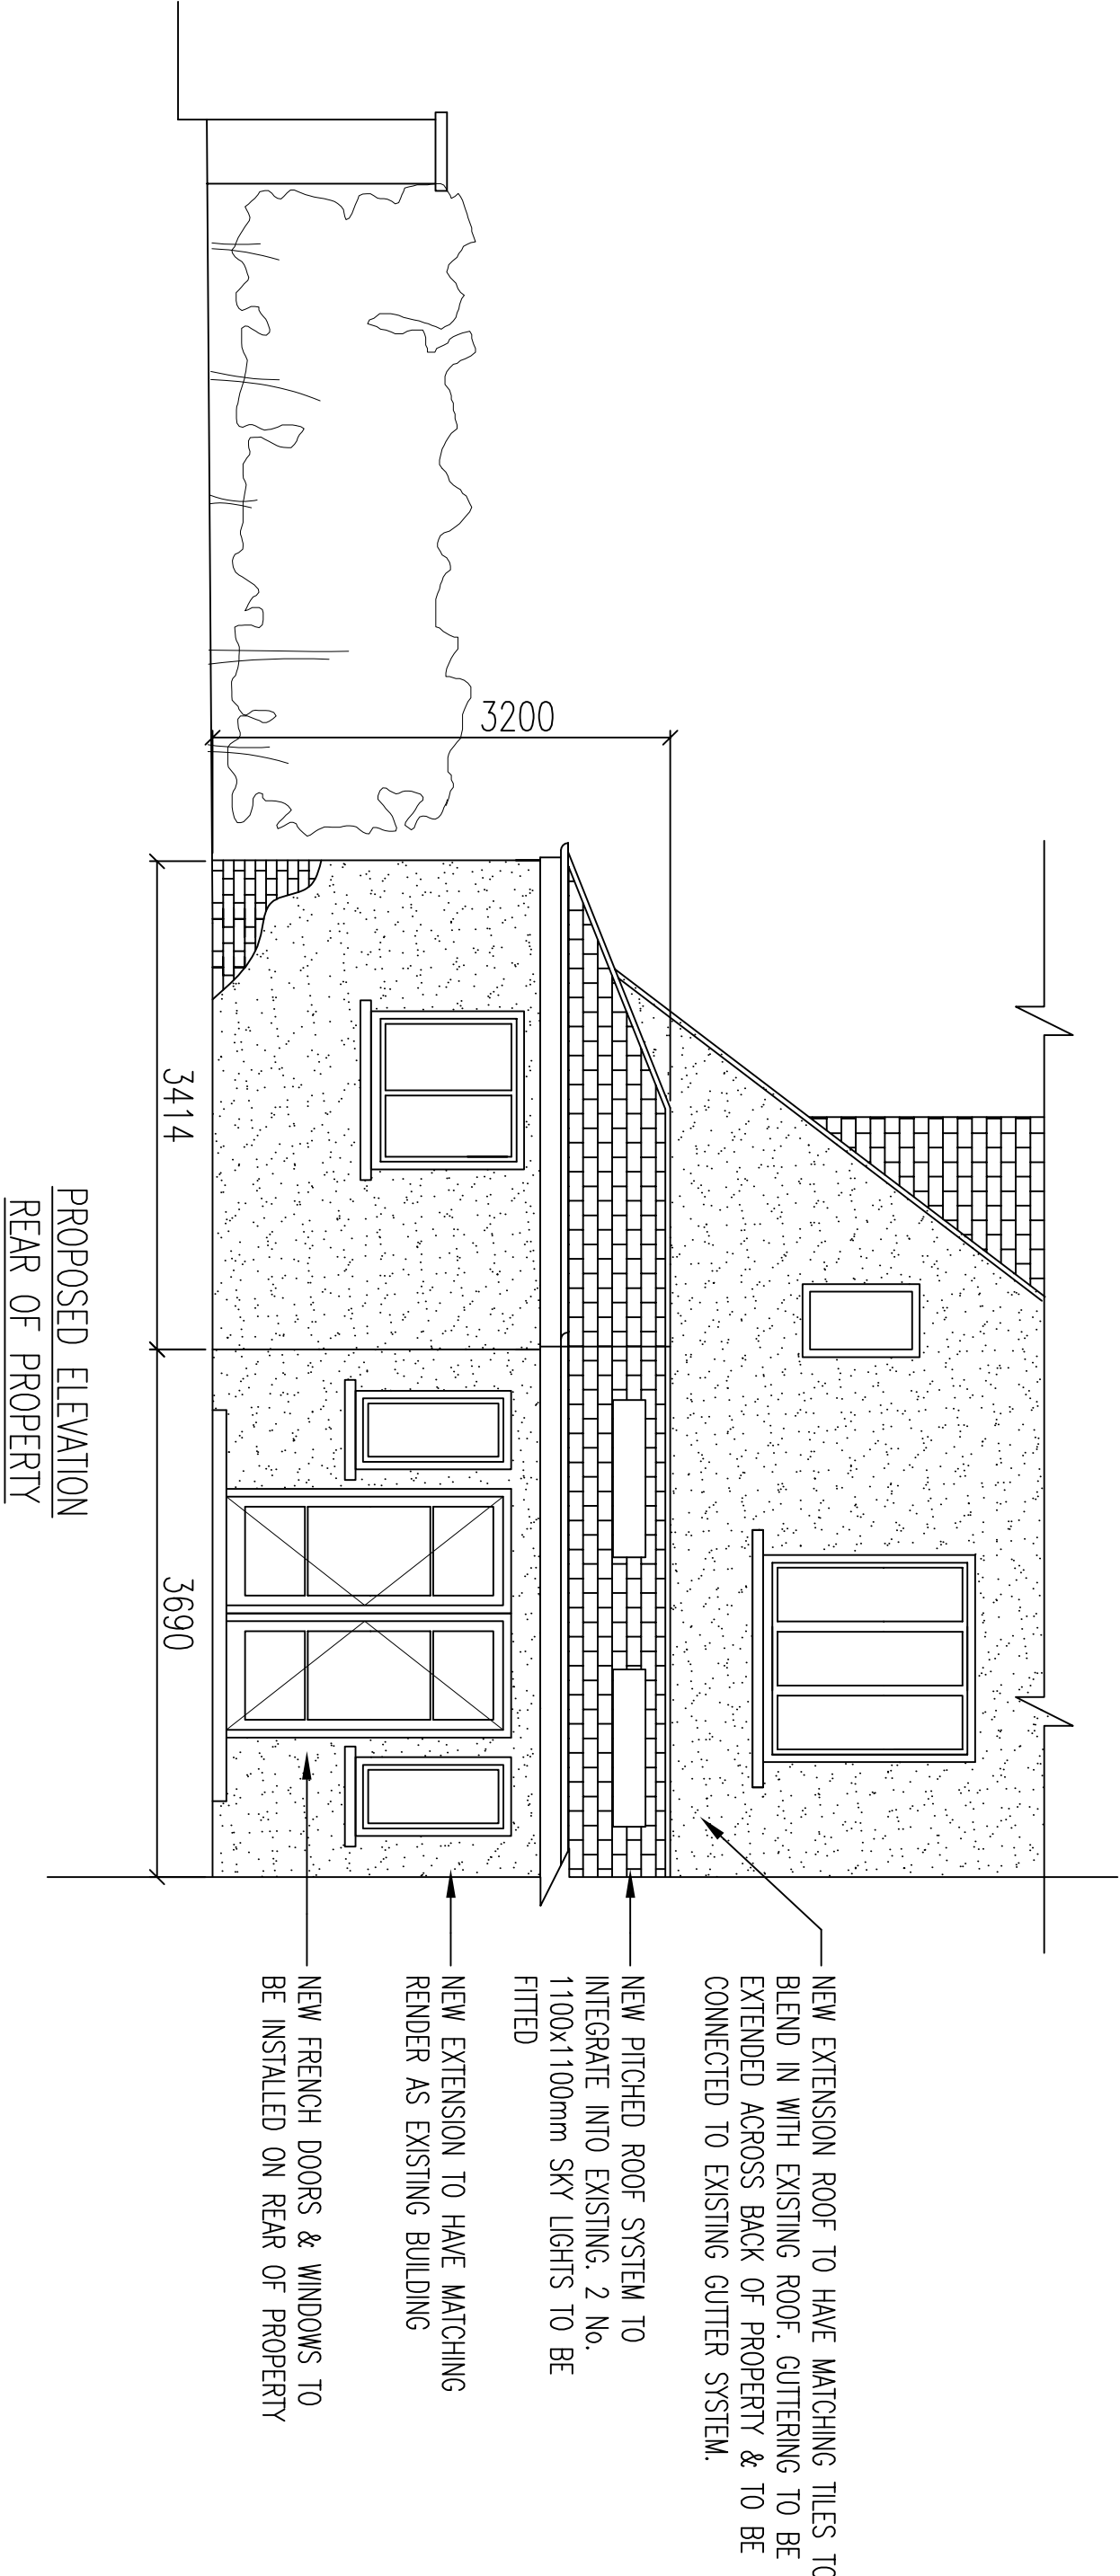


EXISTING GROUND FLOOR PLAN

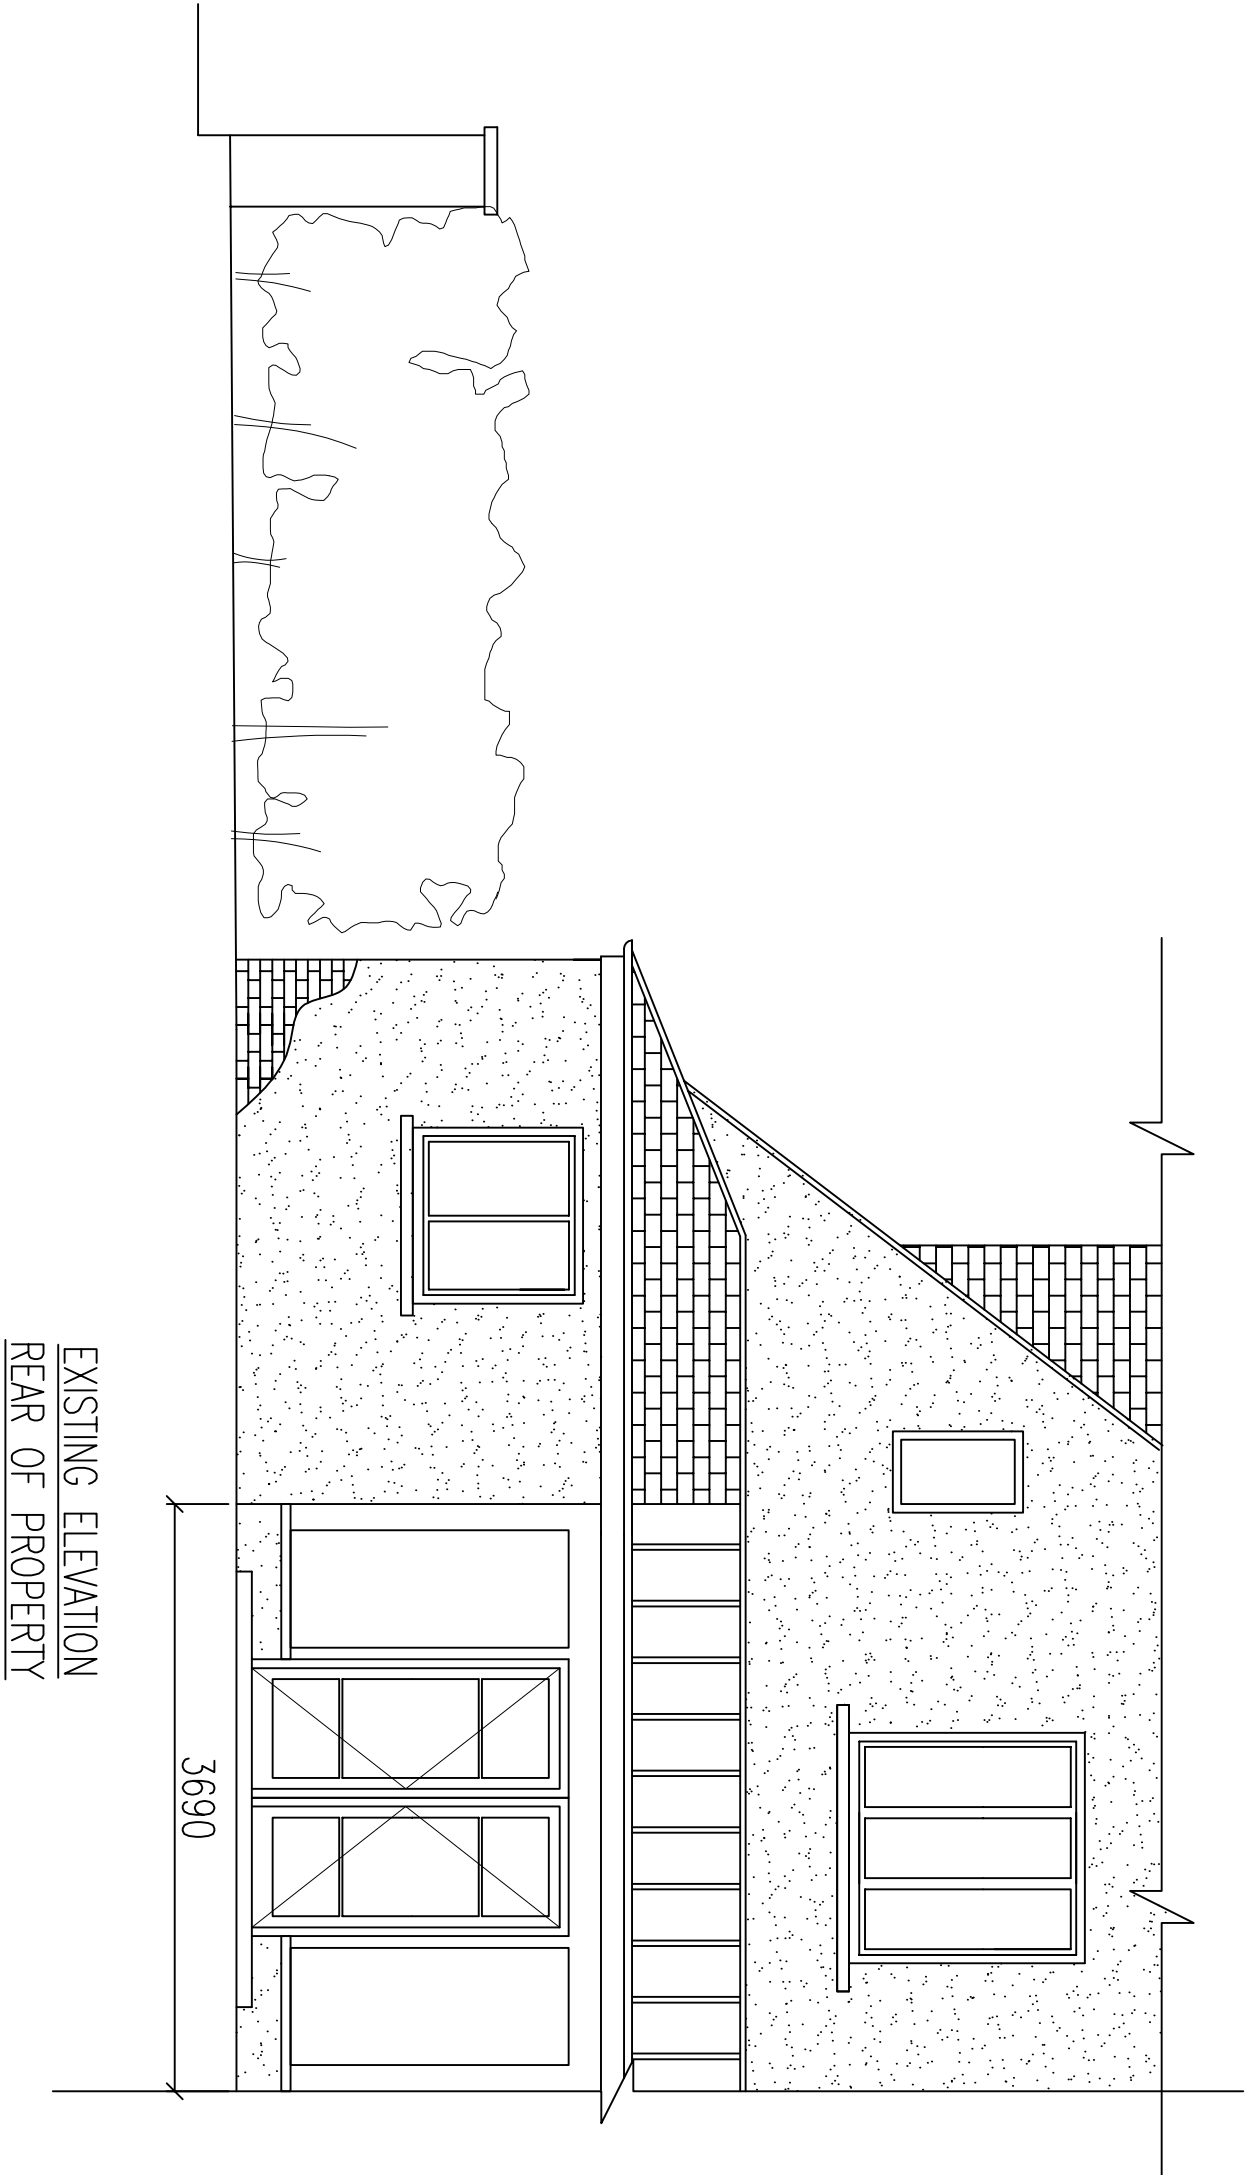

PROPOSED GROUND FLOOR PLAN

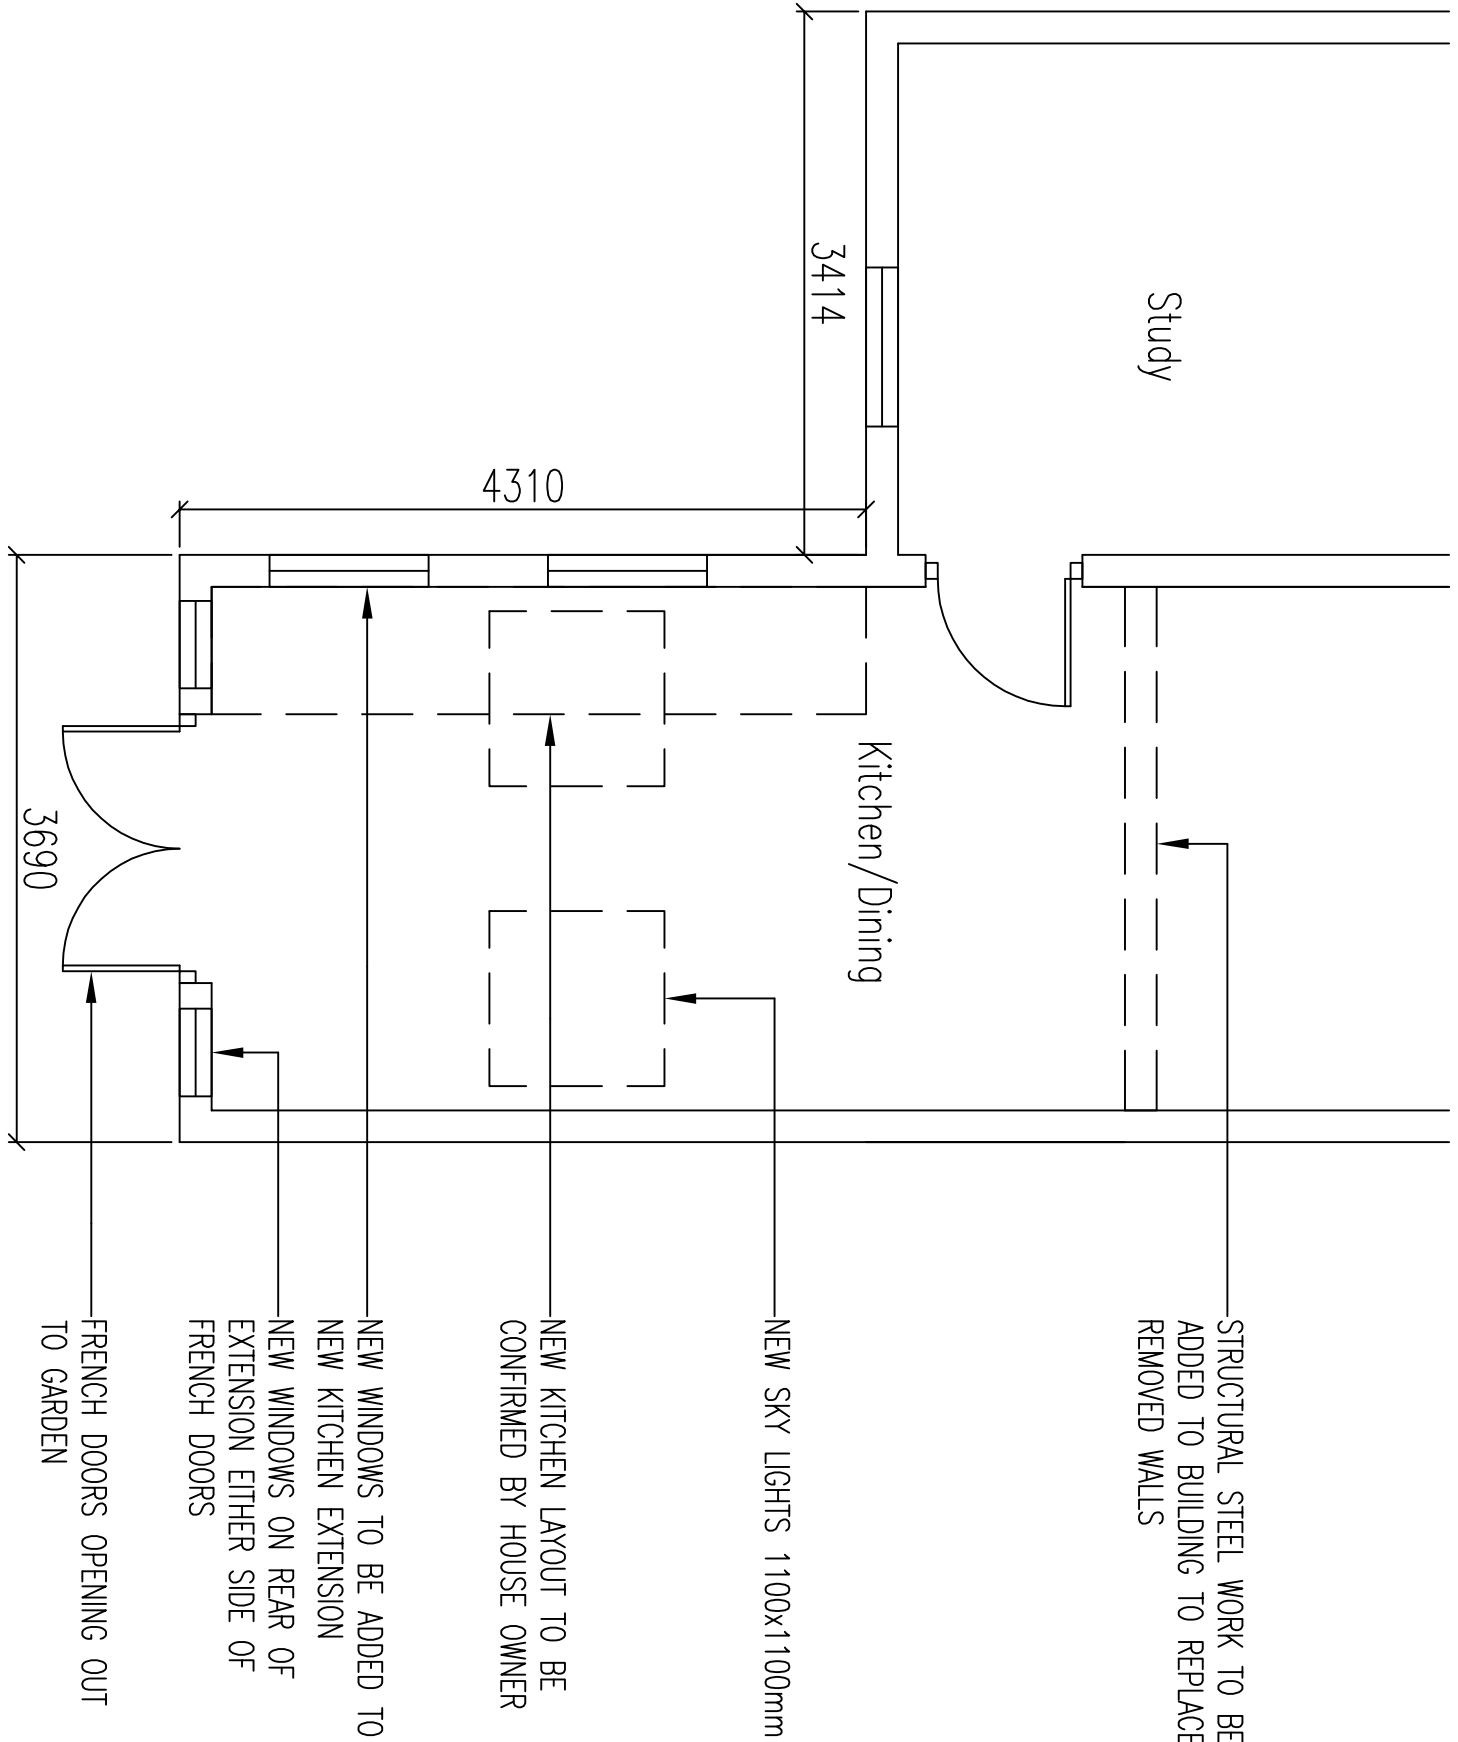

P2 04.10.16 Extension height amended.		
P1	20.05.16	Issued for approval
REV	DATE	DESCRIPTION
PROPOSED		
DO NOT SCALE - USE DIMENSIONS ONLY, ALL SETTING OUT MUST BE VERIFIED ON SITE & ANY DISCREPANCIES NOTED TO THE CONTRACTOR AS SOON AS POSSIBLE. DRAWING & ITS CONTENTS ARE STRICTLY THE COPYRIGHT OF DT CONTRACTORS LTD		
CLIENT		
MR B WHEELER		
PROJECT 11 THE DALE, WIDLEY, WATERLOOVILLE HAMPSHIRE, PO7 5DB		
TITLE		
PROPOSED EXTENSION		
DRAWN	AMENDED	SCALE
PDU		1:50 @ A1
CAD REF	XREF	DATE
		20/05/16
DRAWING No	REVISION	
11 THE DALE-001	P2	

DT Contractors Ltd
The commercial unit
Ashville House
260 Havont Road
Droyton
Portsmouth
PO6 1PA

Office: 02393 782 785
Mobile: 07912 212 802