




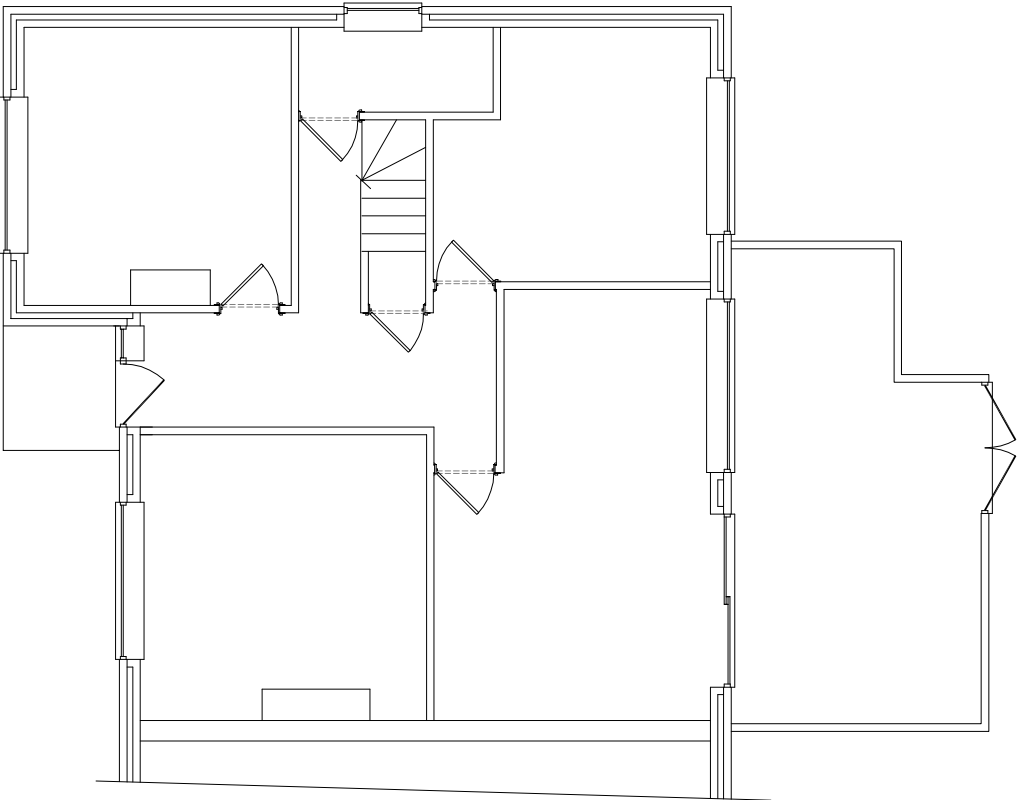


Existing Ground Floor Plan

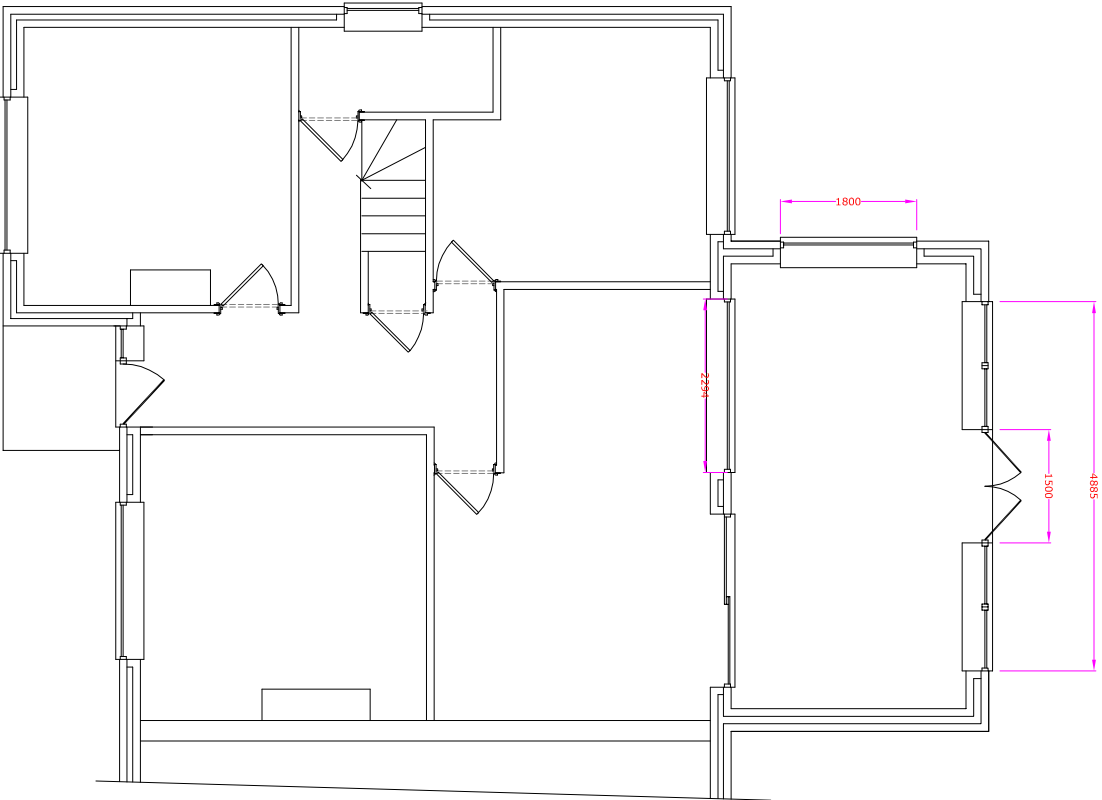


Proposed Ground Floor Plan

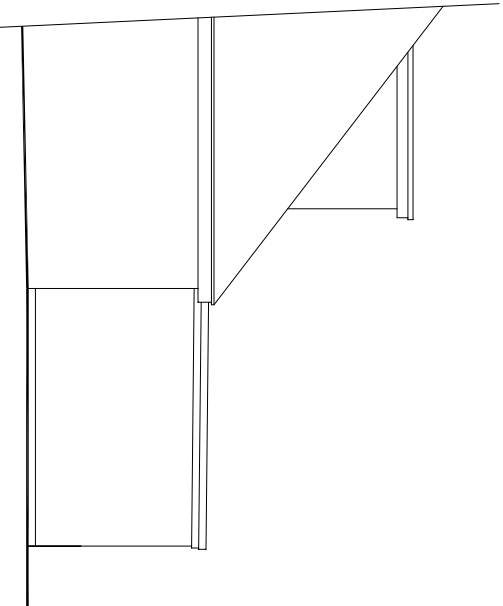


Existing North Elevation

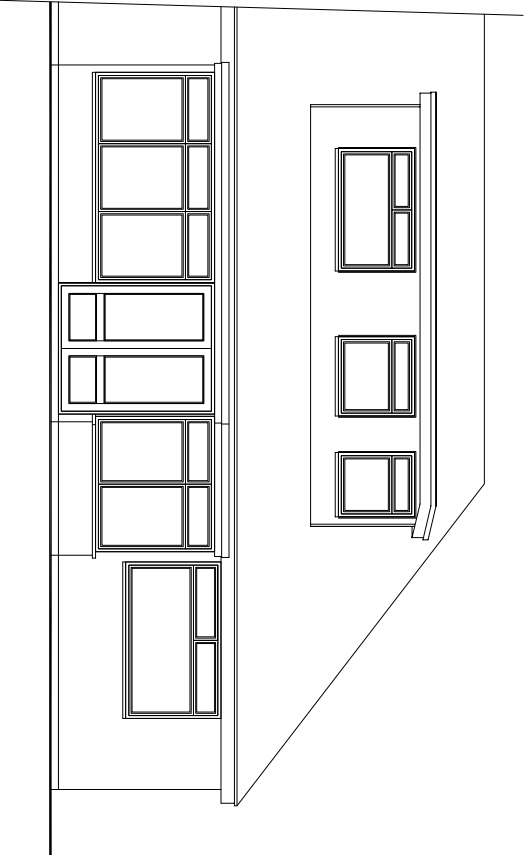


Existing West Elevation

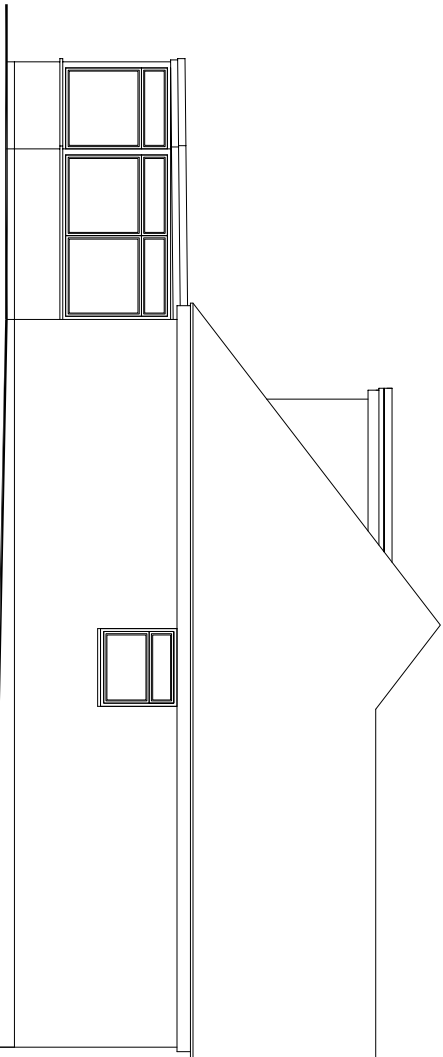


Existing South Elevation

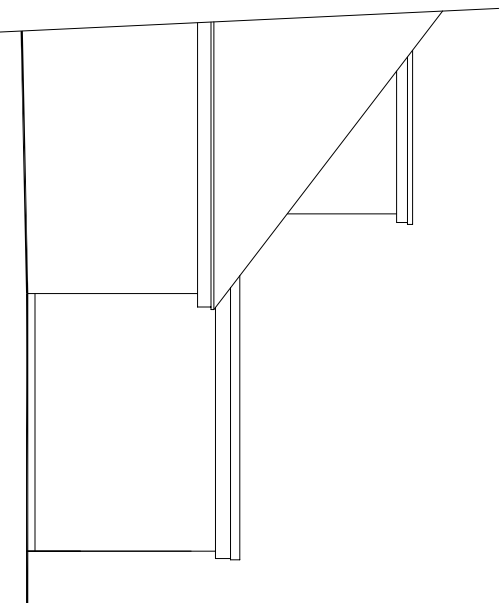


Proposed North Elevation

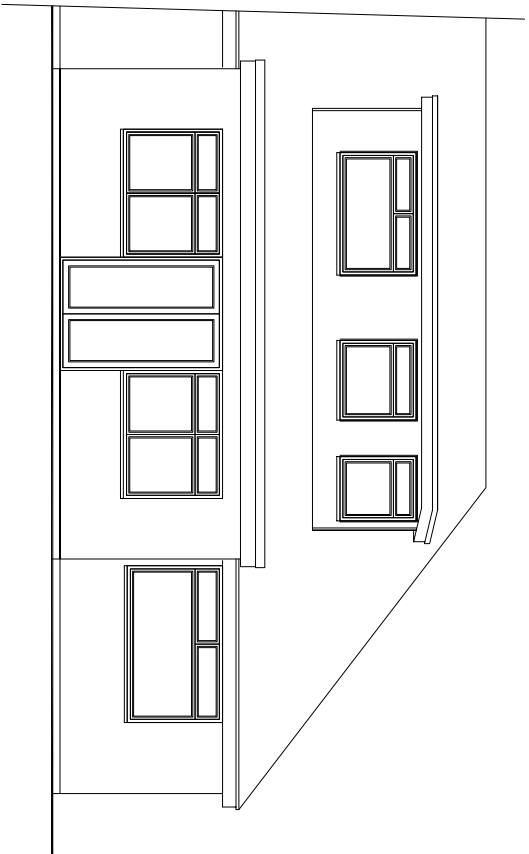


Proposed West Elevation

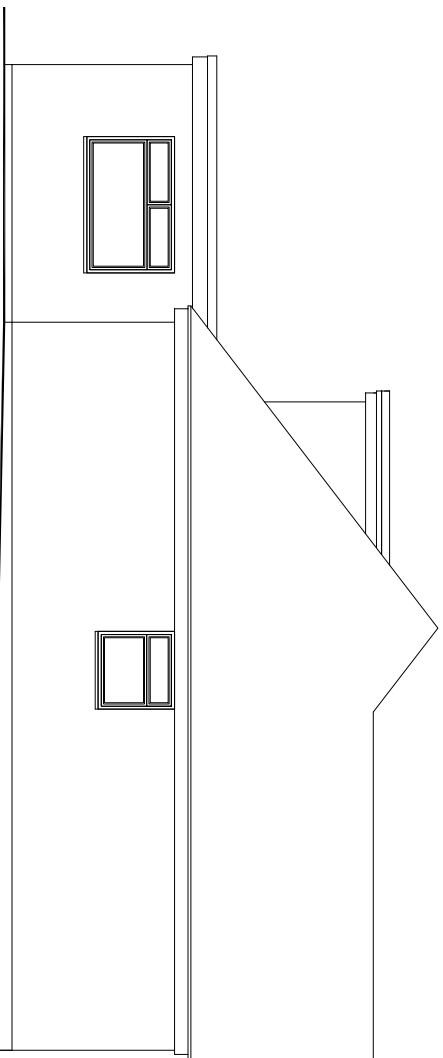


Proposed South Elevation

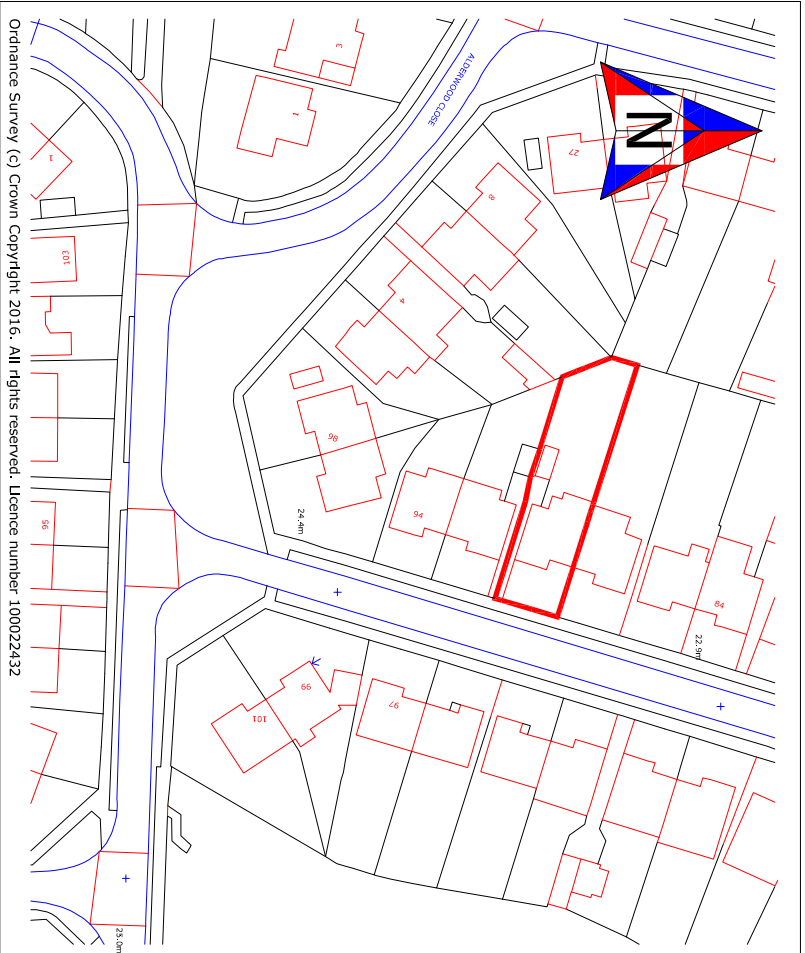

SITE LOCATION PLAN 1:1250

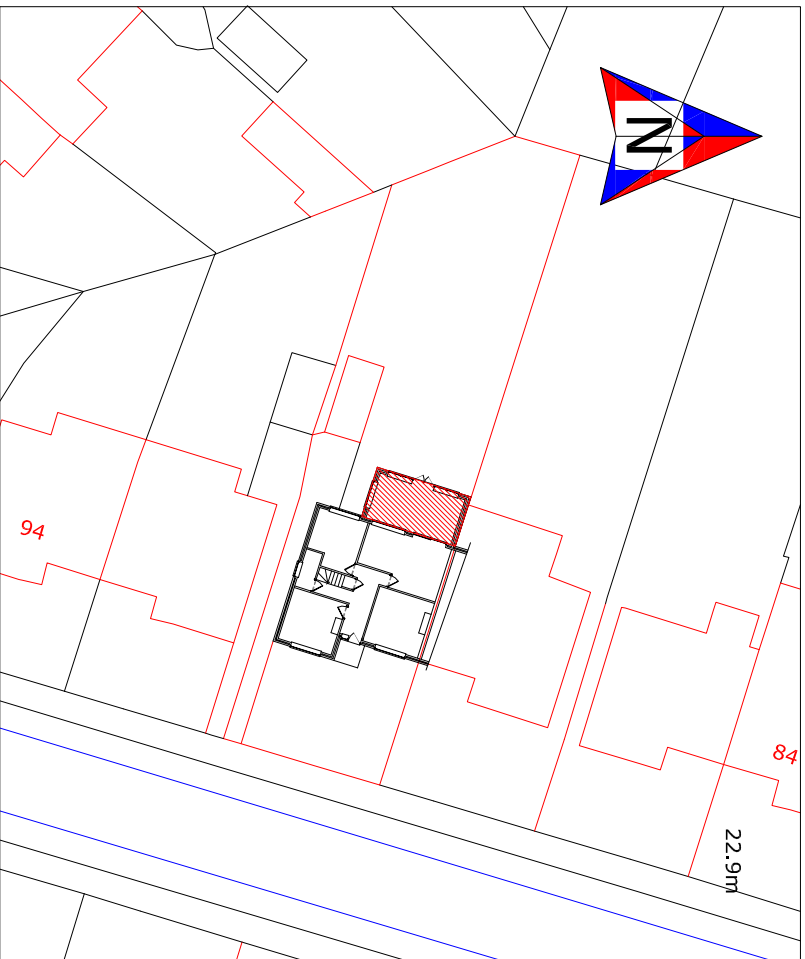

SITE PLAN 1:500

 

**PROPOSALS IN BRIEF**

Single storey rear extension

DRAWING NUMBER  
BUCK002

**SITE LOCATION**  
90, LITTLEPARK AVENUE  
HAVANT  
HAMPSHIRE  
PO9 3QZ

Submitted for comment to the Local Authority  
Floor plans and elevations 1:100 Measurements in mm and are approximate.

**Extension Design**

Paper Size: A2

Richard Sumner  
62, Foxtail Drive  
Dibden Purlton  
Southampton  
SO45 4NZ

Telephone 023 8094 0635  
Mobile 07747 831396  
Fax 023 8094 3274

Richard Sumner 20th Annual 2000

General notes - please read

Party Wall Act 1996

Where building within 3 metres of a neighbour's existing wall is proposed, the Party Wall Act 1996 could apply and is the responsibility of the site owner to implement the Act prior to commencement of works. Further information on this can either be found through the Internet or Extension Design Ltd.

Commencement of works:

Building work should only be started once planning permission has been gained. If it is required and building regulations approval has also been approved by the local authority.

Work started before these permissions are granted are done so entirely at the site owners own risk. Measurements shown on these drawings need to be rechecked on site before start of work by the contractor.

If any aspect of these drawings are unclear, please ask. Additional measurements, detail etc can be added if needed. Don't guess - always ask.

These drawings and the electronic master file remain the property of Extension Design Ltd, no further copies can be made without the written permission of Extension Design Ltd.

Extension Design Ltd registered in the United Kingdom No: 4389532, Directors & Secretary (Please refer to a separate document)