



New chimney to replace existing stainless steel flue


New mono-pitched roof with three Velux roof lights with tile hanging to front elevation

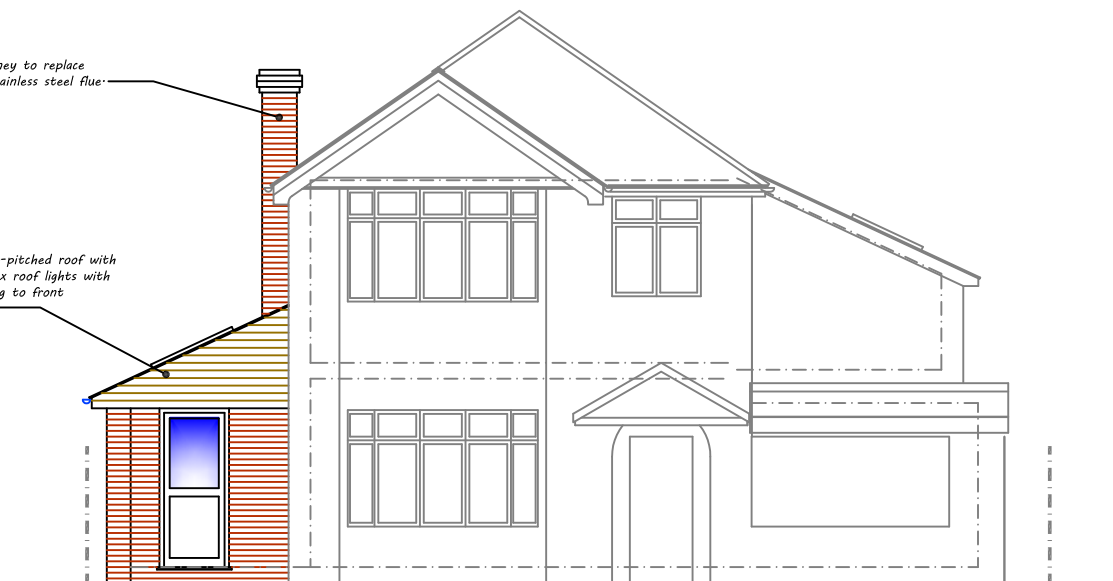

Front Elevation

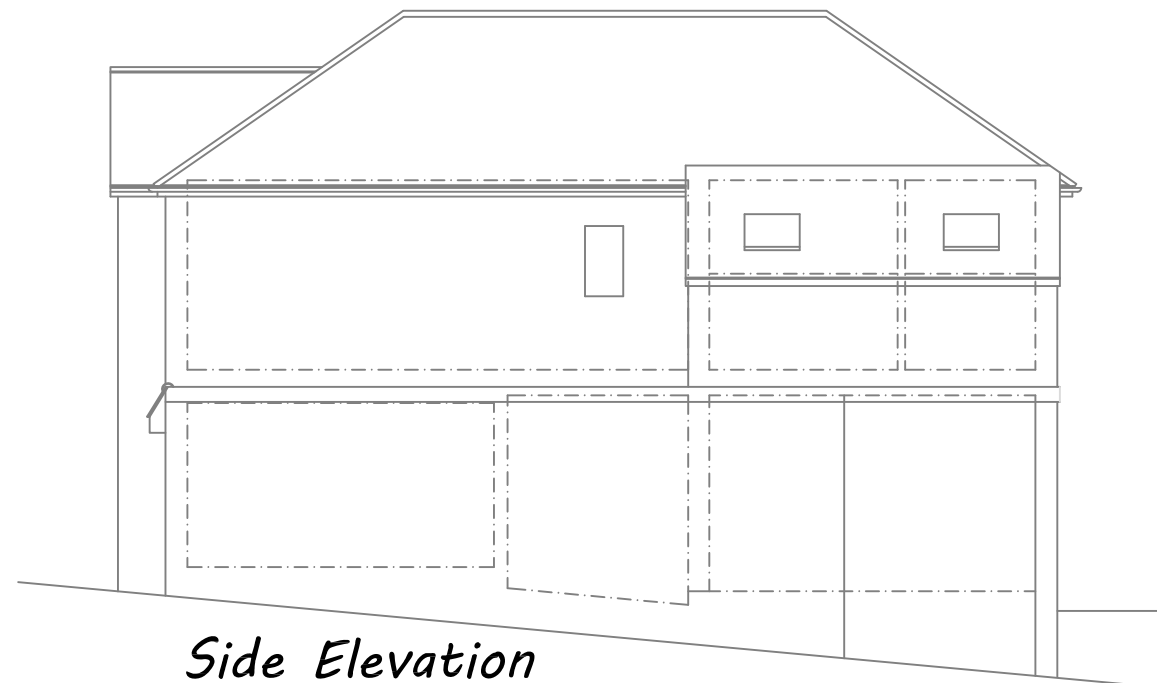

Side Elevation

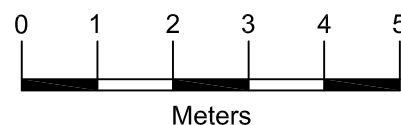

Rear Elevation


New chimney to replace existing stainless steel flue

3 no Velux roof lights over Roof lights 1140 wide x 1180 long

New french doors in modified opening onto decking area

New window to extended dining area

New side wall to be of brickwork to match existing

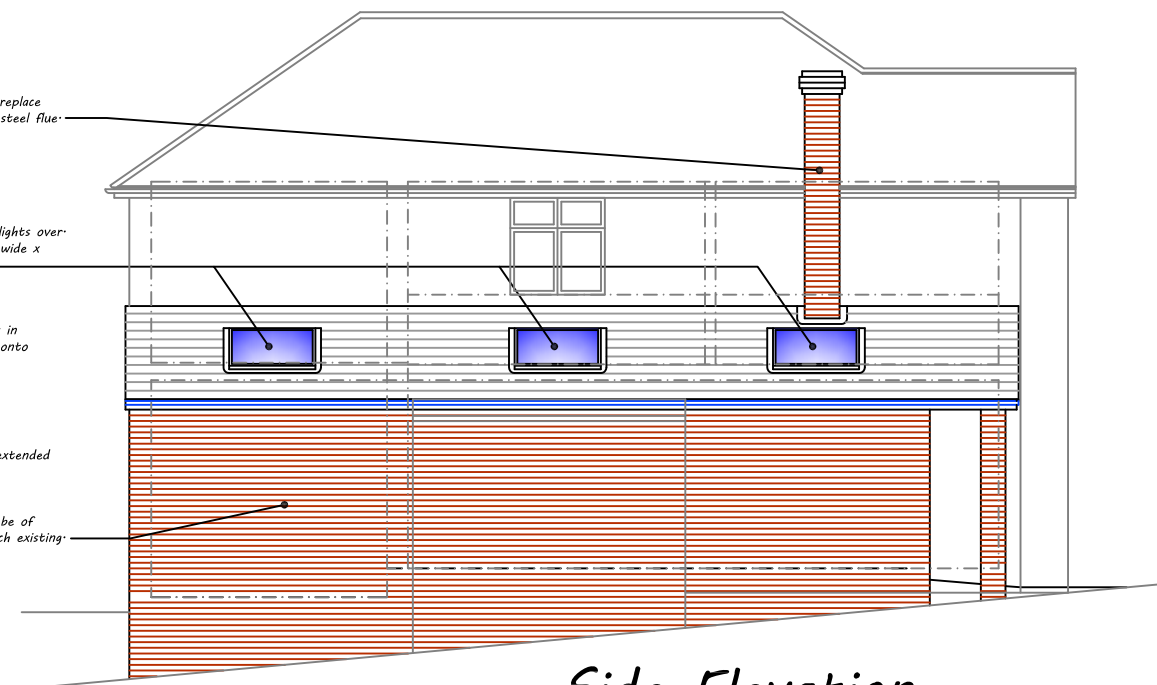

Side Elevation



Architectural & Civil Engineering Design
143 Station Road, Liss, Hants. GU33 7AJ
Tel 01730 894988 Fax 01730 891165
e-mail: enquiries@acedesigns-ltd.co.uk
www.ace-designs.co.uk

Job Title	Proposed extensions at 20 Summerhill Road, Waterlooville
Drawing Title	Elevations as proposed

Client	Mr and Mrs Wallace-Jones
--------	--------------------------

Scale 1:100 @ A3	Date Sept 16	Designed GG
Drawn EV	Checked GG	Approved
Job No 160806	Drawing No 160806 / 05	Rev C