



26 Bound Lane, Hayling Island _ Proposed


NOTES:
Dimensions to be checked on site before commencing work. Any discrepancies shall be reported to the architect immediately.
Do not scale from these drawings except for planning purposes.
Use figured dimensions only.
Where applicable this drawing is to be read in conjunction with other consultants' drawings.
All drawings to be read in conjunction with specification and all other drawings including structural engineer and mechanical and electrical drawings / specification

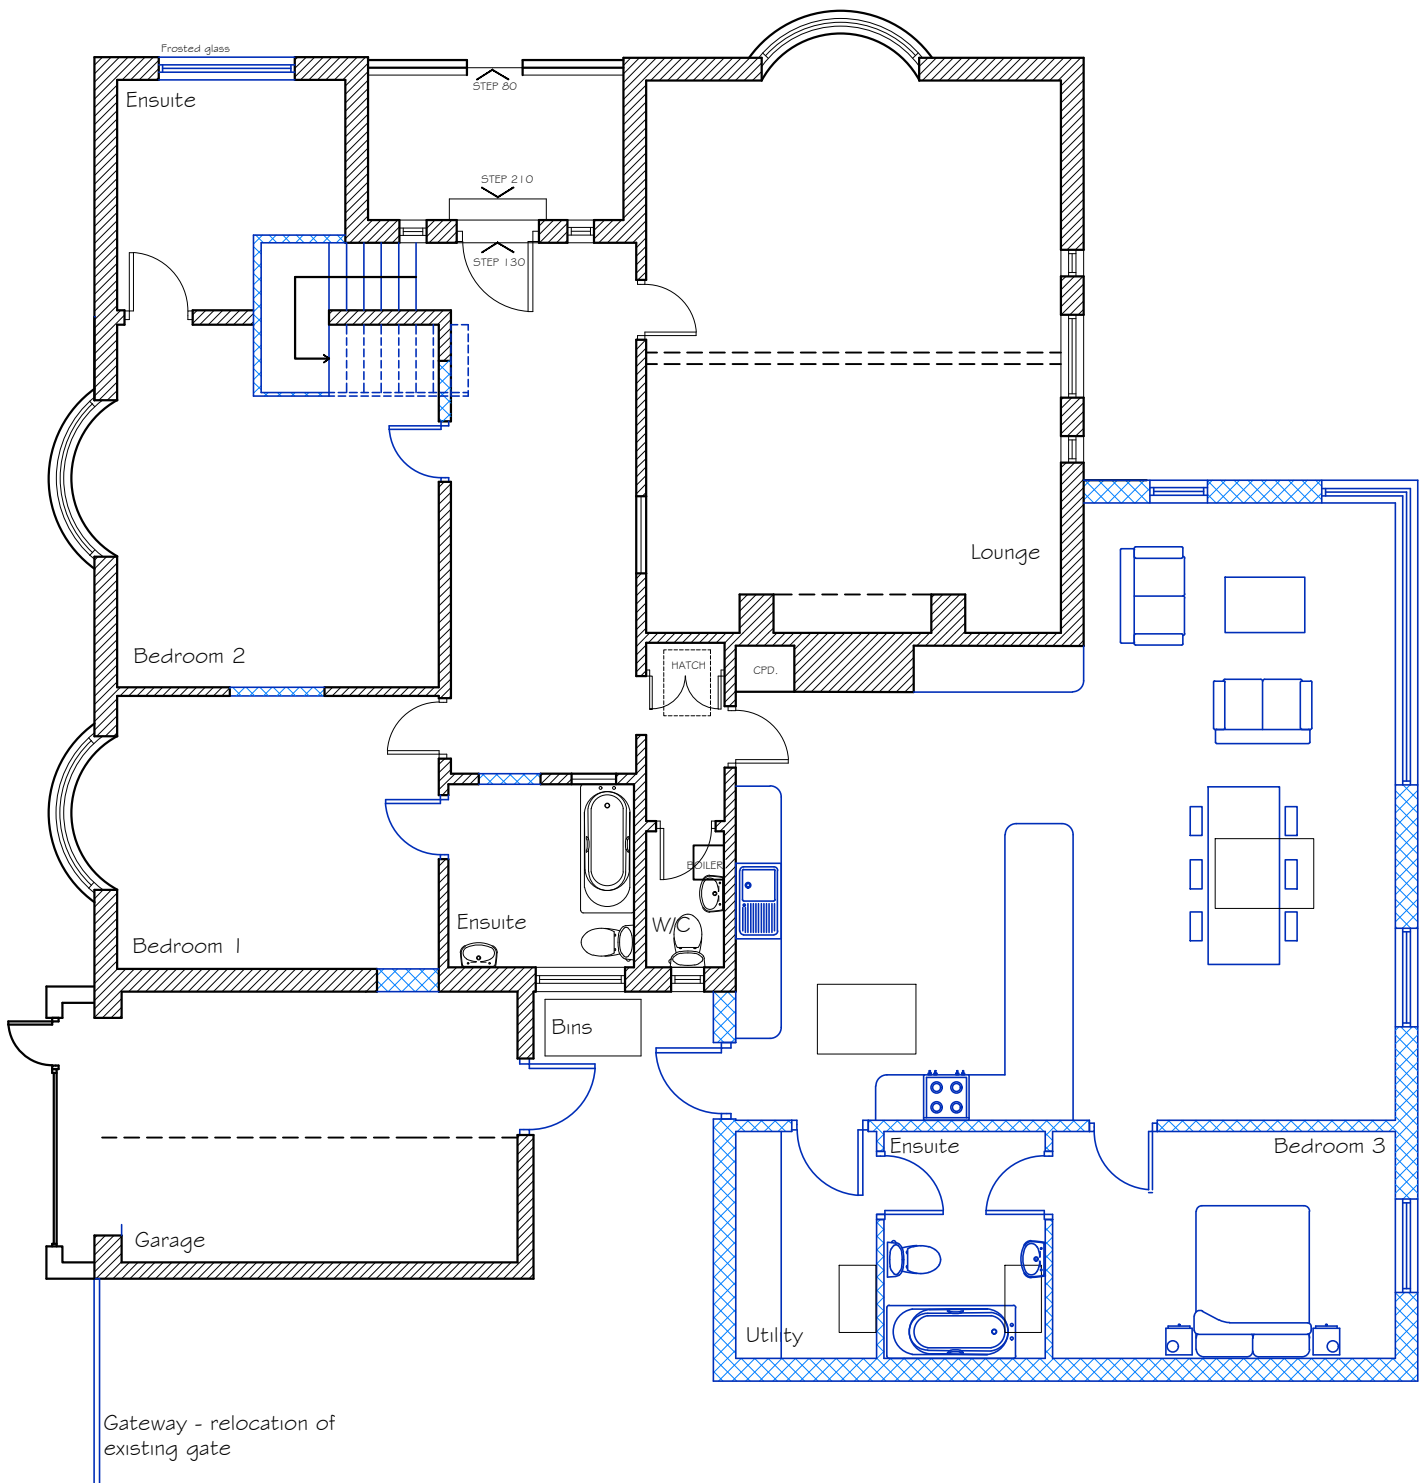

Proposed Ground Floor Plan
1:100

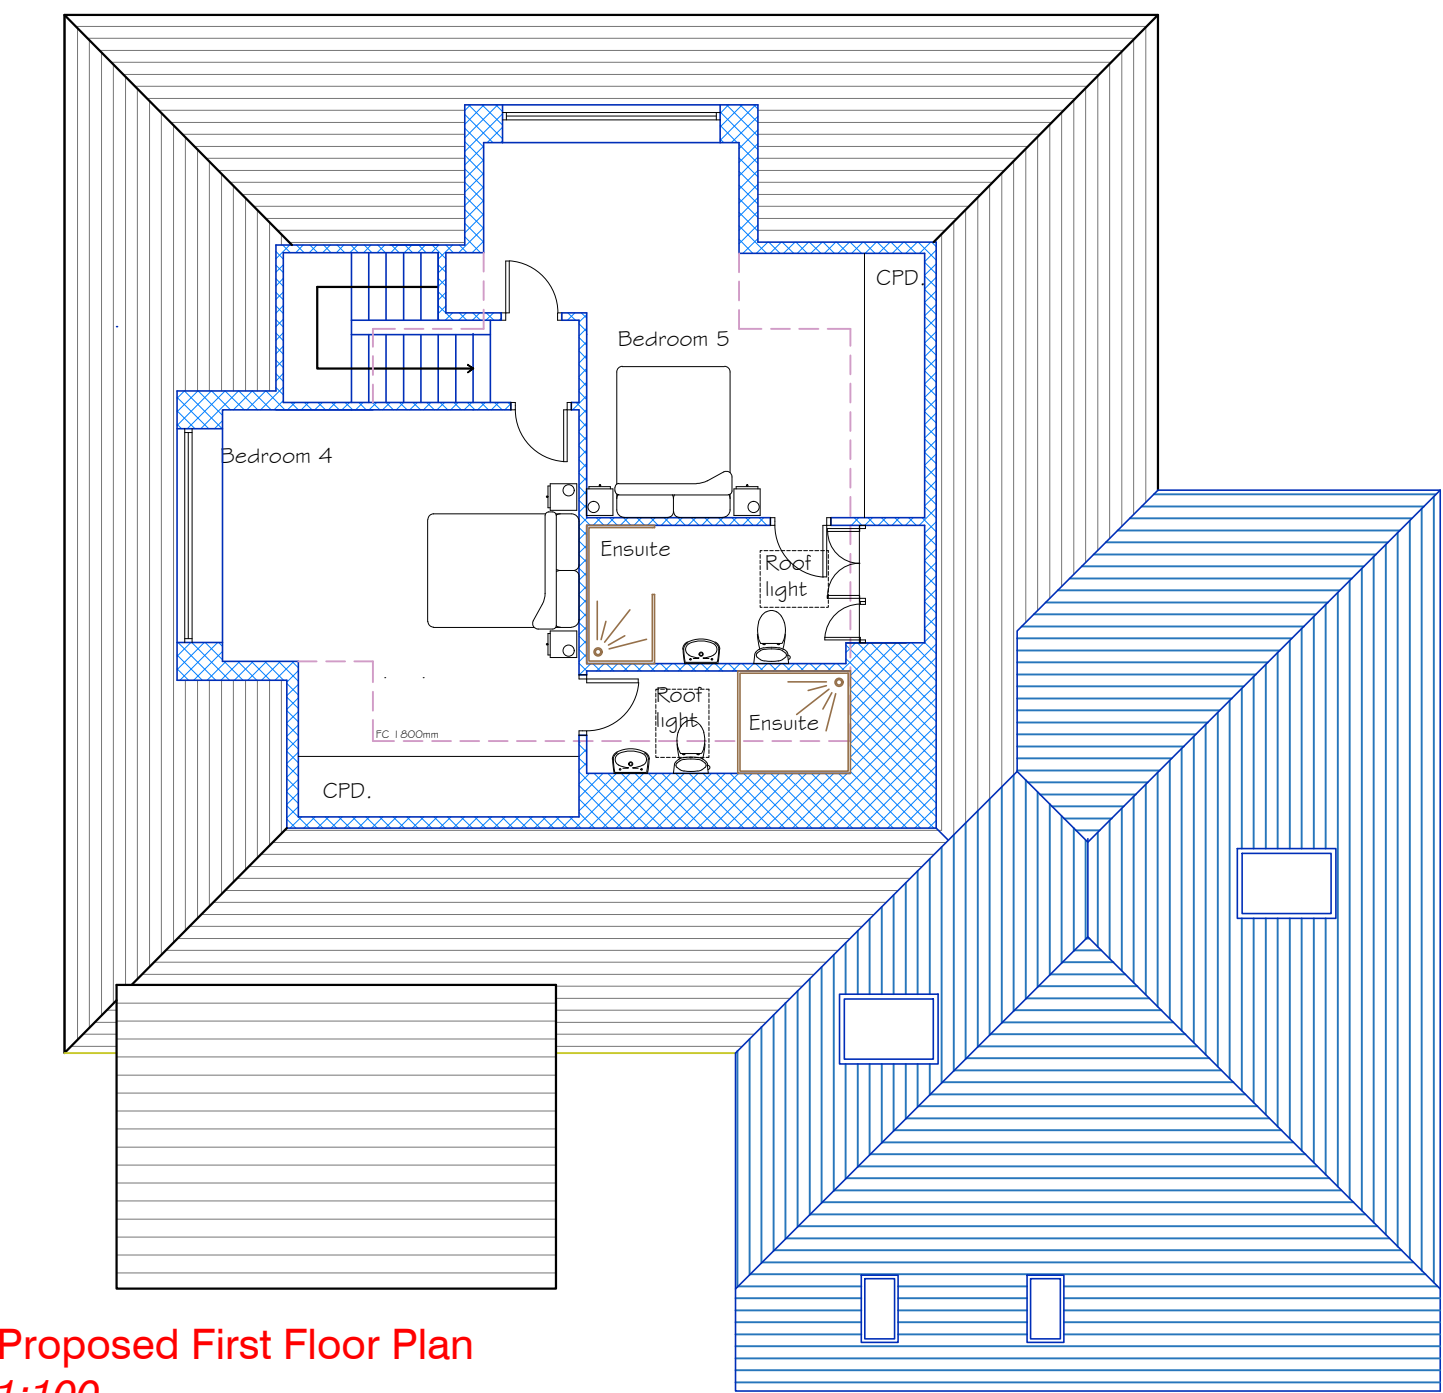


Proposed First Floor Plan
1:100

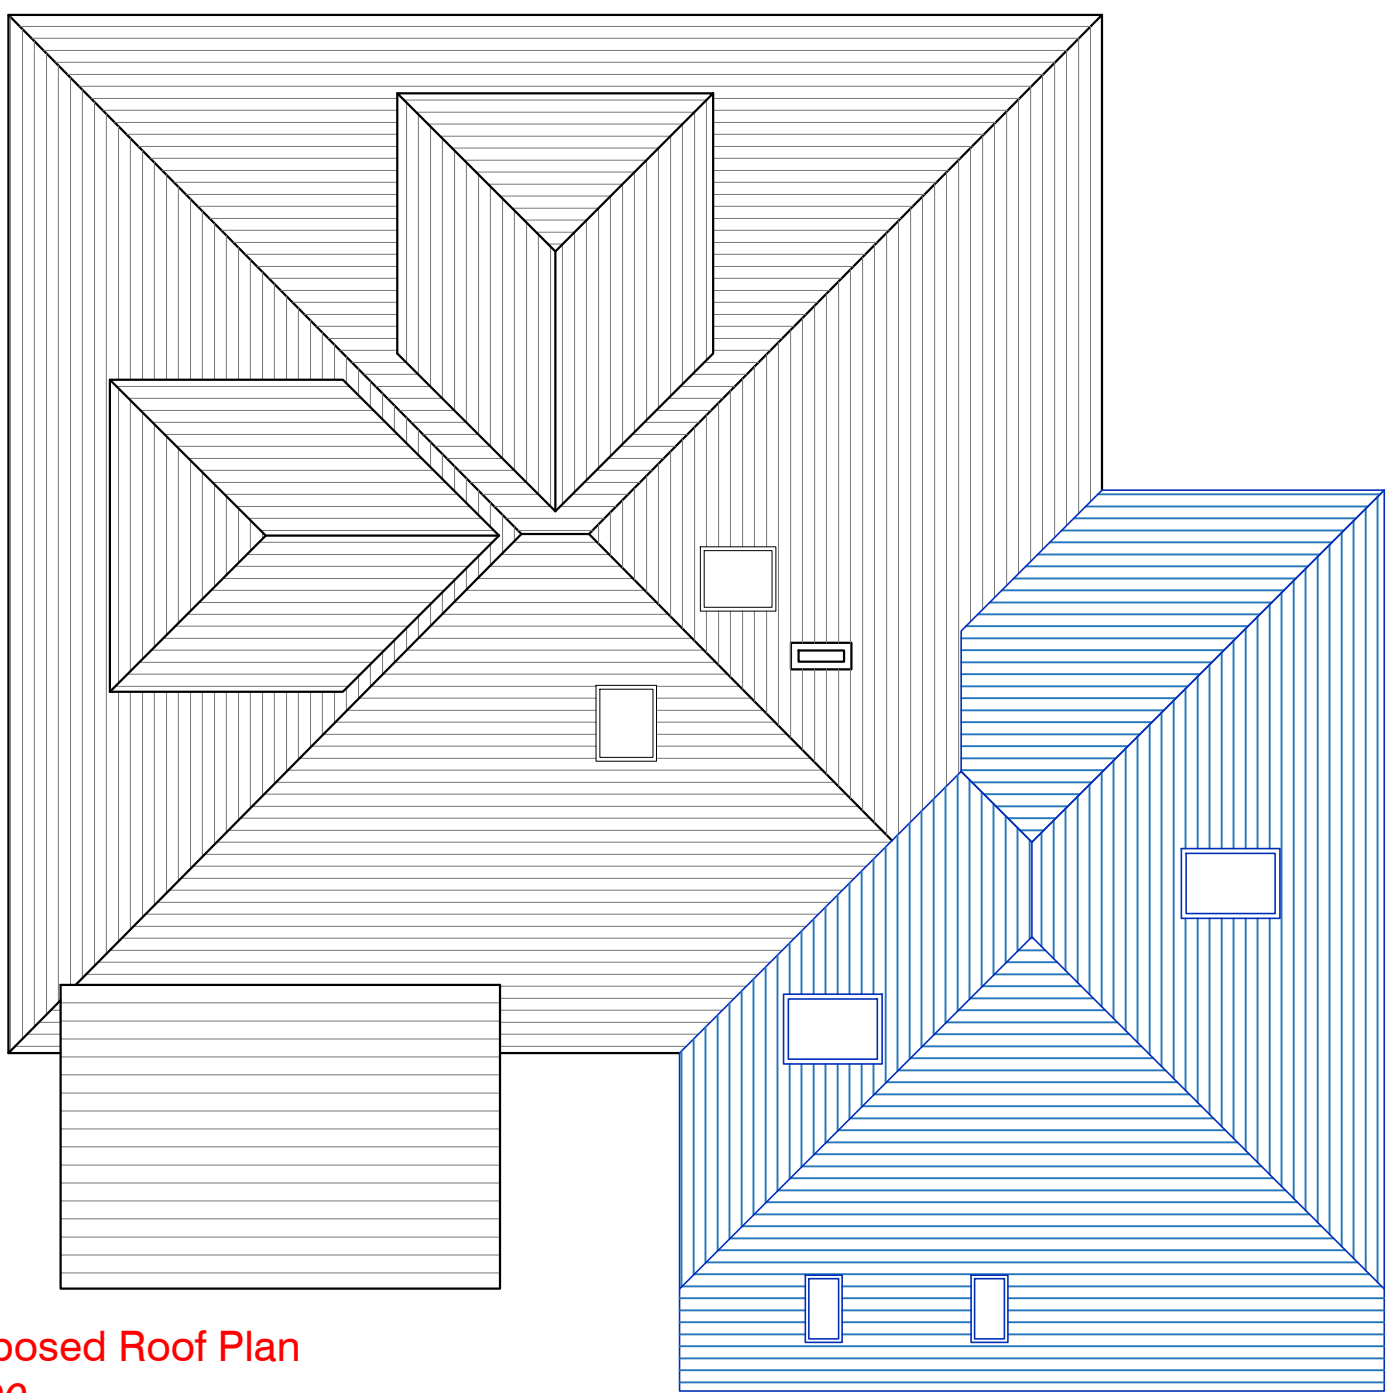

Proposed Roof Plan
1:100



Proposed North Elevation
1:100

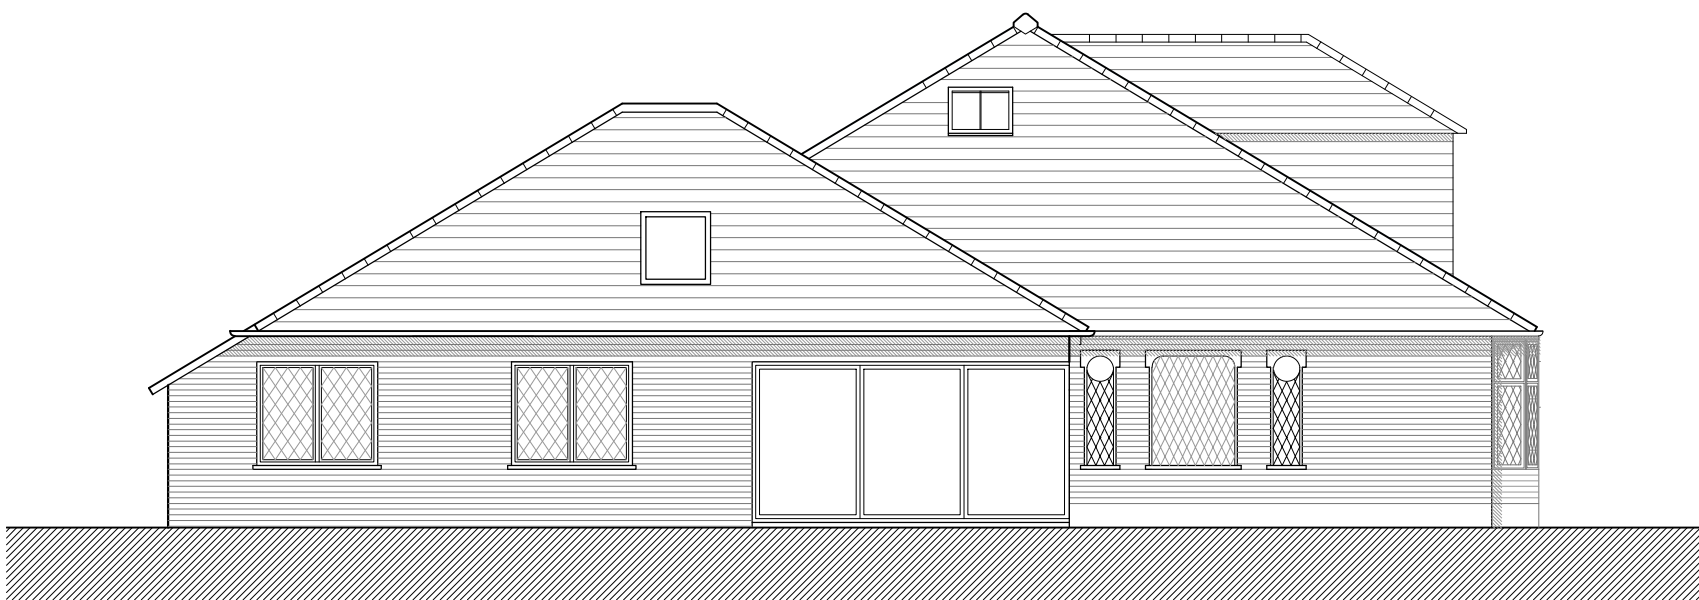


Proposed West Elevation
1:100




Proposed South Elevation
1:100





Proposed East Elevation
1:100

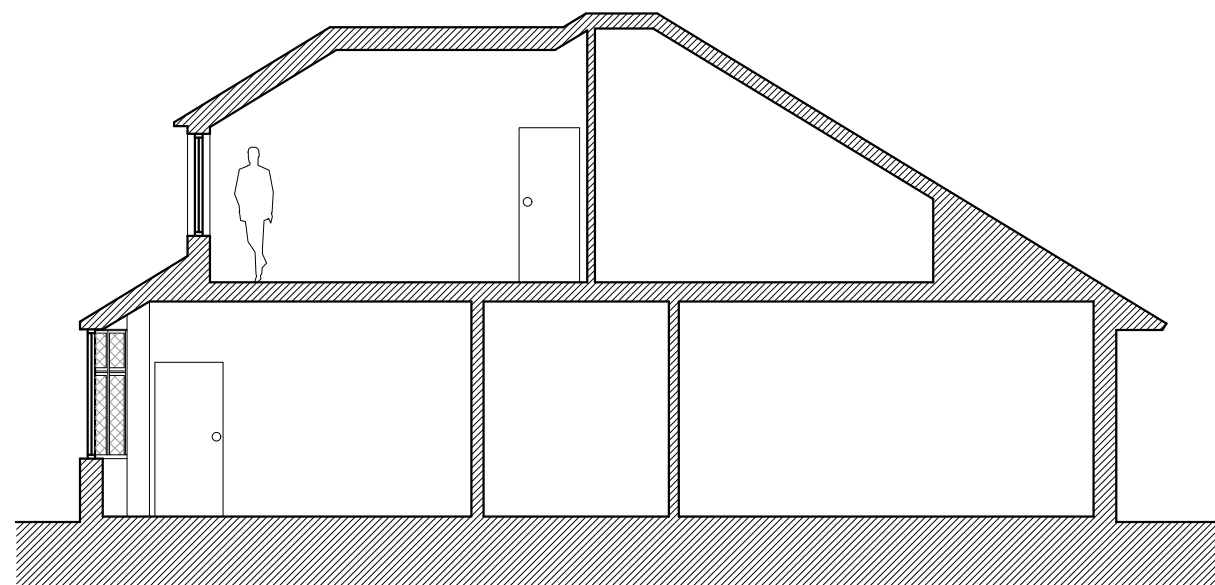

Proposed Section A - A
1:100

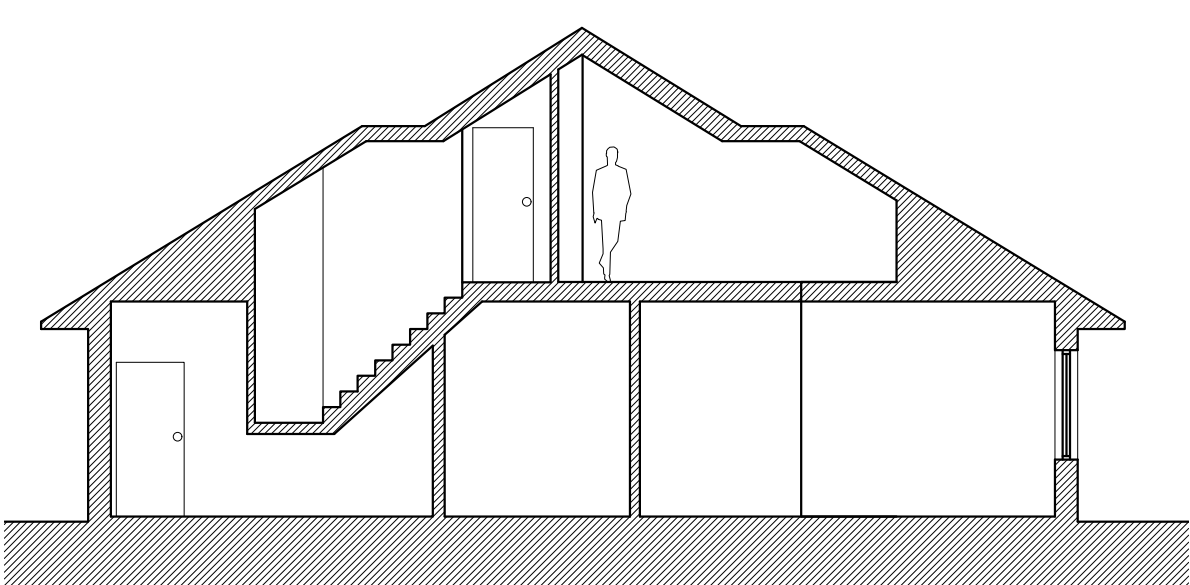

Proposed Section B - B through staircase and dormer
1:100

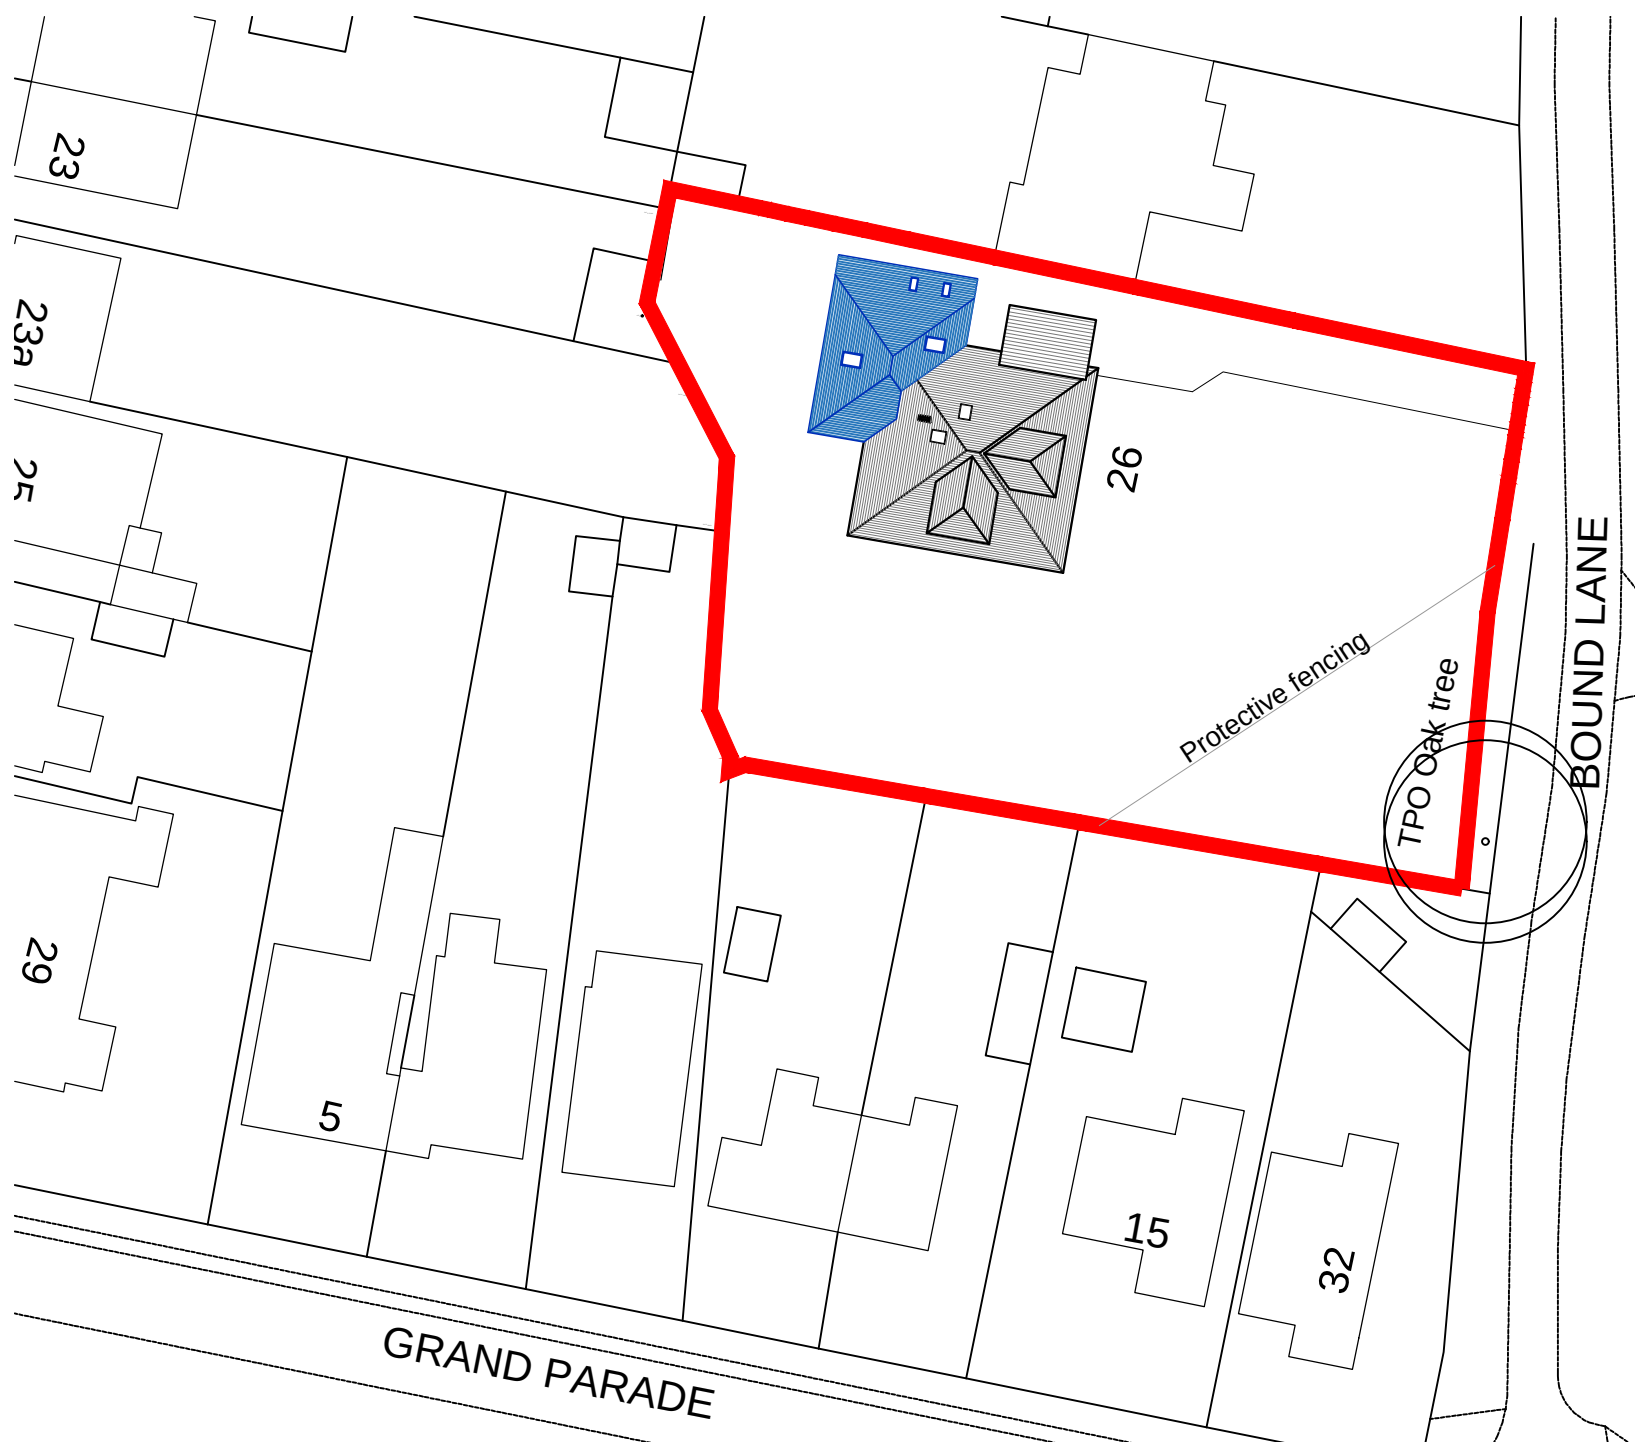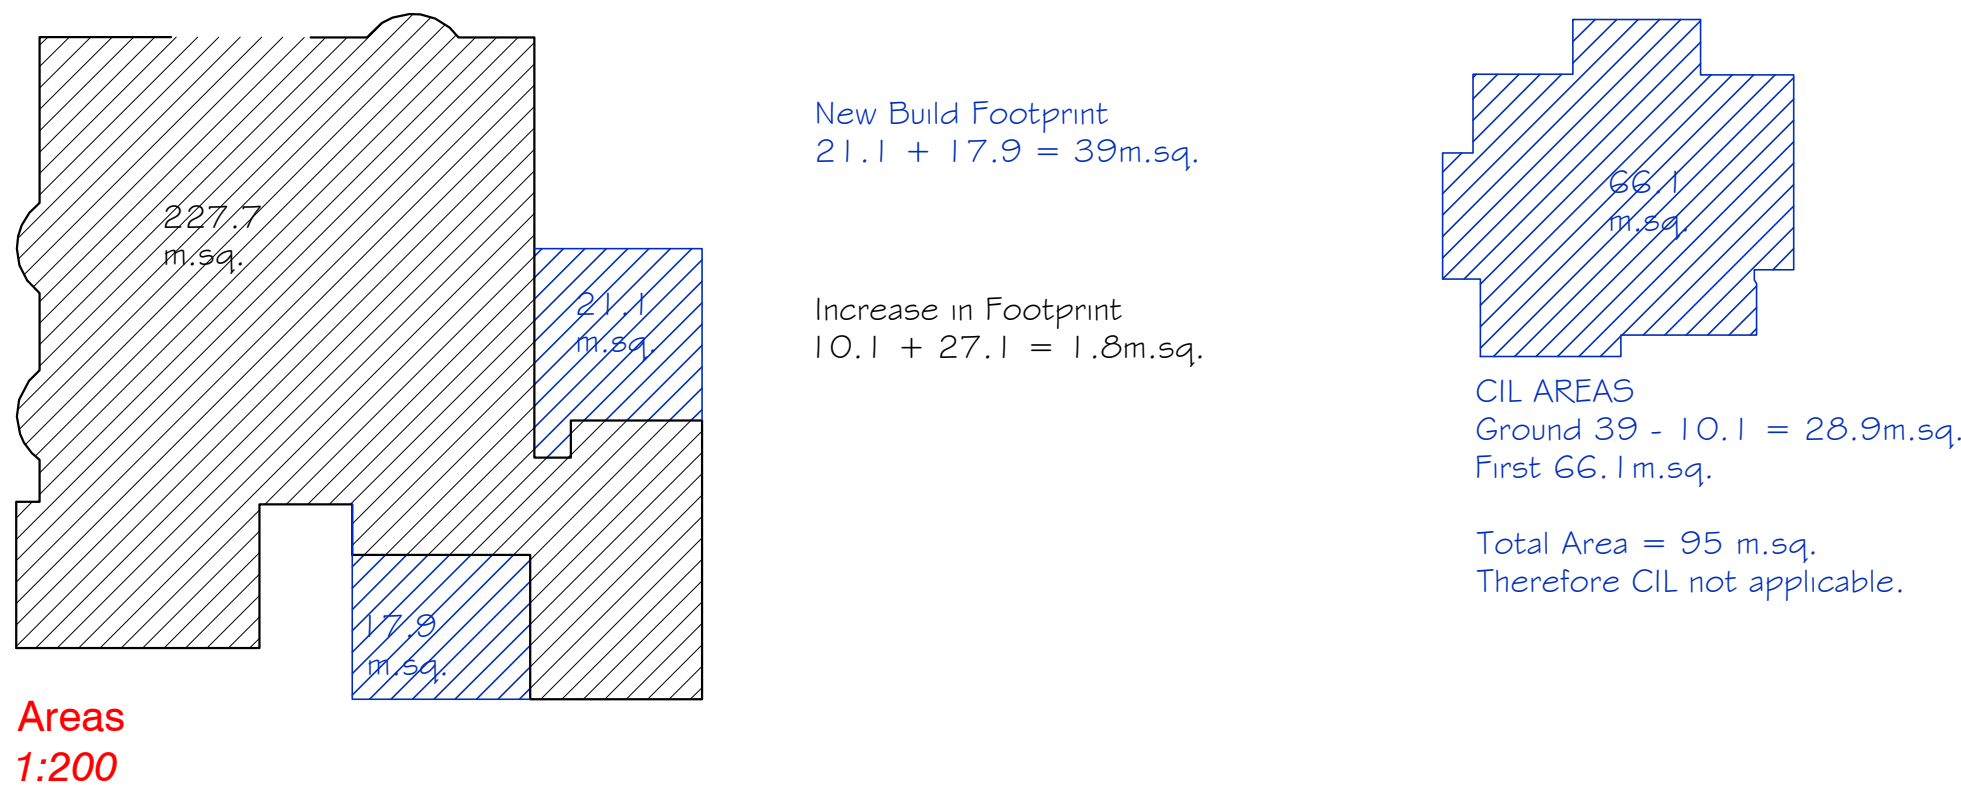

Proposed Block Plan
1:500

C	14/03	Reduced following Planning input.	MH
B	23/02	Garage roof reverted to existing and other internal plan alterations	
A	13/02	TPO protection details	
REV	DATE	AMENDMENT	DRAWN

hd architects	Helyer Davies Architects Ltd 1 The Old Flour Mill, Emsworth, PO10 7BT 01243 370 715 www.hdarchitects.co.uk mail@hdarchitects.co.uk
-------------------------	---

CLIENT Mr Tony Johns

PROJECT 26 Bound Lane Hayling Island Hampshire PO11 9HU
--

DRAWING Proposed Plans Elevations & Section Block Plan Location Plan	SCALE 1:100 at A1 1:100 at A1 1:500 at A1 1:1250 at A1
---	---

DATE January 2017 DRAWING NUMBER 17001-02	DRAWN NW REVISION D
--	--------------------------------------