



EXISTING FLOOR LAYOUTS
SCALE 1:50

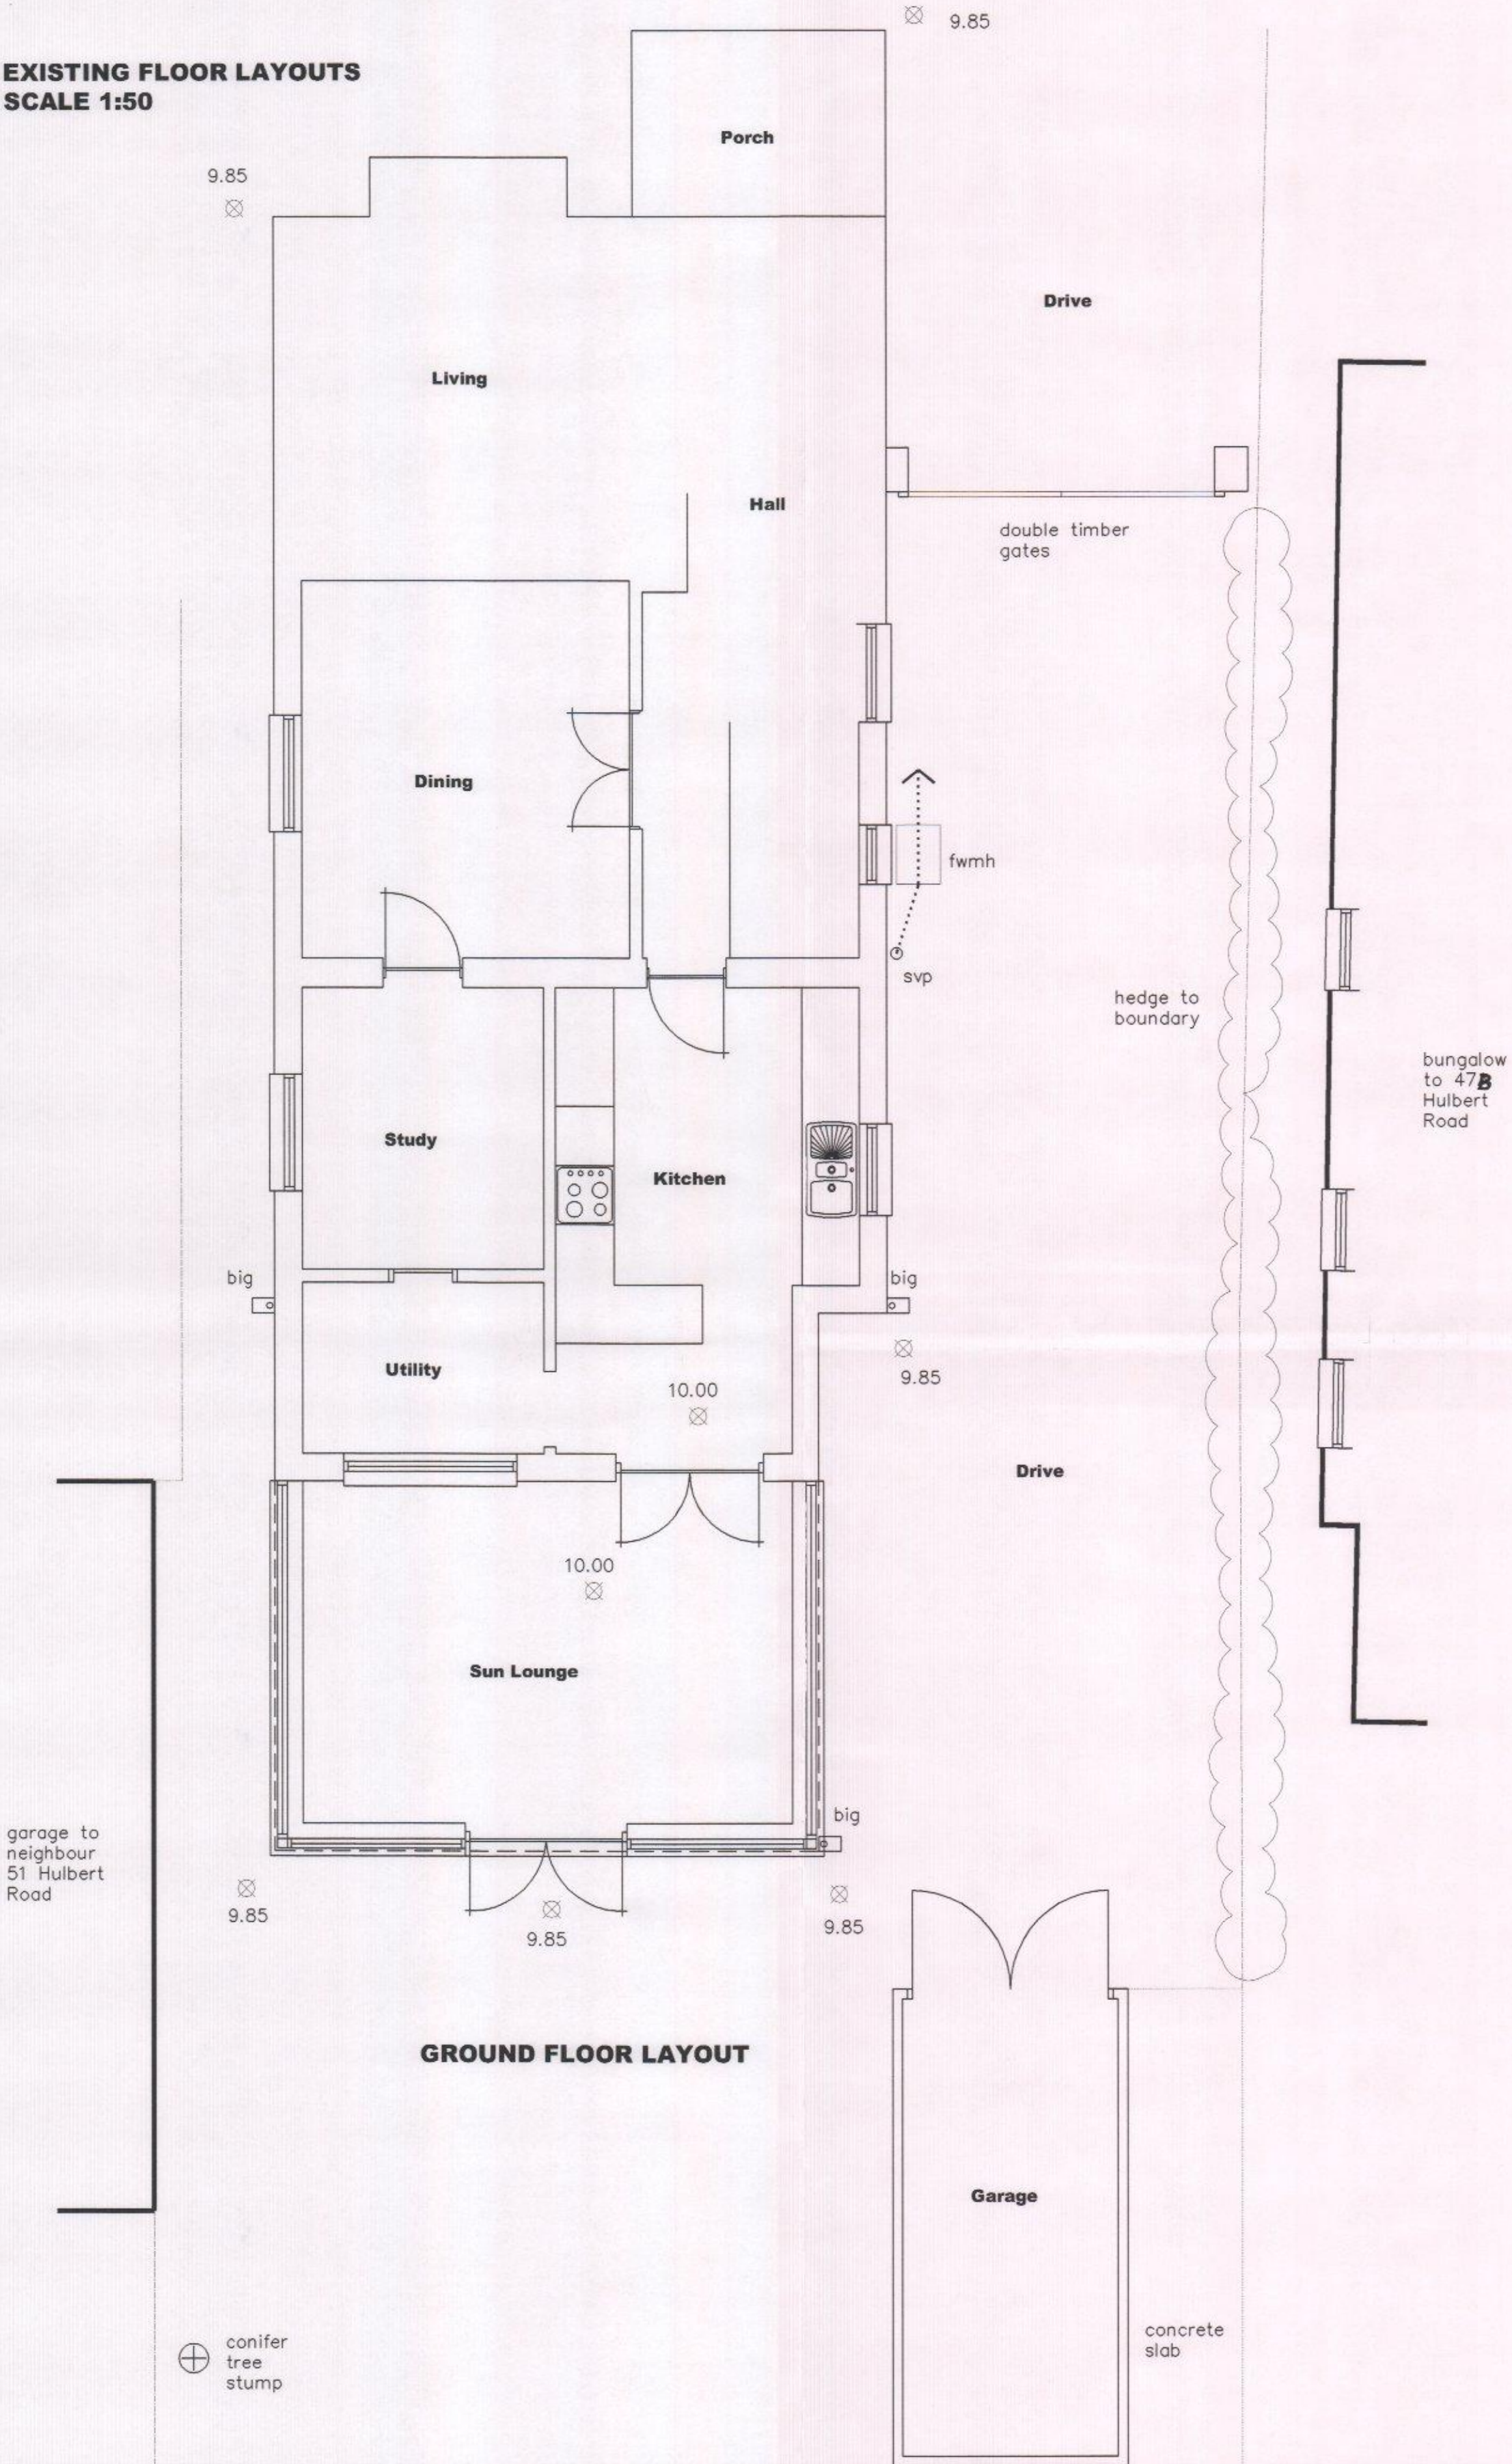


GROUND FLOOR LAYOUT

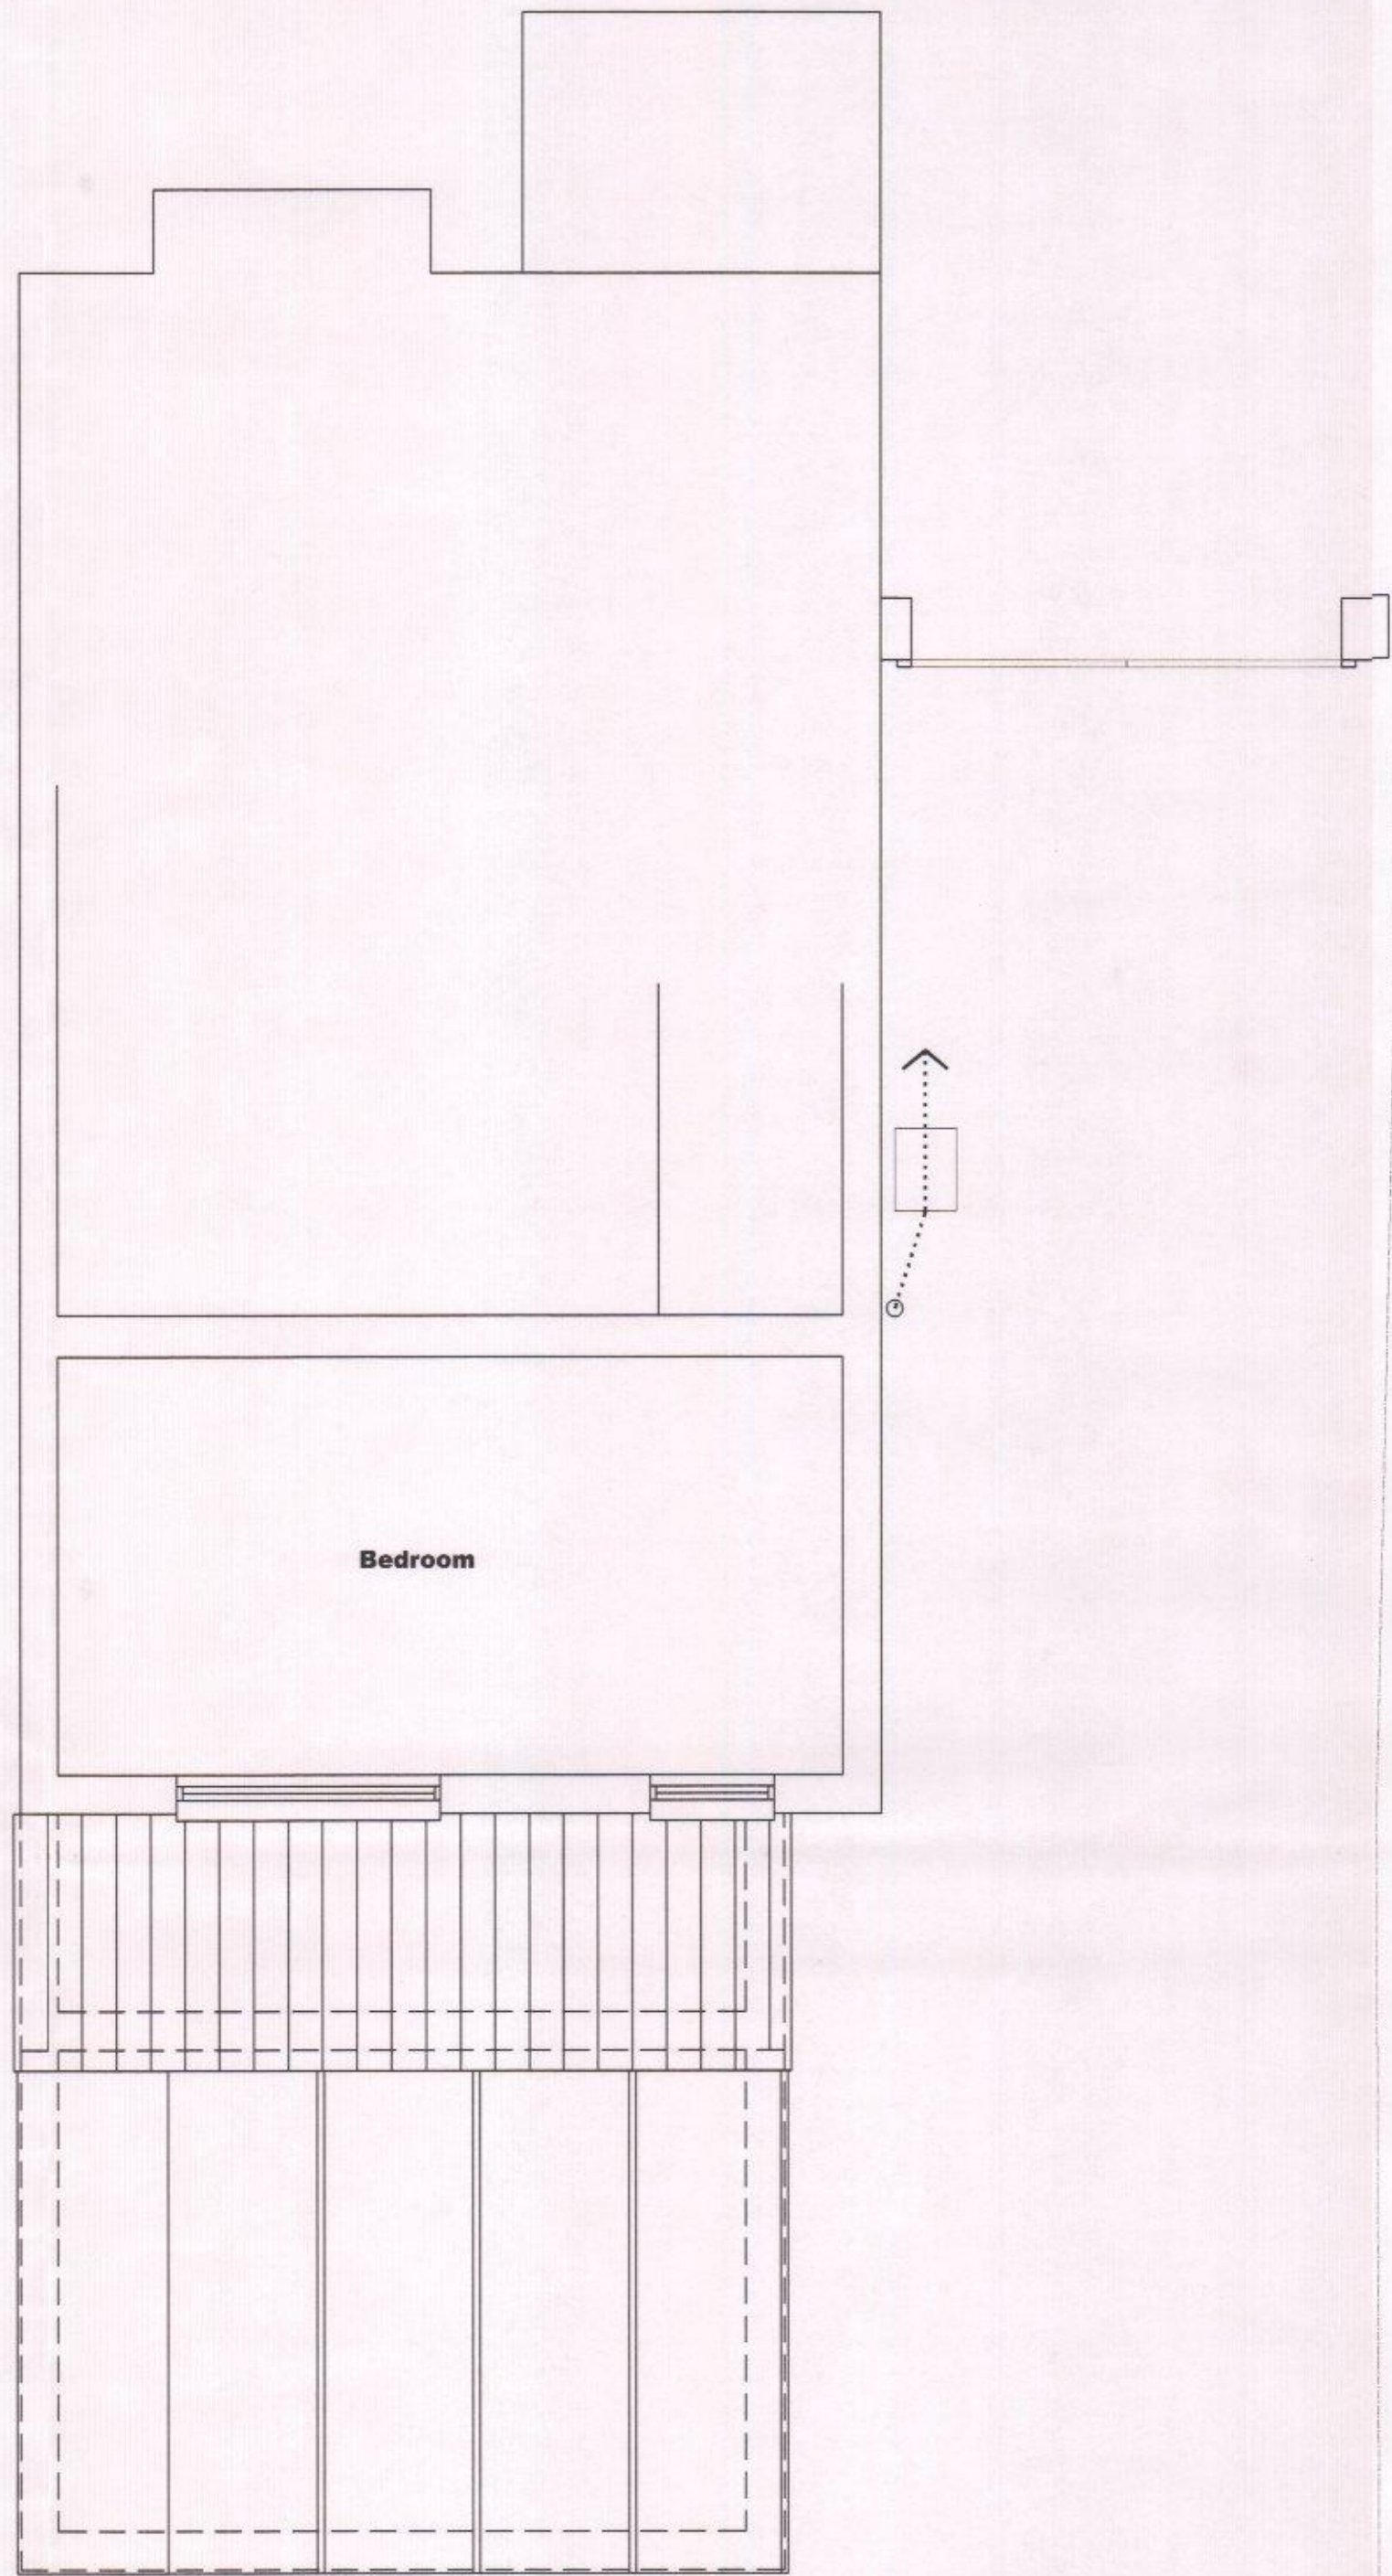


FIRST FLOOR LAYOUT

NB First floor layout remains unaltered due to the proposals

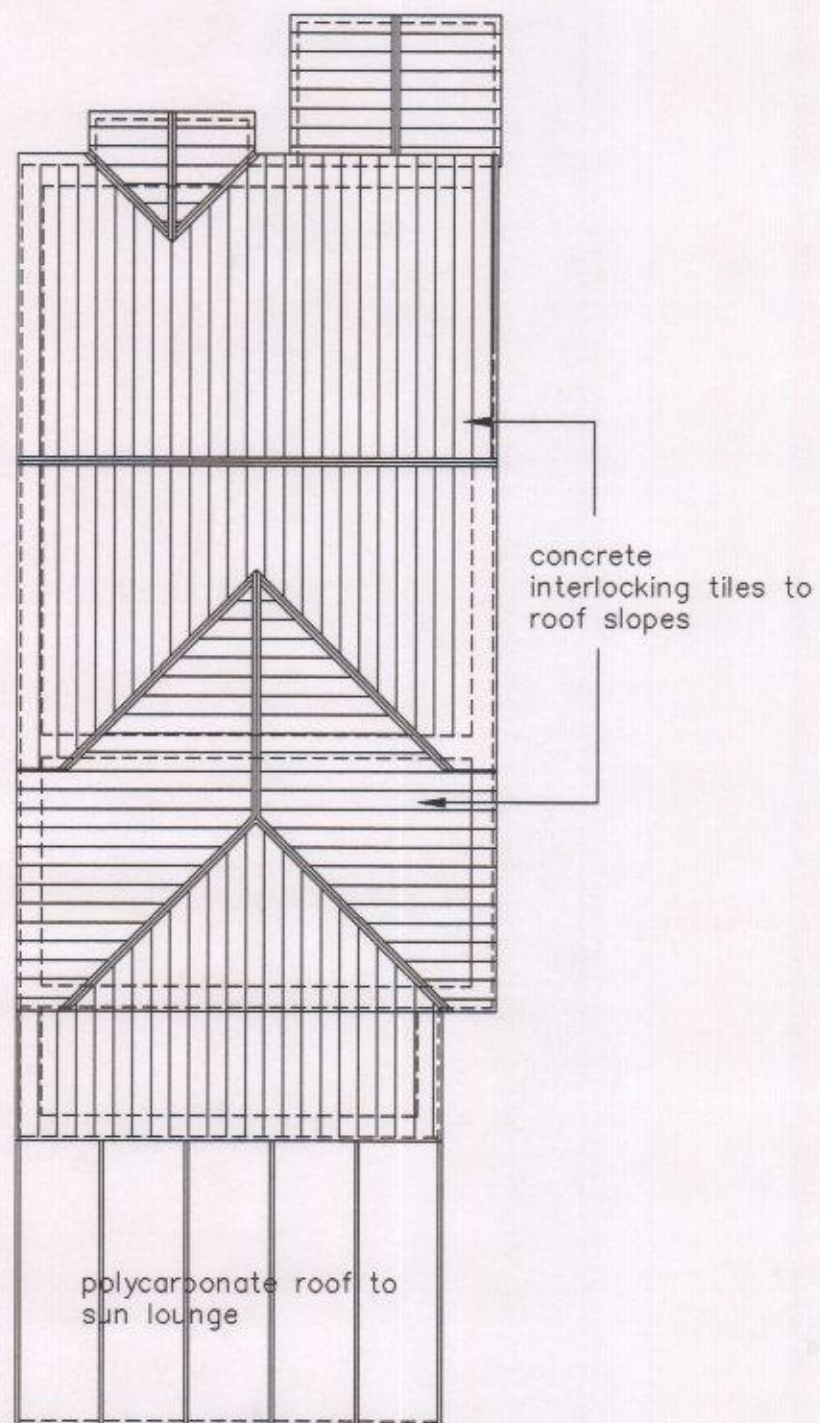

EXISTING ROOF PLAN
SCALE 1:100

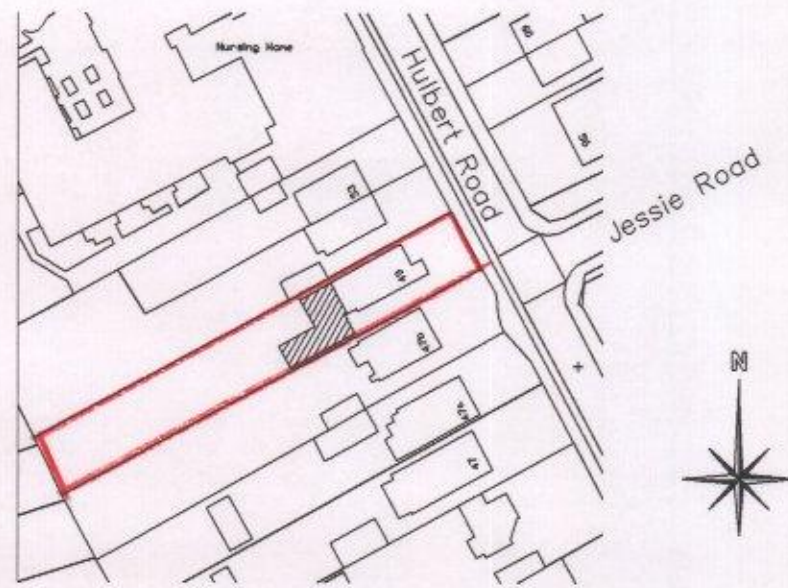


SITE LOCATION
SCALE 1:1250

HAVANT BOROUGH COUNCIL
- 6 MAY 2016
RECEIVED

- KEY:
- Blockwork
 - External brickwork
 - Timber/metal framed stud walling
 - (X) Mechanical extraction fan
 - (SD) Mains Powered interconnecting smoke detectors
 - SVP Soil & vent pipe
 - SS Stub stack
 - RWP Rain water pipe
 - (HD) Mains Powered interconnecting heat detector (with smoke)
 - (X) Levels

NOTES:
The design and construction of this project shall be in accordance with the current Building Regulations & NHBC Standards. These notes & drawings have been prepared solely for the purpose of Planning & Building Regulation approval.
Do not scale from this drawing unless for Planning purposes. All dimensions to be checked on-site and any alterations to be approved by the Architect and/or client prior to any work commencing.
Ordnance Survey Licence No: 100047591
This drawing to be copyright and to be read in conjunction with all other drawings

AMENDMENTS:
Rev A : General amendments - 29/04/16

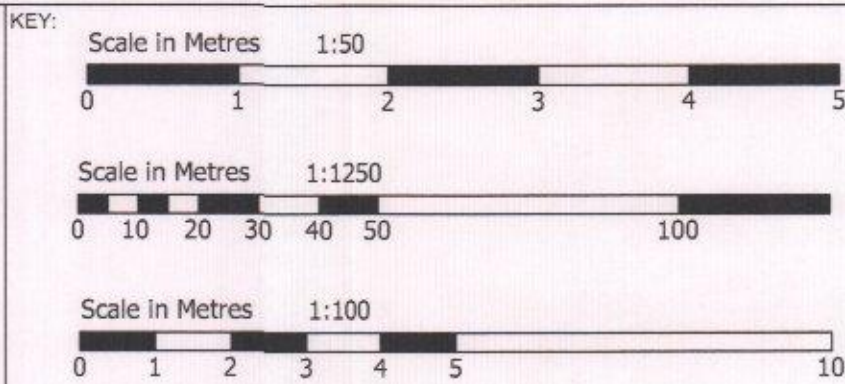

CLIENT NAME & ADDRESS
Mr & Mrs J Barton
49 Hulbert Road
Bedhampton
Havant
PO9 3TB

PROJECT ADDRESS
49 Hulbert Road
Bedhampton
Havant
PO9 3TB

DRAWING DETAILS
PLANNING DRAWING
Existing Floor Layouts, Location Plan & Roof Plan

PROJECT No 847	DWG No 1	REV No A
SCALE 1 : 501:100 1:1250@ A1	DRAWN BWH	DATE 22/04/16



B H ARCHITECTURE Ltd
Heath Cottage
Newlands Lane
Purbrook
Waterlooville
Hants
PO7 5SQ
Tel: 01203 9223 2322
Mob: 07747 771808
E-mail: bbernard@bbernardharding.com