

MILL RYTHE HOLIDAY VILLAGE

TENBY - PROPOSED FLOOR PLANS & ELEVATIONS


Copyright. This drawing is the property of A&M Architectural Partnership LLP. Its copyright and design content is reserved by them and the drawing is issued on the condition that it is not copied, reproduced, stored in a retrieval system, or transmitted in any form, either wholly or in part without the consent in writing of A&M Architectural Partnership LLP.

Do not scale this drawing. Drawings can be scaled for Planning purposes only.


Do not make any alterations on site before commencing any work or preparing any shop drawings. All dimensions are in mm unless otherwise stated. Report any alterations or omissions to the architect.

This drawing incorporates information from other professions. A&M Architectural Partnership LLP is not responsible for the accuracy, integrity and accuracy of such information. Any certification and/or additions that are required depending to such information should be sought from the relevant profession or their appointed representative.


All contractors and sub contractors are to comply in all respects with the current regulations whether or not specifically stated on these drawings.

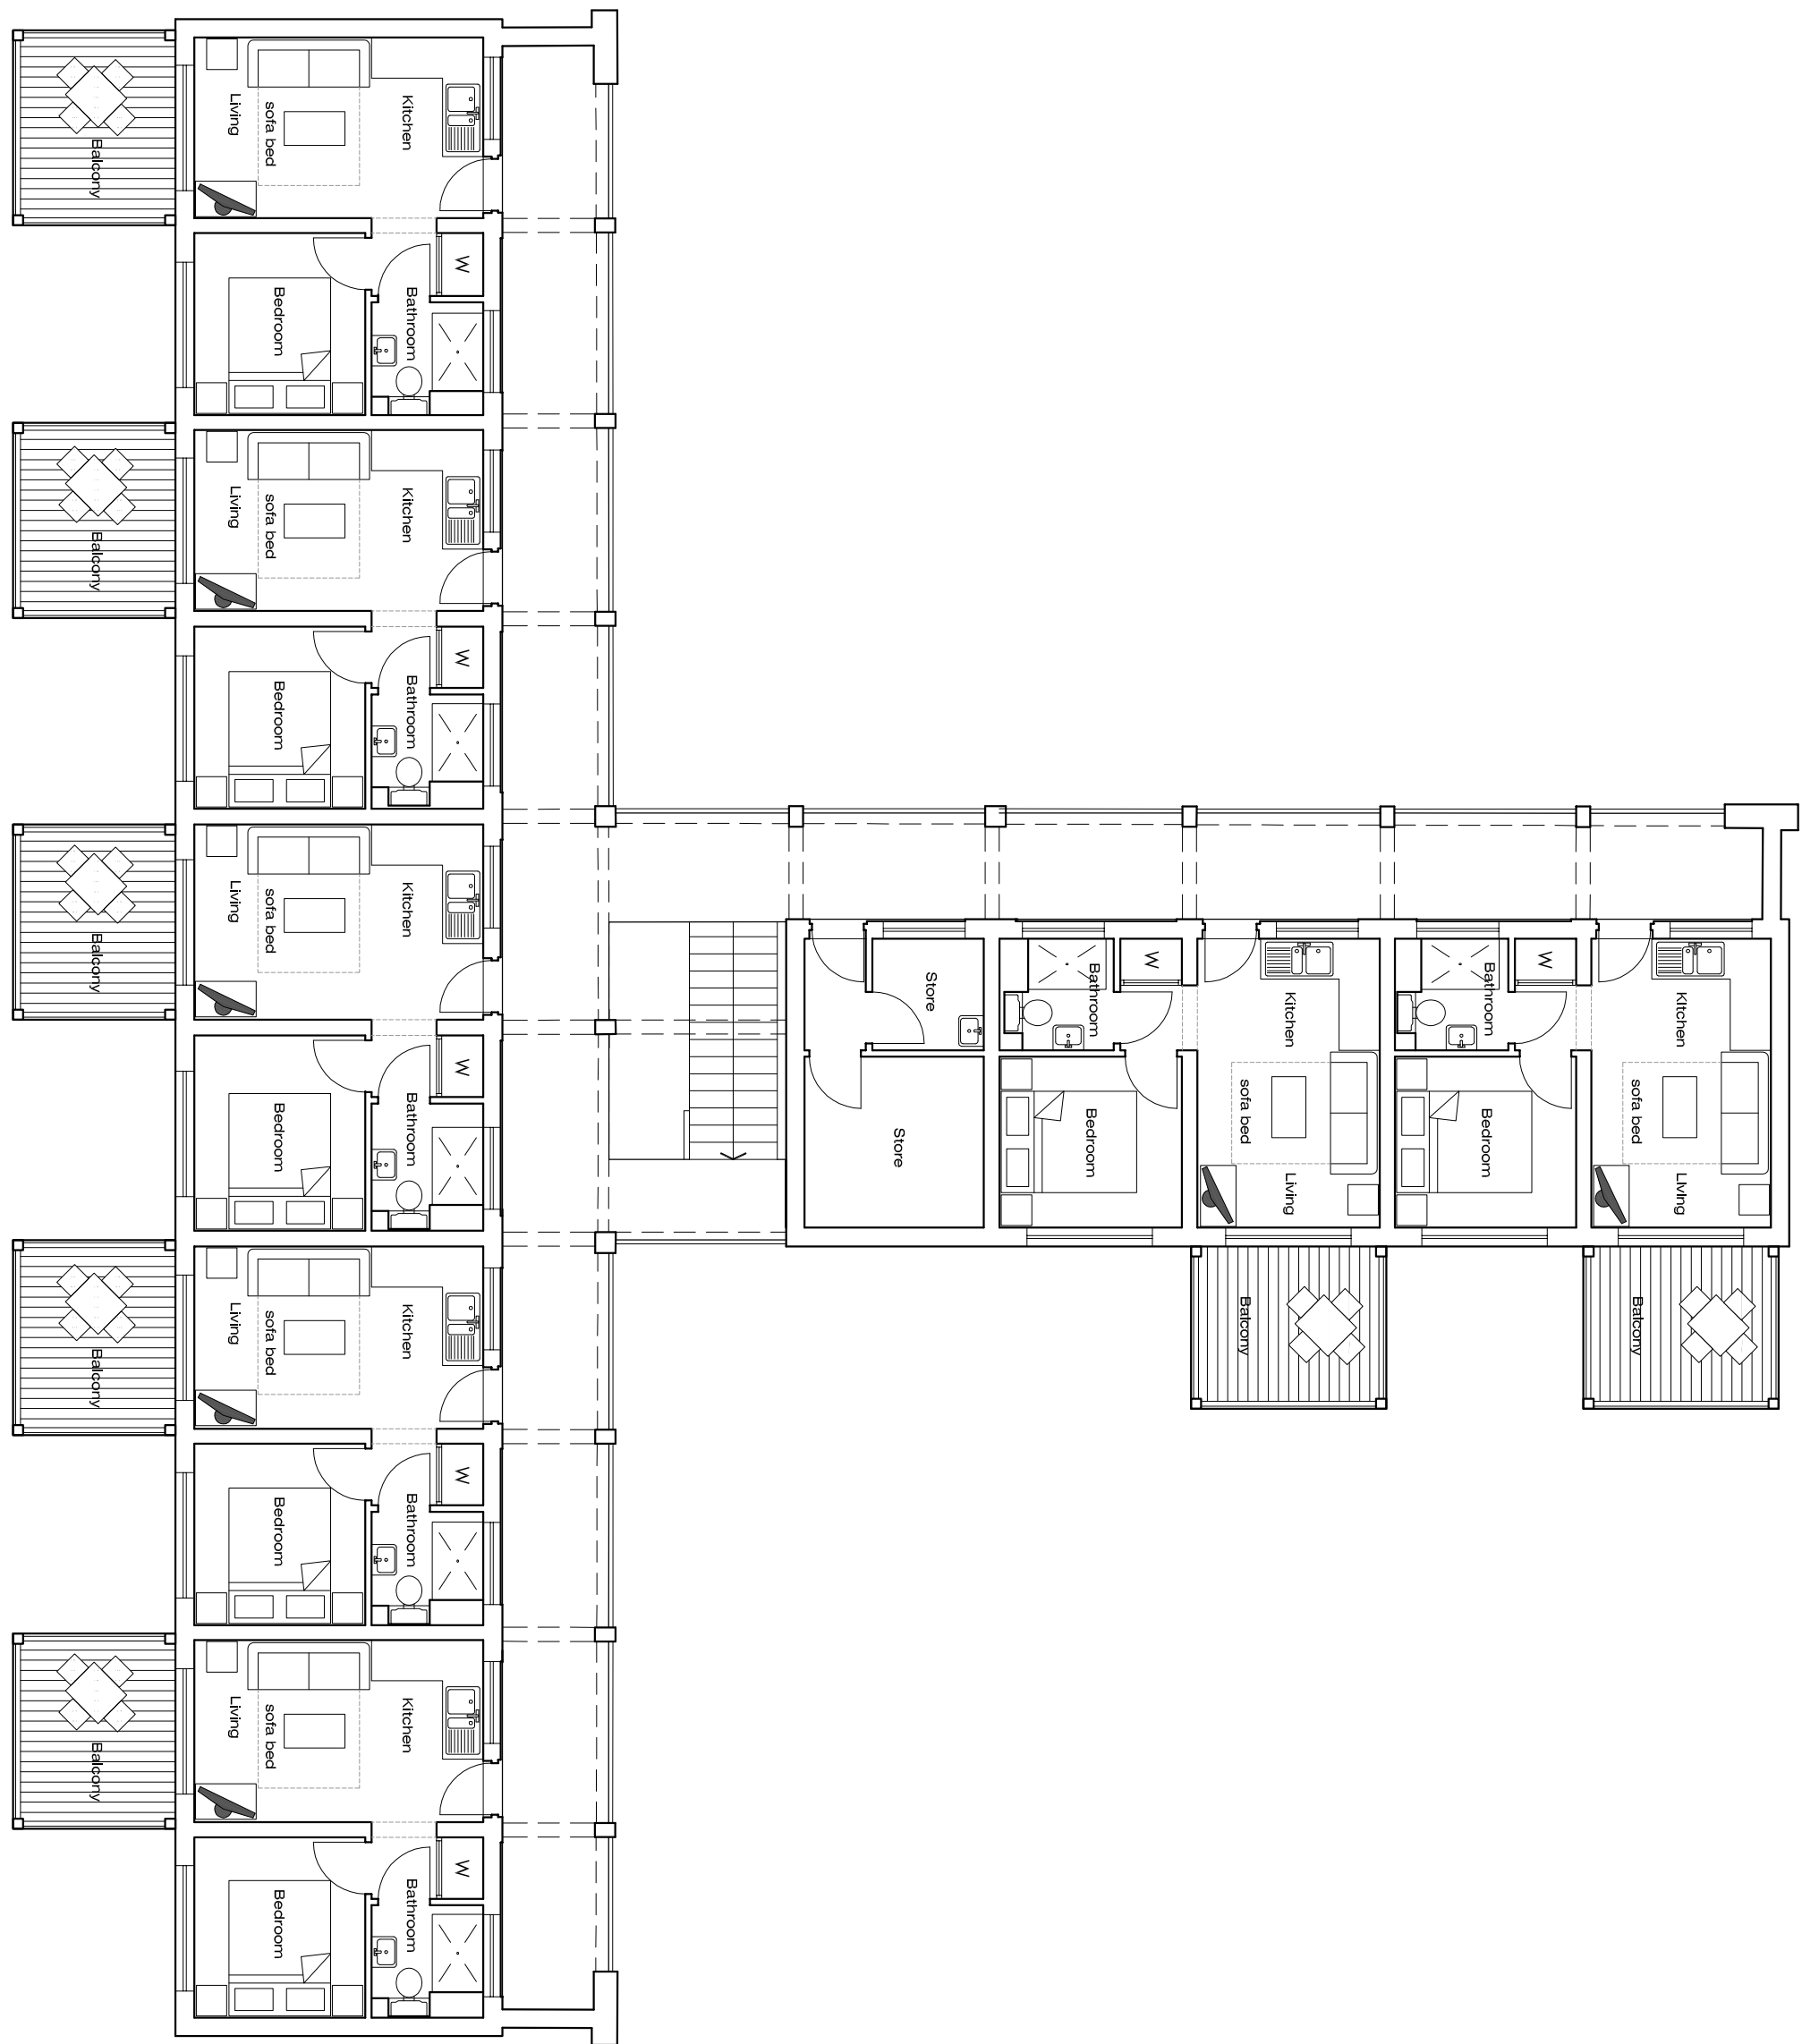

First Floor Plan

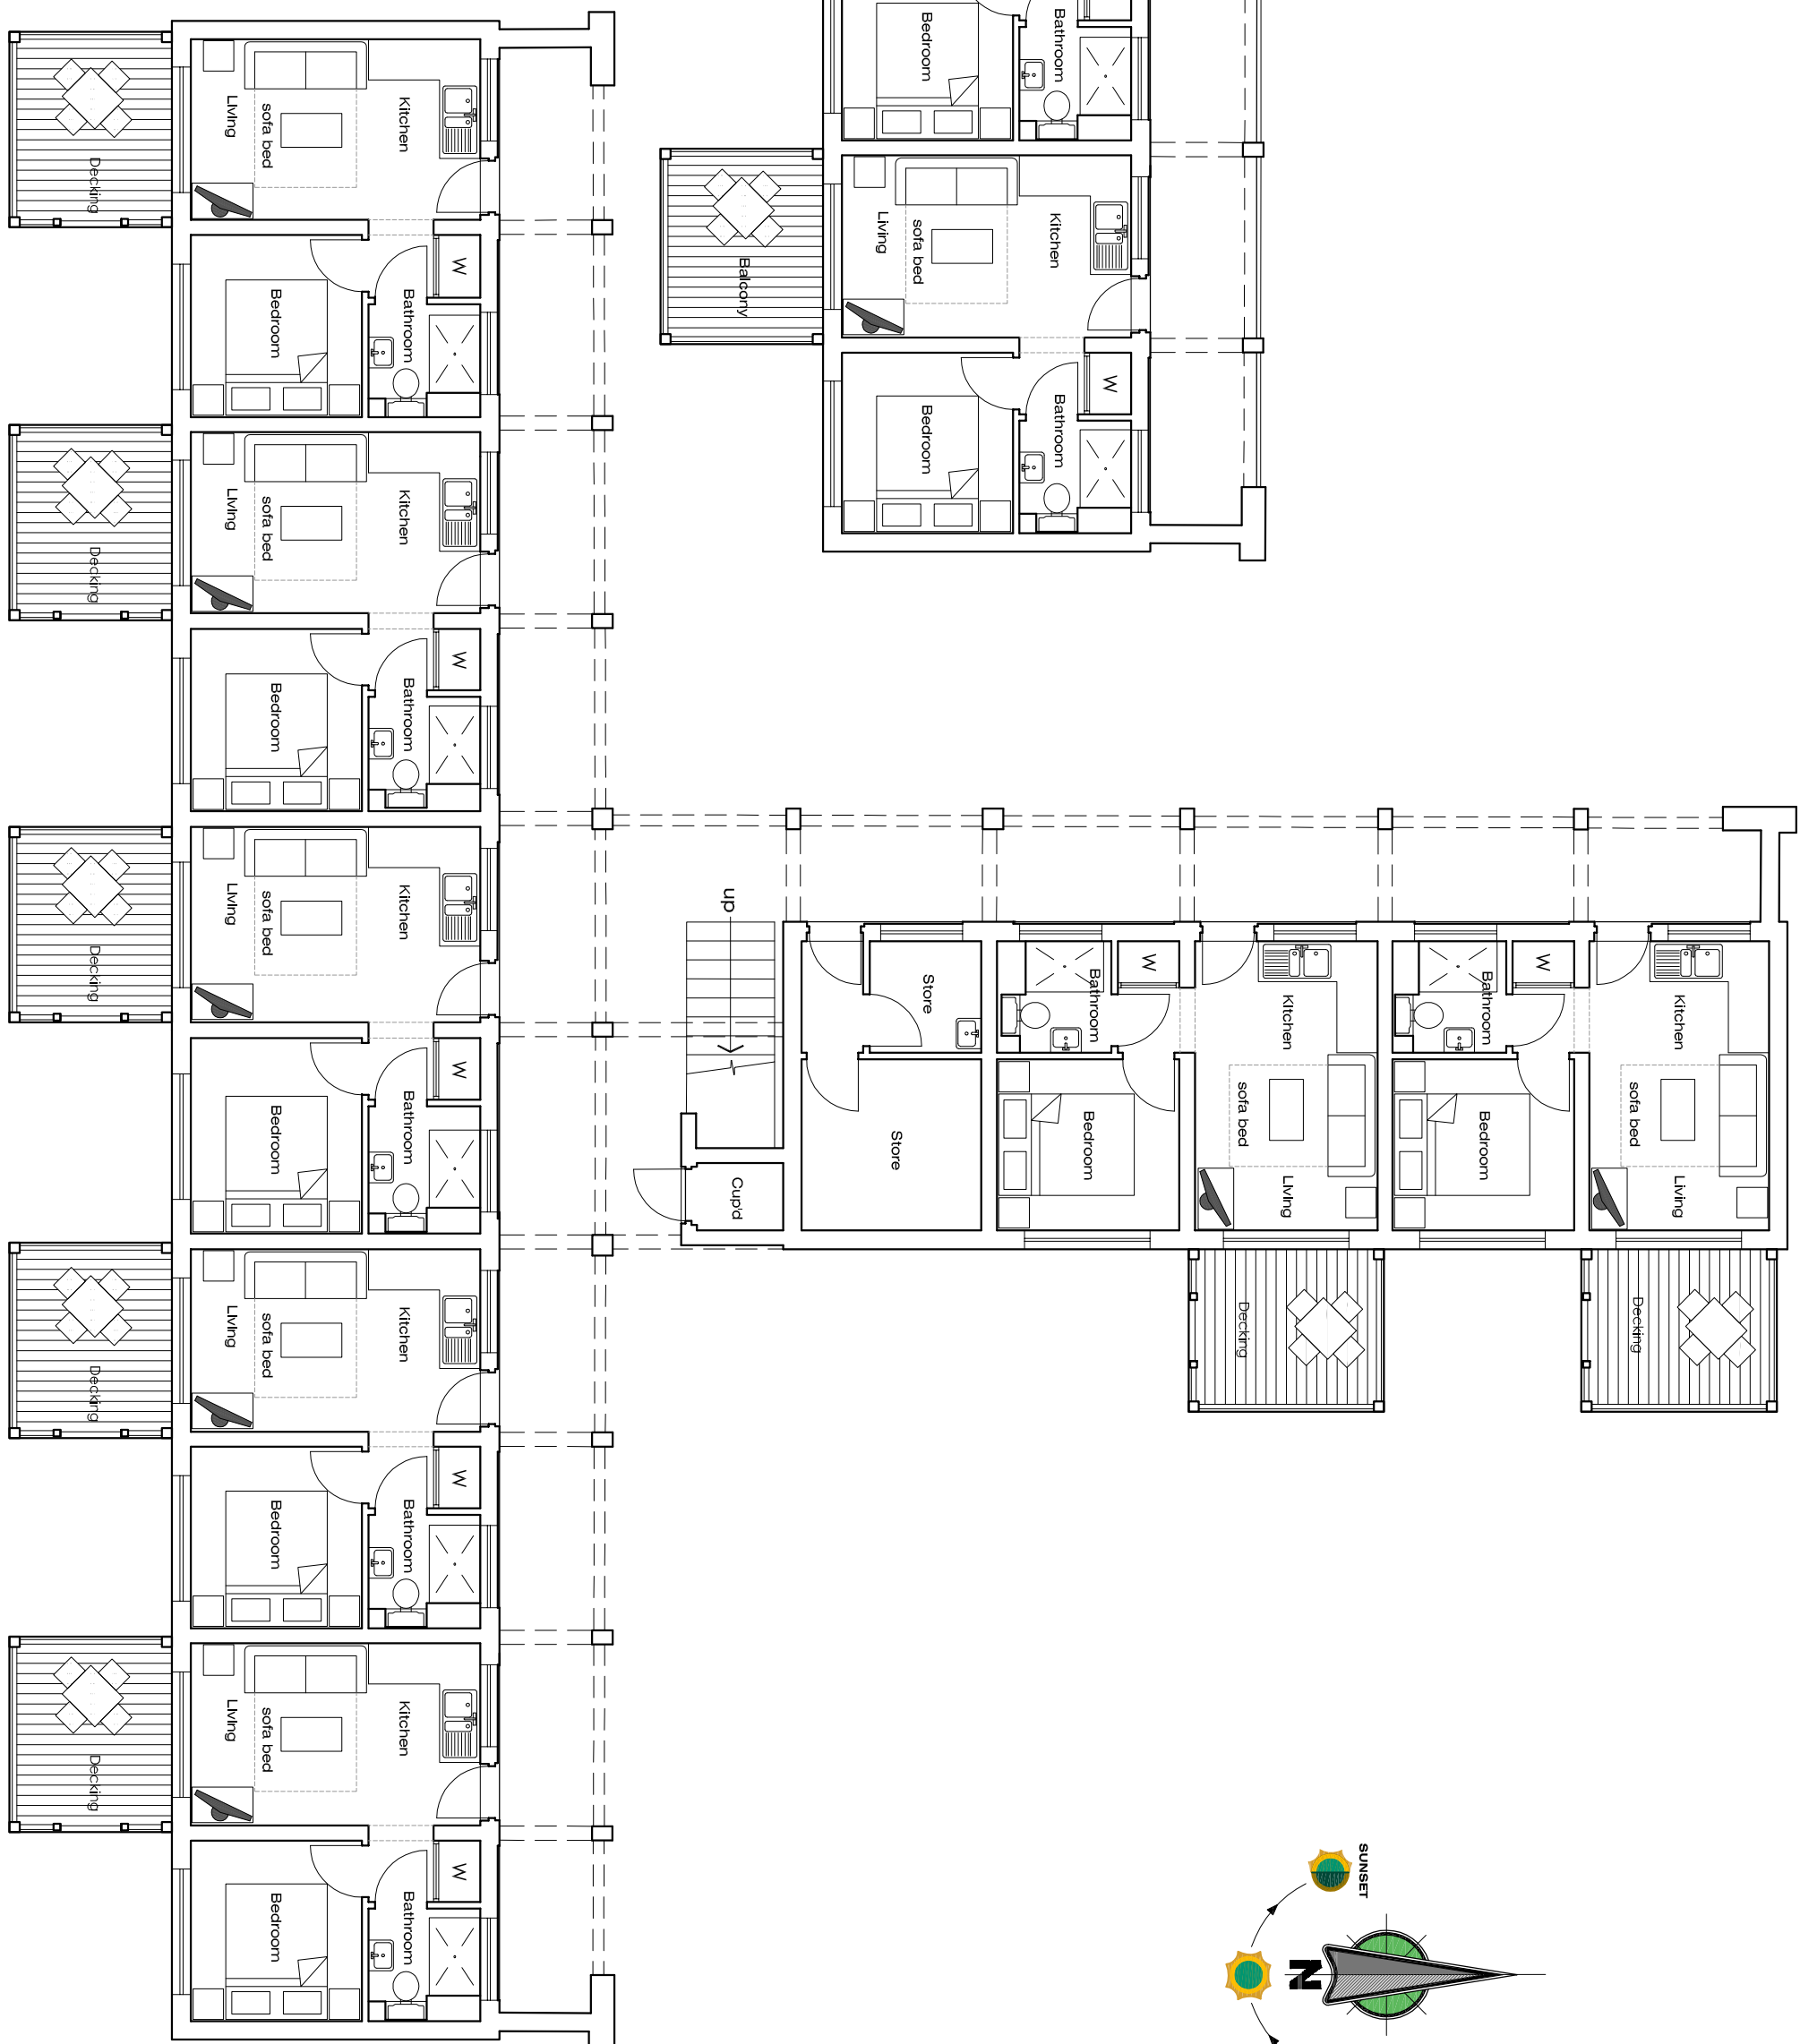

Ground Floor Plan

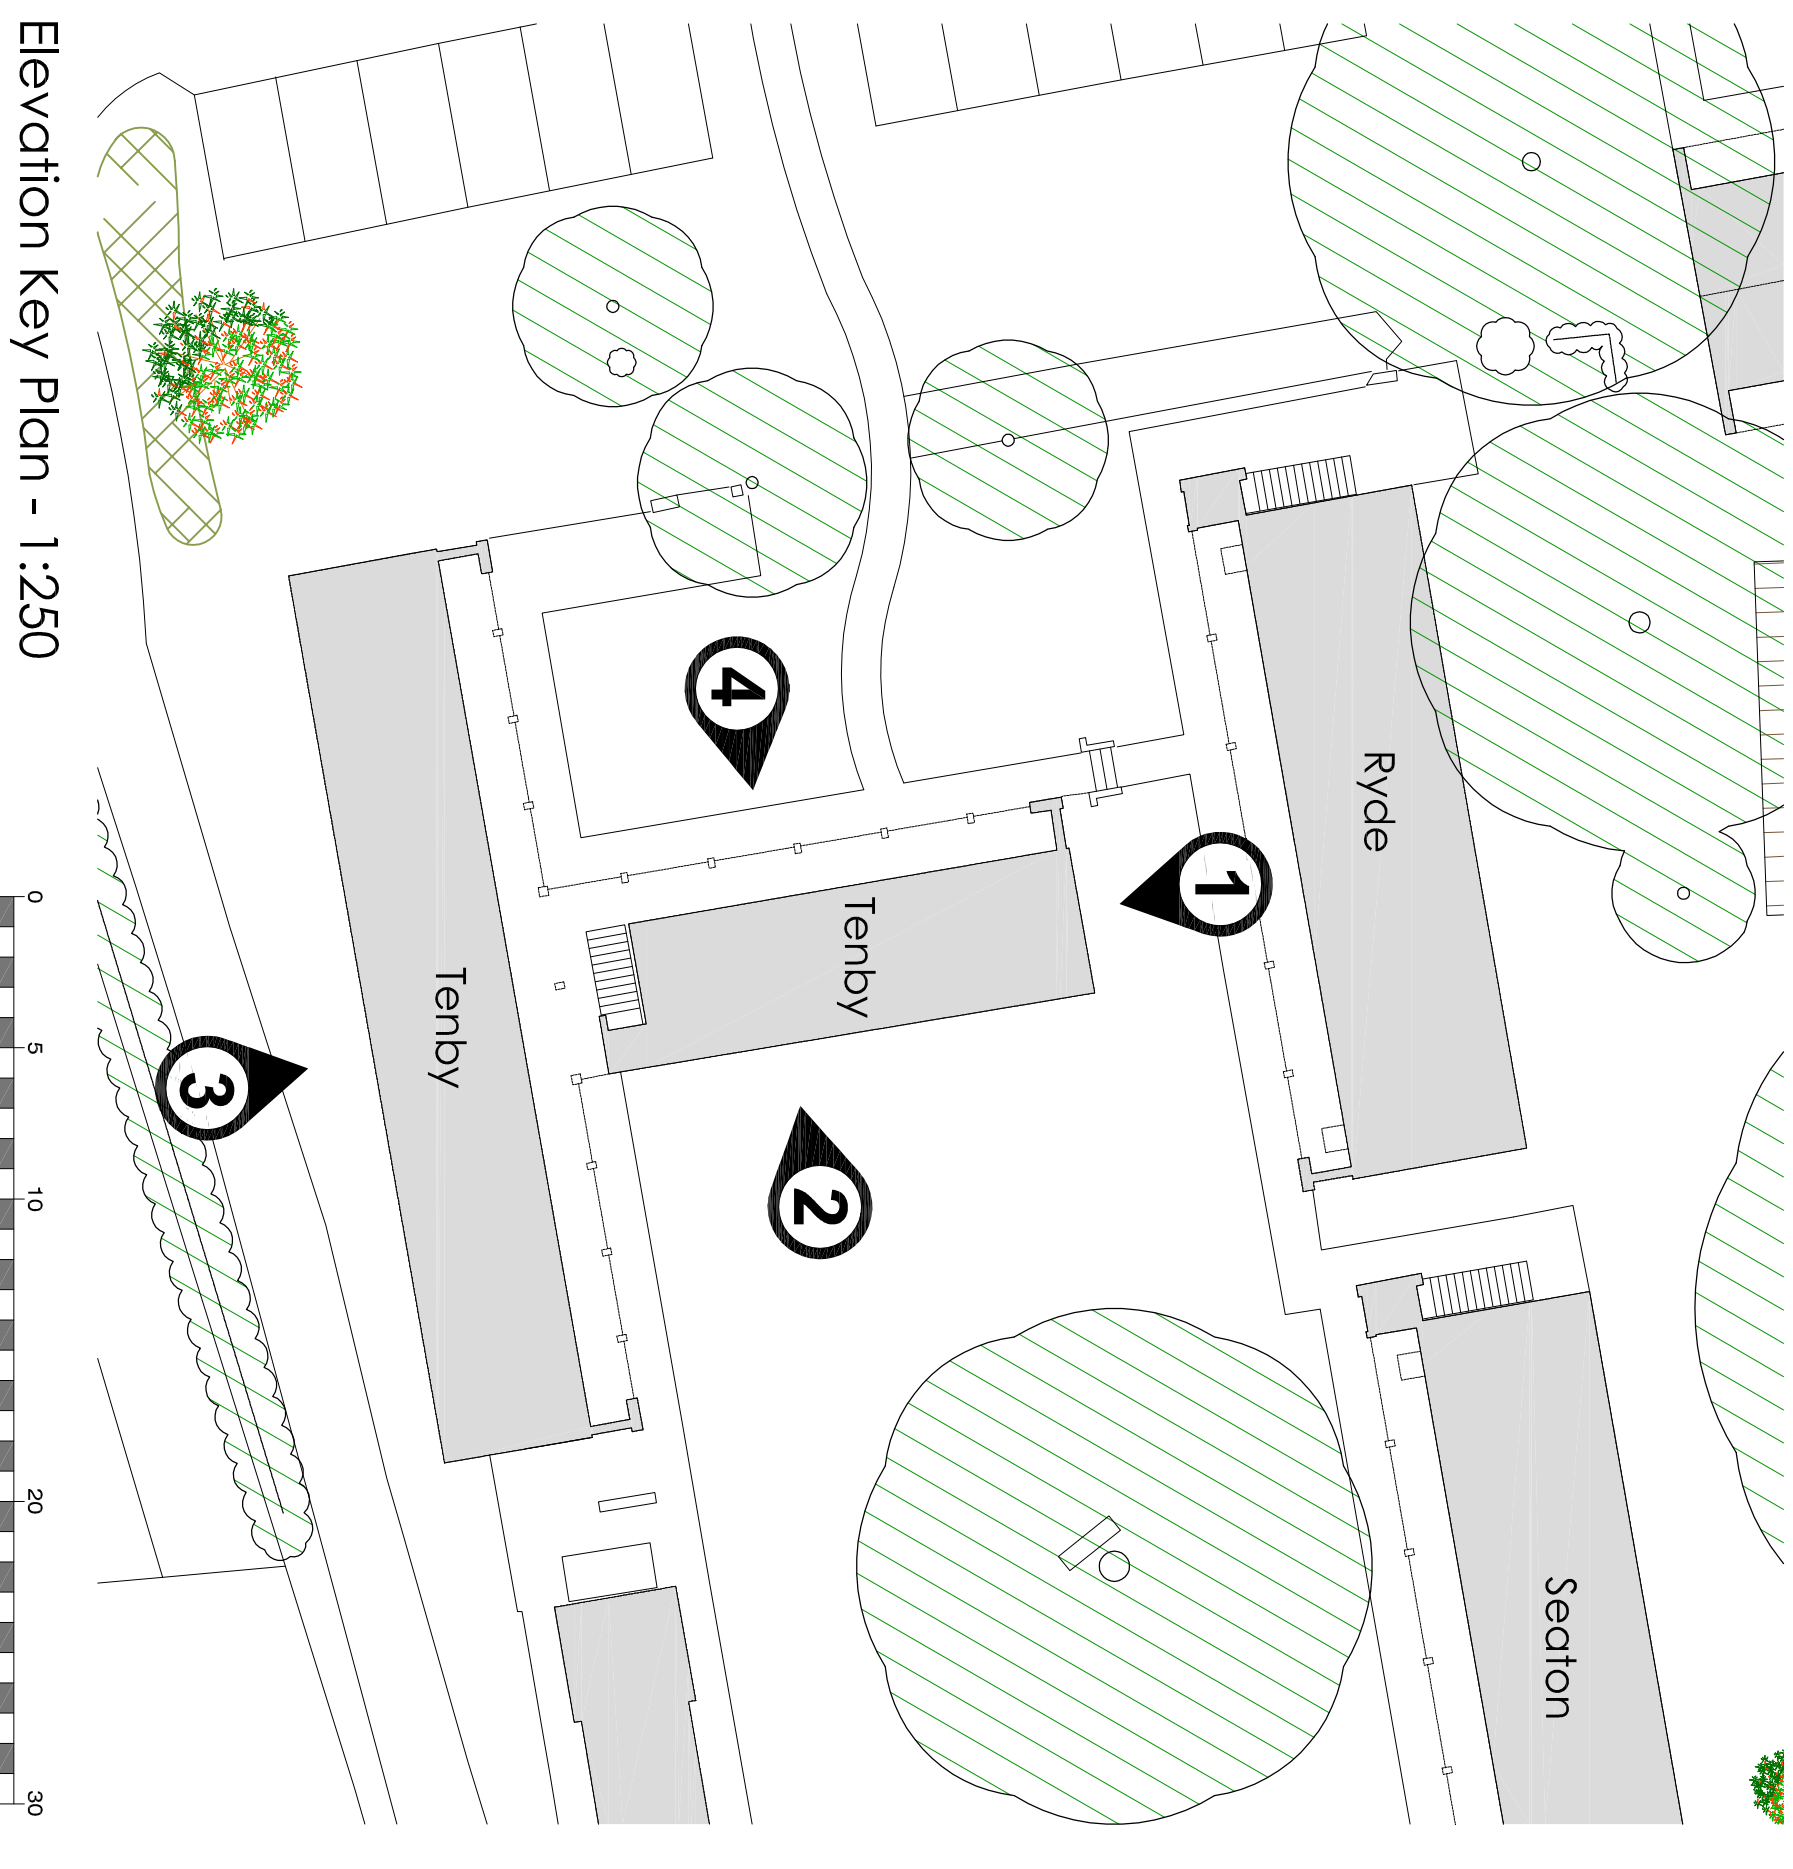

Elevation Key Plan - 1:250



Rev.	Details	Name	Date
1	Initial Design	A&M Architectural Partnership LLP	10/10/2016
2	Revised Design	A&M Architectural Partnership LLP	10/10/2016
3	Final Design	A&M Architectural Partnership LLP	10/10/2016

Client: AWAY RESORTS LTD.


Site Address: MILL RYTHE HOLIDAY VILLAGE
HAVANT ROAD, HAVANT ISLAND,
HAMPSHIRE, PO1 0PB

Project: PROPOSED MASTERPLAN


Drawing Title: TWO STOREY CHALET - TENBY
EXISTING FLOOR PLANS AND SECTION

Date: OCT 2016
Scale: 1:100 & 1:250 @ A1
Drawn: PF
Checked by: PF
Status: PLANNING

Drawing Number: 3877-433
Revision: 1

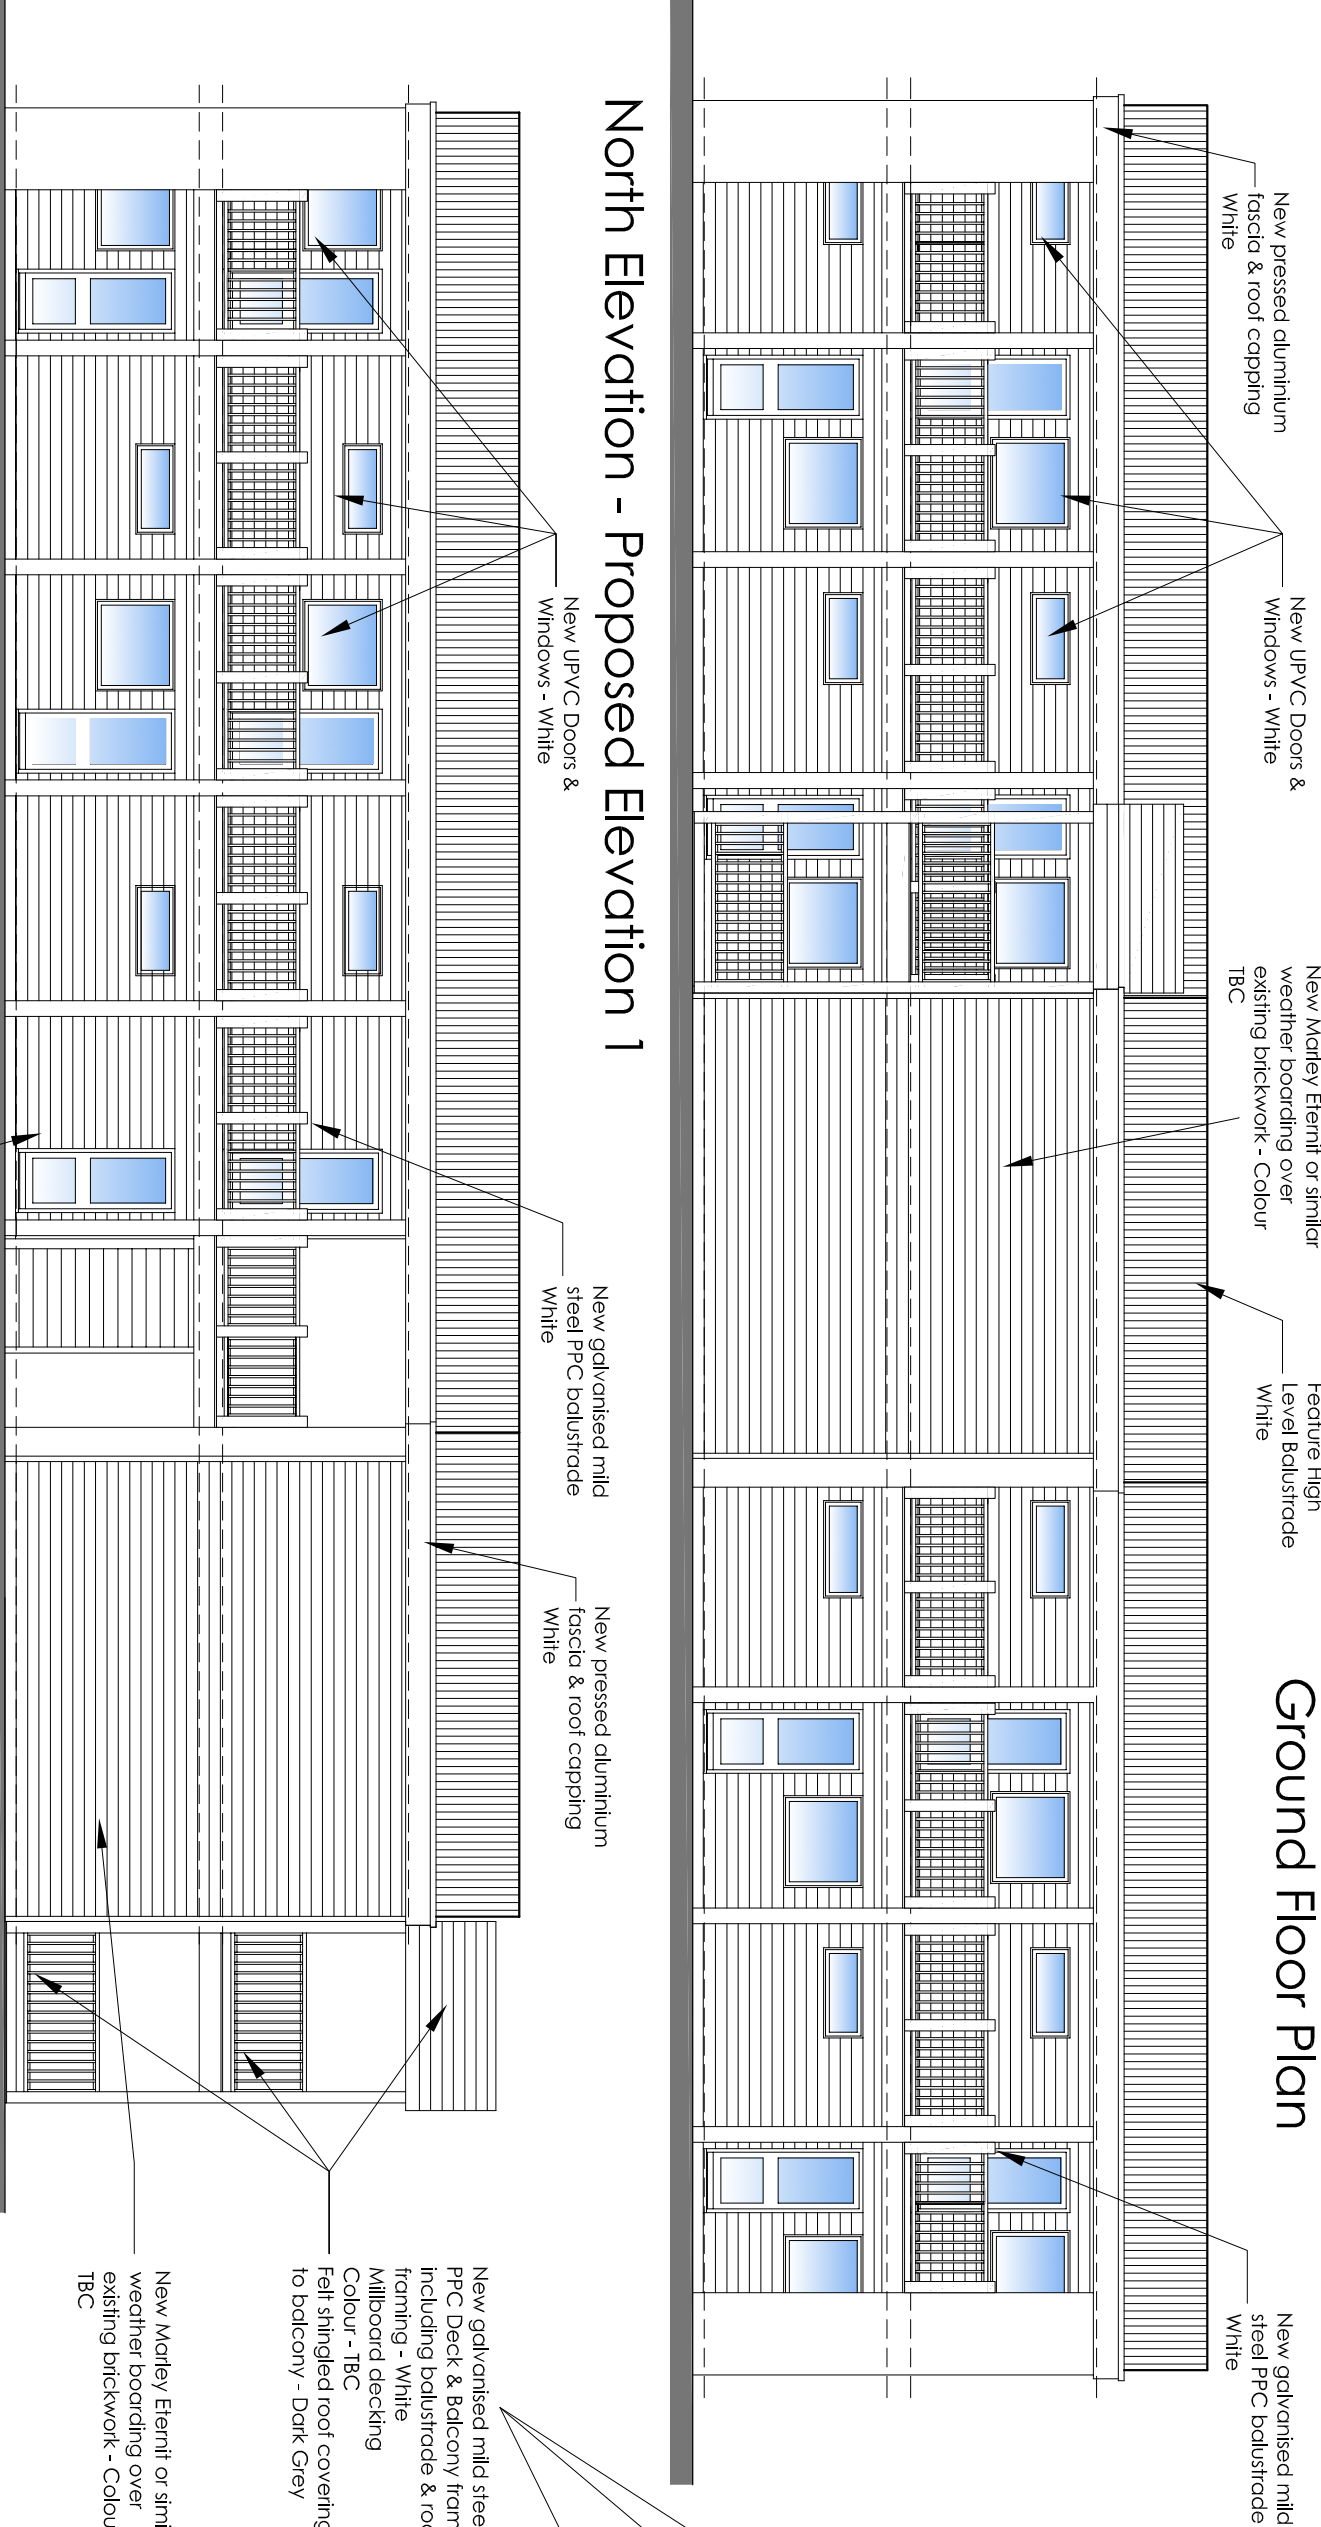

North Elevation - Proposed Elevation 1

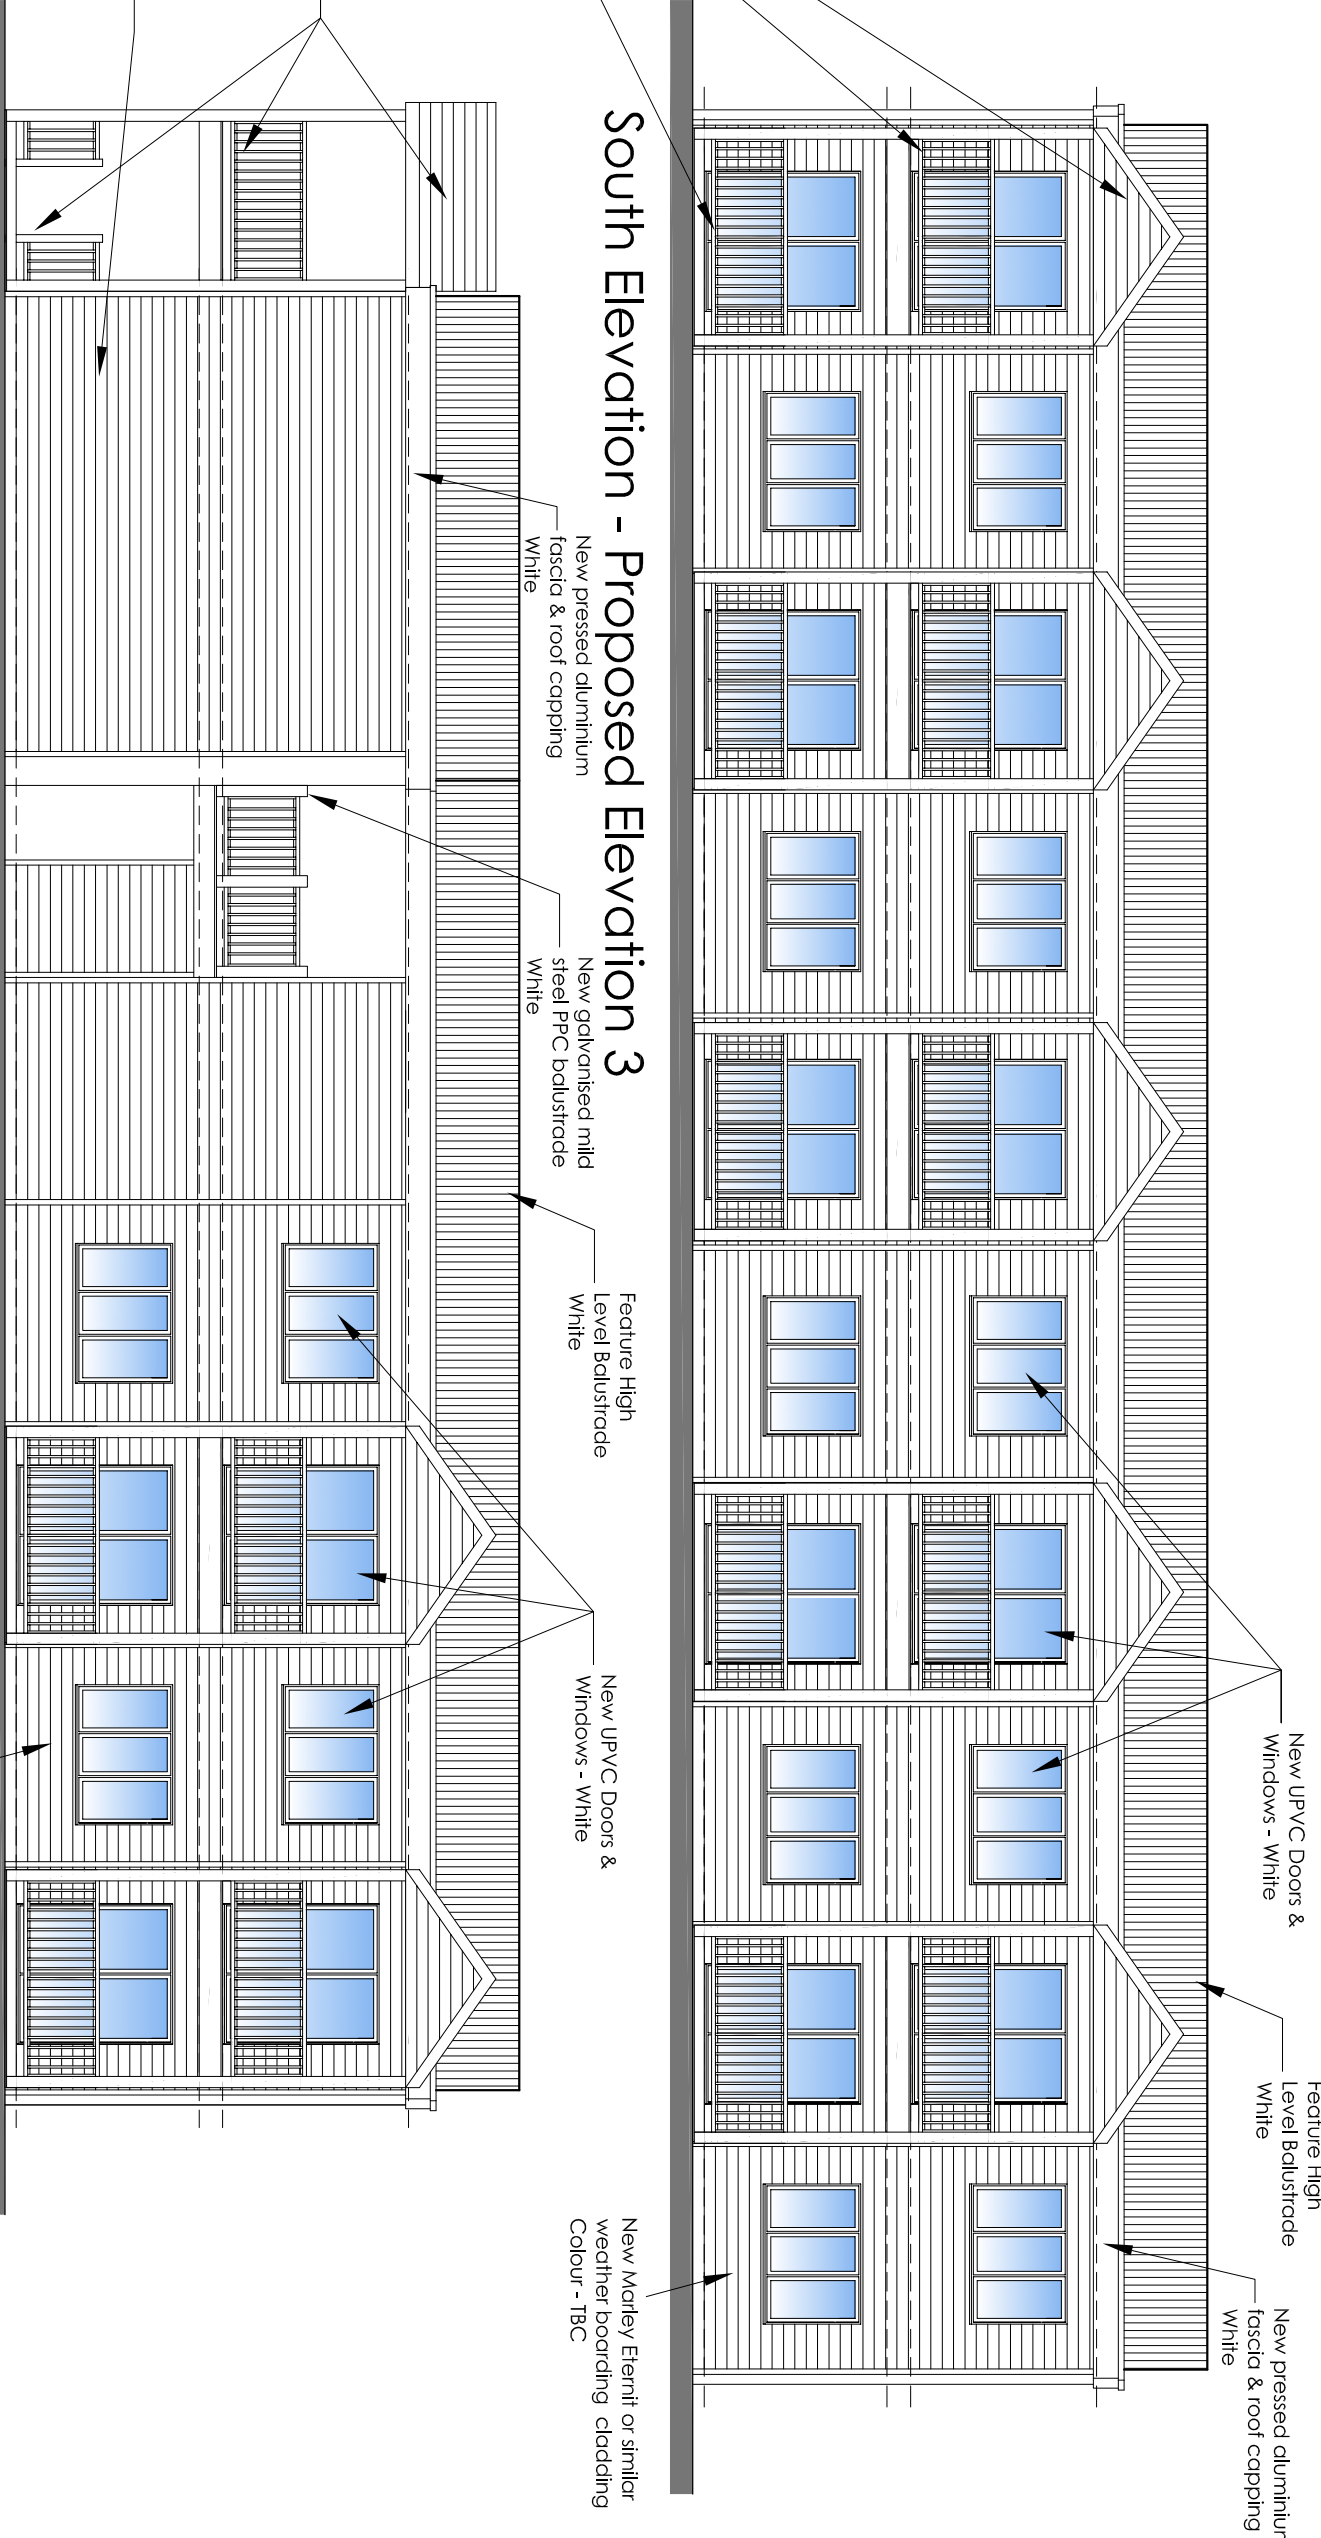

South Elevation - Proposed Elevation 3

East Elevation - Proposed Elevation 2

West Elevation - Proposed Elevation 4