
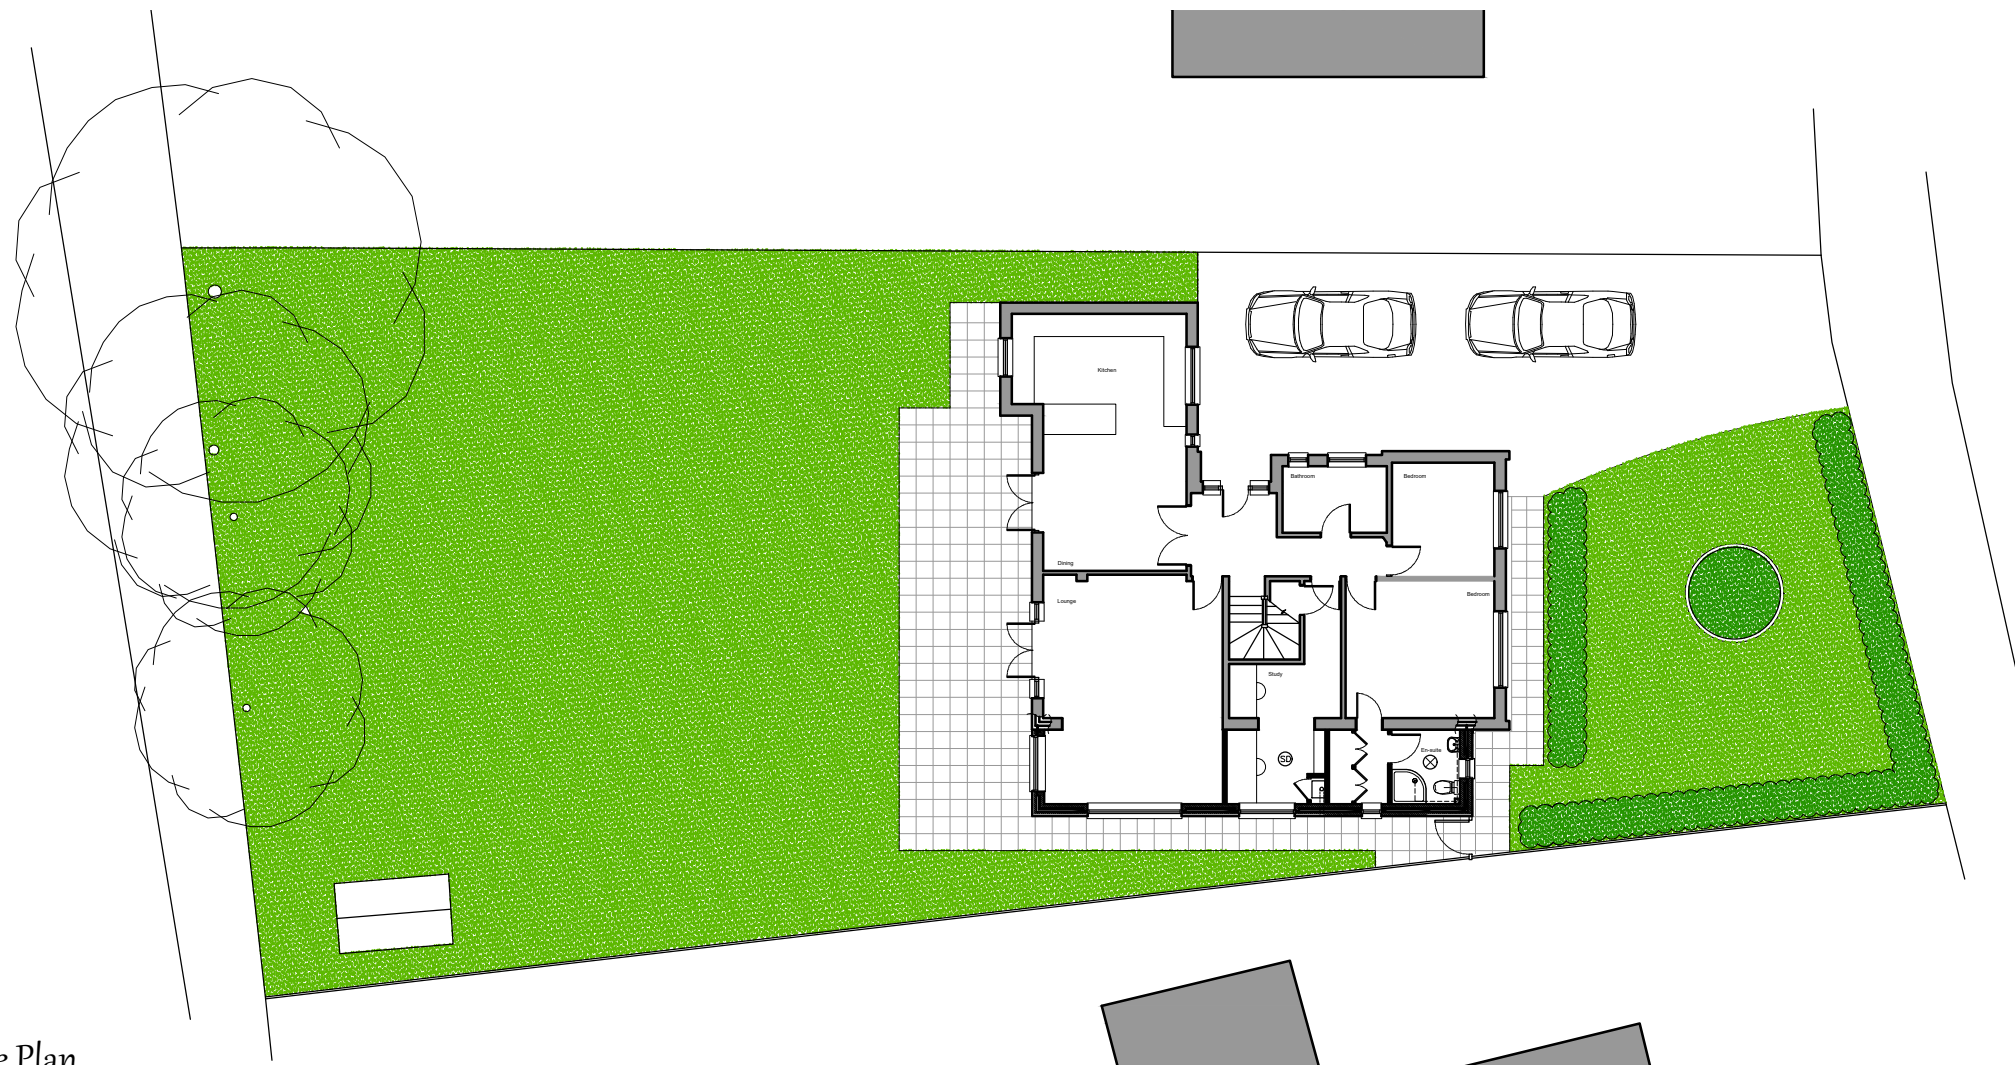


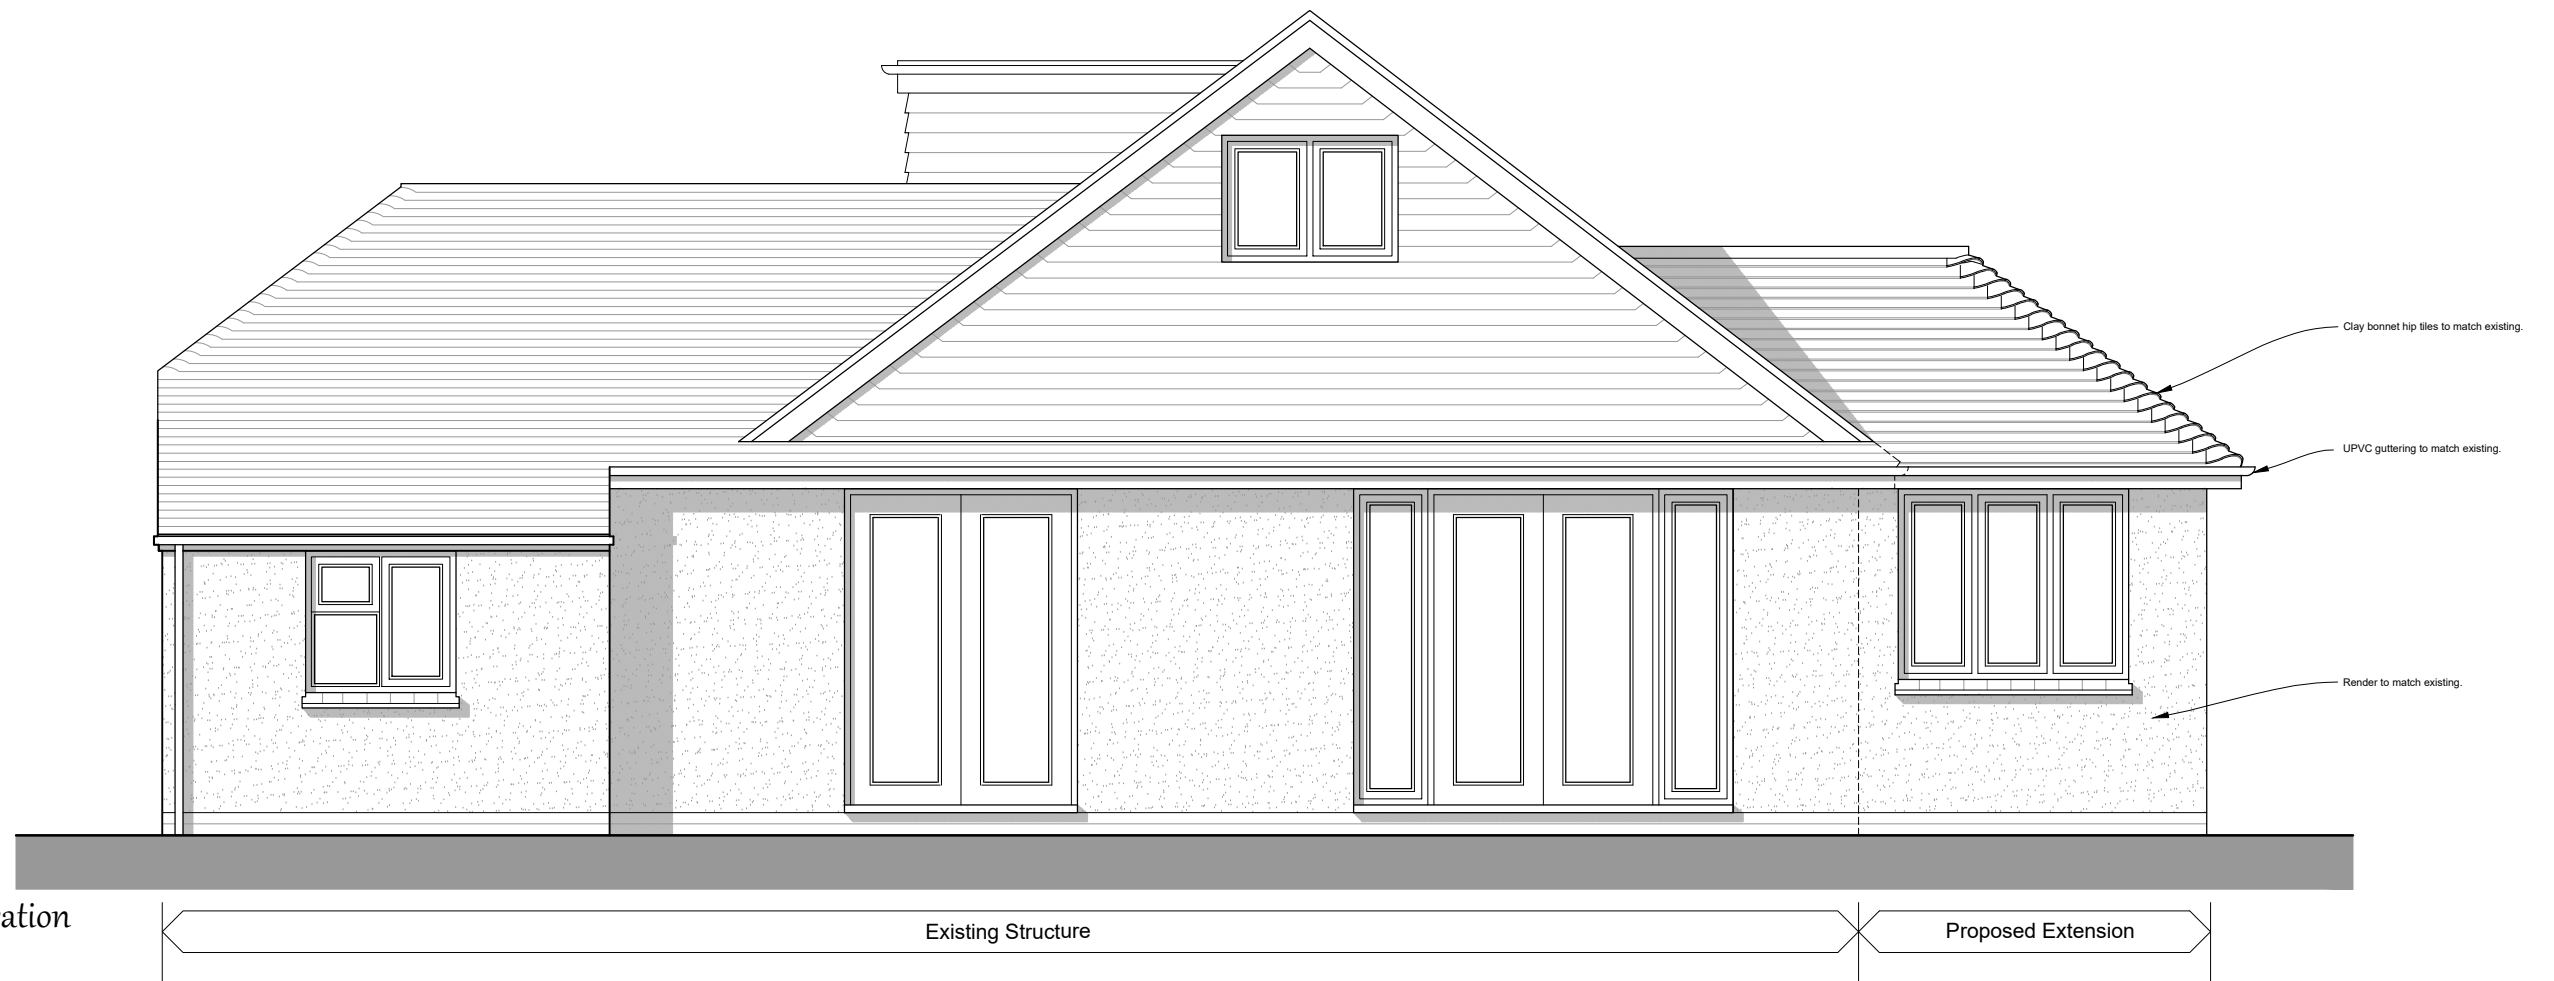

Proposed Site Plan
1:200

Project: 51B Longwood Avenue Waterlooville	
Title: As Proposed East Elevation & Site Plan	
Drwg No: 103	Rev. No: -
Scale: 1:50/200@A3	Drawn by: SCR
Date: 12.16	Checked by: