



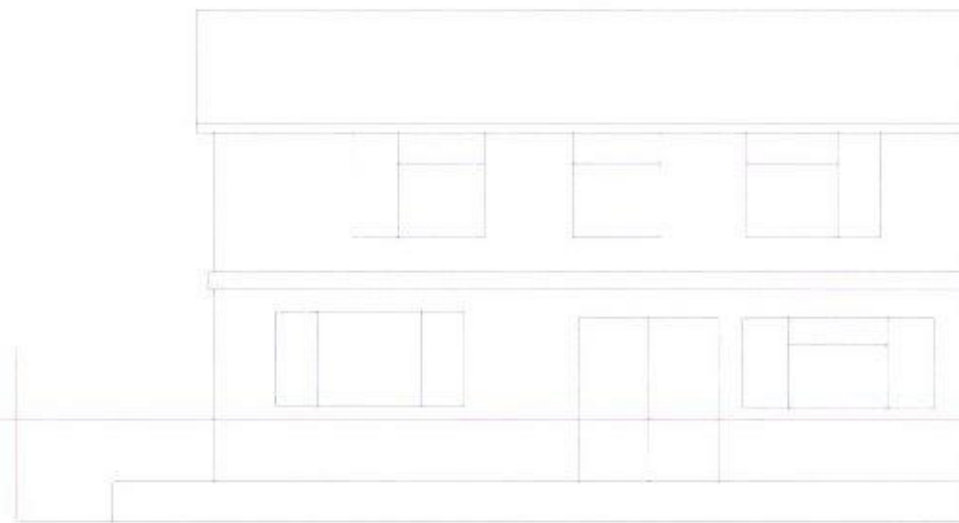

Existing Rear Elevation




Existing Rear Elevation

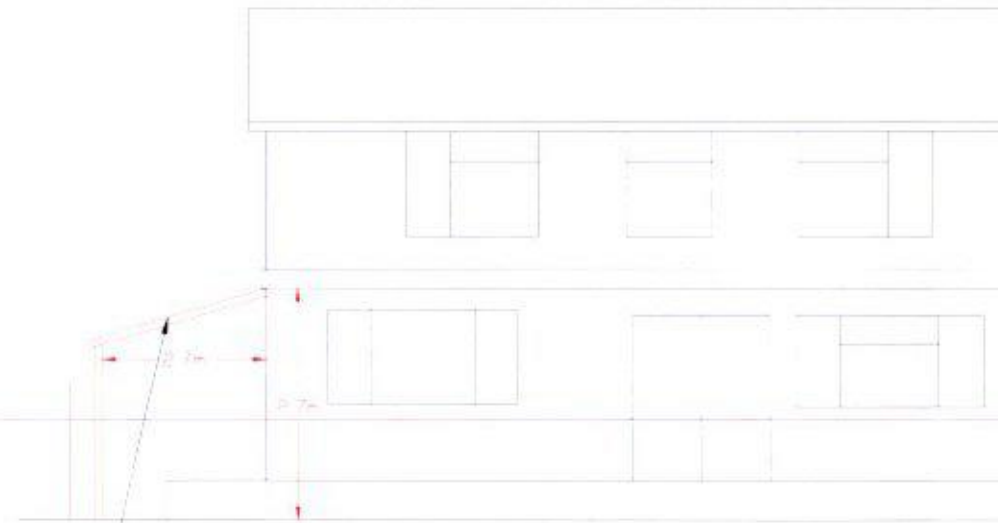

Proposed Rear Elevation

Side passage, covered by timber frame and concrete tile roof attached to house; timber posts adjacent to boundary fence

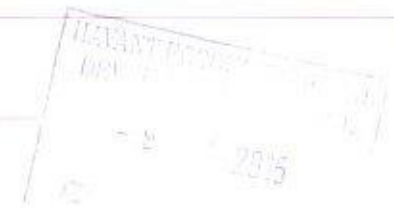

CLIENT SLOANE FAMILY HOME, 2 LIDIARDS WAY, PURBROOK

TITLE REAR ELEVATION

REVISION

DRAWN BY

IAIN SLOANE

SCALE 1:100

DWG NO

A3

PRINT SIZE

1/11/2015

DRAWN DATE

RE ELV