



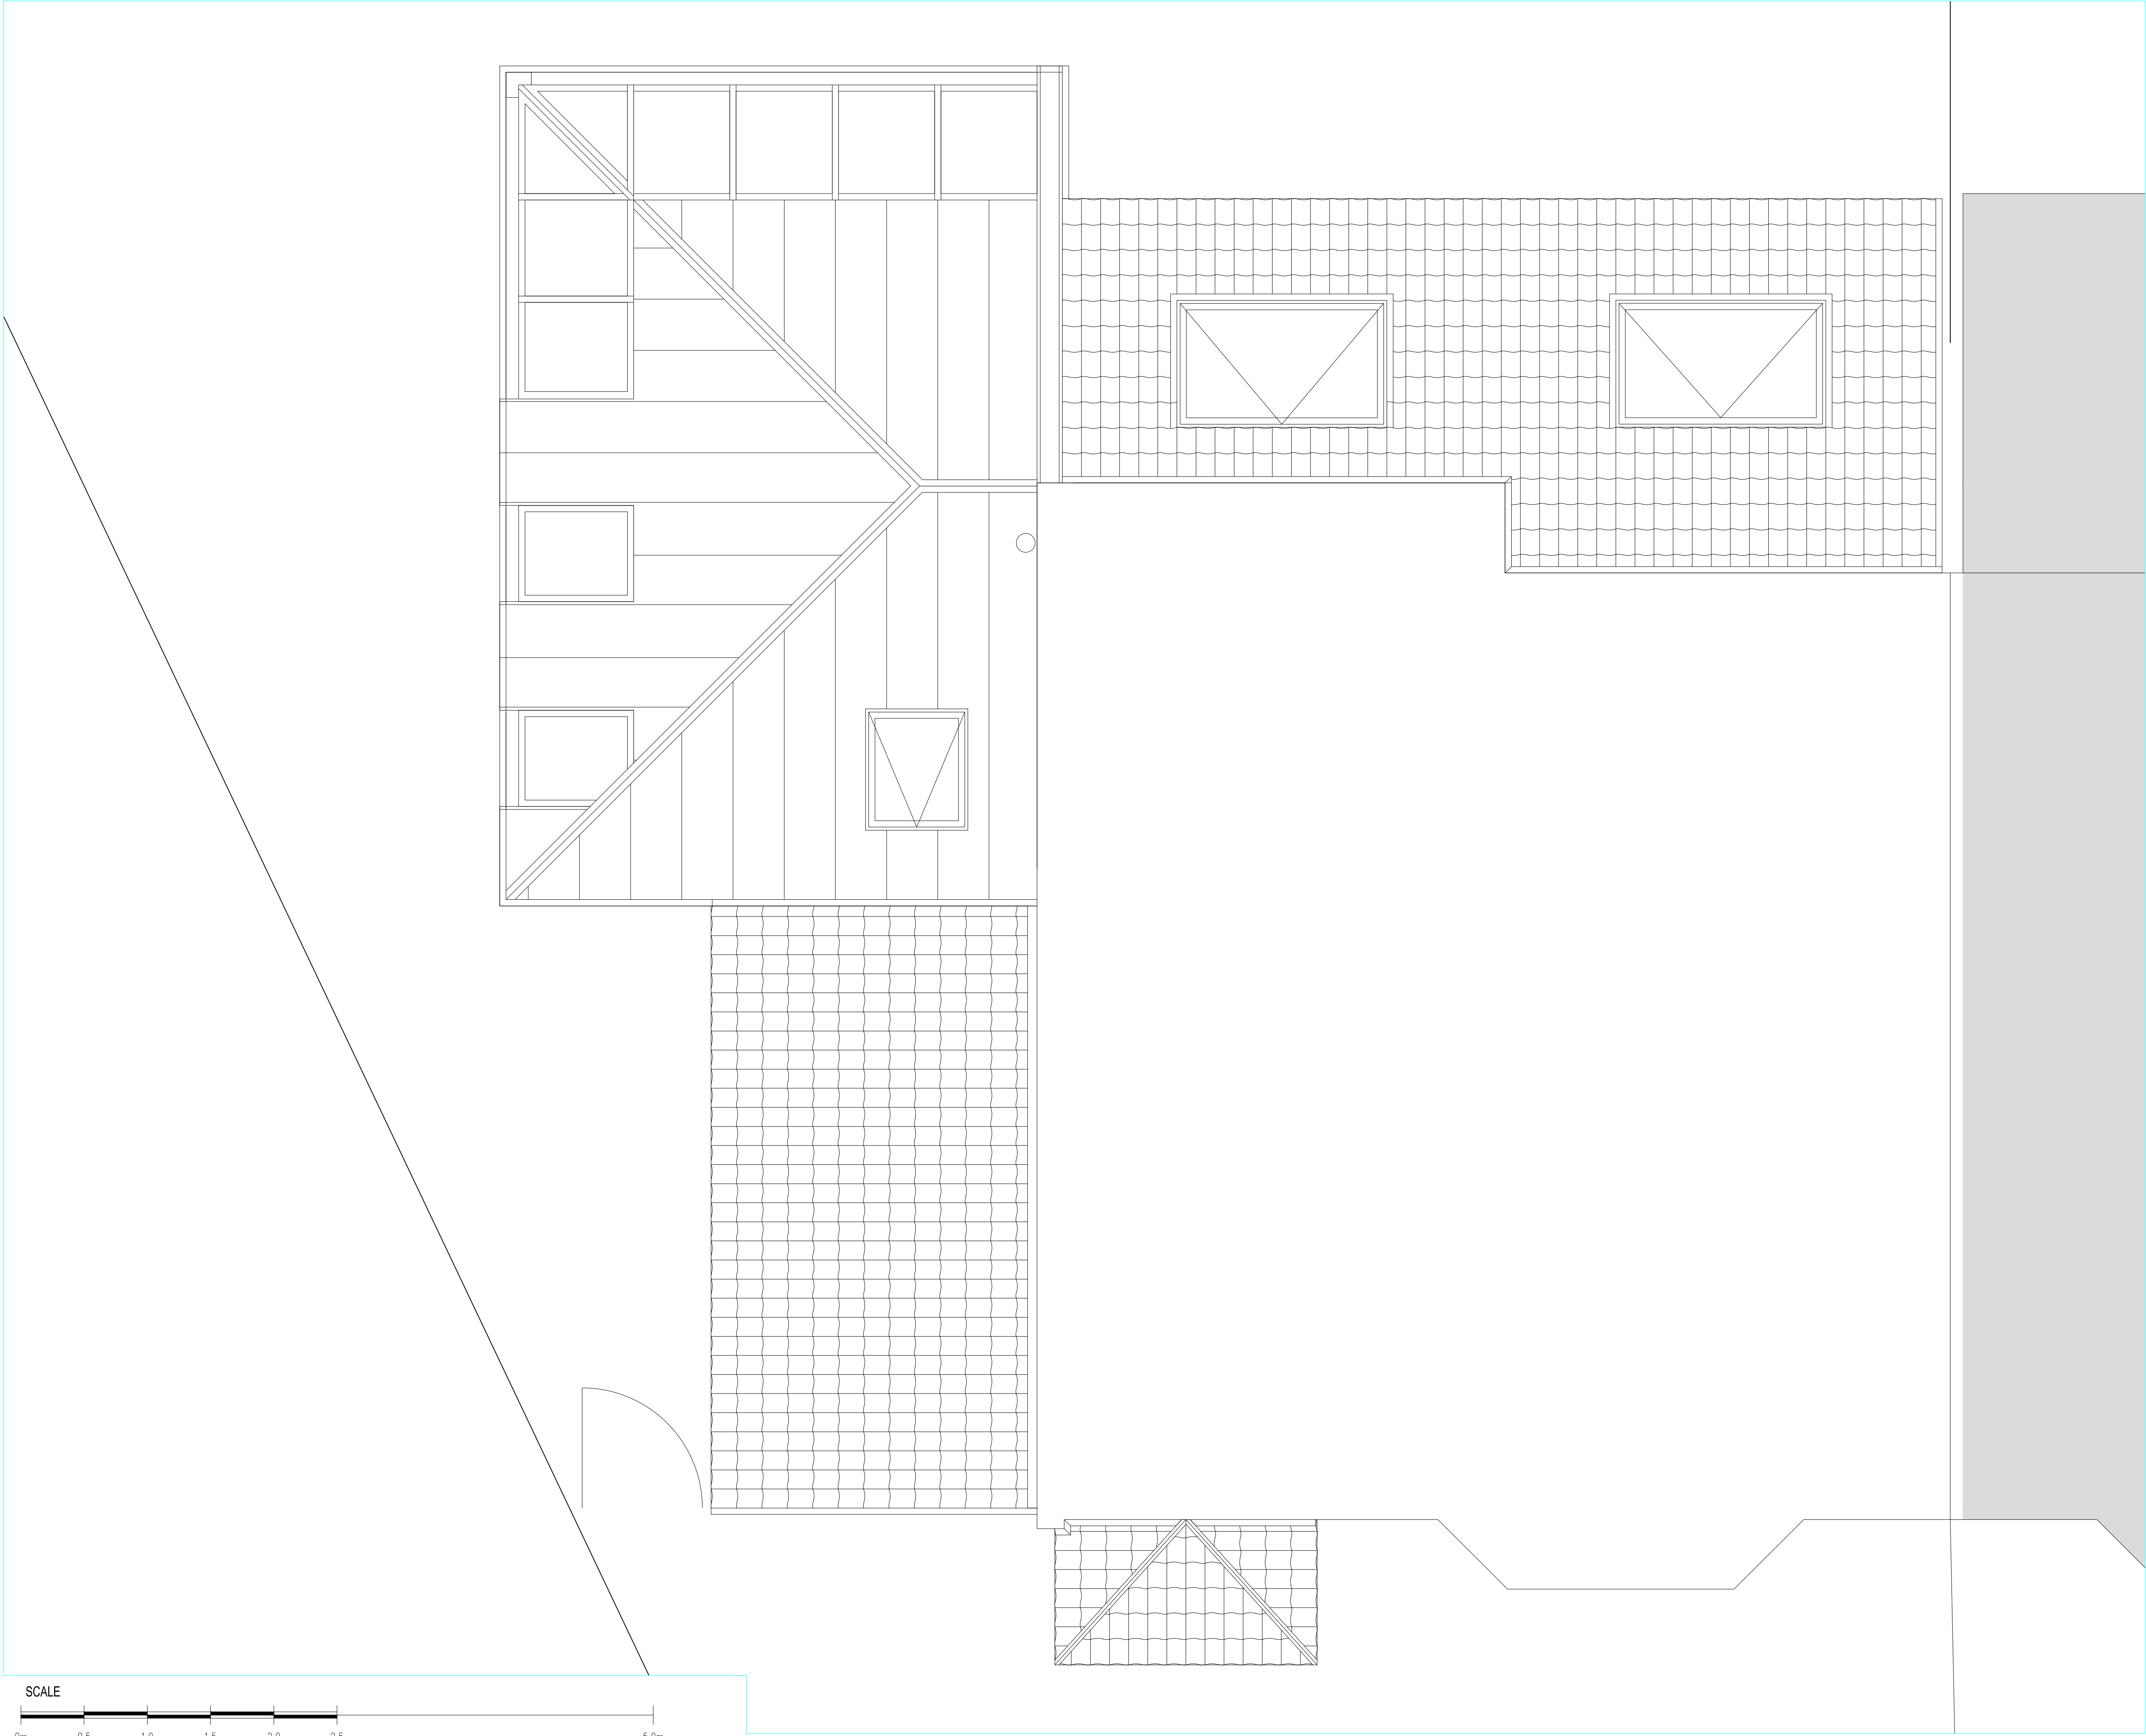

- Notes:**
- DRAWINGS NOT FOR CONSTRUCTION**
1. This drawing is a preliminary layout prior to further detailed site-surveys and investigations
 2. No structural works or work to the main building fabric unless otherwise indicated
 3. No works to main incoming service and waste supplies, including gas, water, electricity, and waste unless indicated
 4. Proposed layout shows partial removal and re-use of existing internal partitions in addition to new non-structural partitioning

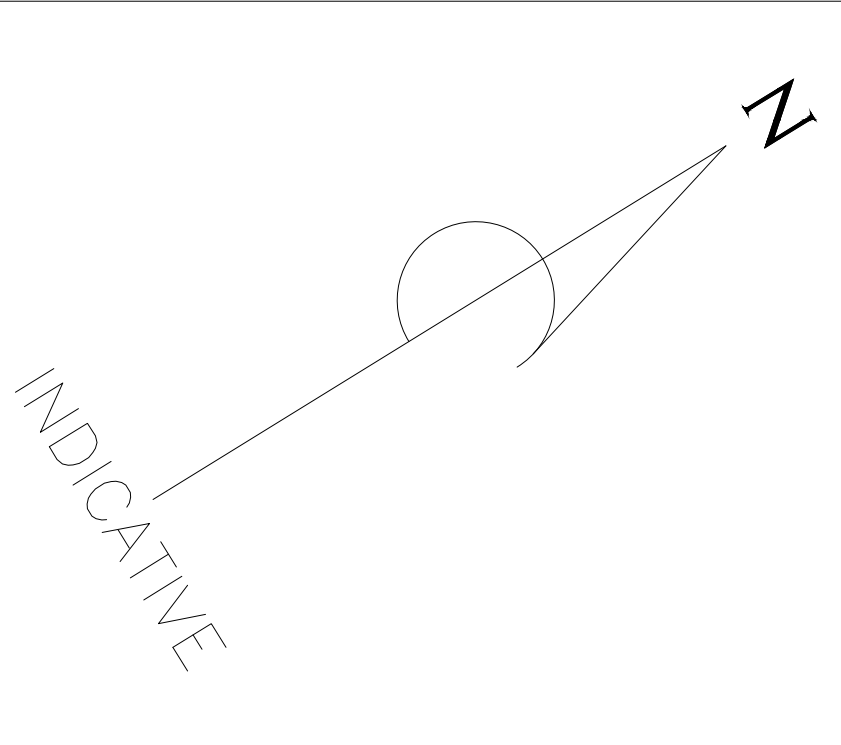

10 Beacon Square Emsworth Hants PO10 7HU	
First Floor Roof Plan - Proposed	
Scale	1:25 @ A1 1:50 @ A3
Drawing No.	202
Issue No.	D
Date	06.03.2017