



HAVANT BOROUGH COUNCIL
DEVELOPMENT CONTROL
22 FEB 2017
RECEIVED

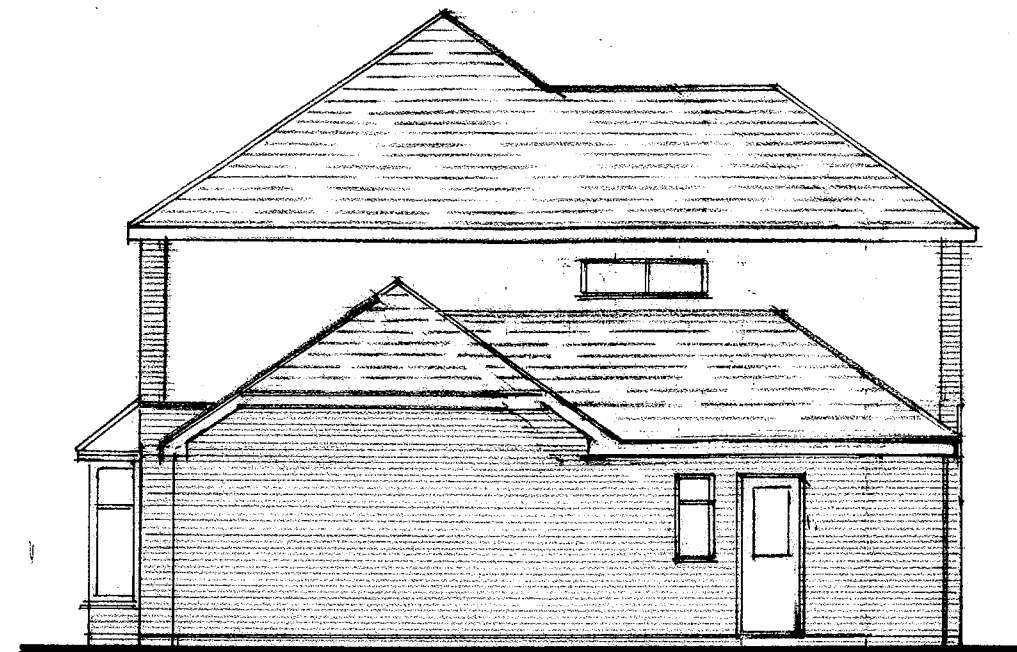

Proposed North Elevation.




Proposed West Elevation.

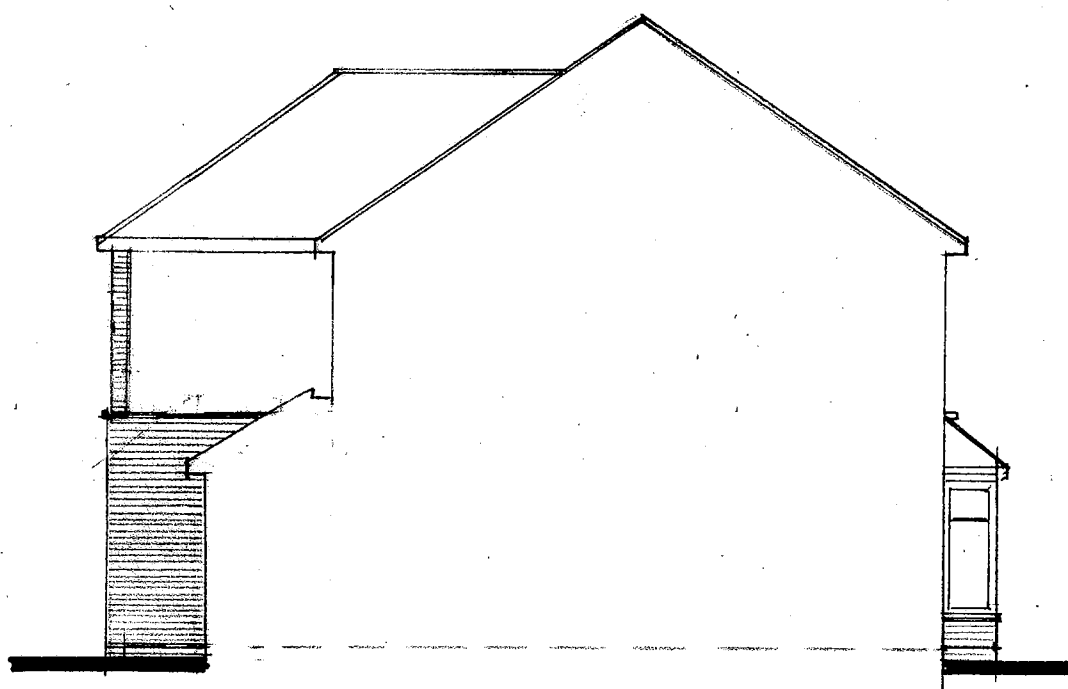

Proposed East Elevation.



Proposed South Elevation.

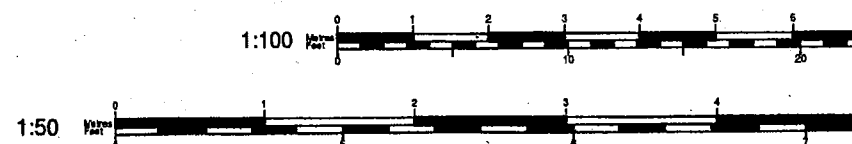

Proposed new dwelling with
integral garage adjoining 1 Hallett
Road, Havant, Hants. P09 2PJ

P. Redfern Esq..

Scale 1:100

Date August 2016

A3 Drawing Number

4

Revision

ABC