


North Elevation - Proposed
1 : 100

West Elevation - Proposed
1 : 100

South Elevation - Proposed
1 : 100


East Elevation - Proposed
1 : 100

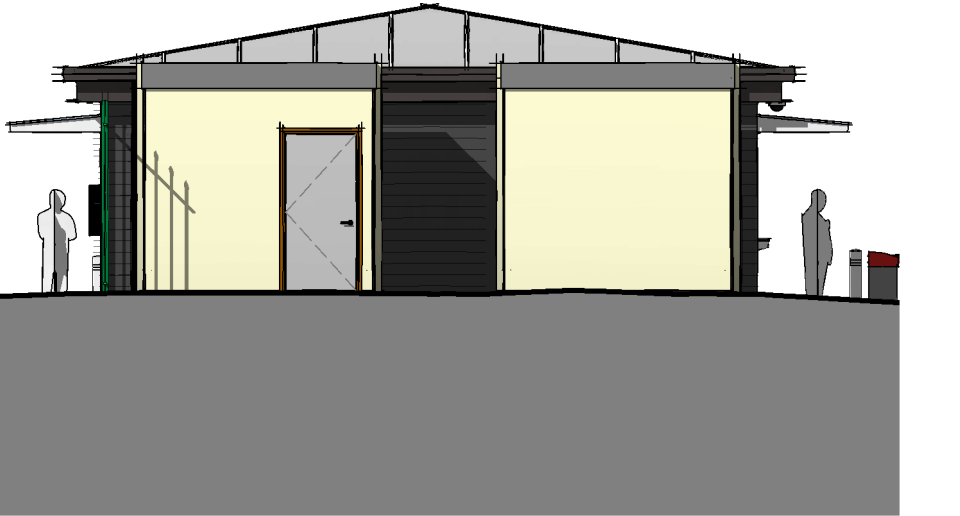


3D View 1

3D View 2

E2 Elevation - Proposed
1 : 100

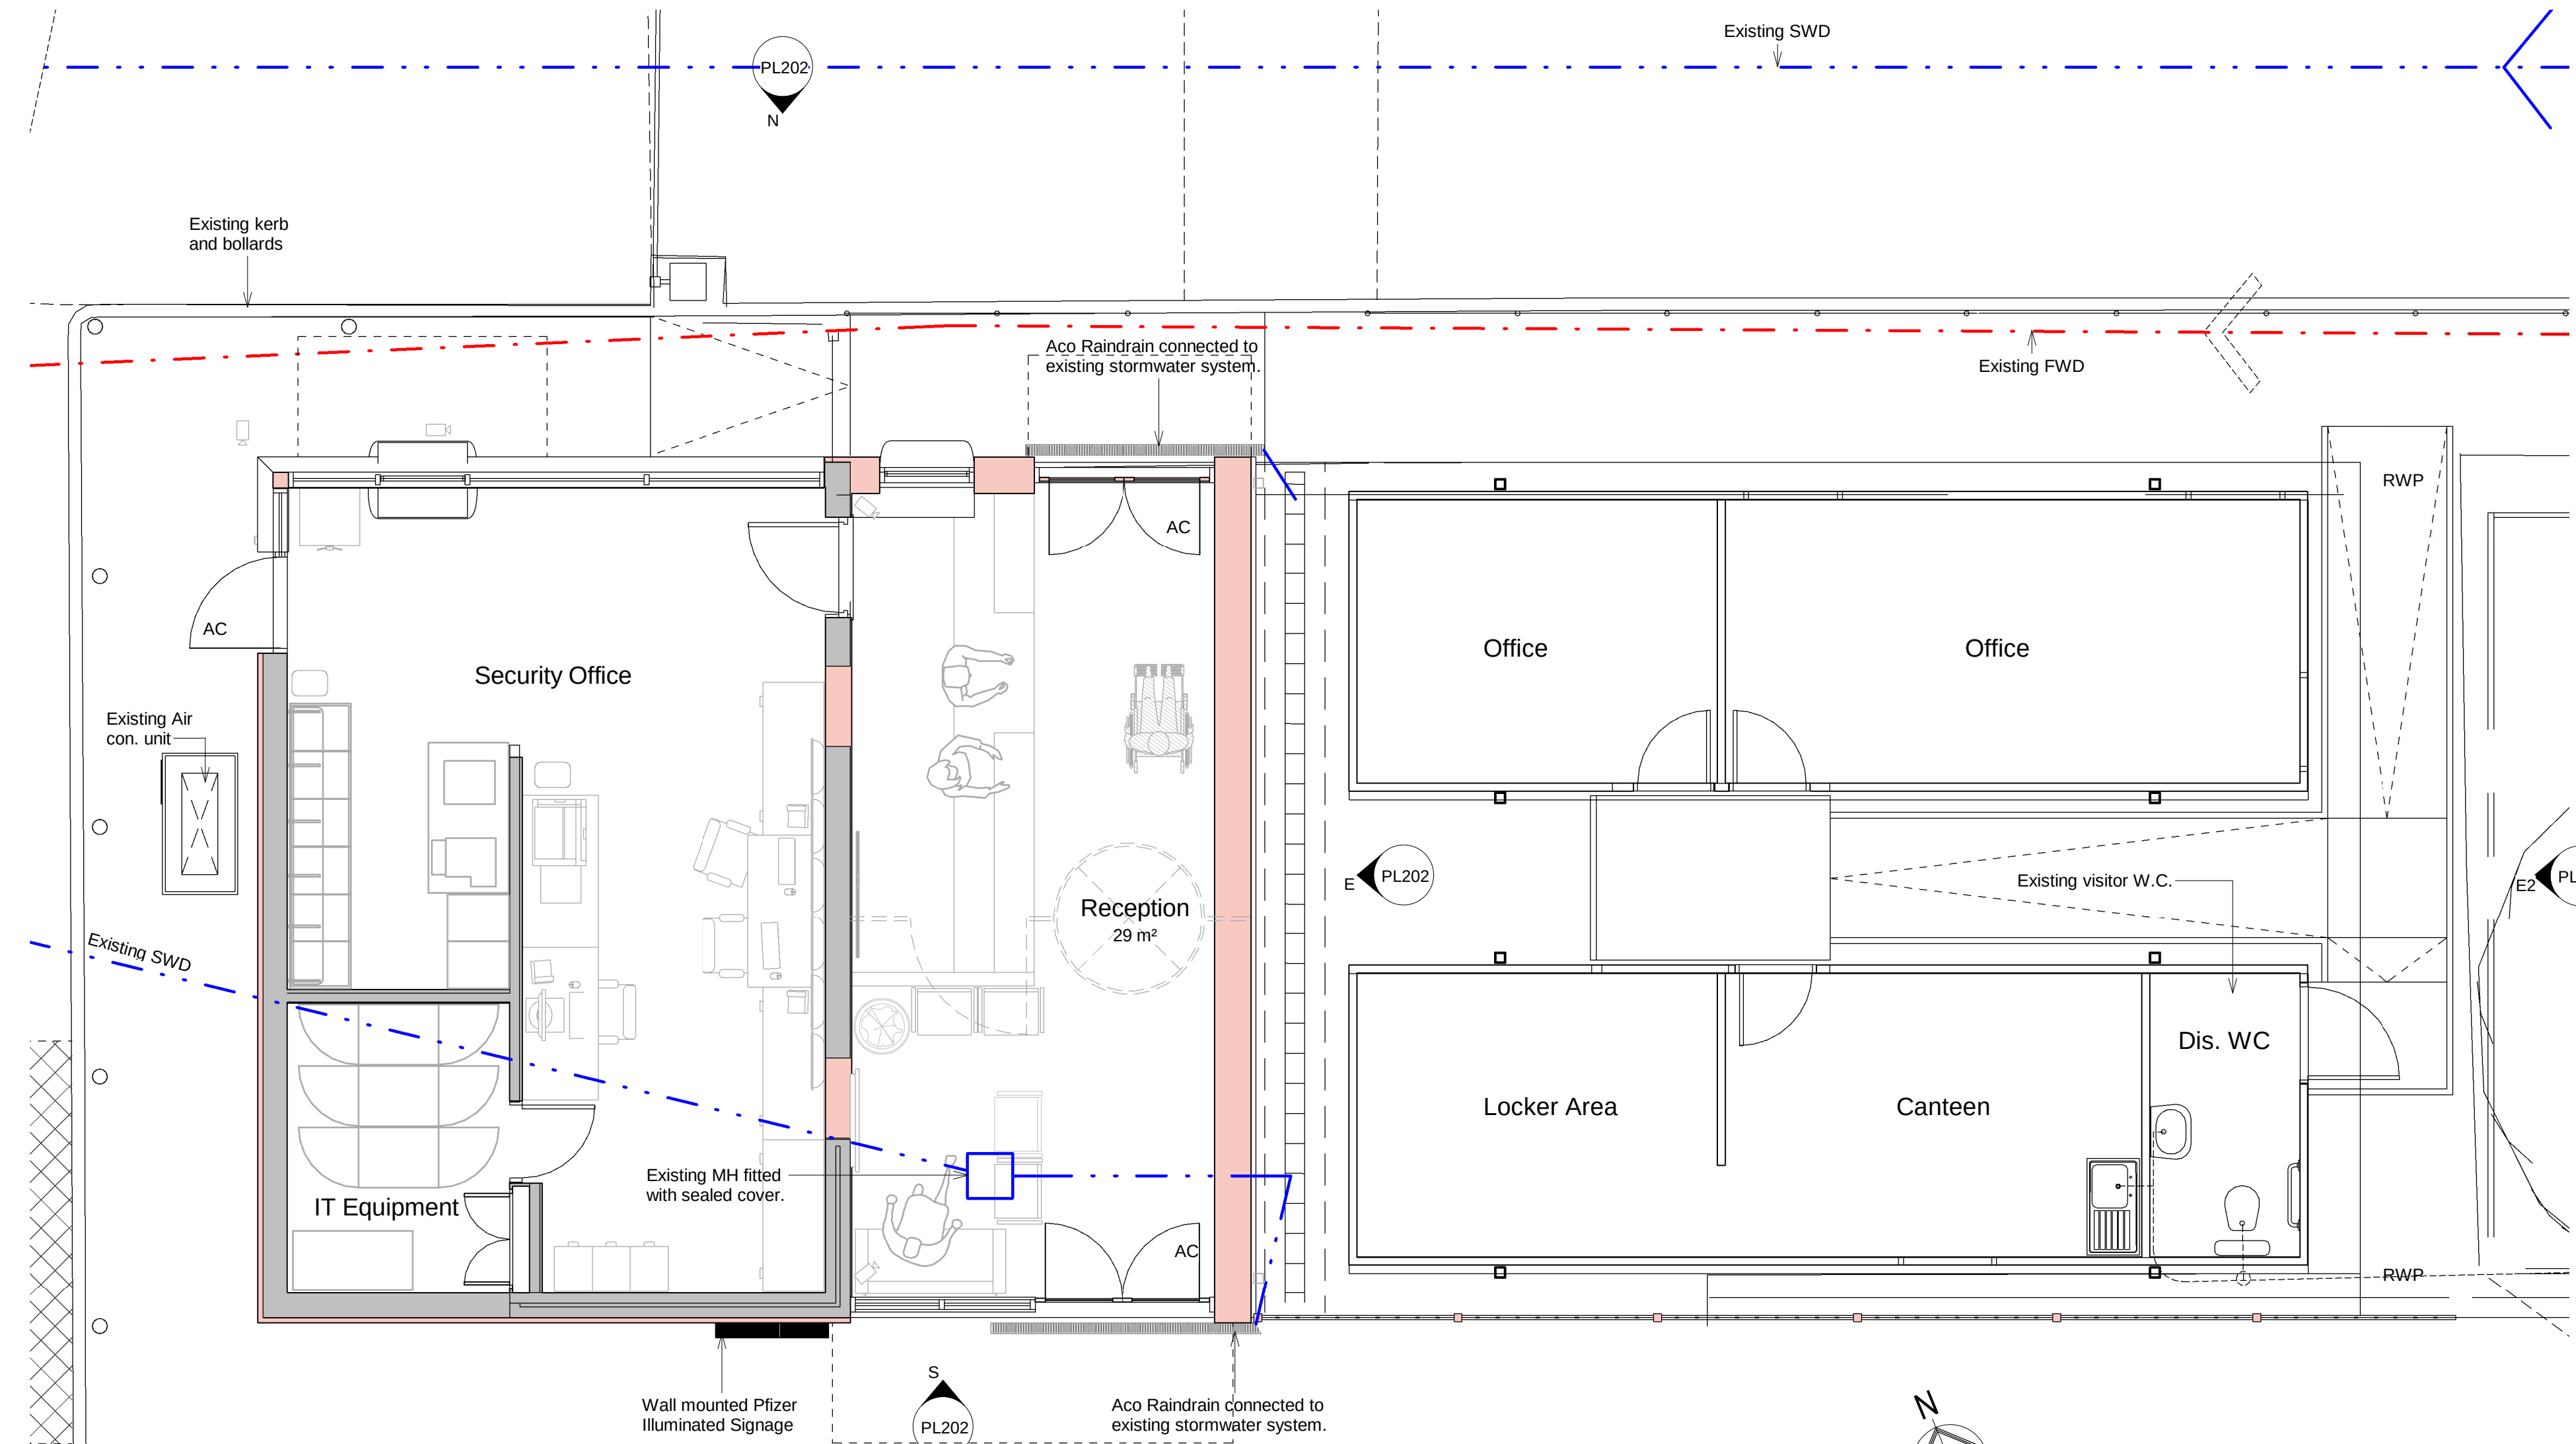

Floor Plan - Proposed
1 : 50

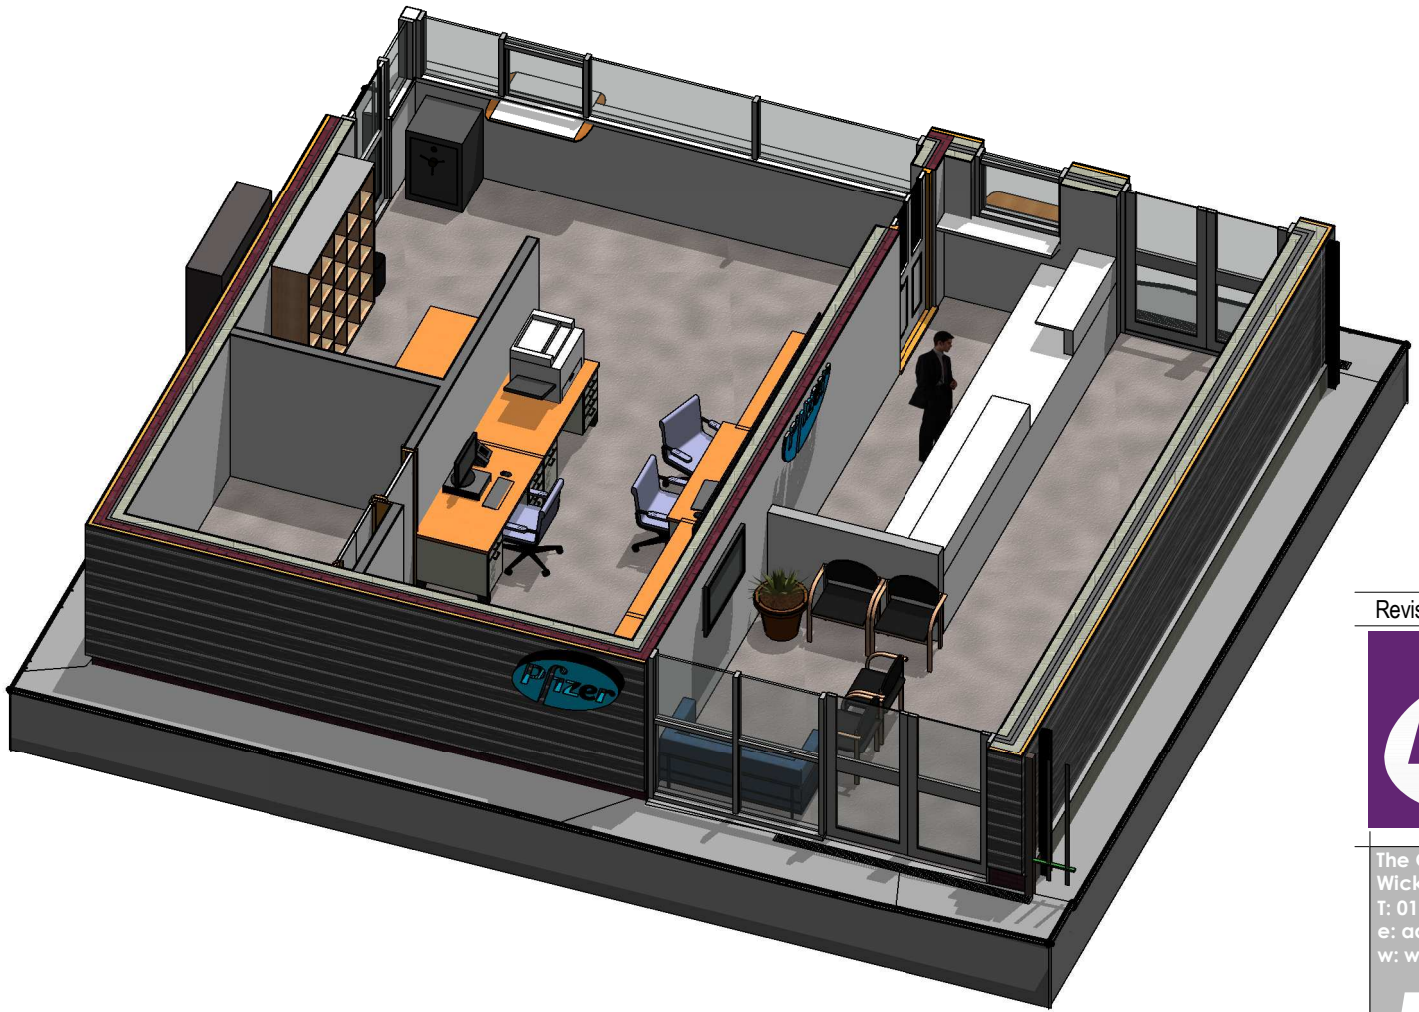


Furnished 3D View

- Material Key**
- ① Wall cladding: HardiPlank Smooth Finish Shiplap Weatherboarding - Colour Slate
 - ② Single Ply Membrane with Standing Seams in Grey
 - ③ Low-e double glazing; PPC Anthracite aluminium frame (RAL 7016);
 - ④ Glazed Cantilever Canopy
 - ⑤ Sash sliding security access hatch
 - ⑥ Internally illuminated signage
 - ⑦ PPC Anthracite aluminium gutters, fascias and soffits (RAL 7016)
 - ⑧ Existing Pallisade Security Fence - Colour Green
 - ⑨ New PPC Aluminium Acoustic Enclosure - Colour (RAL 7016)

- Electrical Legend**
- Controlled Access
 - Security Camera

- Key to Services**
- Foul Water - Existing
 - Foul Water - Proposed
 - Surface Water - Existing
 - Surface Water - Proposed

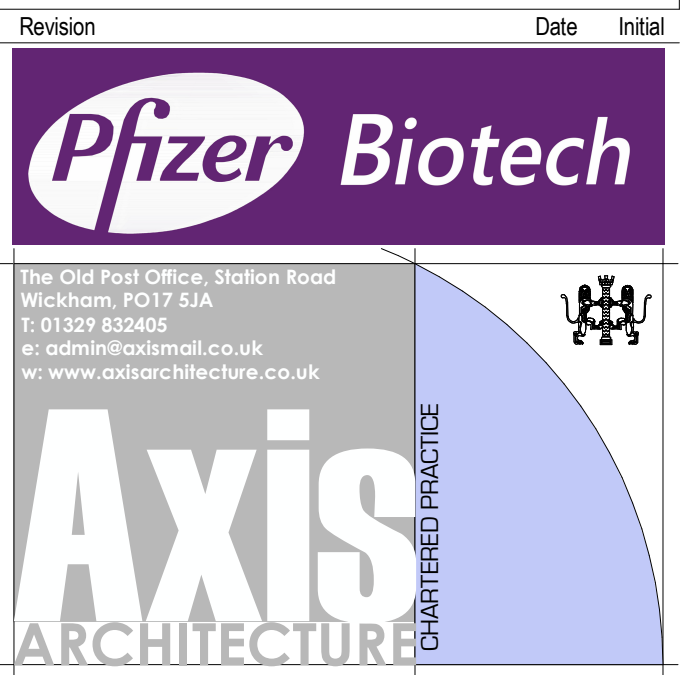

BIM Enabled Practice
This project was delivered using Autodesk Revit®
All dimensions are to be checked on site and any discrepancies reported to the architect before work commences. Figured dimensions only are to be taken from this drawing. This drawing is to be read in conjunction with all relevant consultants and/or specialists drawings/documents and any discrepancies or variations notified to the architect before work commences. This drawing is copyright and may not be reproduced, wholly or in part, without the consent of the architect.

Site Security Office Extension
at New Lane, Havant, PO9 2NG
for Pfizer Biotech

Proposed Plans and Elevations

Scale at 1:100 in meters

Scale @ A1	Drawn	Checked	Date
As indicated	RW	PSA	09/03/17
Job Number & Drawing Number	Revision		
16-054 - PL202			