




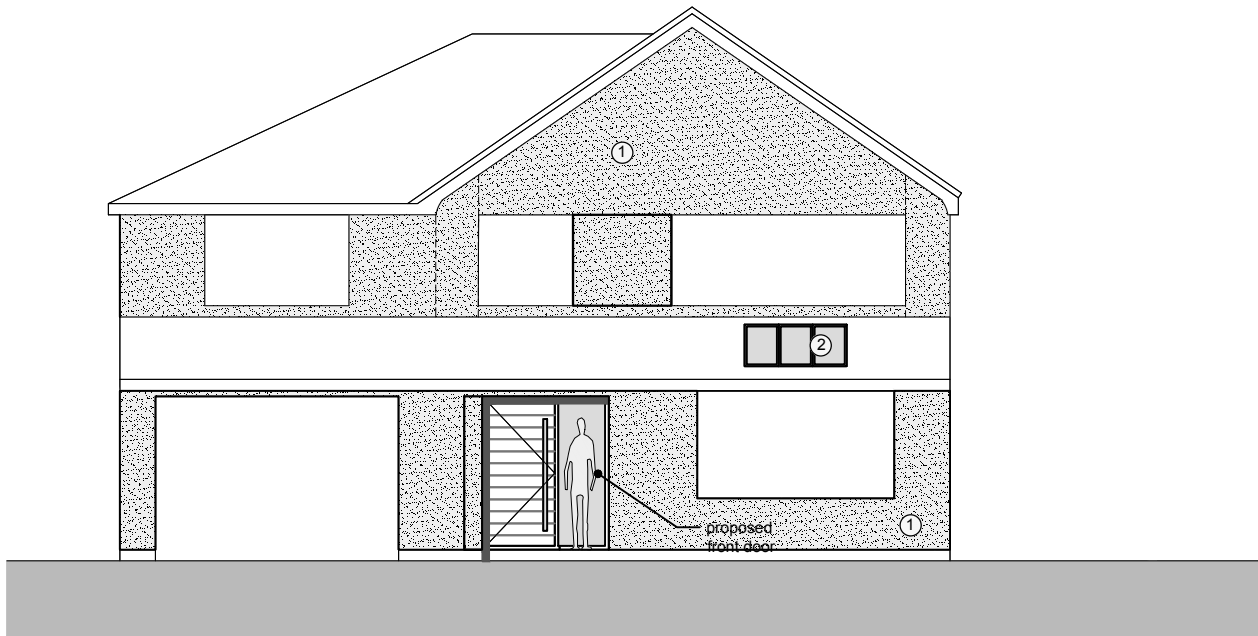


1 proposed front elevation - north
scale 1:100 @ A3

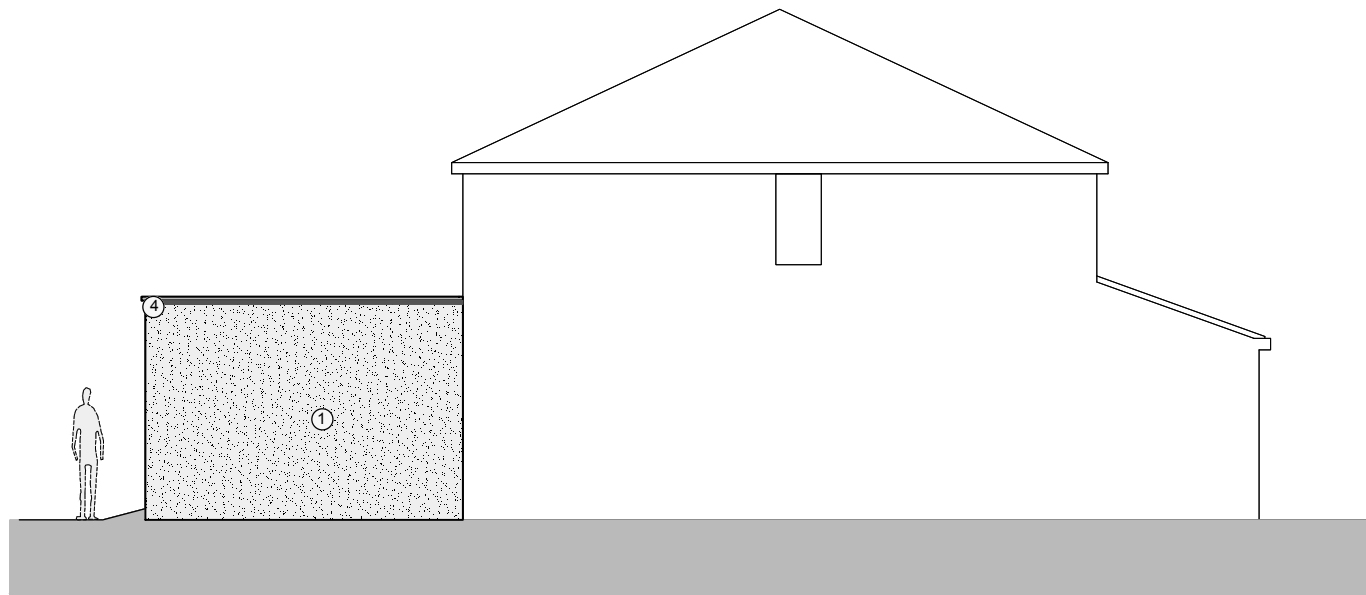

2 proposed side elevation - east
scale 1:100 @ A3

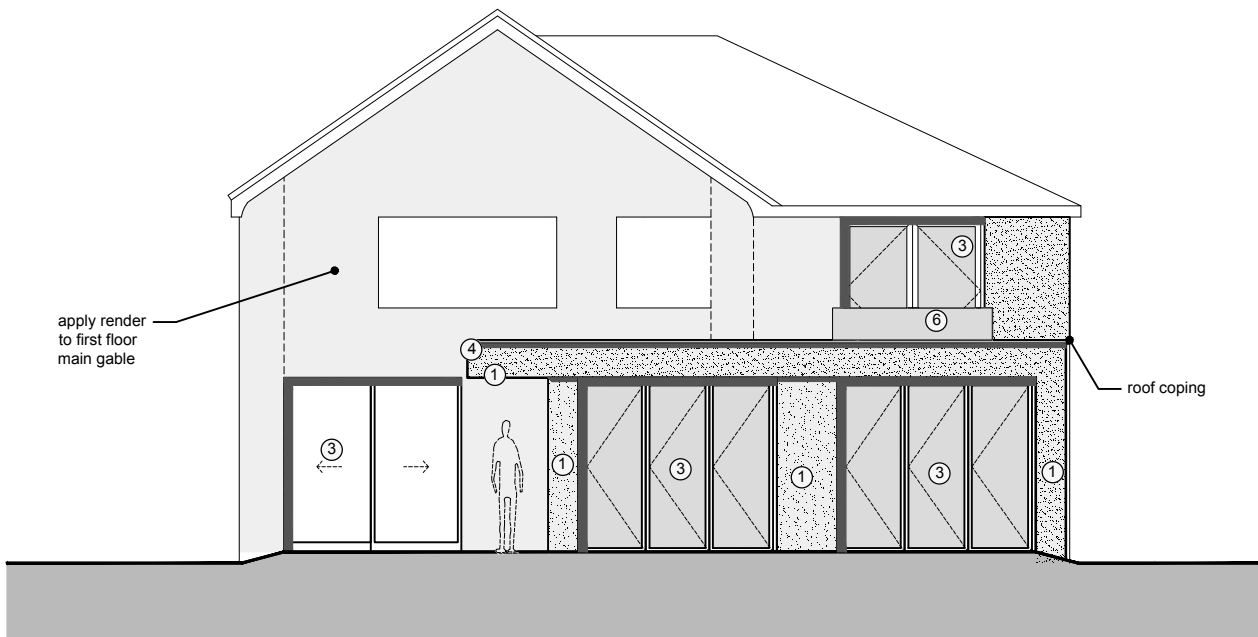

3 proposed rear elevation - south
scale 1:100 @ A3

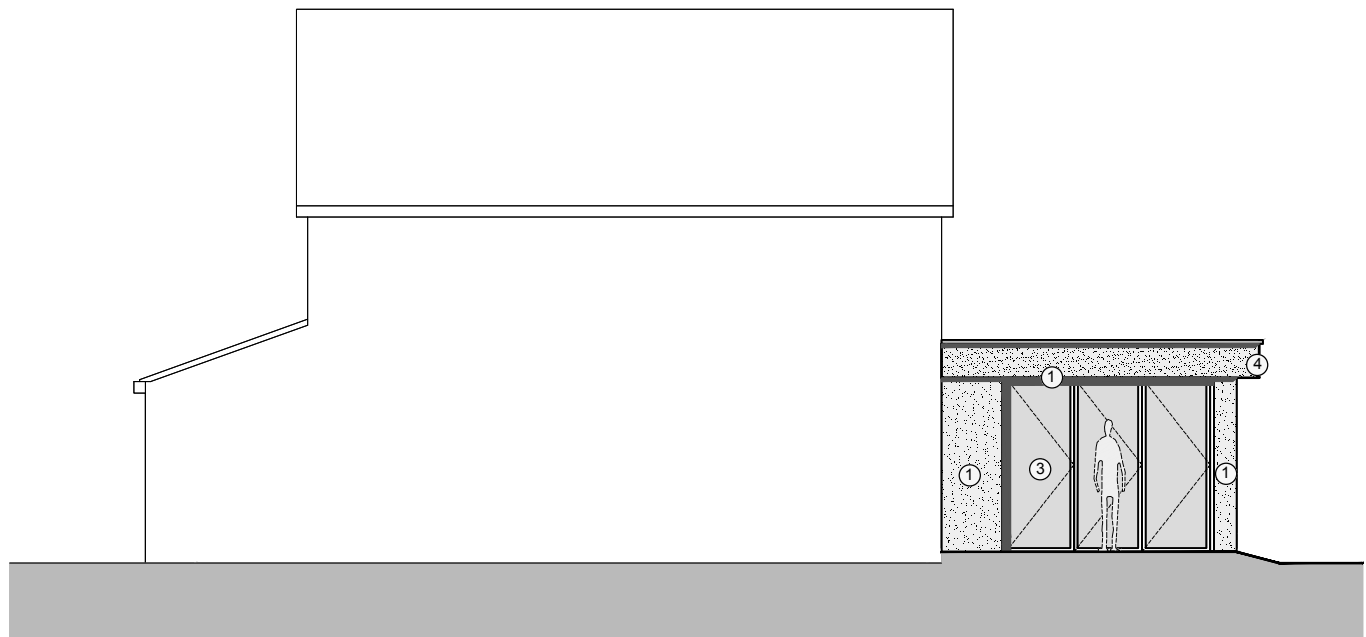

4 proposed side elevation - west
scale 1:100 @ A3

material key




1 render
as existing



2 flush-glazed
rooflight



3 aluminium
windows &
doors

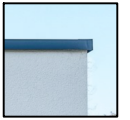

4 aluminium
coping



5 wooden front
door



6 all glass
balustrade

planning issue only


this drawing is not for
construction
this drawing is the
property of:
dwell design
cherry tree farm,
liberty road,
newtown,
fareham,
po17 6ld

revisions

a/24.01.2017/permitted development juliet balcony
shown
b/24.01.2017/issued for planning permission

scale bars

1:100

 

scale

1:100 @ A3

job name

38 southbrook road
langstone

date

december 16

job number

16055

drawing number

(pl)004

drawing name

proposed elevations

status

planning

revision

b

dwell design
ltd