


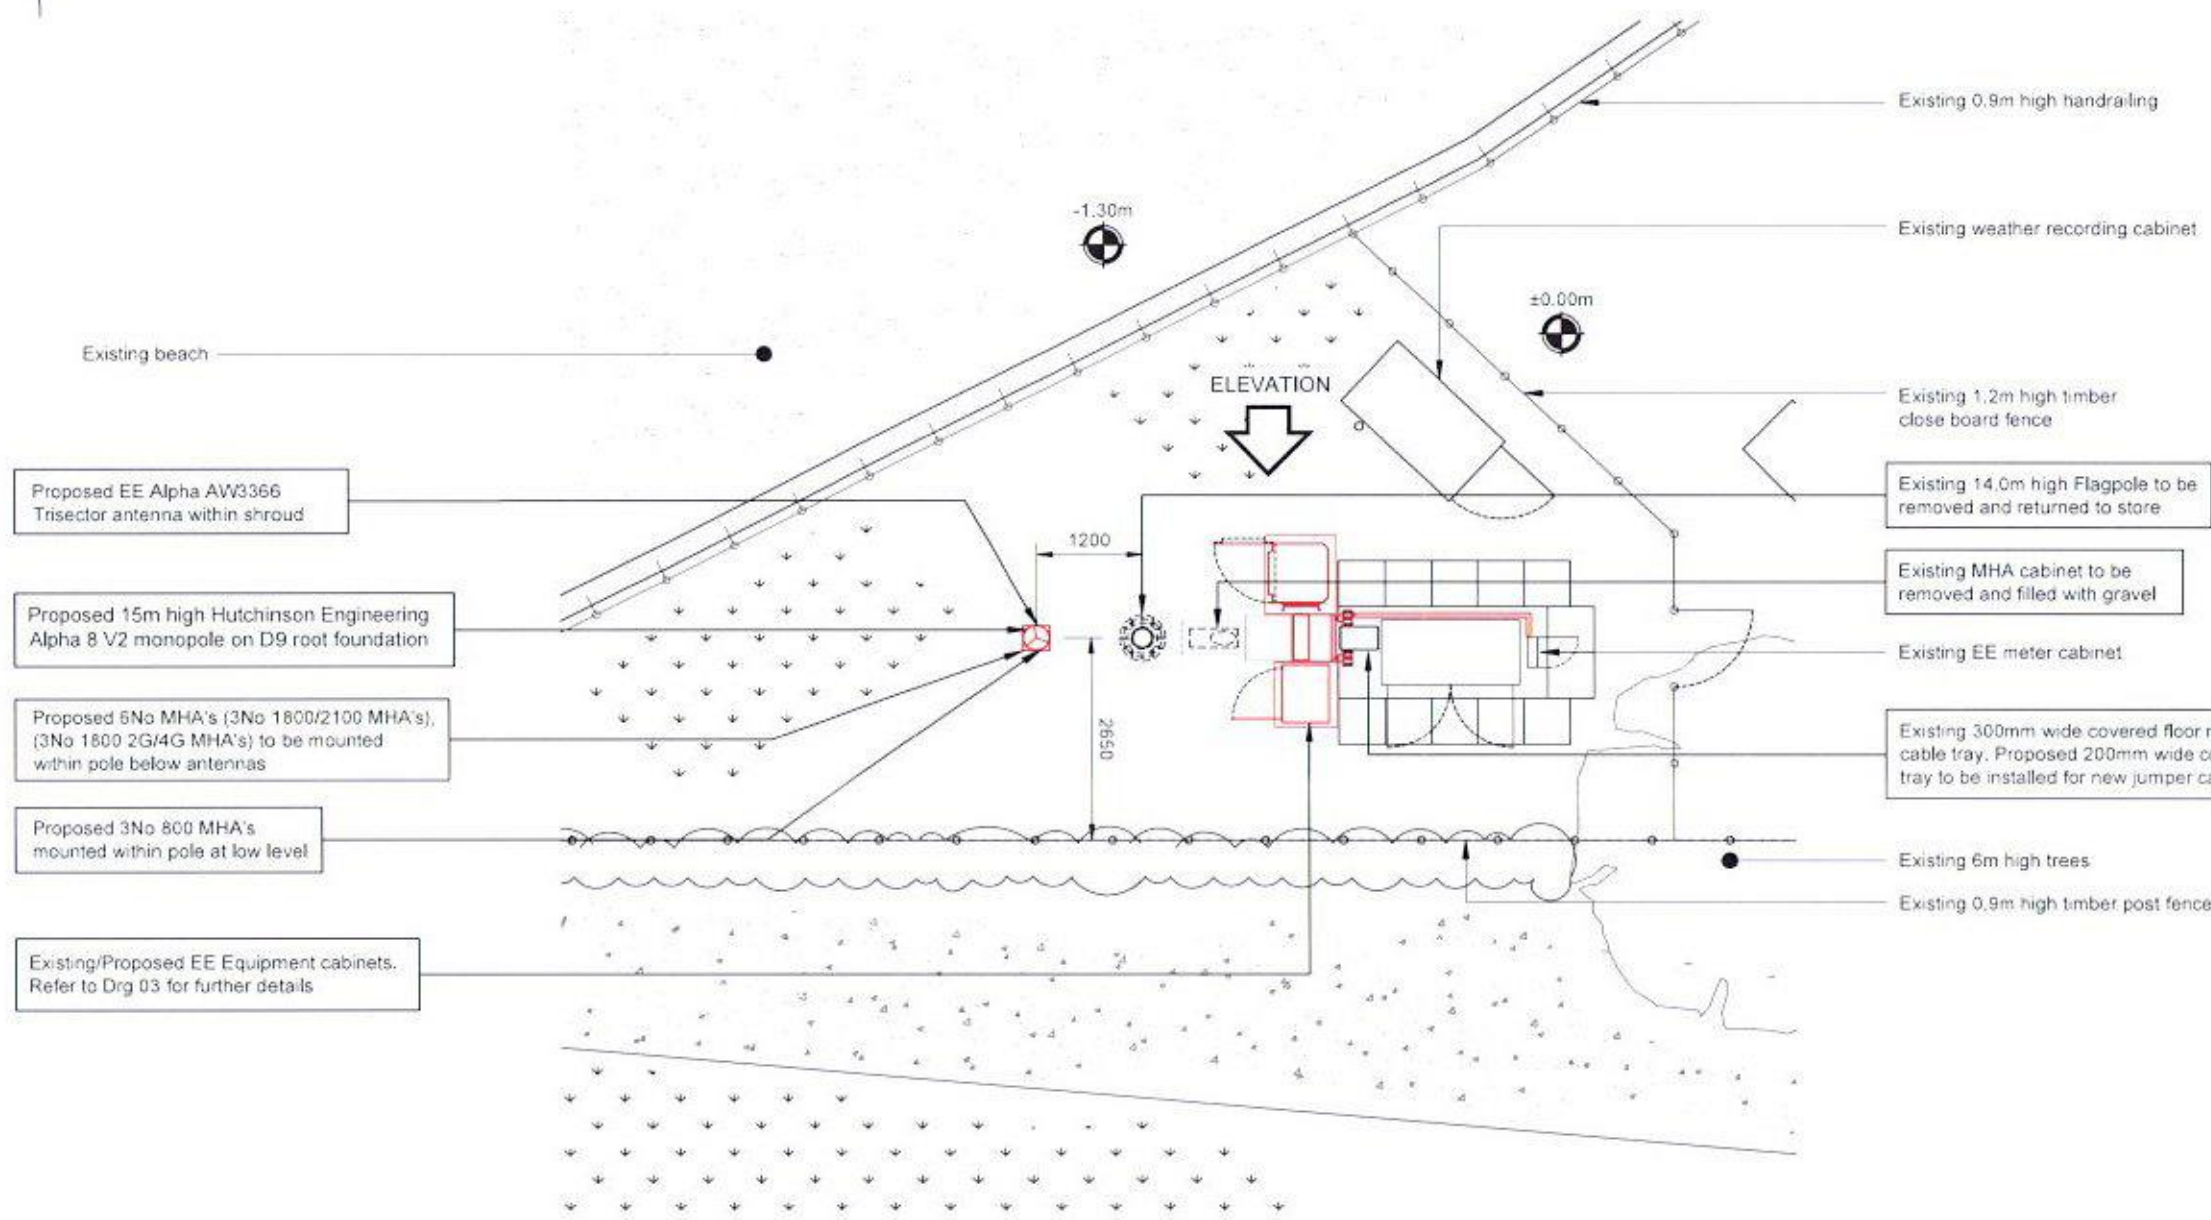

SITE PLAN
SCALE 1:100

NOTES:

- DO NOT SCALE.
- ALL DIMENSIONS IN MM UNLESS OTHERWISE NOTED.
- THESE DRAWINGS COMPLY WITH EE / MBNL STANDARD ICNIRP DESIGN RD 10102 / GDSDD008 v6.0 ICNIRP compliance Certification
- PROPOSALS SHOWN BOXED.

DESIGN STATEMENT - RESIDUAL RISK:

No reportable or out of the ordinary risks found associated with this Site & Design.

All persons to be trained and competent for the task they are undertaking on site.

Any relevant RA or H&S information should be read prior entering the Site / Location. - Additional hazards can be found on Sitenet.

A "Dynamic Risk Assessment" should be taken by each person attending site.

Any "Unusual" residual risks found should be reported and put in writing & copied / submitted to the relevant Project Manager.

In the event of an incident refer to "HS001 MBNL Cell Site H&S Management Processes" this document should be read and understood by persons attending site.

DECLARATION

"A desktop review of the existing structure/s has been undertaken by Waldon Telecom. The proposed total equipment load on the existing structure/s is equal to - or less than - the maximum designated load case. There is no evidence of serious corrosion or fatigue on the structure that could be determined from a ground level visual inspection at the time of the survey however Waldon Telecom are not responsible for any substandard or incorrectly torqued fittings/fixings/corrosion that could not be reasonably viewed and documented at the time of the survey."

HAVANT BOROUGH
COUNCIL

- 2 DEC 2016

RECEIVED

Nomination Discrepancy

- Nomination states 12m mid point of antennas, Existing drawings show the top of the new pole is 15m, Mid point of existing antennas are actually 13.60m.
- Proposed Alpha 8 V2 structure only supports RD0443 & RD0448 MHA'S as per RD10384

Nomination reference: Nomination_25500_(2016-11-08)_NOK

waldon:

WALDON TELECOM
PHOENIX HOUSE
PYRFORD ROAD
WEST BYFLEET
SURREY
KT14 6RA

TEL : 01932 411011
FAX : 01932 411012

ISS	Rev Type	DESCRIPTION	Rev'd	Date	App'd	Date
V2	MAJOR	NEW NOMINATION - PROPOSED ALPHA 8 MONOPOLE	ST	21/11/2016	FD	21/11/2016
V1	FIRST	ISSUED FOR PLANNING	ST	29/09/2016	FD	28/09/2016
DRAWN	ST	CHECKED	FD	APPROVED	FD	
DATE	29/09/2016	DATE	29/09/2016	DATE	29/09/2016	

SCALE: As Shown

SITE No.	25500	SITE NAME	SPARKES BOATYARD
SITE No.	HVT022	TITLE	SITE PLAN
ADDRESS	SPARKES BOATYARD, EARNEY ROAD HAYLING ISLAND HAMPSHIRE		
POST CODE	PO11 9SL	DRAWING No.	EE/25500/A3/GA/WT-01
ISSUE	V2		



EE
TRIDENT PLACE
MOSQUITO WAY
HATFIELD
HERTFORDSHIRE
AL10 9BW
TEL 01707 315000
FAX 01707 319001