

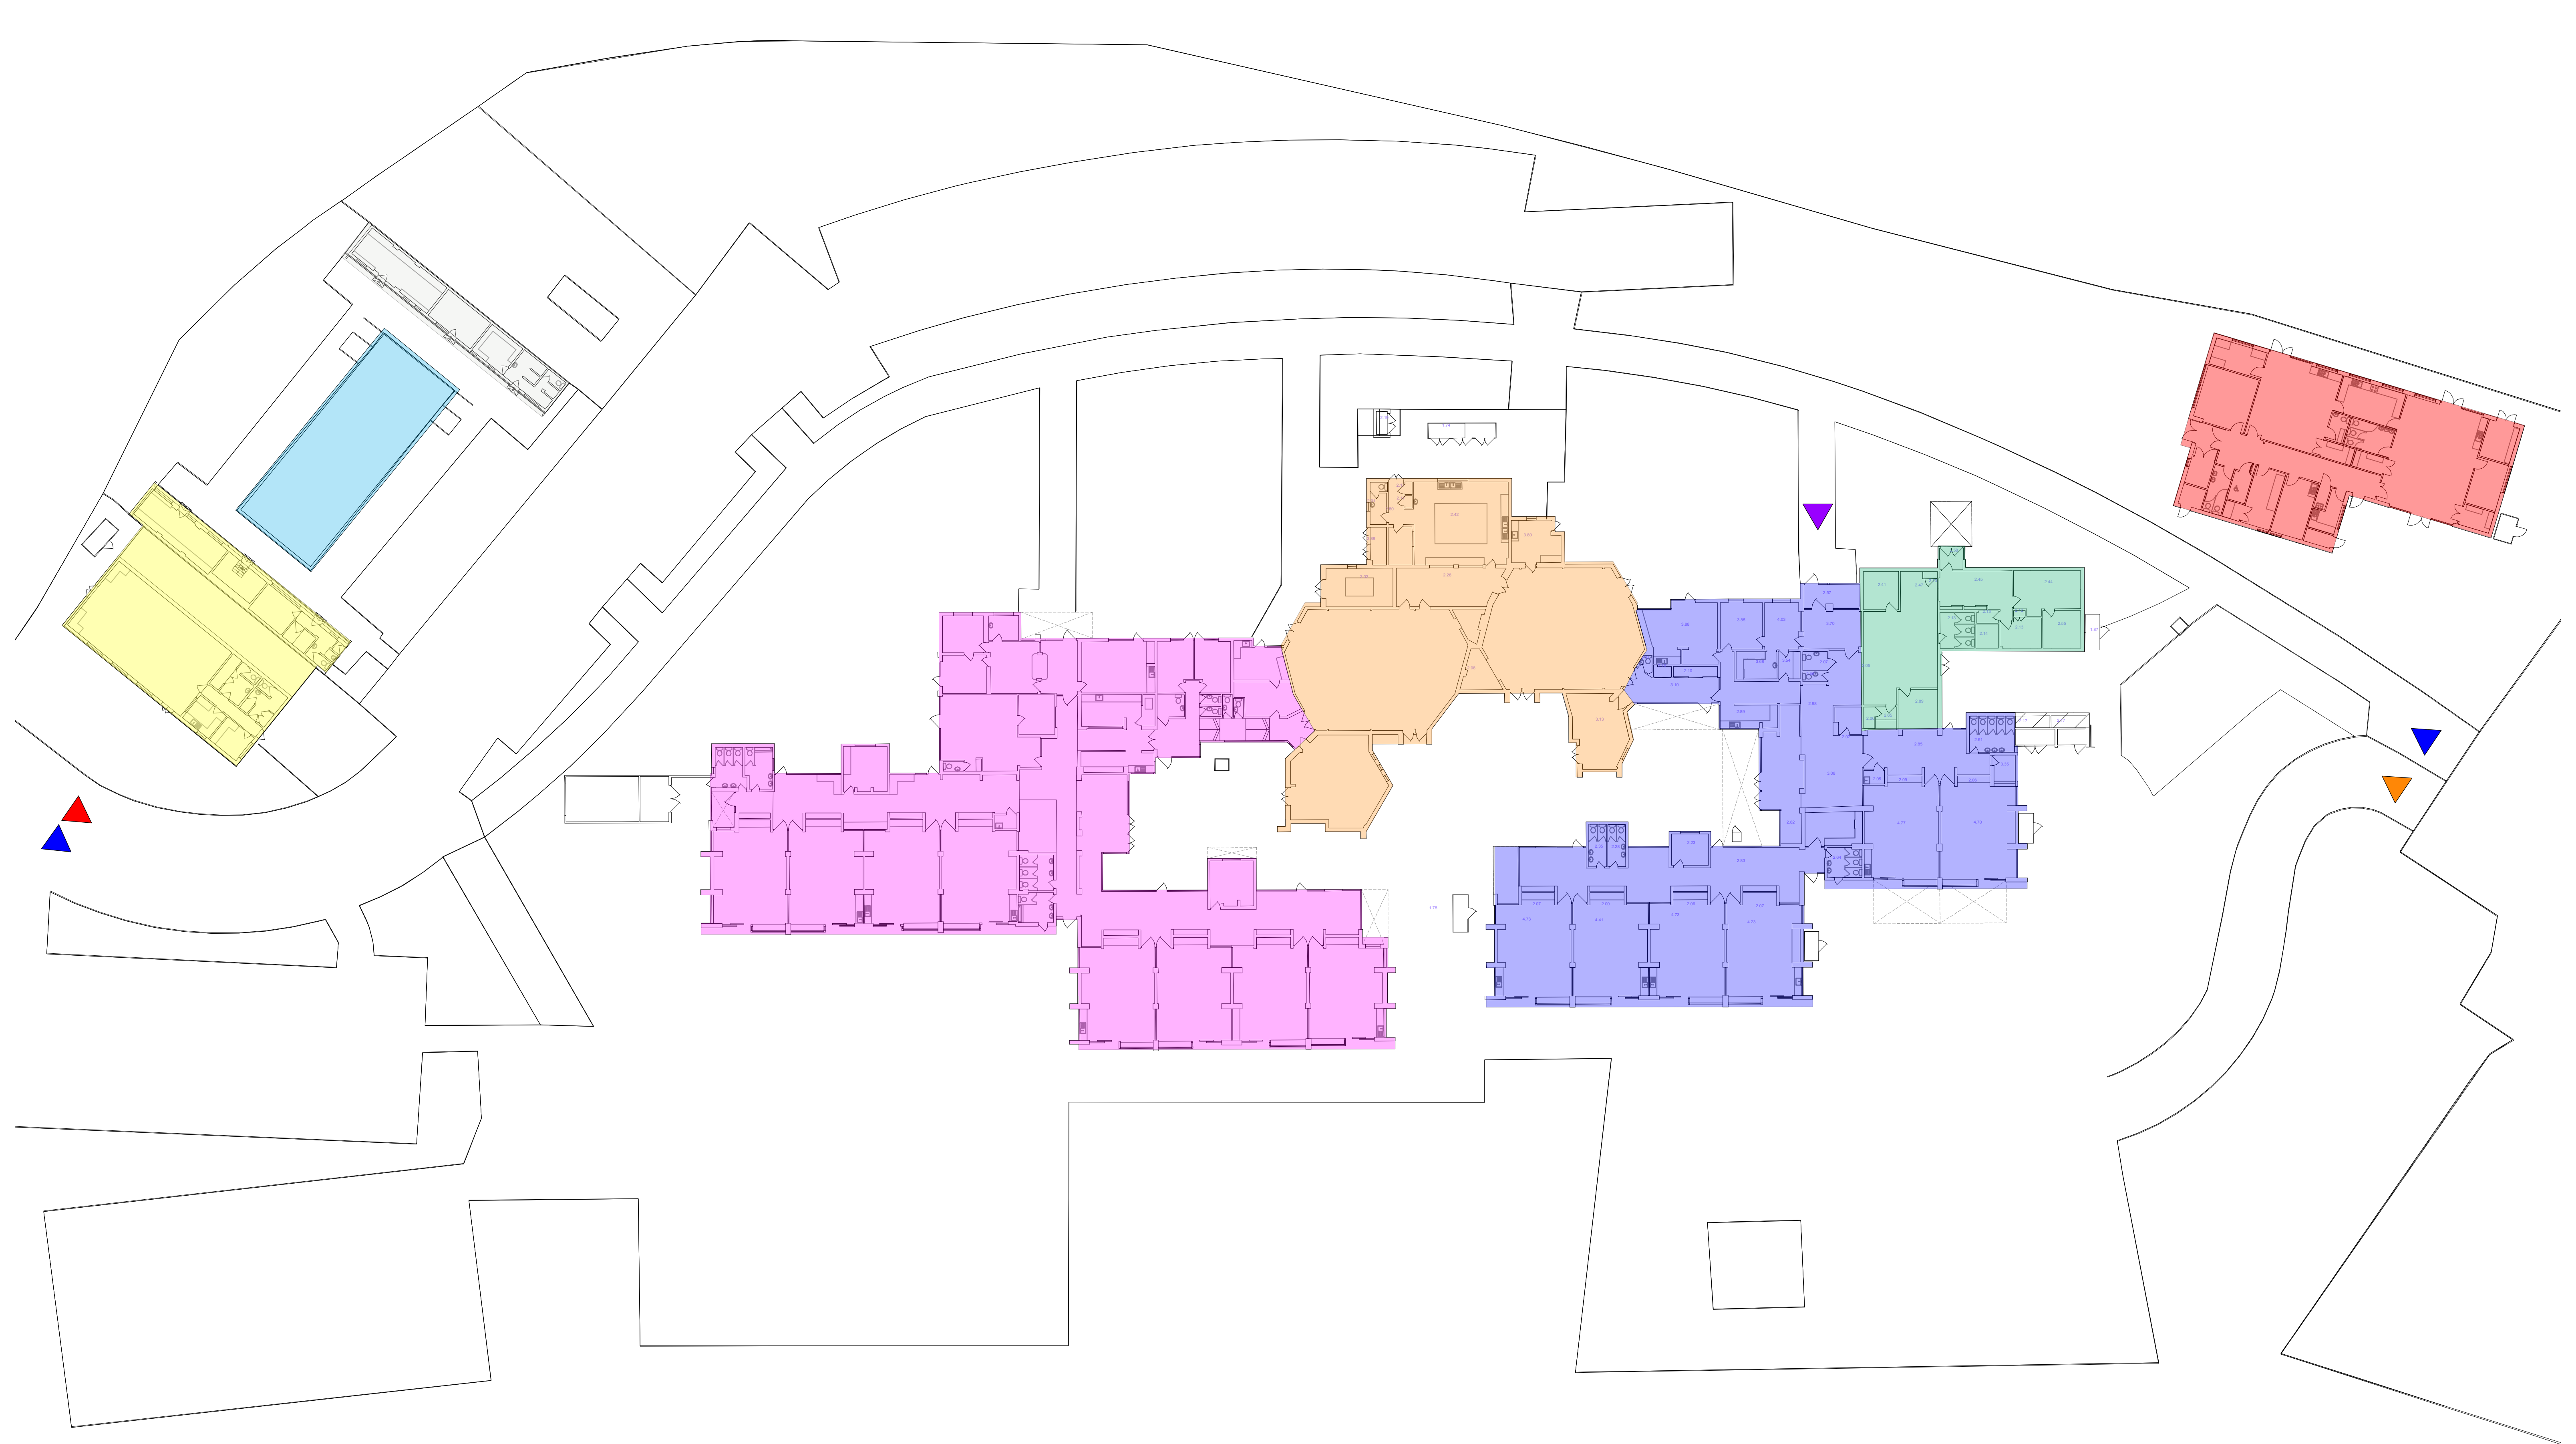


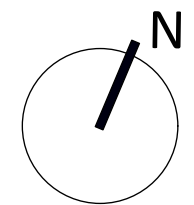

- ▶ PEDESTRIAN ACCESS
- ▶ VEHICULAR ACCESS
- ▶ EMERGENCY ACCESS
- ▶ ENTRANCE TO BOTH SCHOOLS

- TROSPACC NURSERY
- TROSPACC CHILDREN CENTRE
- INFANT SCHOOL
- SPACES SHARED BY INFANT & JUNIOR SCHOOLS

- JUNIOR SCHOOL
- SCOUT HUT
- OUTDOOR SWIMMING POOL

 

Notes

1 This drawing is © copyright Hampshire County Council 2016. No unauthorised reproduction of any kind is permitted.

2 No Dimensions to be scaled from this drawing

3 This map is reproduced from Ordnance Survey material with the permission of Ordnance Survey on behalf of the controller of Her Majesty's Stationery Office © Crown copyright. Unauthorised reproduction infringes Crown Copyright and may lead to prosecution or civil proceedings. (100019180), (2016)

rev	description	date	by



Hampshire County Council

PROJECT

Hampshire County Council

Trosnant Infant and Junior School

1FE Expansion

SCALE

1:250@A1

1:500@A3

DATE

09/11/16

DRAWN.

VM

CHKD.

CH

HCC Property Services

HCC Property Services,
Three Minsters House,
76 High Street, Winchester SO23 8UL.
tel: (01962) 847801

SHEET CONTENTS

Existing Site Plan Identifying Existing Buildings

DRAWING No.

P10759-A-910

REVISION

--	--