


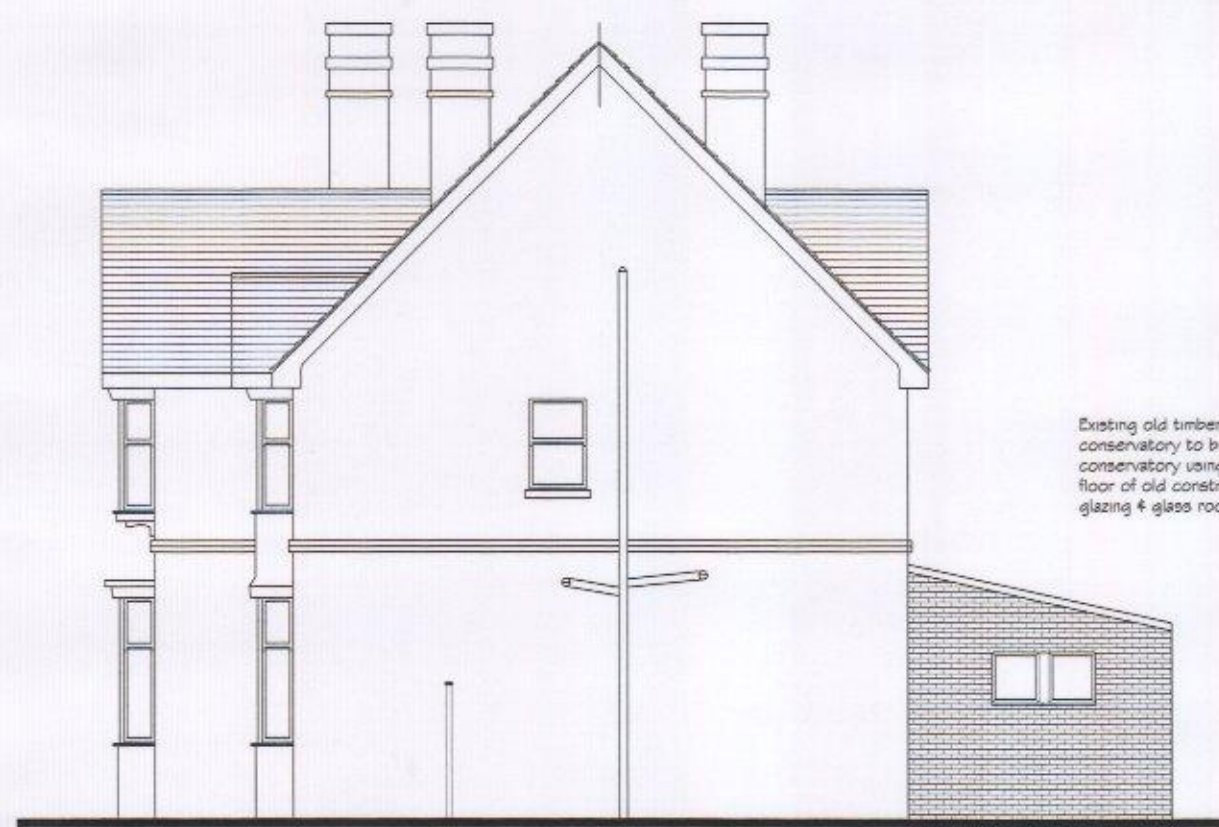


EXISTING SIDE ELEVATION 1/100.



EXISTING REAR ELEVATION 1/100.



EXISTING SIDE ELEVATION 1/100.

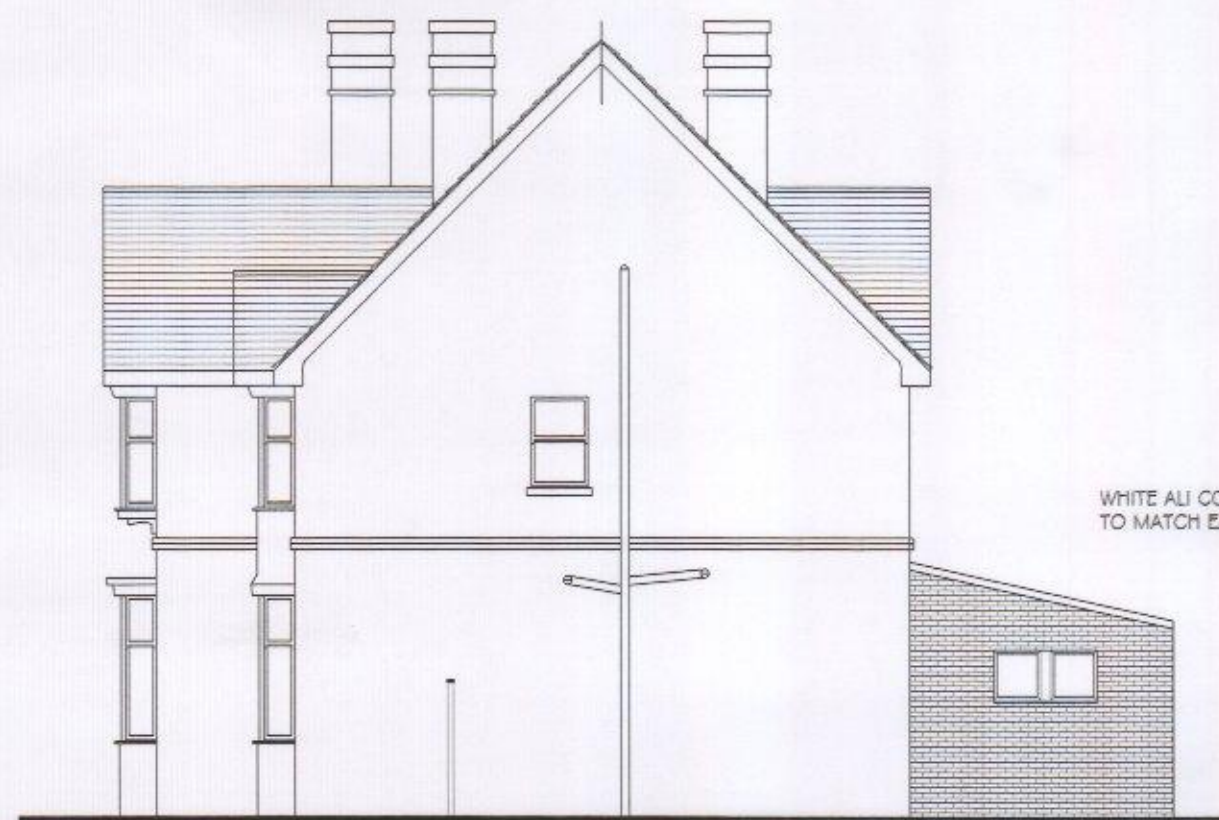


PROPOSED SIDE ELEVATION 1/100.



PROPOSED REAR ELEVATION 1/100.




PROPOSED SIDE ELEVATION 1/100.

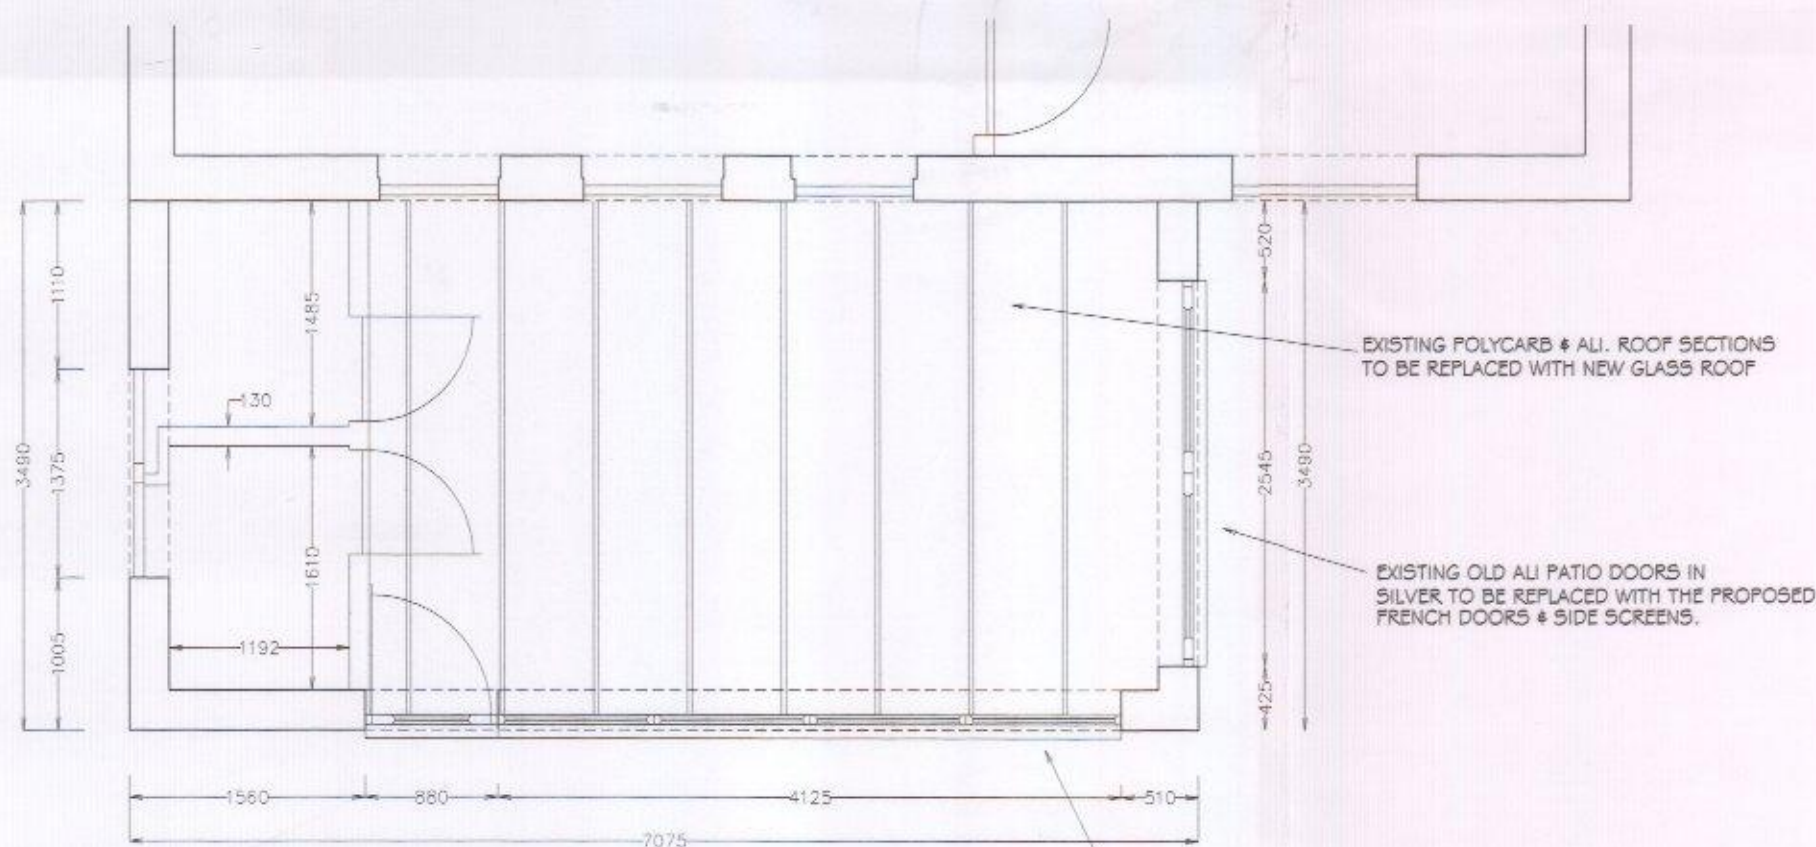


EXISTING CONSERVATORY FLOOR PLAN 1/50.






EXISTING TIMBER WHITE PAINTED WINDOWS & DOORS TO BE REPLACED WITH THE PROPOSED NEW WHITE ALU. WINDOWS.

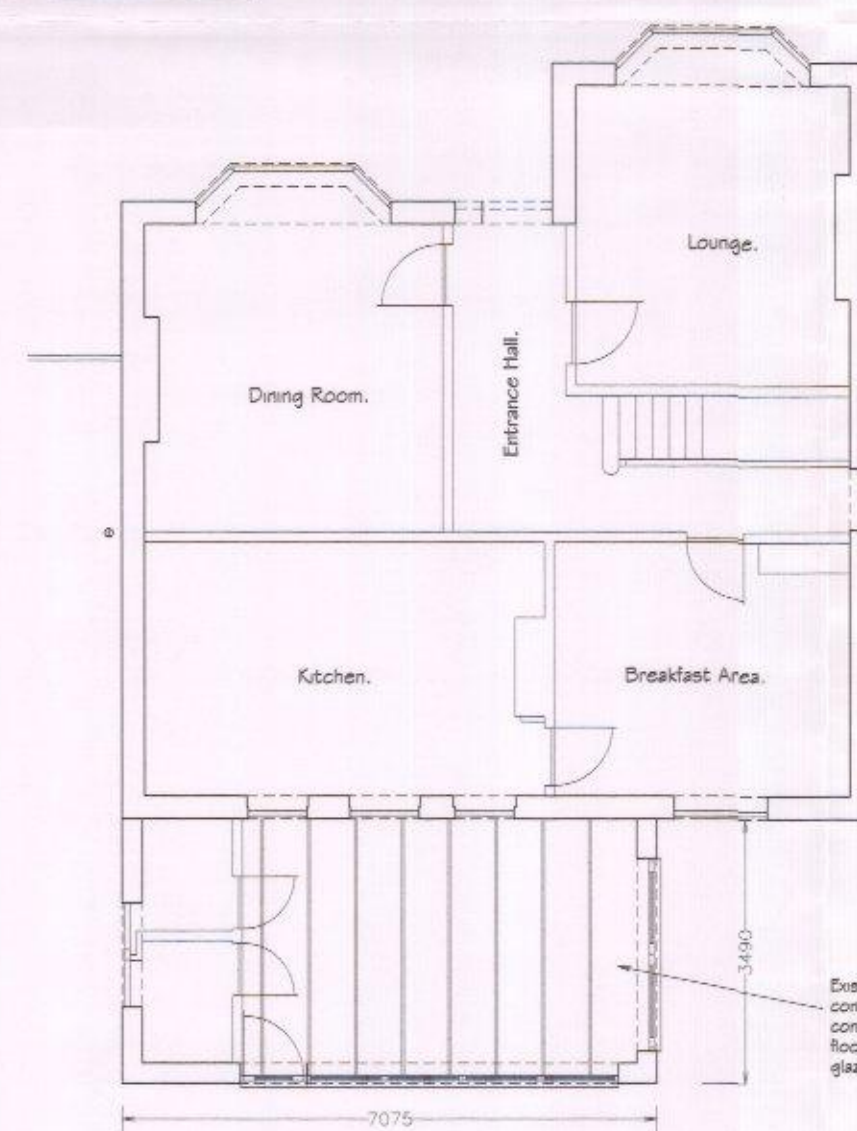

EXISTING GROUND FLOOR PLAN 1/100.

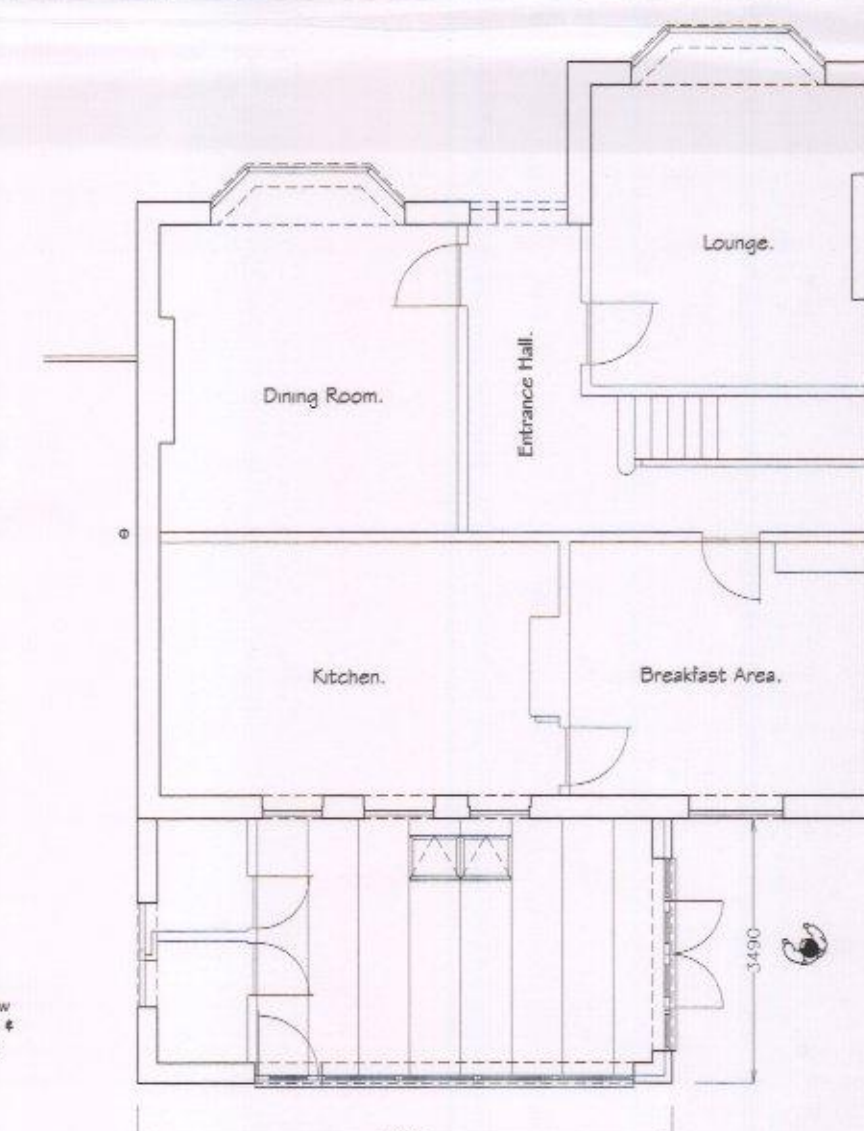


PROPOSED GROUND FLOOR PLAN 1/100.

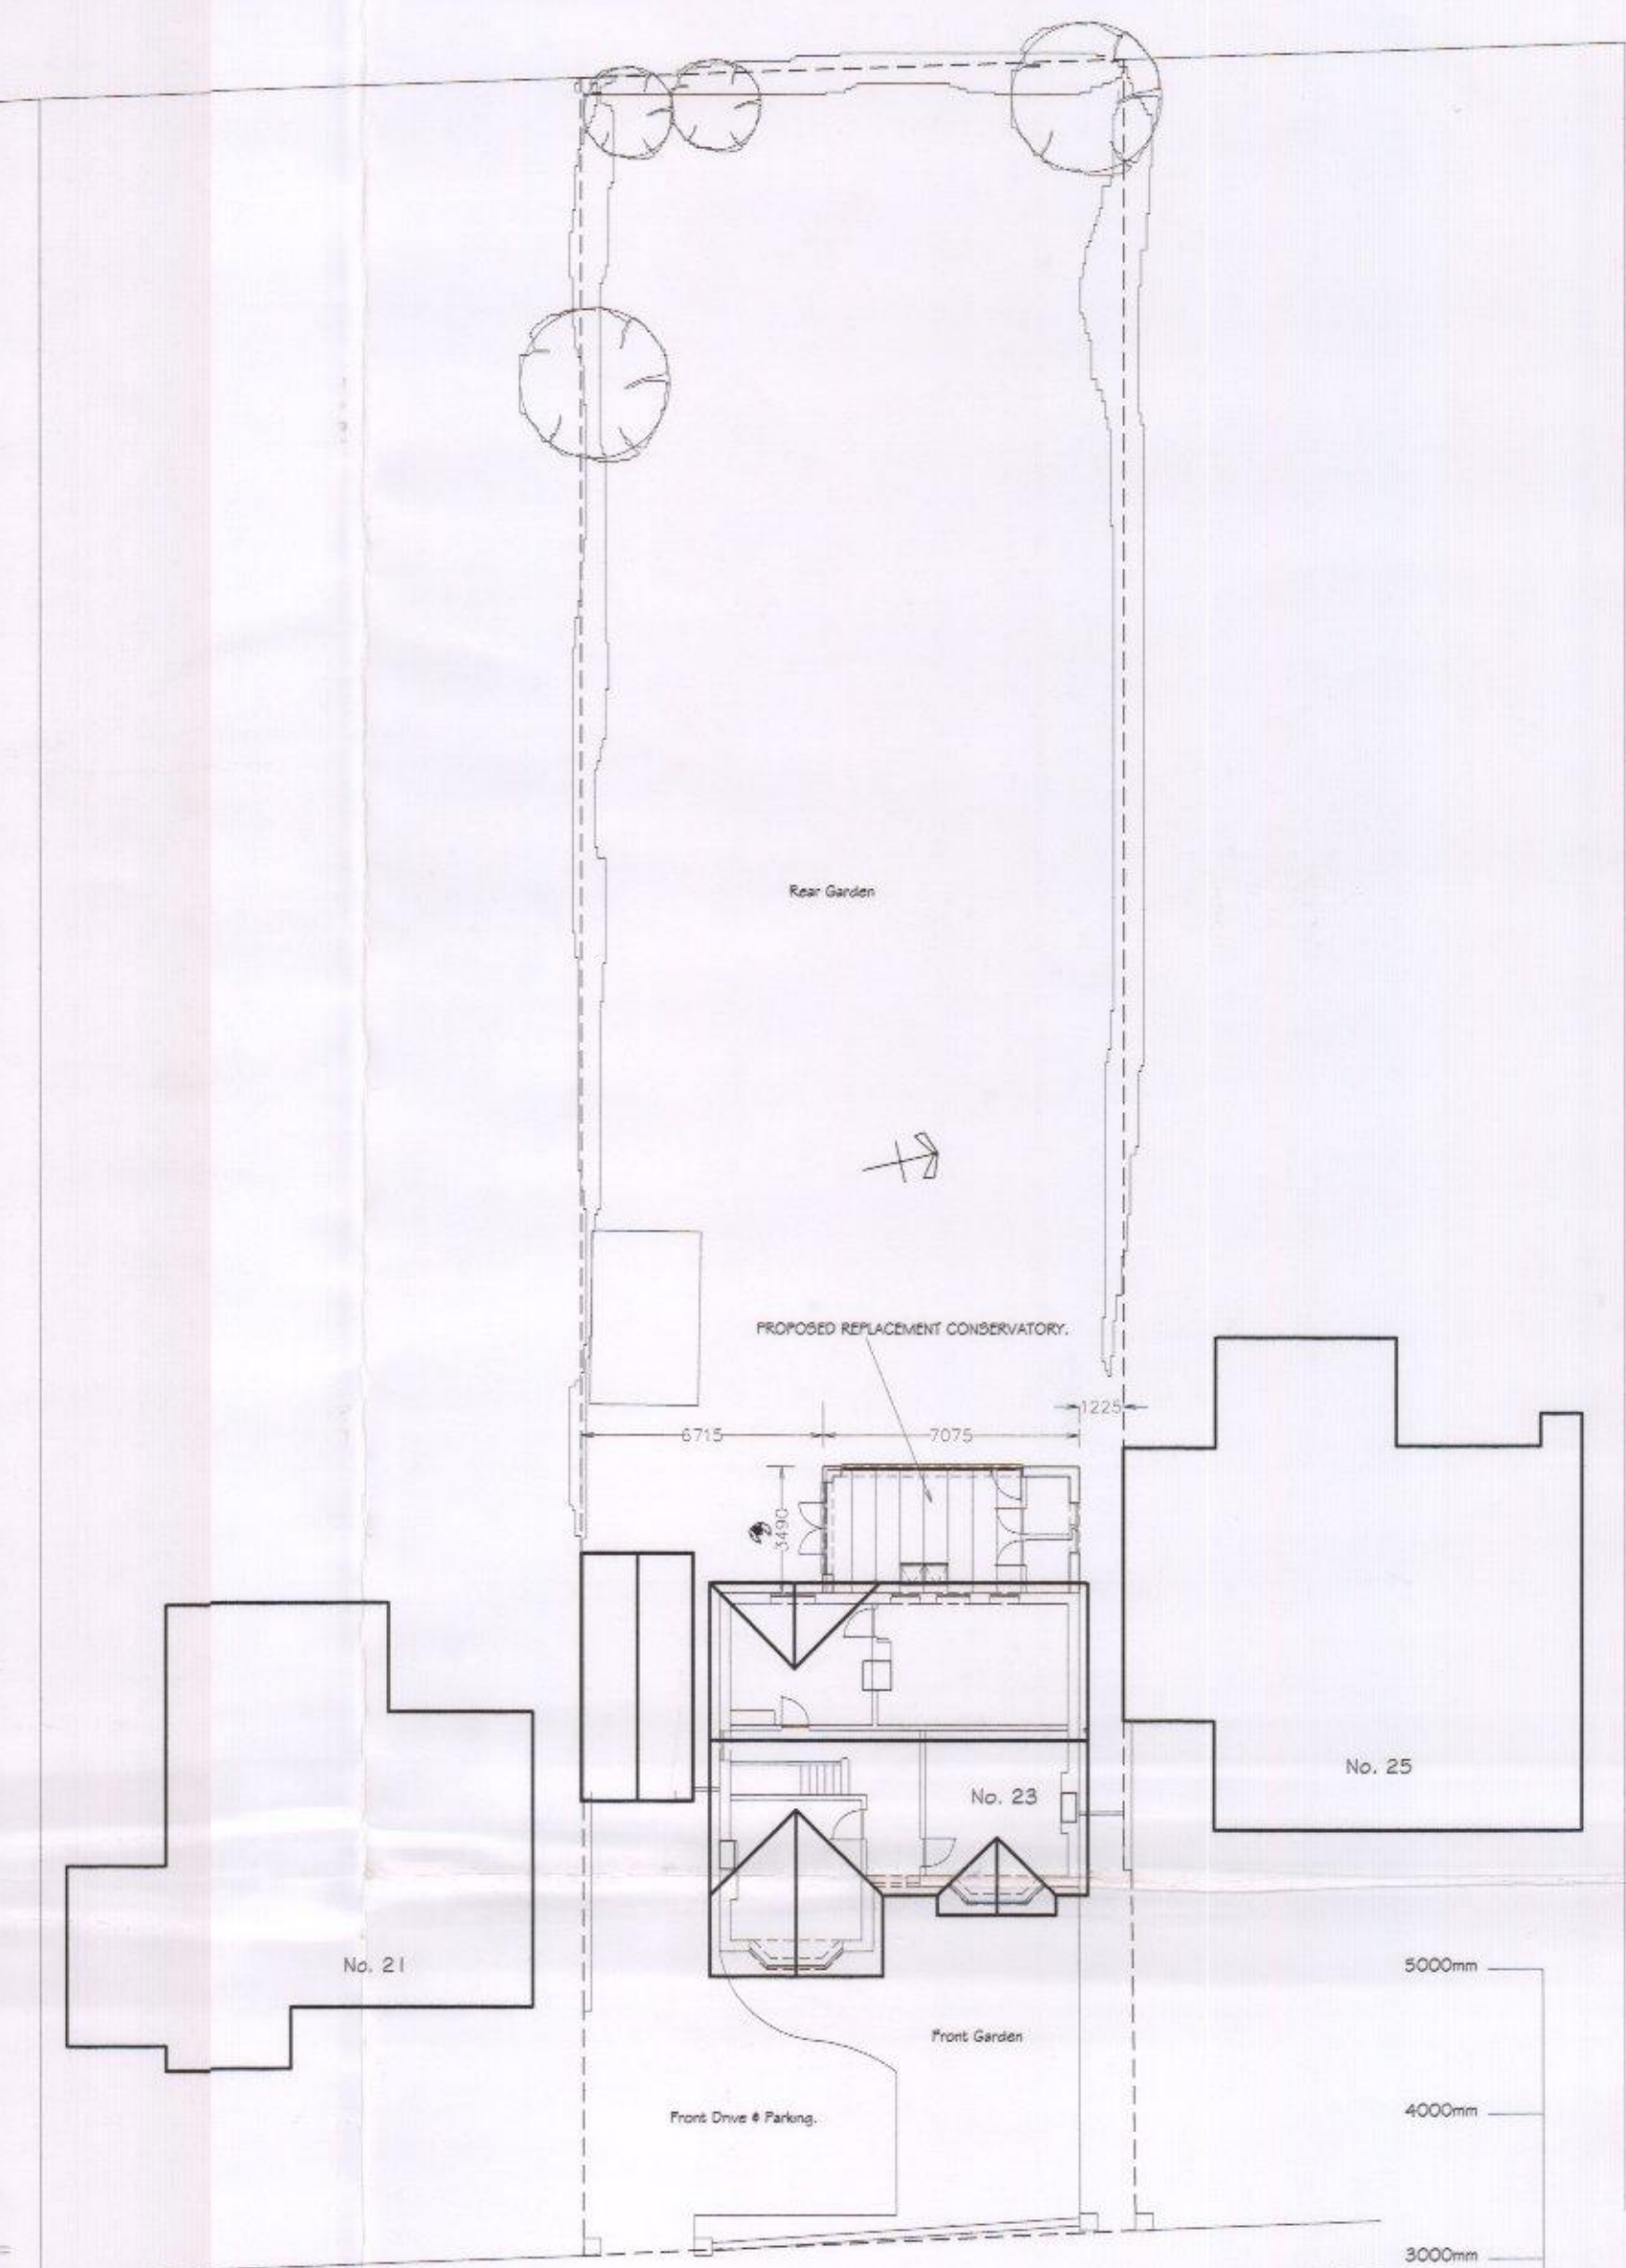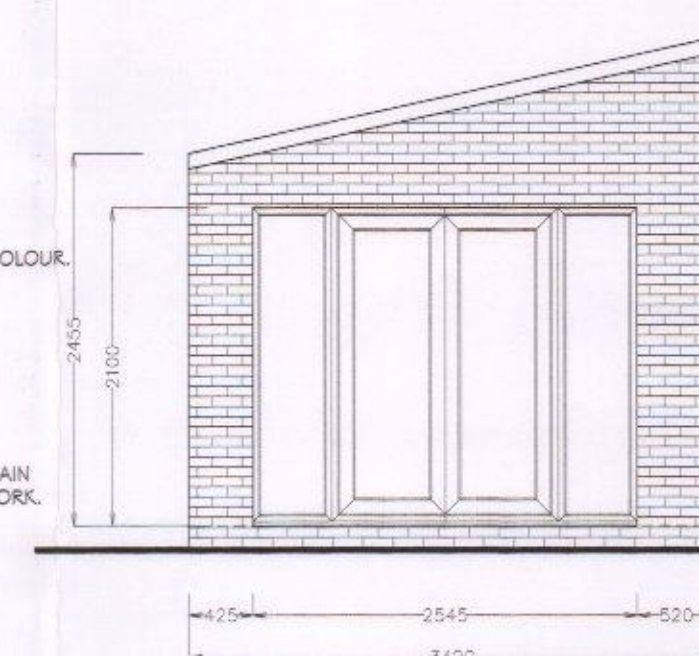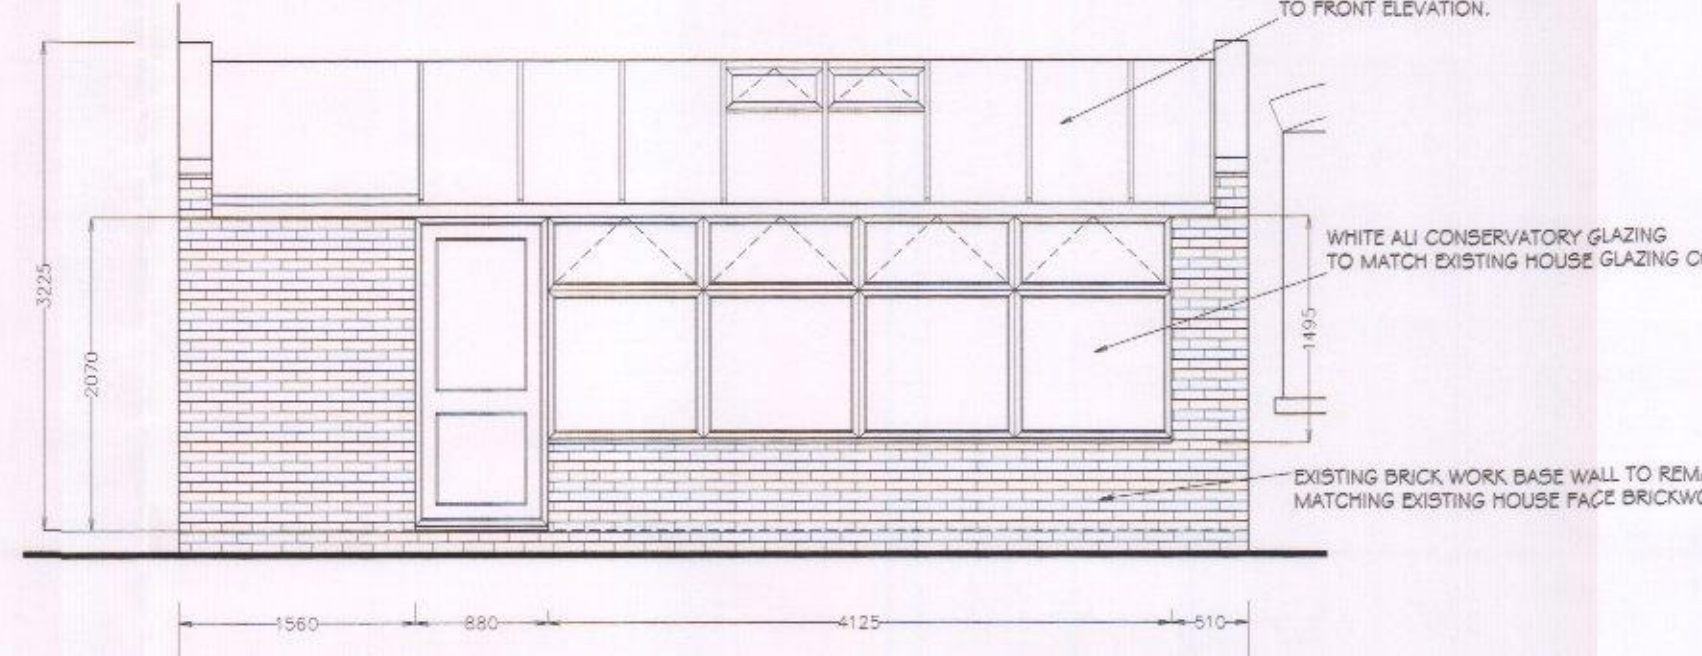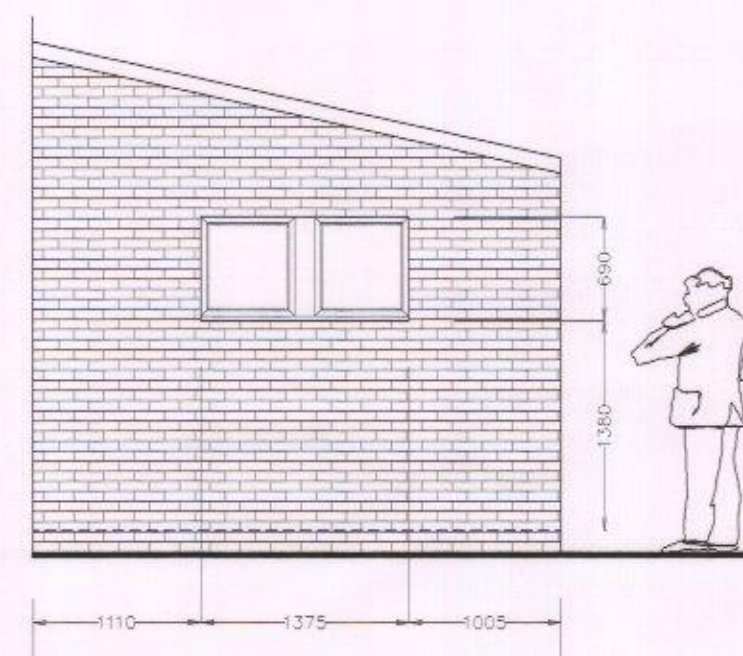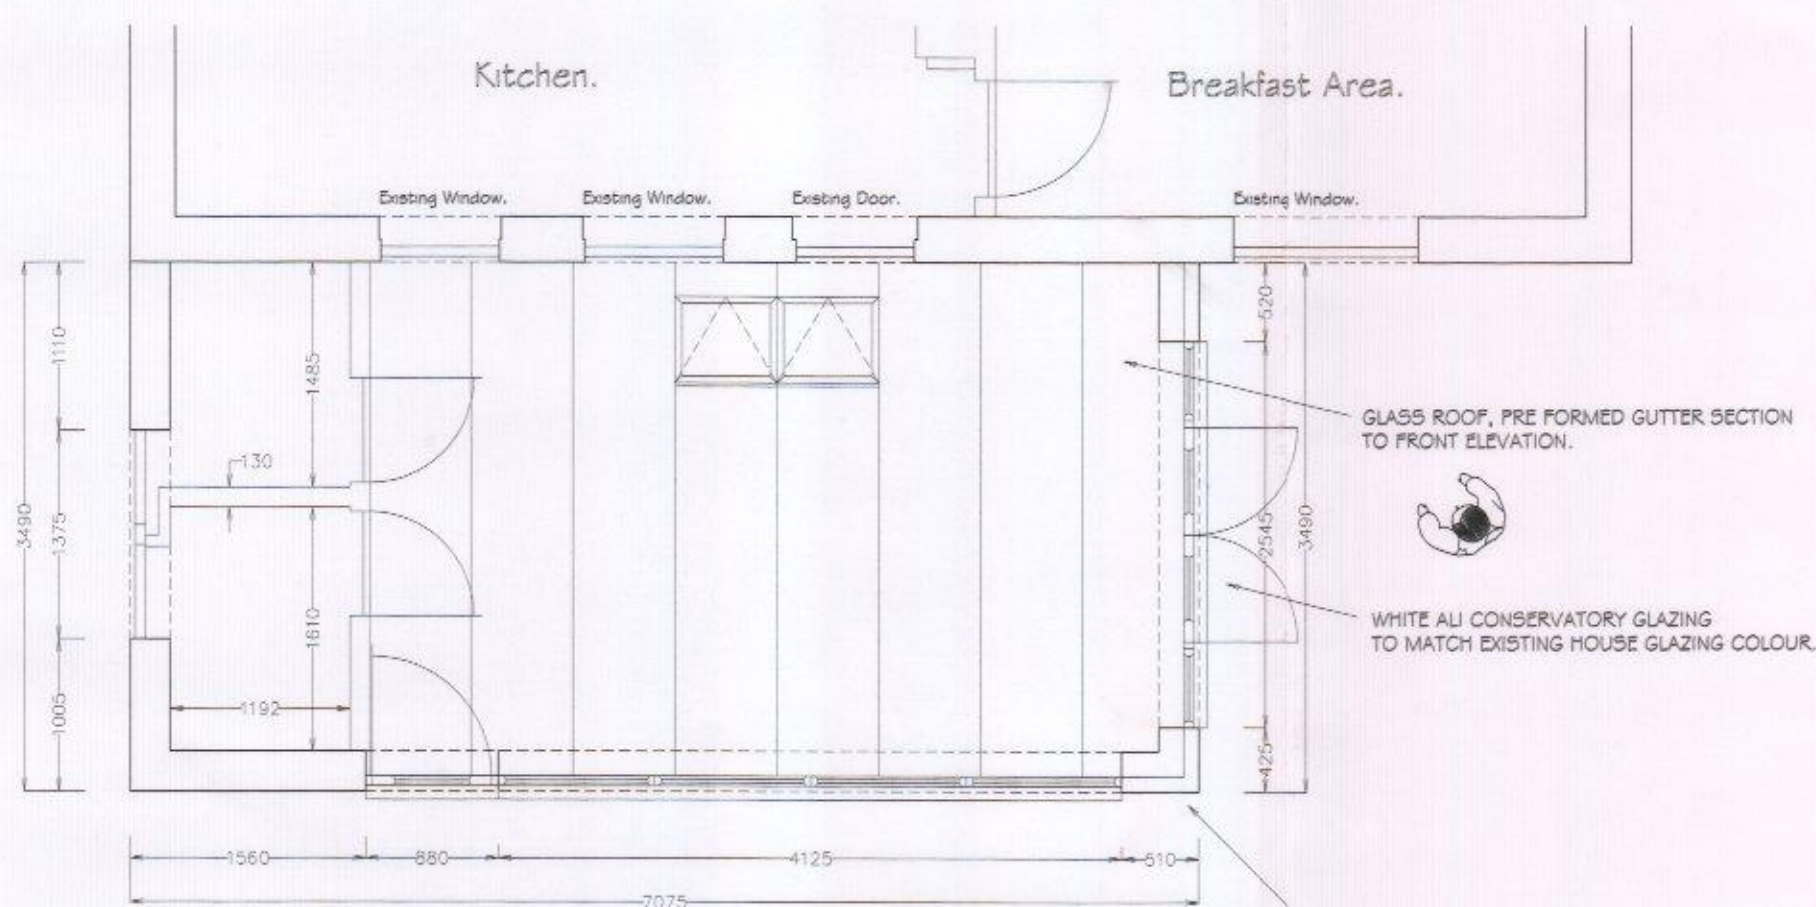

PROPOSED SITE BLOCK PLAN 1/200.

BELLAIR ROAD.

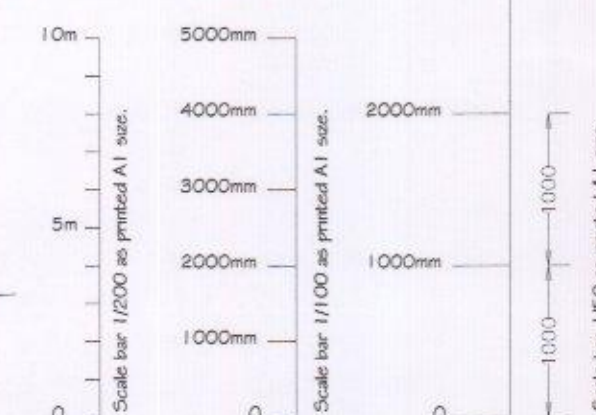

HAVANT BOROUGH COUNCIL
30 NOV 2015
RECEIVED

WESSEX WINDOW SYSTEMS
The Foundry, London Road,
Kings Worthy, Winchester
Hampshire SO23 7QA
WINCHESTER 01962 884422 www.wessex-windows.co.uk

REV.	DATE
Job Title:	
Proposed Replacement Conservatory at rear of property. For Dr. & Mrs. Maxwell-Cox, 23 Bellair Road, Havant, PO9 2RG.	
Drawing Title:	
Proposed & Existing Layout Plans & Elevations.	
Drawn by:	
Colin Peter Dodds.	
Scale:	
As Marked.	26/1/15.
PLANNING NUMBER	BUILDING CONTROL No.