


Rear


Side

Side

Front

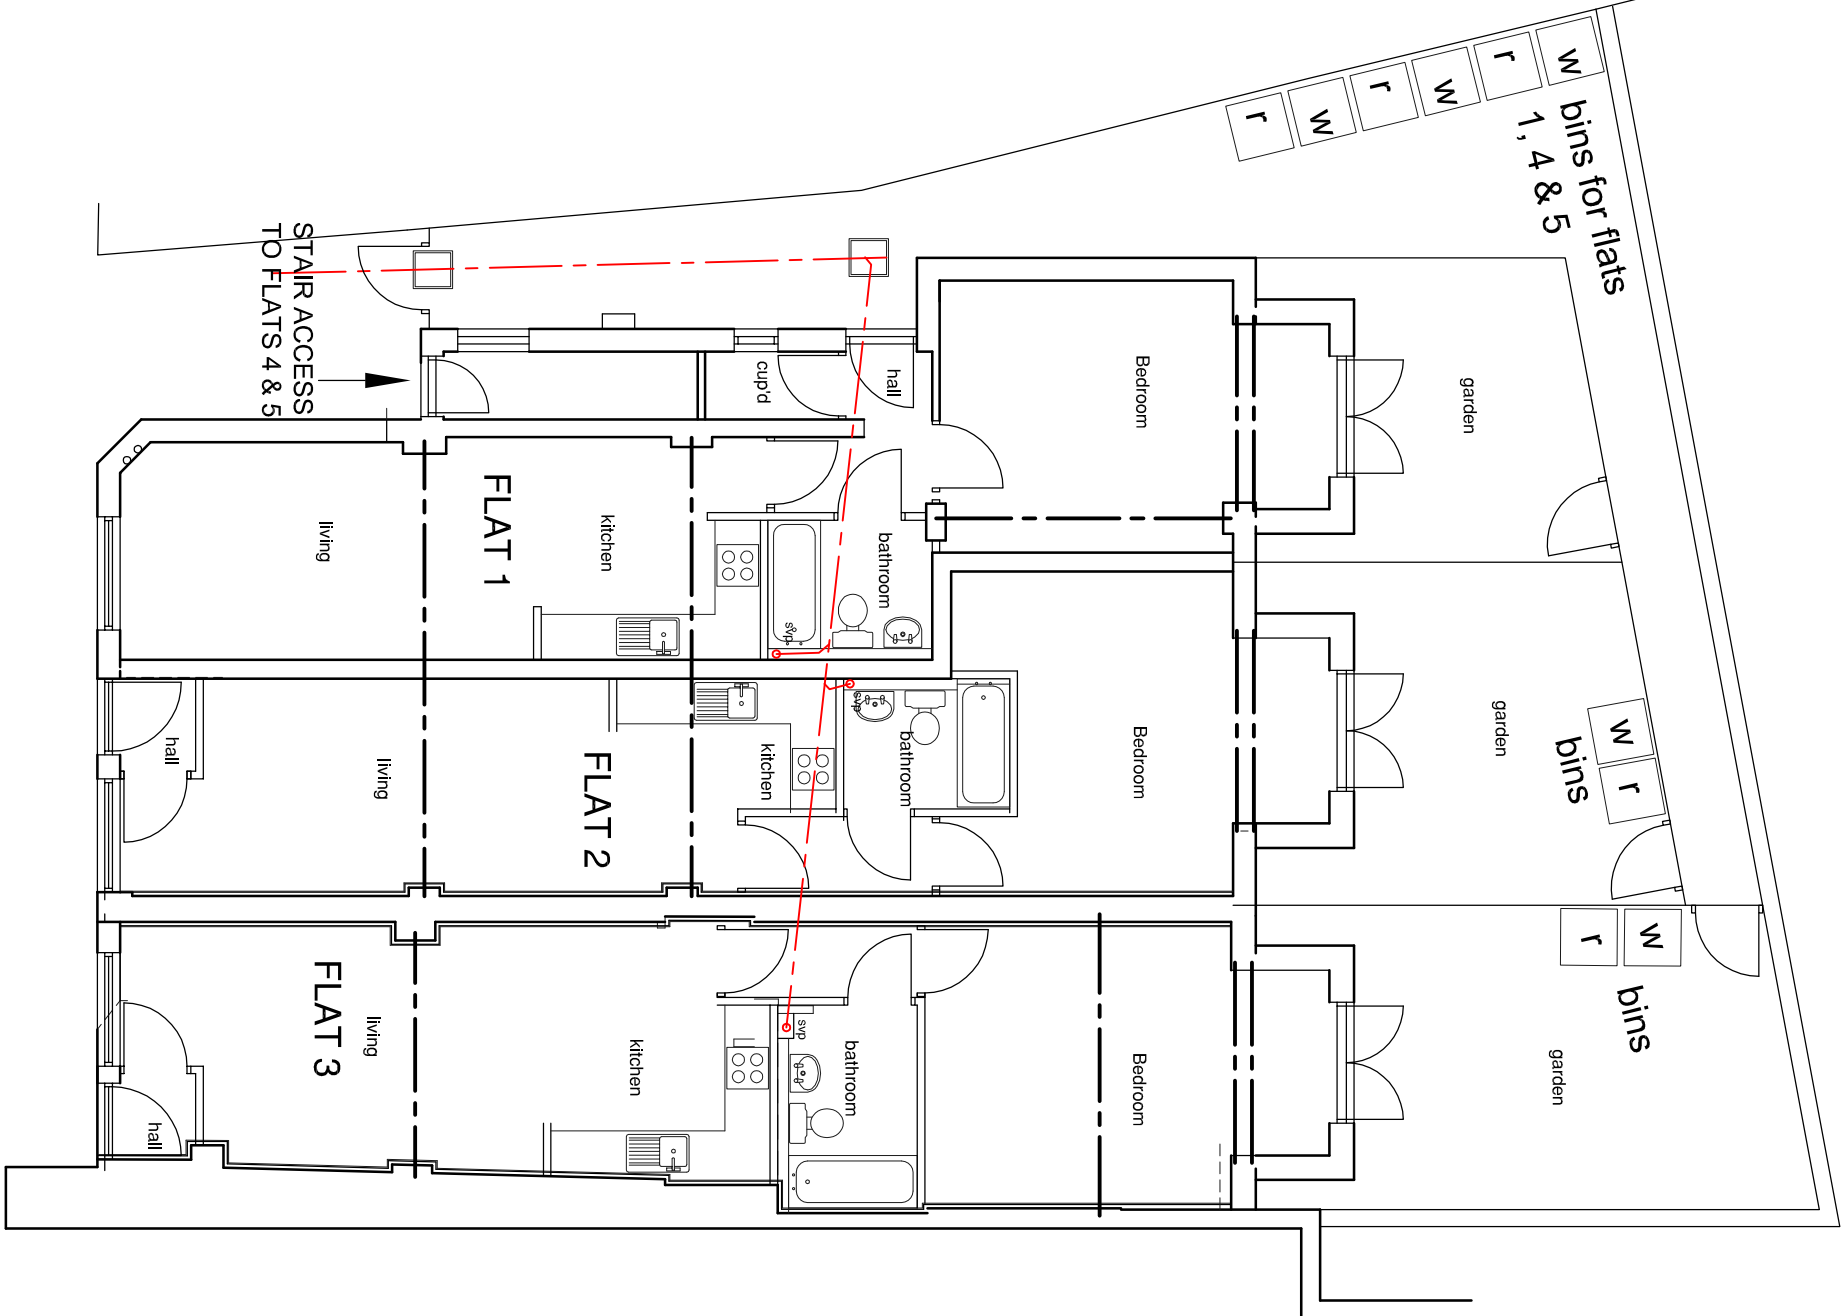

Ground Floor Plan

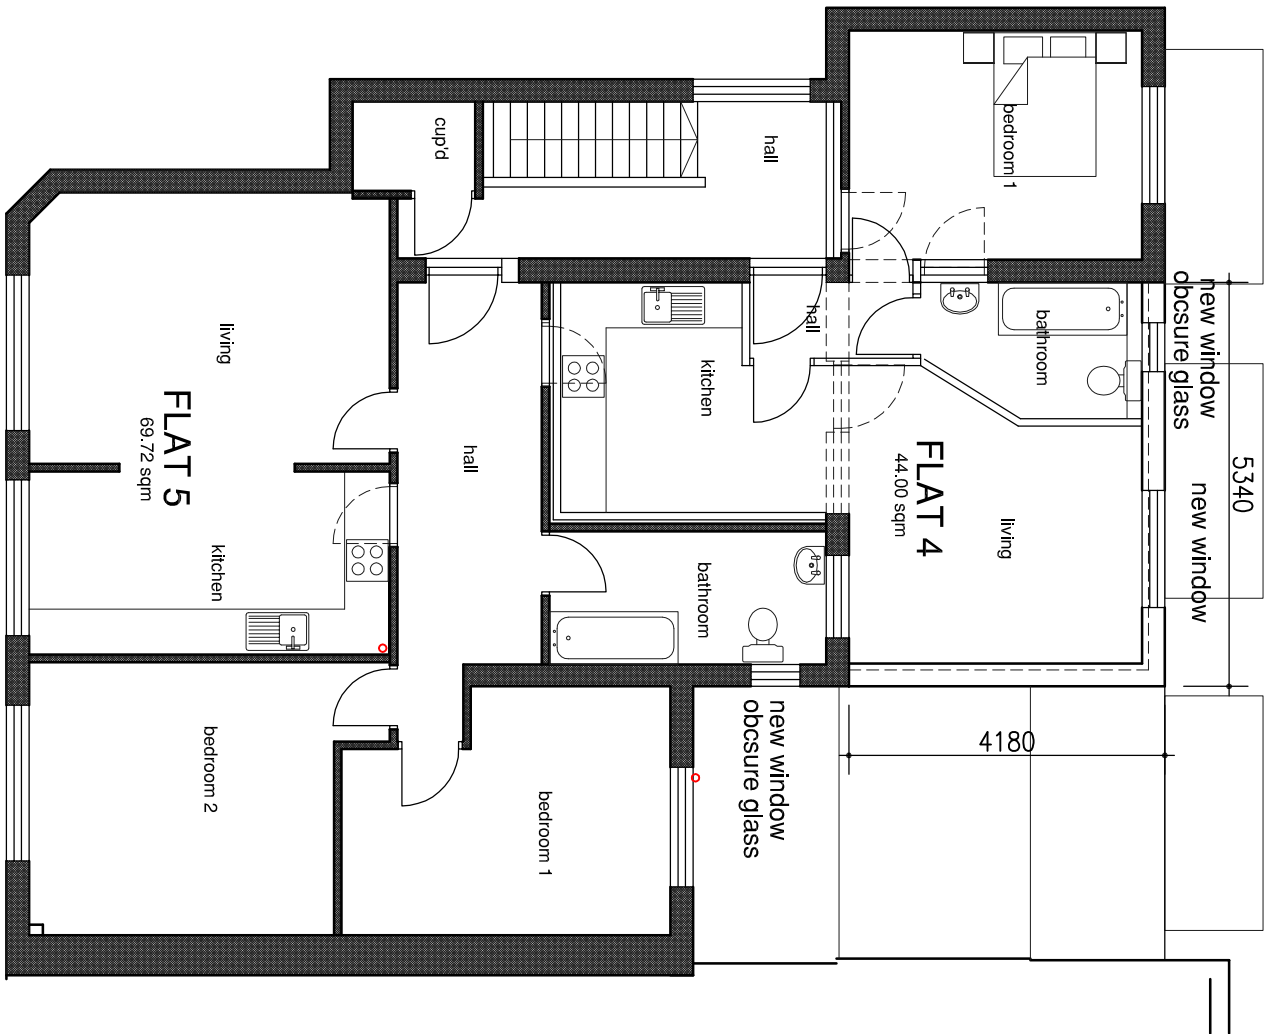

First Floor Plan

A	Cladding note added	mw 01.03.17	CK / Date
-	Original note		
Rev		Draw / Date	CK / Date
Scaled dimensions are not to be used for construction			

4 Queensgate
Queens Road
Fareham
Hampshire
PO16 0NW

Tel: 01329 288911
Fax: 01329 221913
E-mail: admin@m2architecture.com

PROJECT

*Proposed Development at
10a & 12 East Street
Havant*

CLIENT

East Pallant Developments

DRAWING TITLE

*First Floor Plans
Proposed*

PROJECT NO. 403 REV. A SCALE 1:100@A2

m2
architecture
architectural technologist