



1 East Elevation
1 : 100

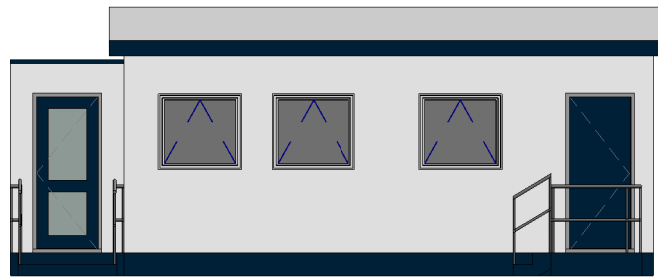





2 North Elevation
1 : 100



3 West Elevation
1 : 100

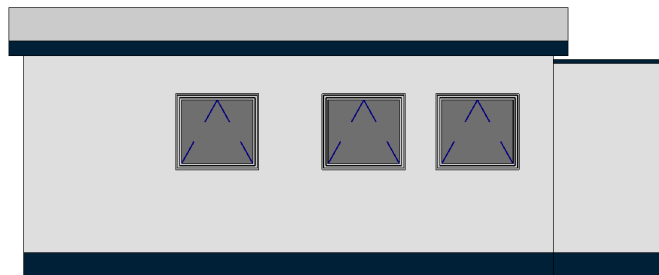

4 South Elevation
1 : 100

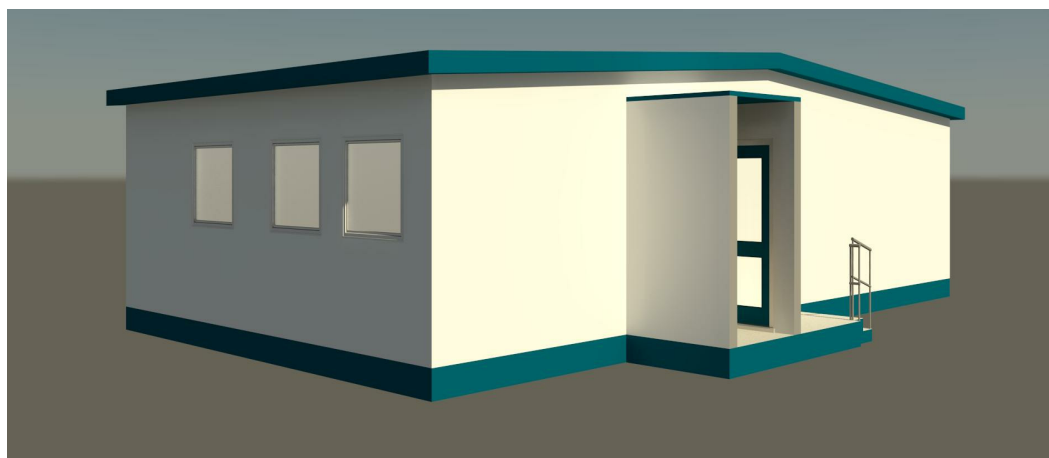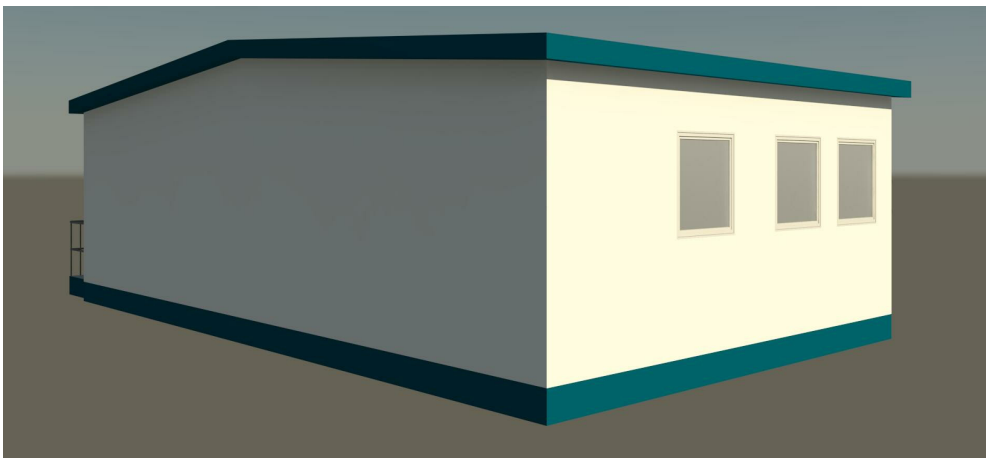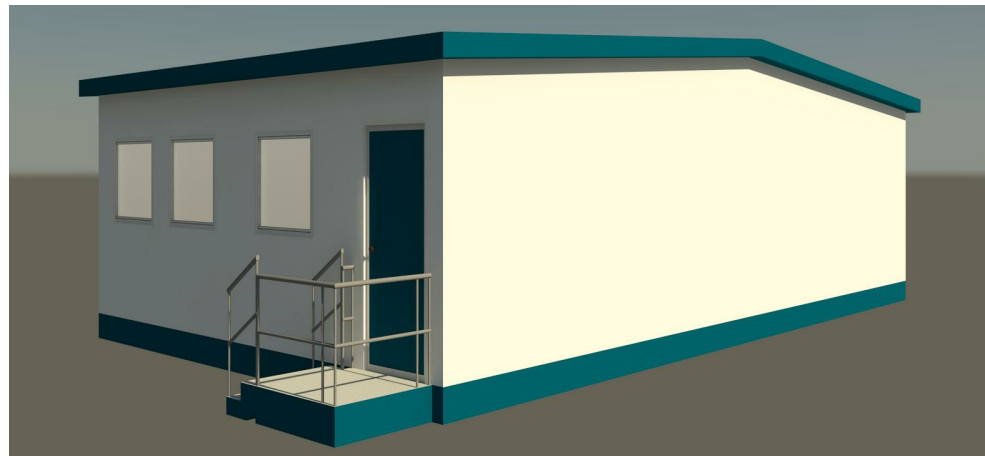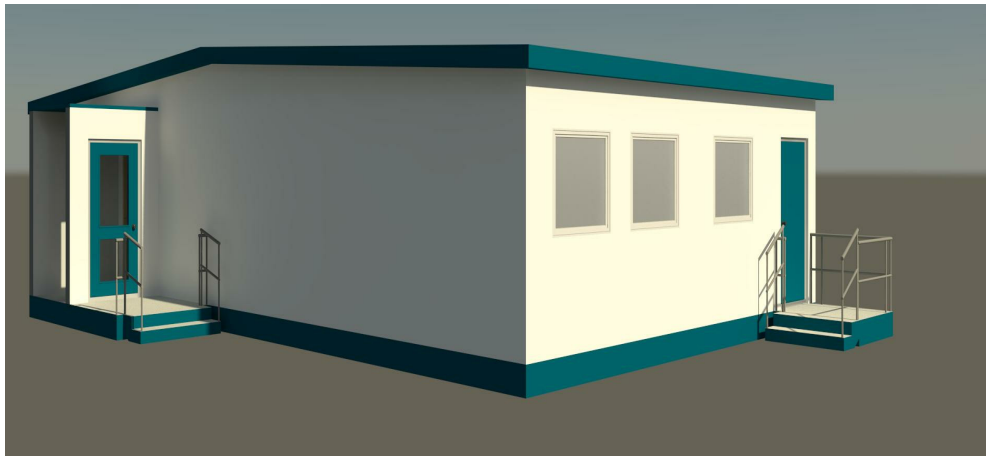

Rev.	Description	Date
Modulek LTD® www.modulek.co.uk		

Modulek House, 19 Bessemer Close
Eblake Industrial Estate, Verwood, Dorset, BH31 6AZ
Tel 01202 813 121 Fax 08700 110 153
Email sales@modulek.co.uk

Client
Optivet

Project Title
New Dog & Cat Recovery Unit

Drawing Title
Option 2 - Proposed Elevations & 3D

Drawn by RP	Checked by BP	Date 15/03/2016
----------------	------------------	--------------------

Project number MOD245	Scale As indicated
--------------------------	-----------------------

Drawing No OPVT245.2_A2.02	Revision
-------------------------------	----------