




Existing North Elevation

1 : 100




Existing South Elevation

1 : 100

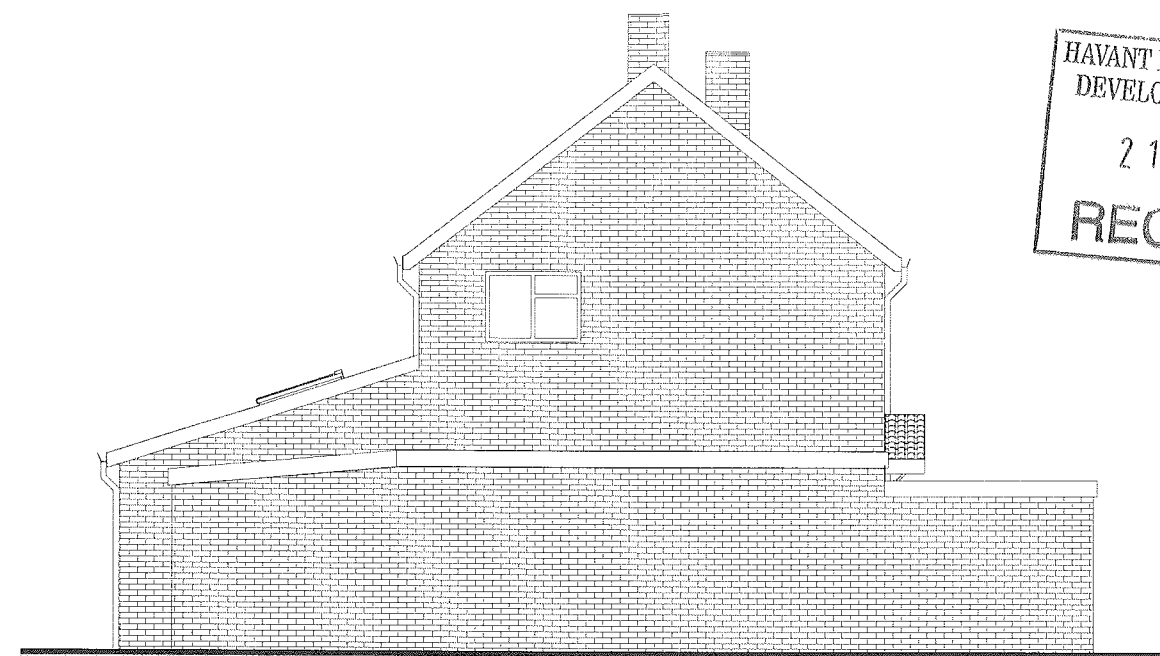


Existing East Elevation

1 : 100

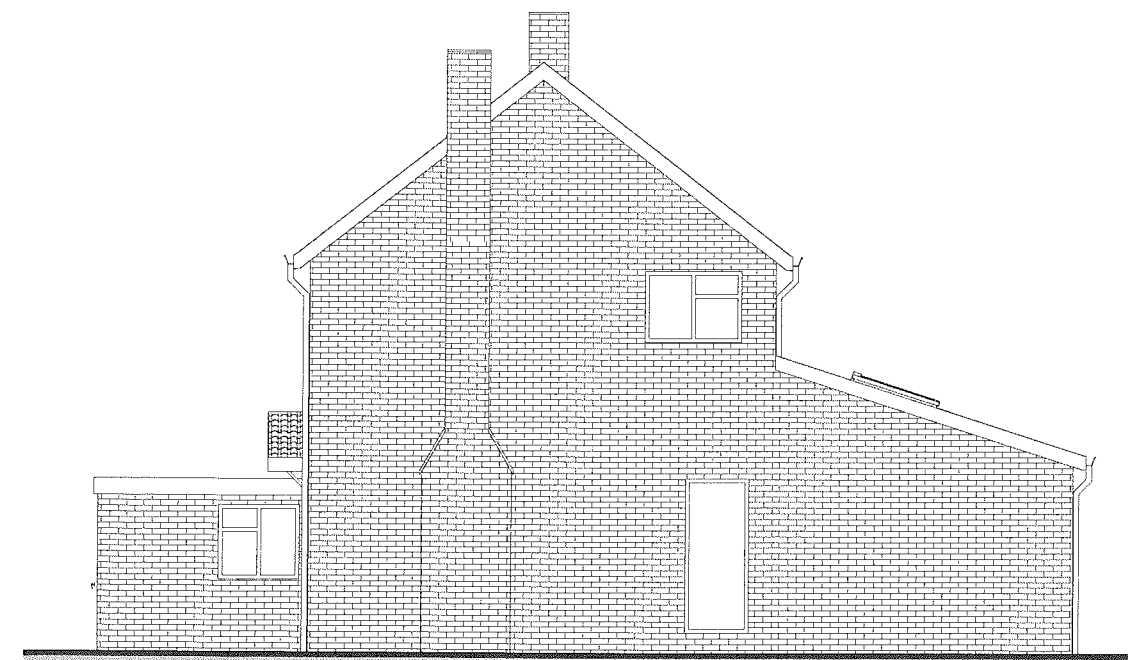

Existing West Elevation

1 : 100

 

www.yourhomeplans.co.uk



Tel: 0800 6127 664 Your Home Plans

These drawings are for approval purposes. Materials and products should not be ordered based on scaling from drawings as errors may occur along existing building lines. All measurements and supporting elements are to be checked on site. Refer to Your Home Plans if any differences are found.

Mr & Mrs Eddington
10 Highland Close
Emsworth
West Sussex
PO10 7JP

Existing Elevations

Project number 10HIG-17
Date 20th February 2017
Drawn by JG
Checked by Checker

A101

Scale 1 : 100