



NEW LANTERN LIGHT, NORTH & SOUTH ELEVATIONS @ 1:20 Scale

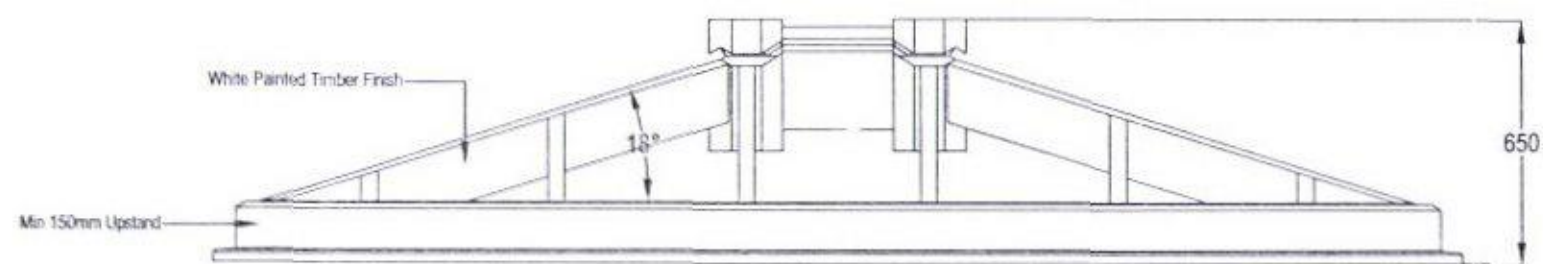

NEW LANTERN LIGHT, EAST & WEST ELEVATIONS @ 1:20 Scale

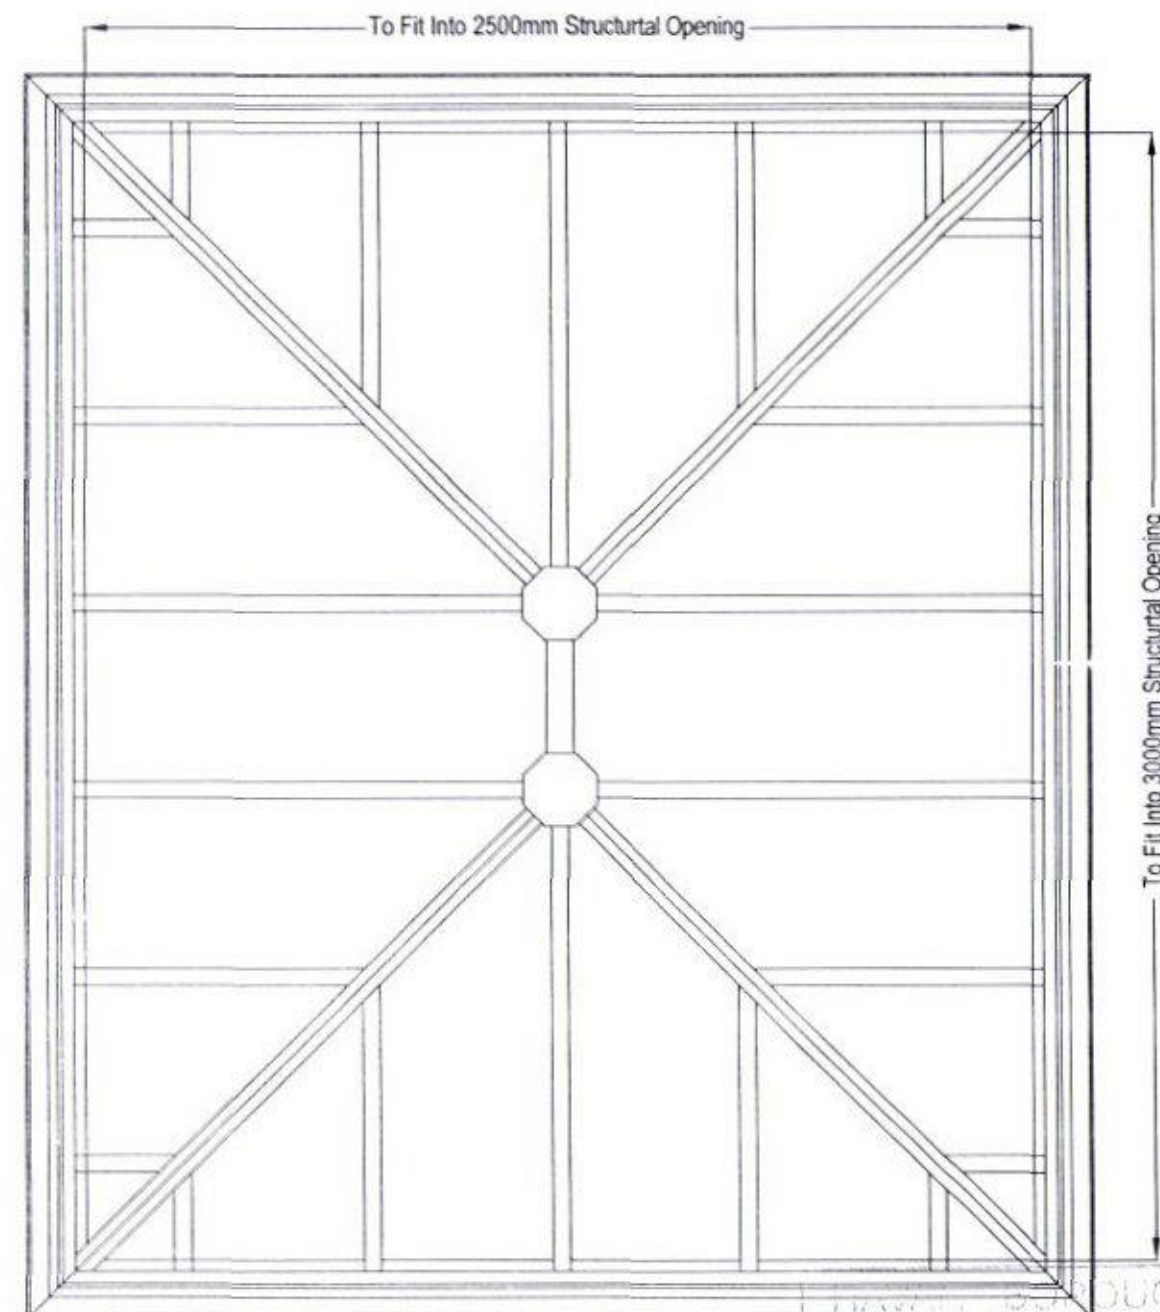

NEW LANTERN LIGHT PLAN @ 1:20 Scale

NEWTON HOUSE COUNCIL
- 7 SEP 2016
RECEIVED

GRAHAM ASH ARCHITECTS
CHARTERED ARCHITECTS TOWN PLANNING CONSULTANTS
Graham Ash Architects Ltd
65 Leigh Road, Eastleigh, Hampshire SO50 9DF
TELEPHONE 01794 518706 Or 07768 453105
EMAIL info@grahamasharchitects.com
WEBSITE www.grahamasharchitects.com

PROJECT:

**Proposed Orangery
Newtown House Hotel
Hayling Island, PO11 0QR**

TITLE:
Lantern Light Elevations

DESIGNED BY	DATE	DRWN / DTALD BY
	6-9-16	JAT
SCALE	PLOTTED	REV.
1:20	6-9-16	

SCALE
@ 1:20

0 1000mm

PURPOSE OF ISSUE:

☐ information ☒ approval ☐ tender ☐ construction

DWG NO: **05:043:83**