

TO BE READ IN CONJUNCTION WITH BUILDING REGULATIONS NOTES AND STRUCTURAL ENGINEER'S DETAILS AND SPECIFICATION.

NOTES:

ALL DIMENSIONS TO BE CHECKED ON SITE AND VERIFIED PRIOR TO COMMENCING WORKS/MANUFACTURE. ANY DISCREPANCIES TO BE REPORTED TO NOUVEAU ARCHITECTURE

THIS DRAWING IS PROTECTED BY COPYRIGHT. IT MAY NOT BE REPRODUCED IN ANY FORM OR BY ANY MEANS FOR ANY PURPOSE WITHOUT THE WRITTEN PERMISSION OF NOUVEAU ARCHITECTURE

Rev	Date	Description

CLIENT:

Driftstone Developments Ltd
G046
Ground Floor Building 1000
Lakeside North Harbour
Portsmouth PO6 3EZ

PROJECT:

Land to Rear of 41-49 Frogmore Lane
Waterlooville
Hampshire
PO8 9QN

DRAWING TITLE:

Proposed Site Plan



PLANNING

NOUVEAU ARCHITECTURE

9 Bere Lane
Kilworth Village
Hampshire
PO17 5GL
Tel: 01329 833396
Email: info@nouveau-architecture.co.uk
Web: www.nouveau-architecture.co.uk



SCALE:	As Shown @ A1		
DATE:	Jan 2017		
DRAWN:	CW		
CHECKED BY:			
DRAWING NO:			
N246	PL20	*	

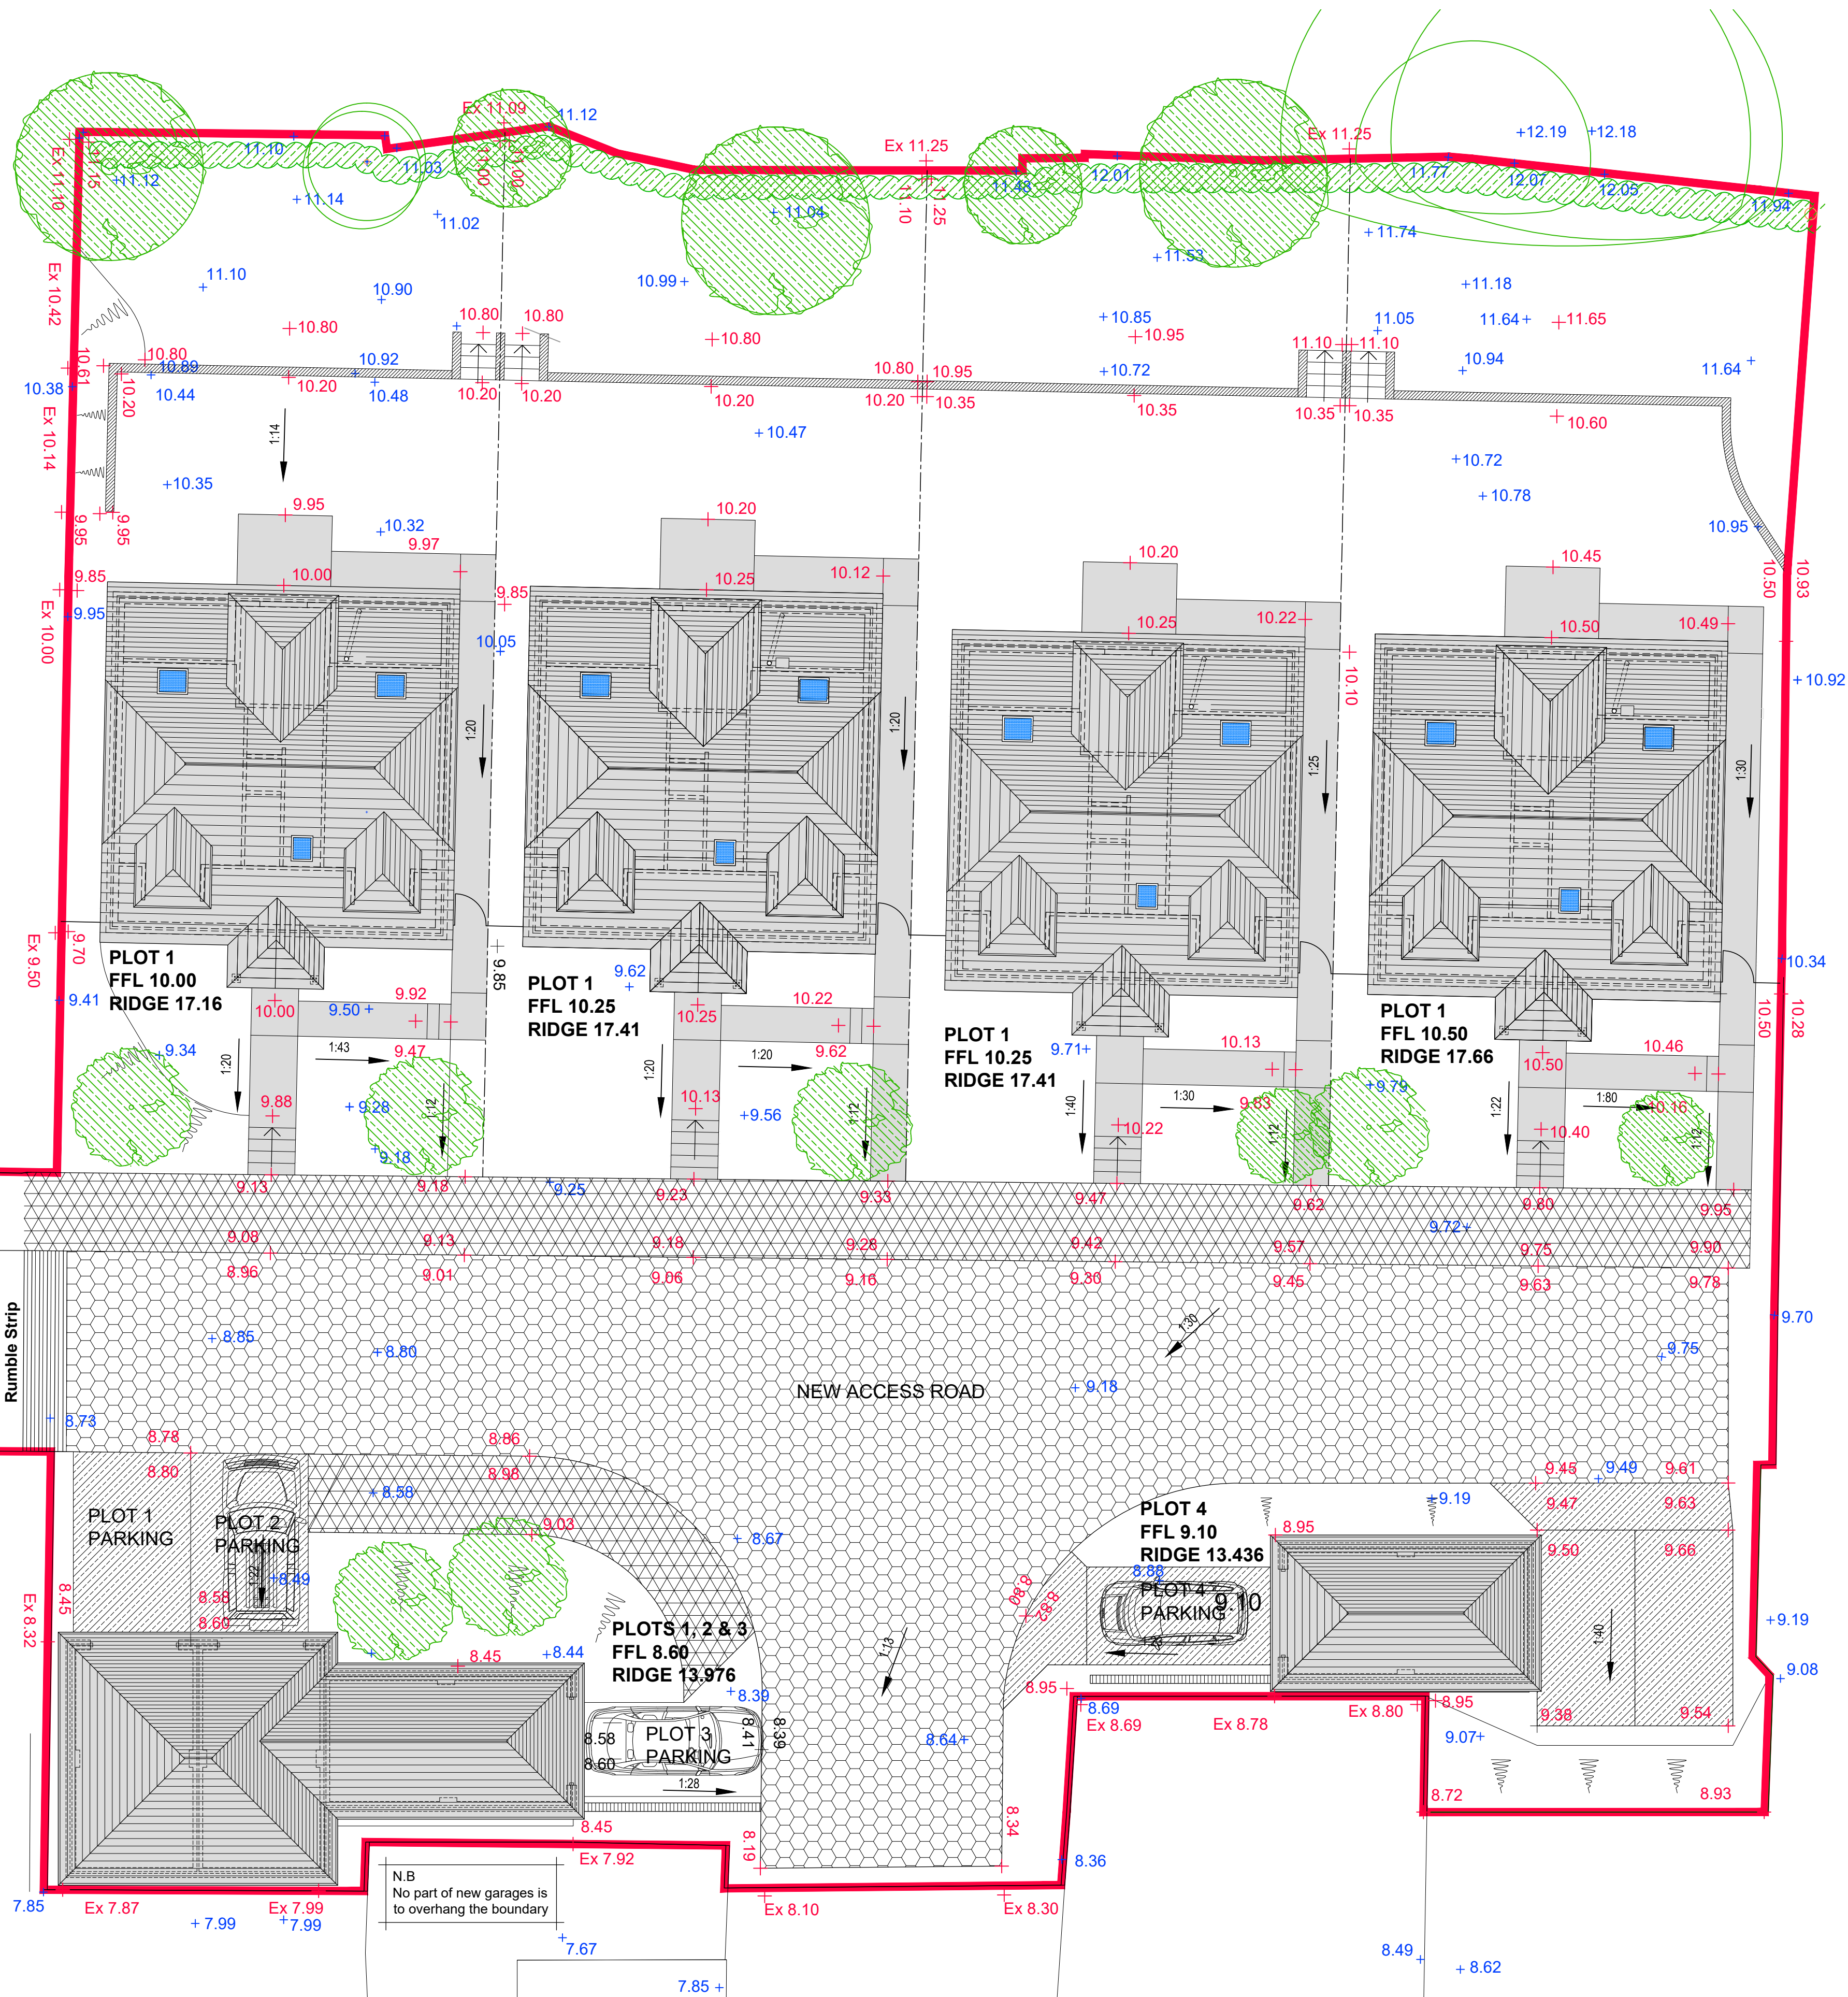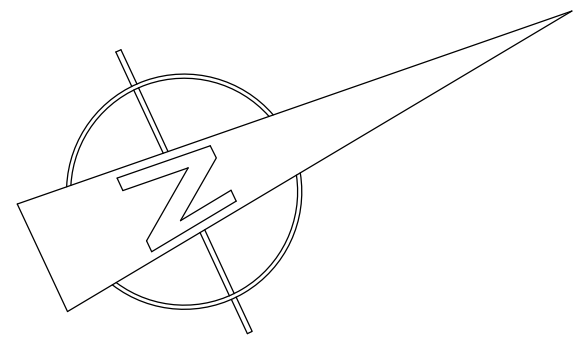

PROPOSED SITE PLAN @ 1:100

Scale 1:100

0 2m 4m 6m 8m 10m

KEY

33.90 Proposed Levels

33.90 Existing Levels