



0 1 2 3 10m

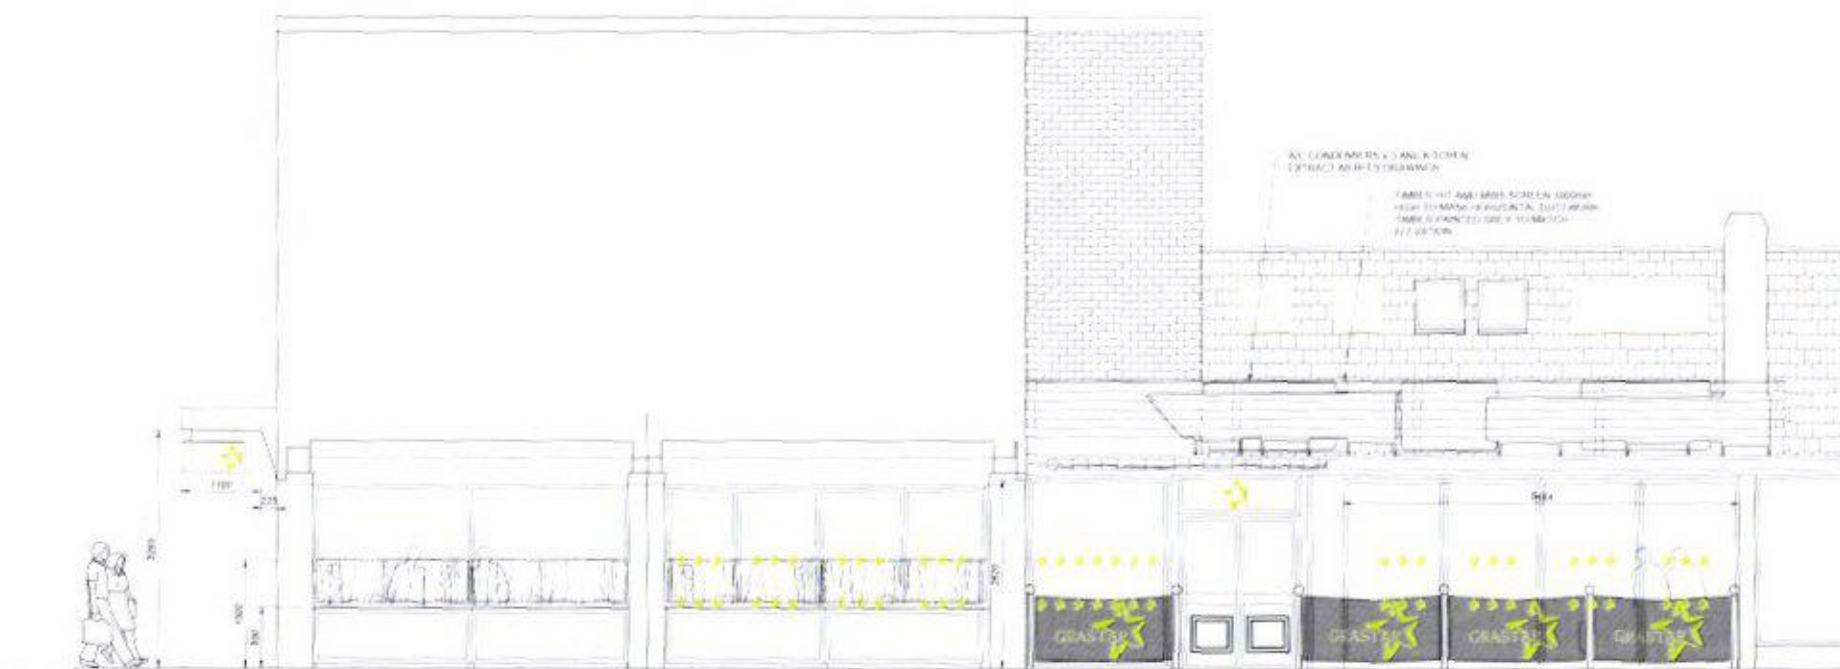

PROPOSED
SOUTH ELEVATION

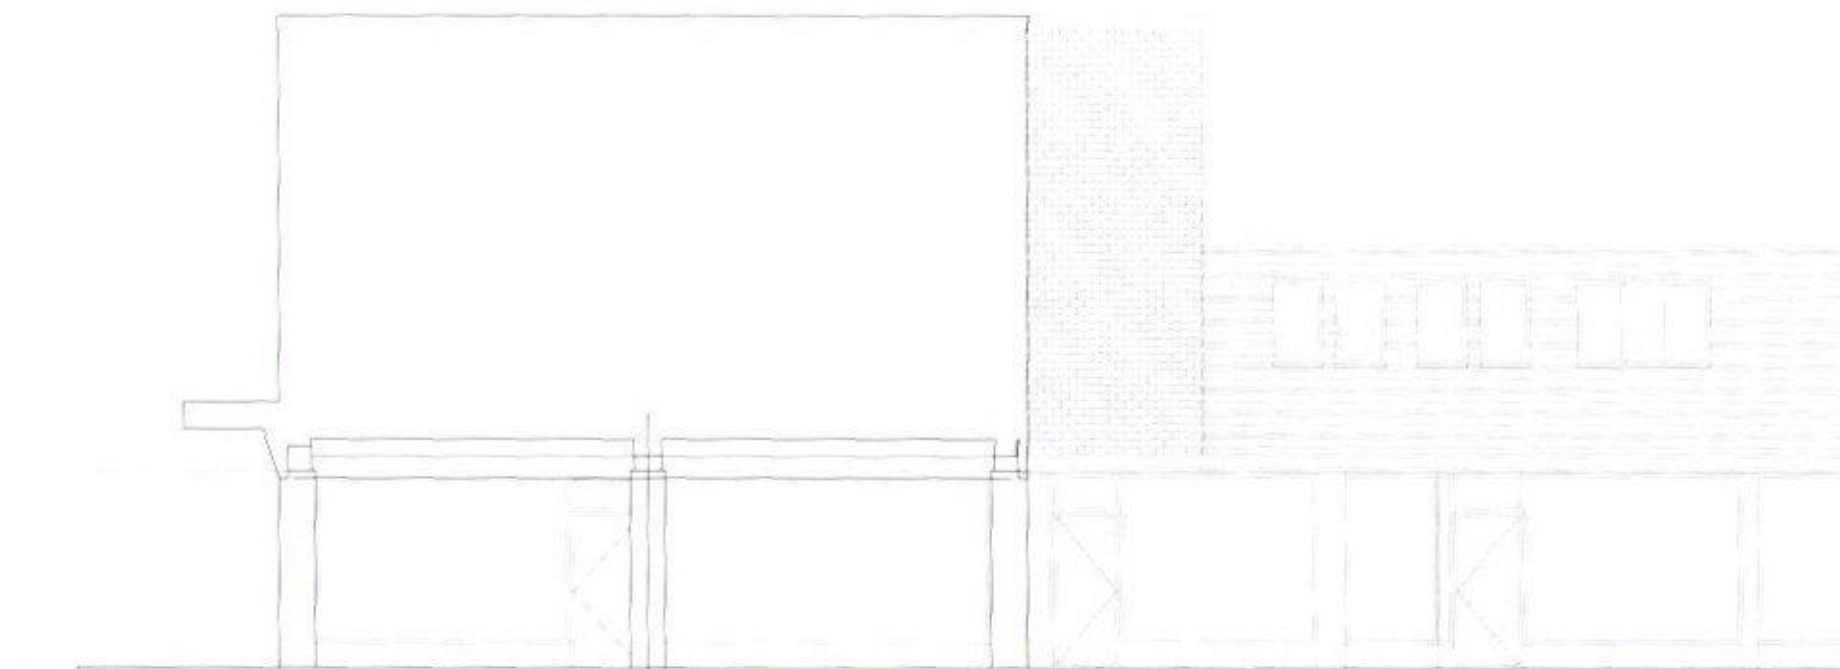

EXISTING
SOUTH ELEVATION



notes:

revisions: 06.02.2009

revisions:



NOTE: The contractor is responsible for checking all site dimensions and levels. These should be checked prior to the ordering of any

1-3 north Street Arcade
Grastar
Havant
drawing information

scale
date
drawn by
checked by

SP200/08
ELEVATIONS SHEET 3
BUILDING REGULATIONS
September 15
1:50 @ A1
AL

pwparchitects
1-3 North Street, Havant, Hampshire PO9 1SZ
T 02380 484841 F 02380 481152
E design@pwparchitects.com
W www.pwparchitects.com

5193 1302 H