



RECEIVED

 


SIDE

SIDE facing no.42

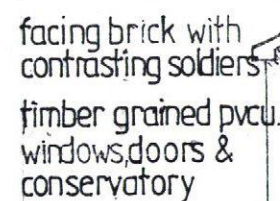

FRONT facing Jubilee Road 1:100

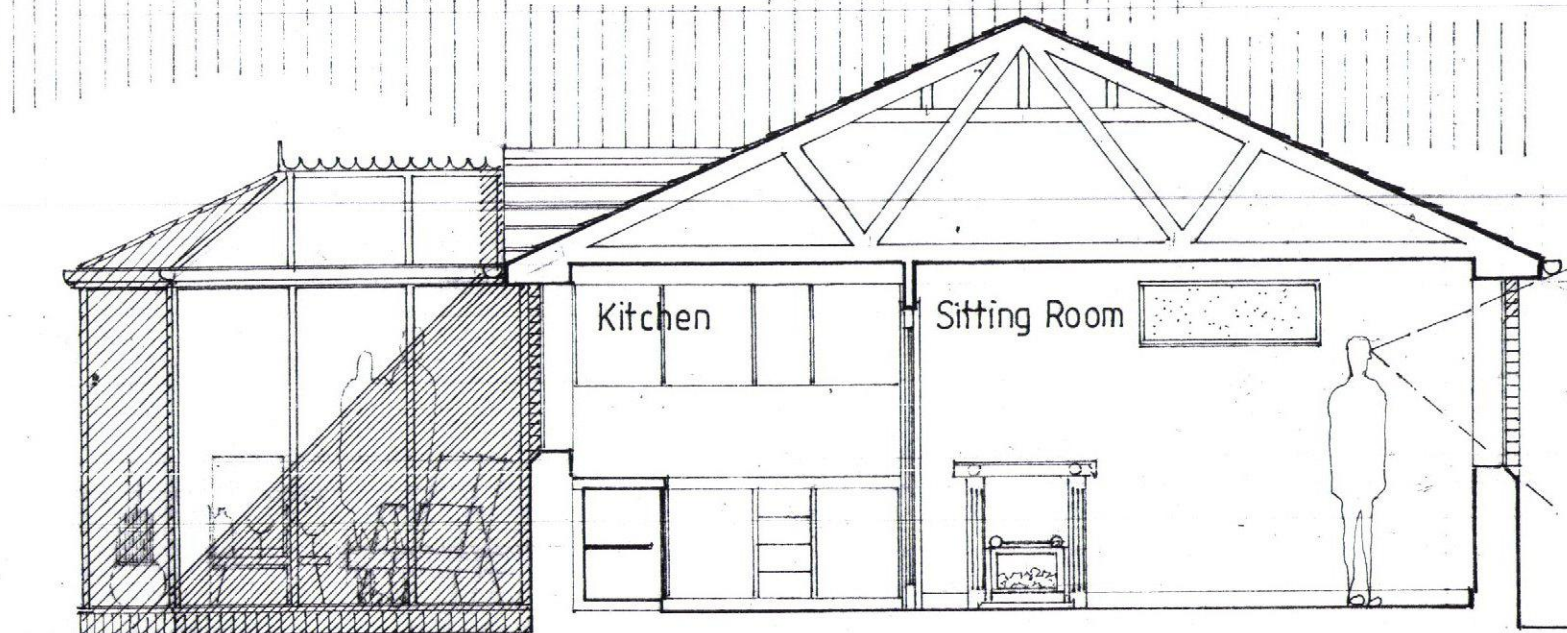

SECTION KK.



no. 42

proposed dwelling

SECTION KK 1:200

4.8 car space

shrub

bins
(both refuse & recycling
with garden waste bag
alongside)

block paving to be
of a pervious nature

1.5x1.7 boarded shed
felt roofed with facility
to store bicycle(s)

revisions

A parking provision shown on site plan

21.6.16

PROPOSED SENIOR CITIZEN ONE BED BUNGALOW

AT THE

REAR OF 42. MILTON RD. FRONTING JUBILEE RD. WATERLOOVILLE.

Detailed Planning Application

2305:11A scale : as noted
date : june 2016

Kanavan & Wingfield

CHARTERED ARCHITECTS : INTERIOR DESIGNERS

BOUNDARY TREATMENTS

A-B...1.65 leylandii

B-C.... 900 chain link, 1.5 privet behind

C-D... 1.5 larch lap, 2.3 laurel/leylandii behind

D-E....1-2 larch lap, 18 hedge 'behind

E-F... 600 privet hedge - evergreen

F-G... 1.8 close boarded, 2' chainlink security behind
G-H... 1.2 close boarded, 2.8 boards behind

G-H....1:8 close boarded, 2:8 hedge behind
H-F 1:8 close boarded

H-E.... 1:8 close Bodified

note: close boarded fences to front
to be predominately screened with
shrubs and climbers - mainly evergreens;
to the rear - similar as owner may require.

conifer & tree (species unknown) in
front garden are to remain.
the tree has been neglected: all ivy
must be permanently removed and
then be thinned out & re-shapen as necessary
by a qualified tree surgeon.

SITE PLAN 1:200