


Check all dimensions on site

Notes







See also drawings numbered:
16.193.1 Survey as existing 1/100
[taken from existing drawings]
16.193.2 General arrangement 1/100

16.193.2A

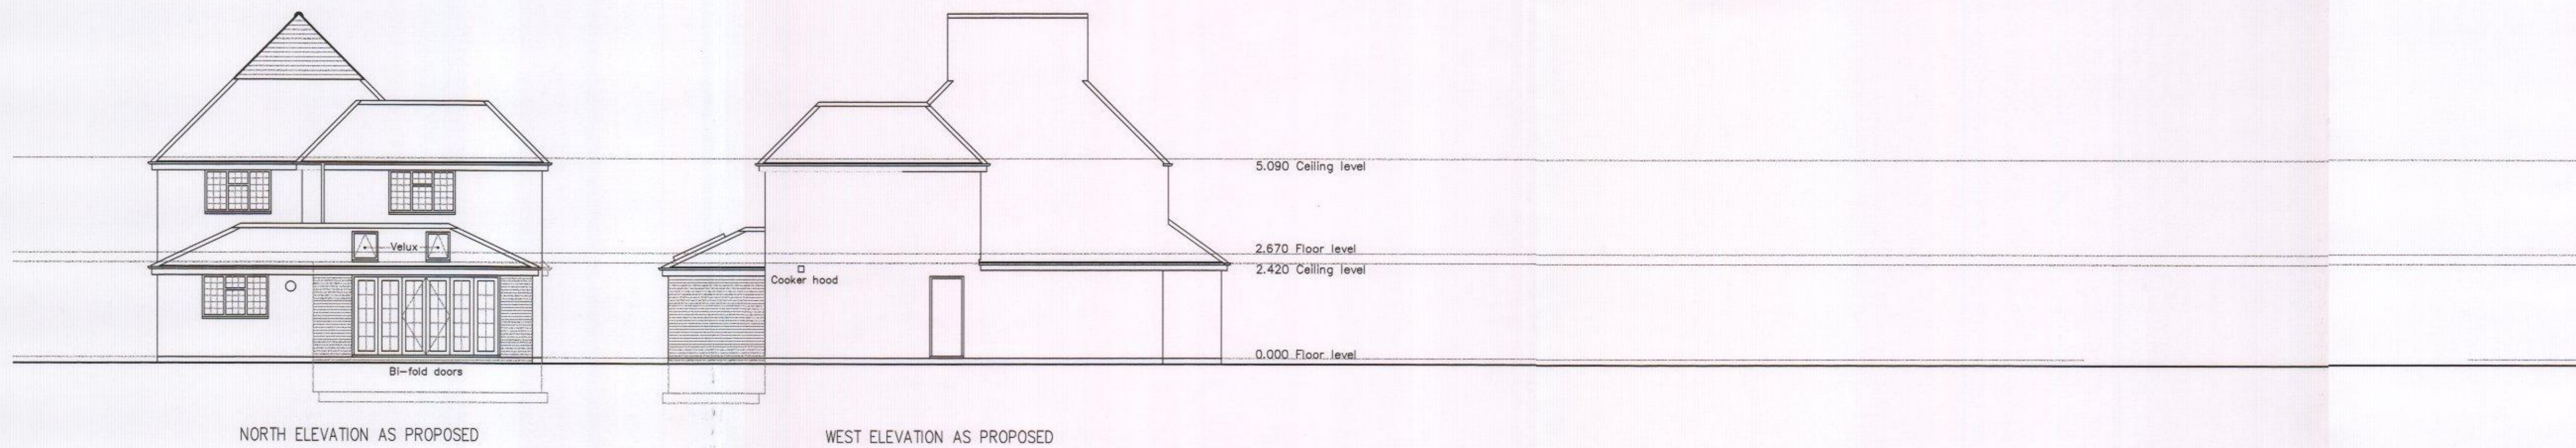

EXISTING MATERIALS:
Dark-brown clay plain tiles to roof & tile hanging to first floor south elevation over multi red-brown clay facing bricks. Brown uPVC self coloured windows & door frames. Hardwood entrance door. Black self coloured uPVC gutters and down pipes. Grey S&VP.

PROPOSED EXTENSION:
Dark-brown clay plain tiles to roof at 25 degrees over multi red-brown clay facing bricks to match existing. Brown uPVC self coloured windows and Bi-fold patio doors. Velux roof windows with brown flashings to suit tile profile. Black self coloured uPVC gutters and down pipes. Brown finished extract fan outlets. NB: Generally all finishes to match existing dwelling.

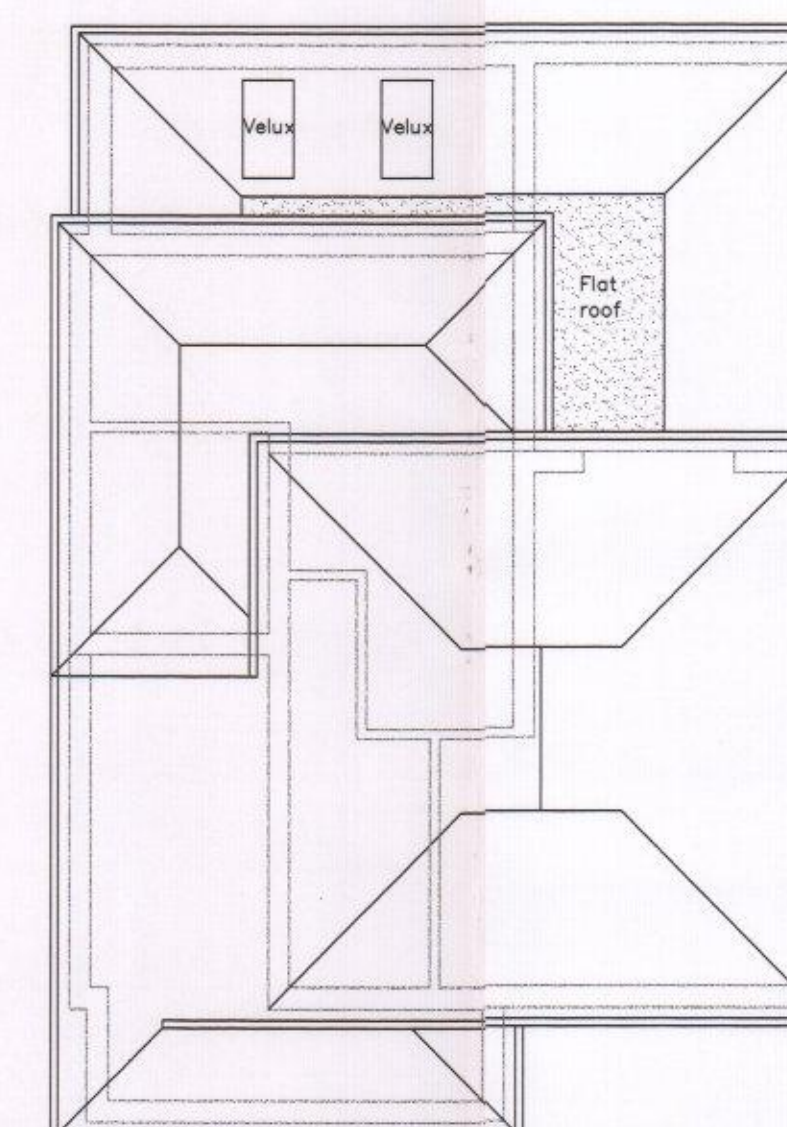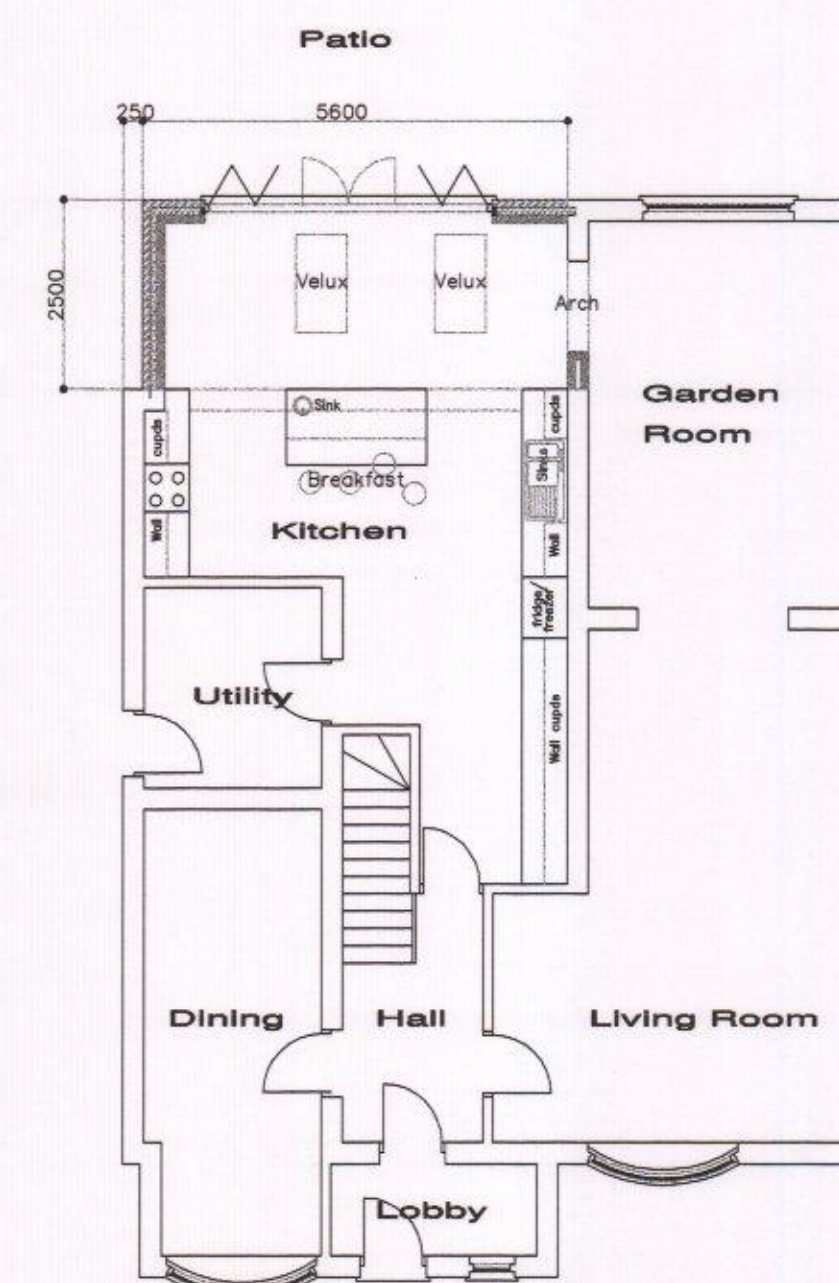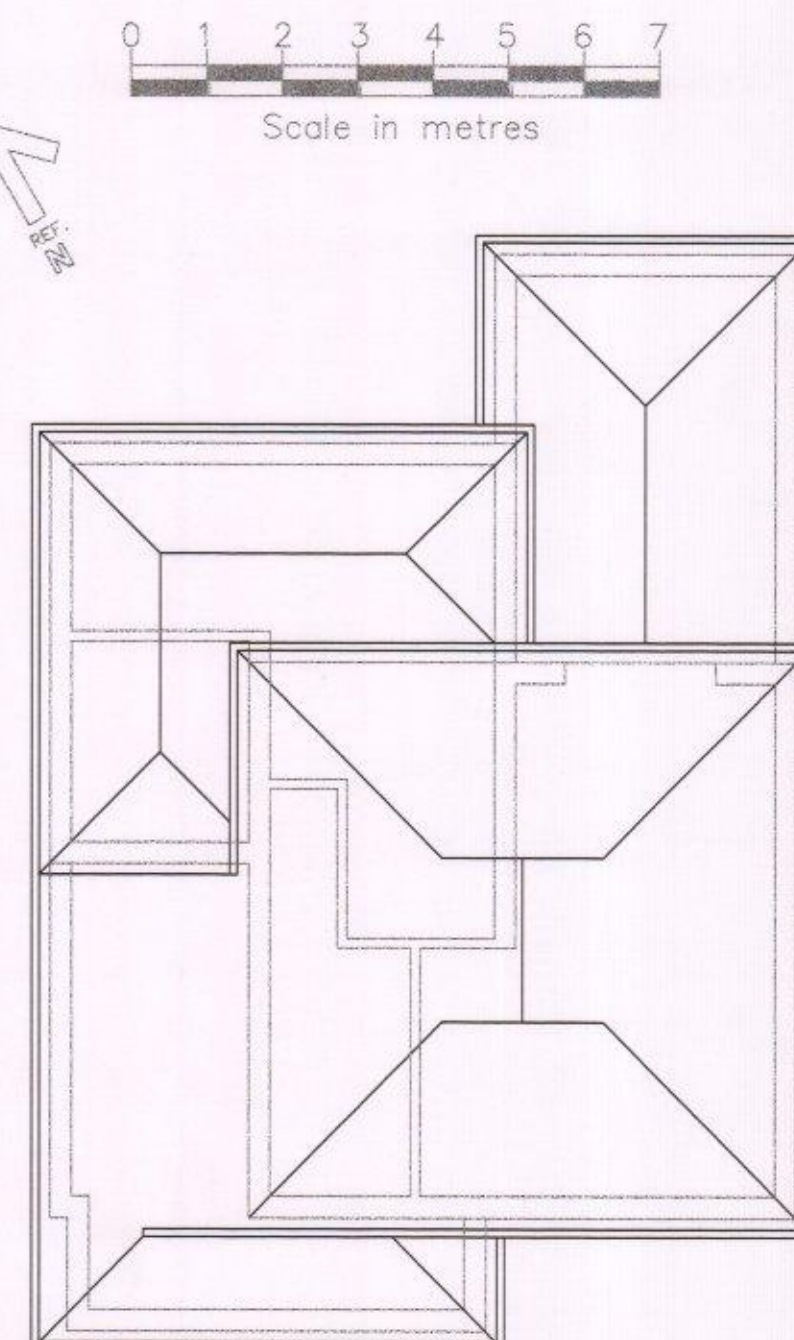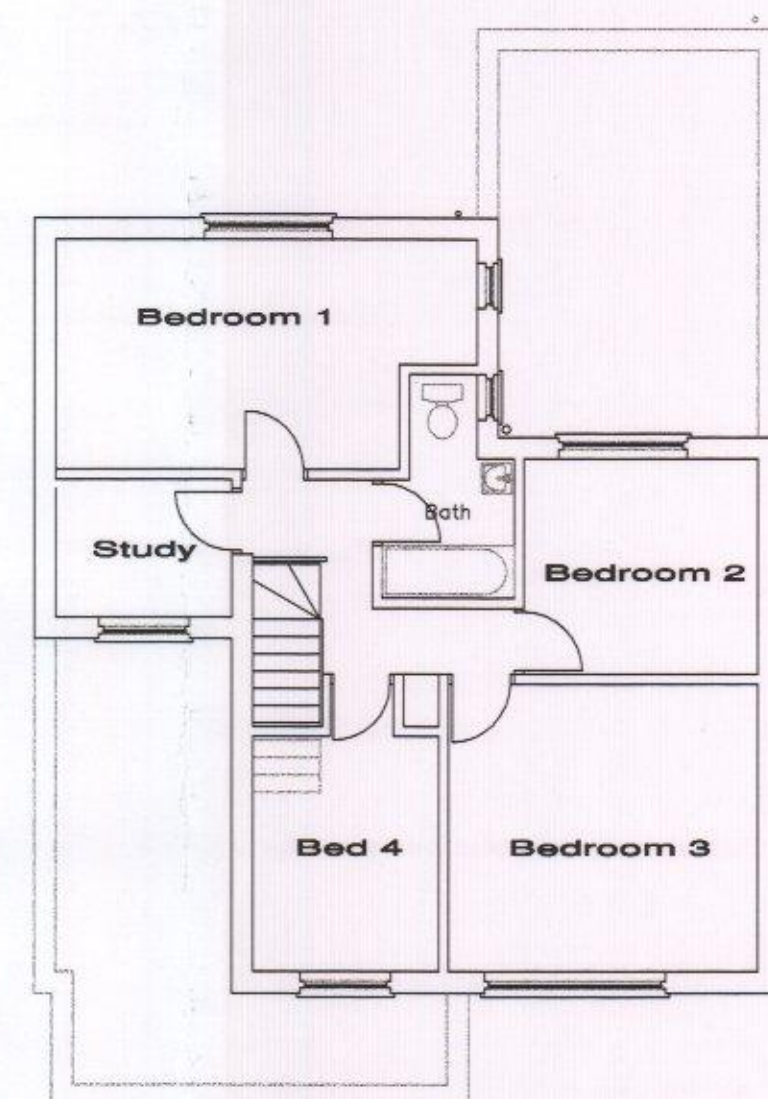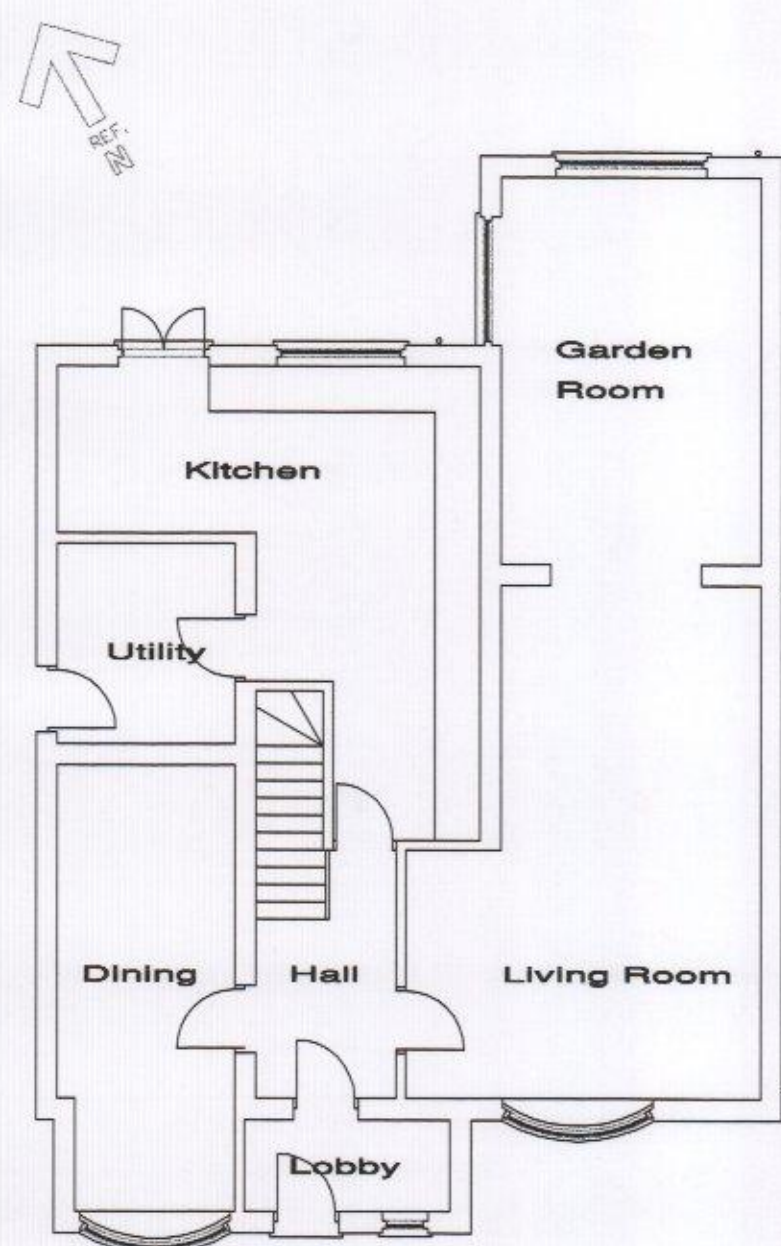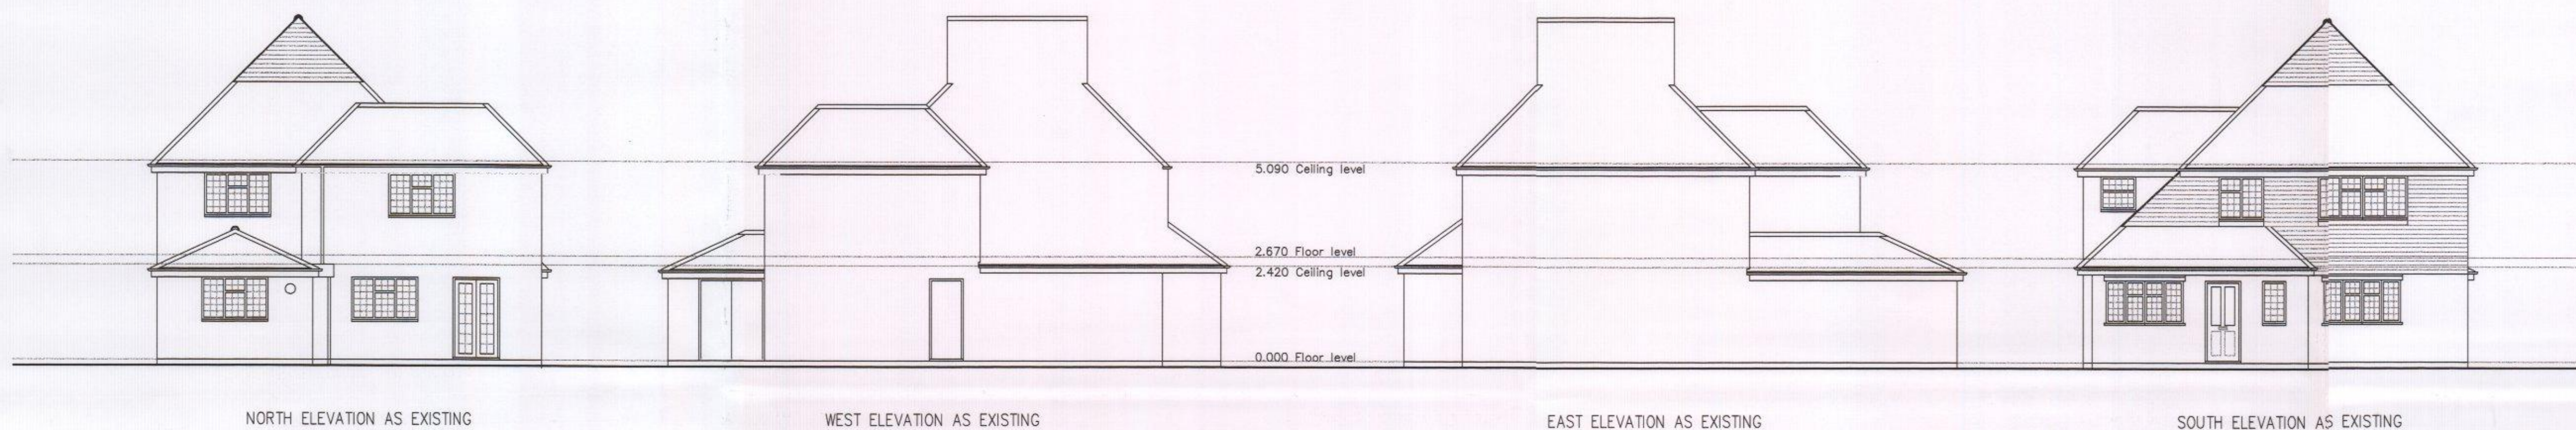

Rev	Description	Date
A	Bi-fold & Velux added	04/16
AMENDMENT RECORD		

Project
PROPOSED ALTERATIONS TO
10 PEMBURY ROAD
WARBLINGTON
HAMPSHIRE
PO9 2TS

Client
MRS LOUISE BRADING

*Established in
Petersfield for
Fifty Years*

ANTHONY HUTCHINGS, ARIBA, FRSA
Chartered Architect Tel: 01730 263275

Drawn A HUTCHINGS Date MARCH 2016 Scales 1:100

Drawing No 16.193.2A