



67 SOUTHWOOD ROAD HAYLING ISLAND PO11 9PT
PROPOSED EXTENSION AND RENOVATION
DRAWING NUMBER: PJ/PER 04
SCALE 1:100 DATE: NOV. 2016

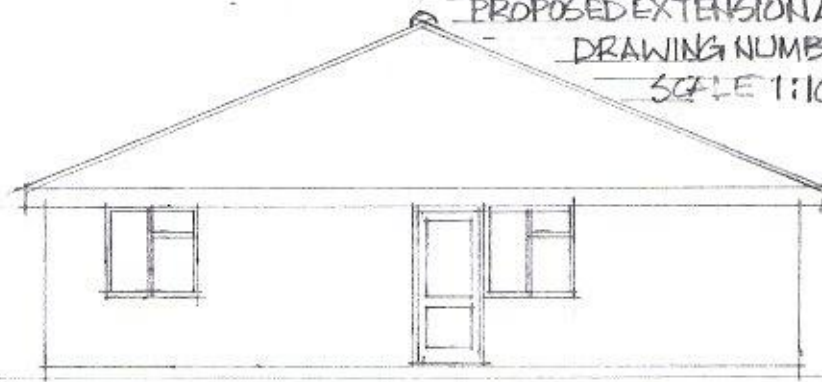

WEST ELEVATION

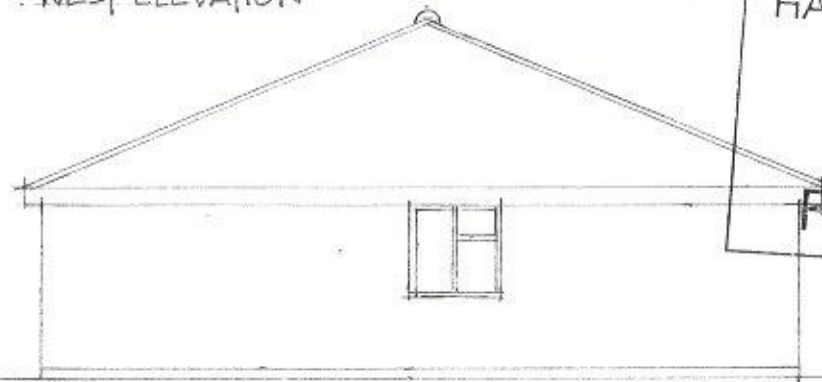

HAVANT BOROUGH
COUNCIL

21 NOV 2016

RECEIVED

EAST ELEVATION

