


HAVANT BOROUGH COUNCIL

- 3 JUN 2016


RECEIVED

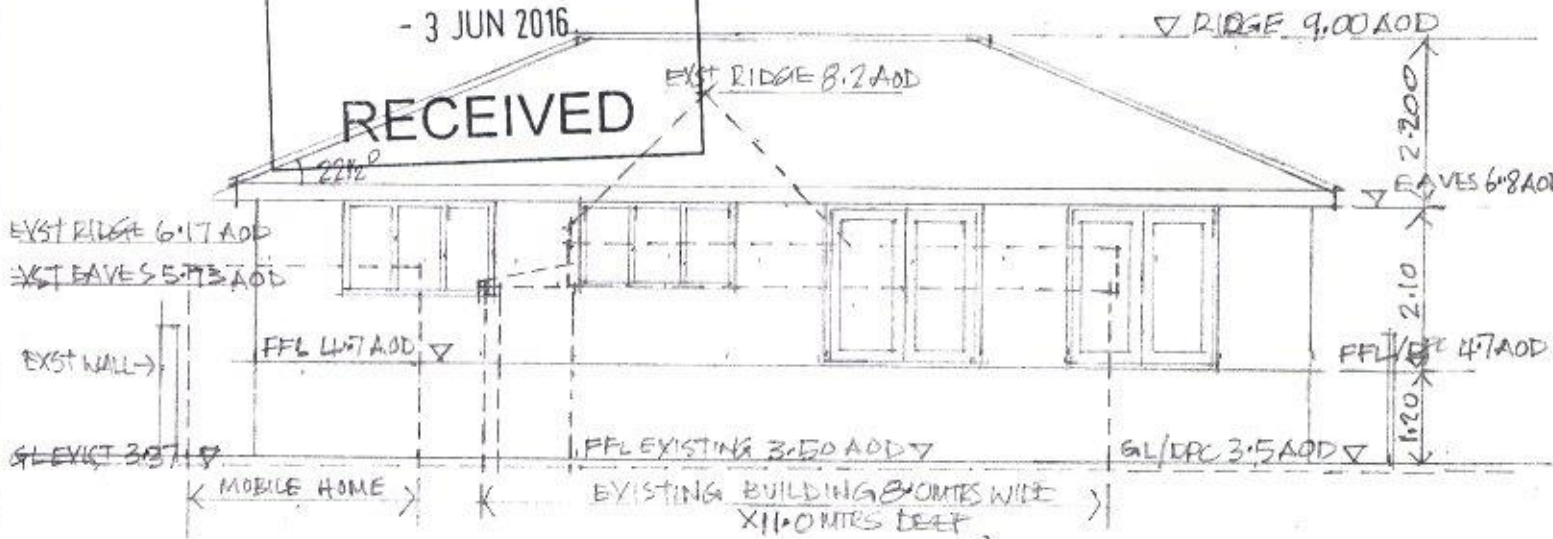

NORTH ELEVATION OF PROPOSED DWELLING - EXISTING BUILDING SHOWN IN DOTTED LINES



NORTH ELEVATION OF PROPOSED DWELLING - NO 65 SHOWN IN DOTTED LINES

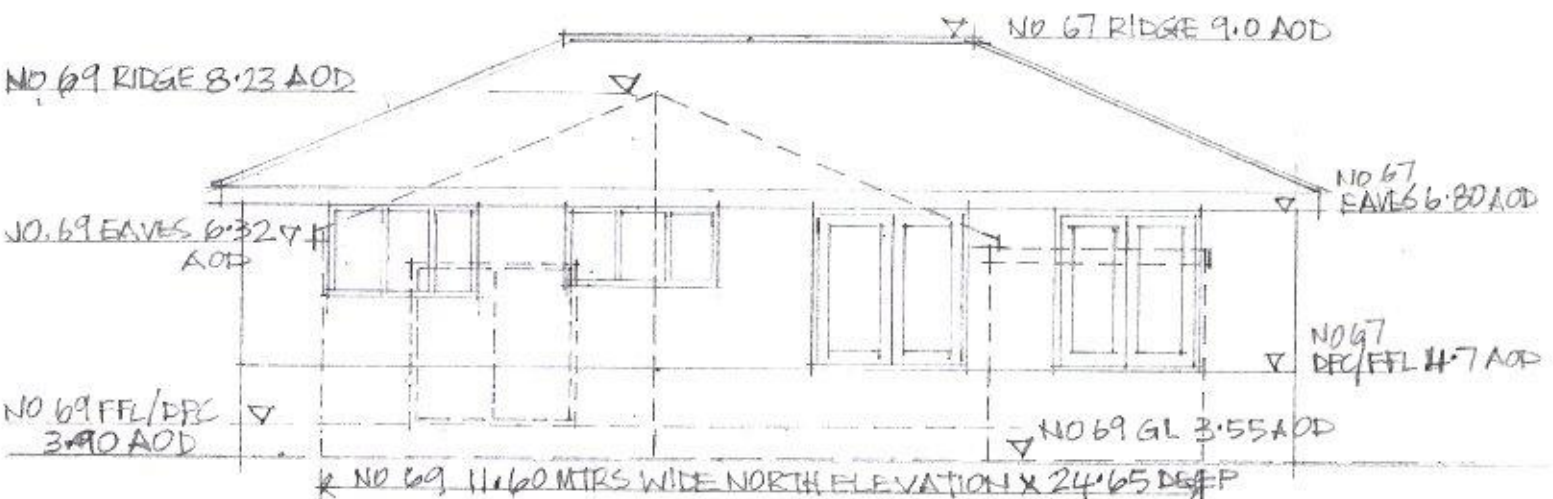

NORTH ELEVATION OF PROPOSED DWELLING - NO 69 SHOWN IN DOTTED LINES

67 SOUTHWOOD ROAD HAYLING ISLAND HAMPSHIRE PO11 9PT
DRAWING NO PJ/PD 18 SCALE 1:100 COMPARING PROPOSED DWELLING NO 65
DATE MAY 2016 WITH EXISTING BUILDINGS 65 AND 69