


REVISIONS					
REV.	DESCRIPTION	DRAWN	CHKD.	DATE	
A	Garage replaced with carport.	JR	**	19/01/2017	

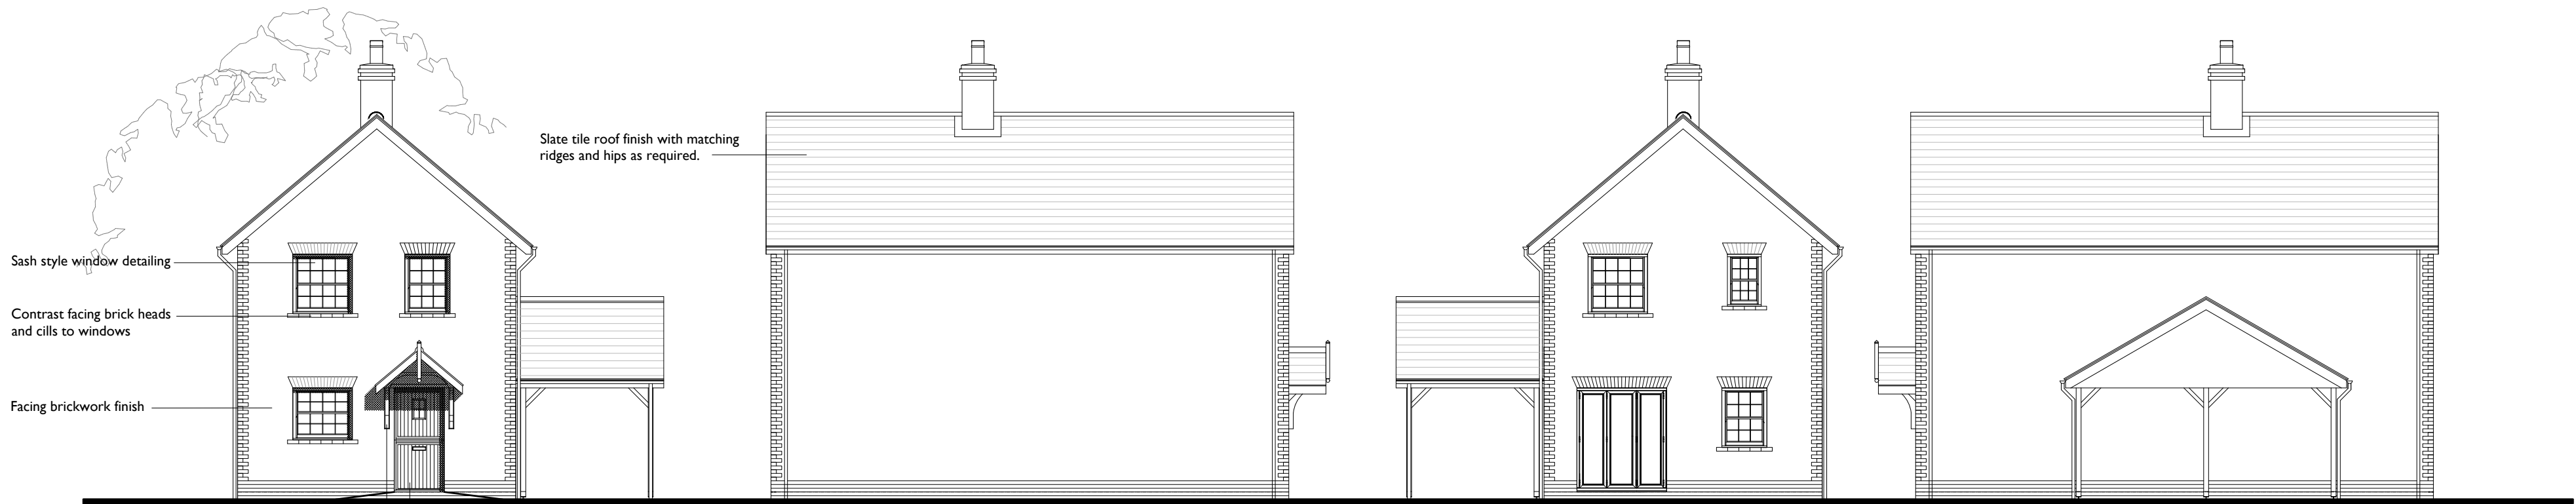


FRONT ELEVATION

Note : wall area left clear to elevations are in facing brickwork


SIDE ELEVATION

REAR ELEVATION


SIDE ELEVATION

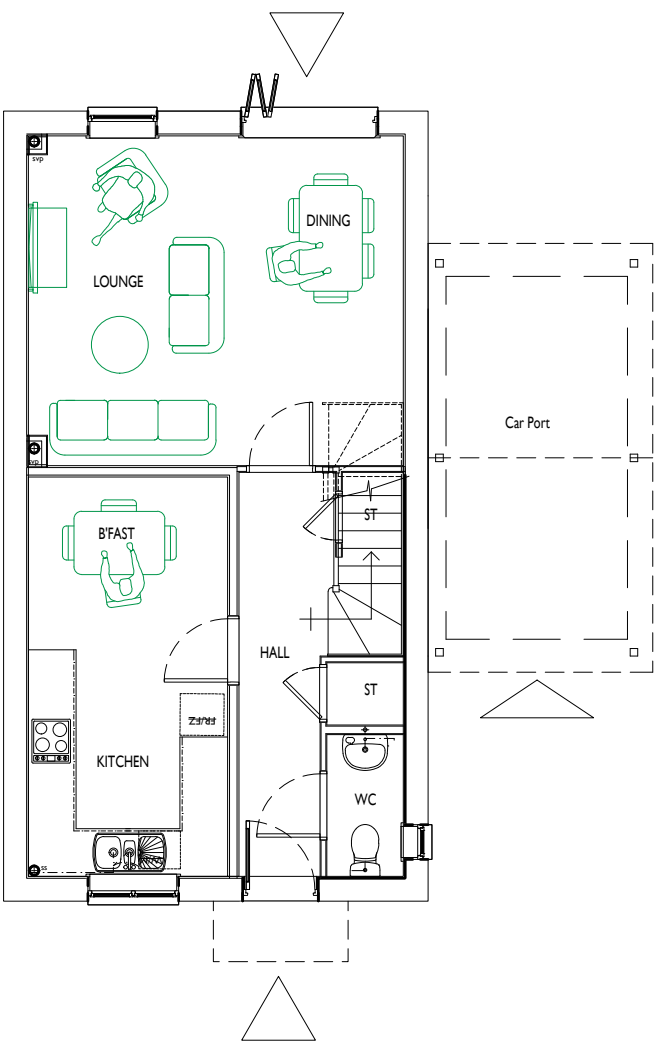

Ground Floor Plan

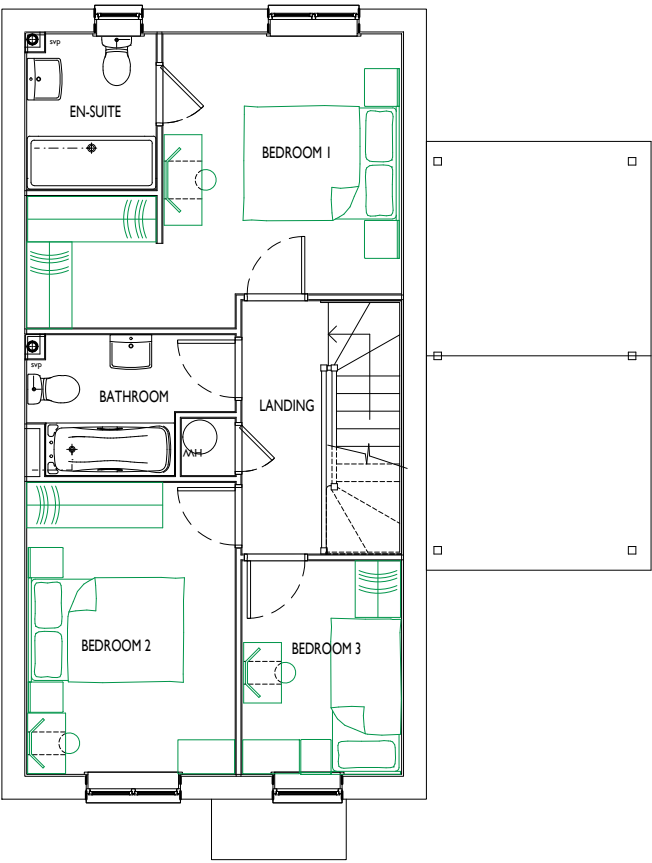


First Floor Plan

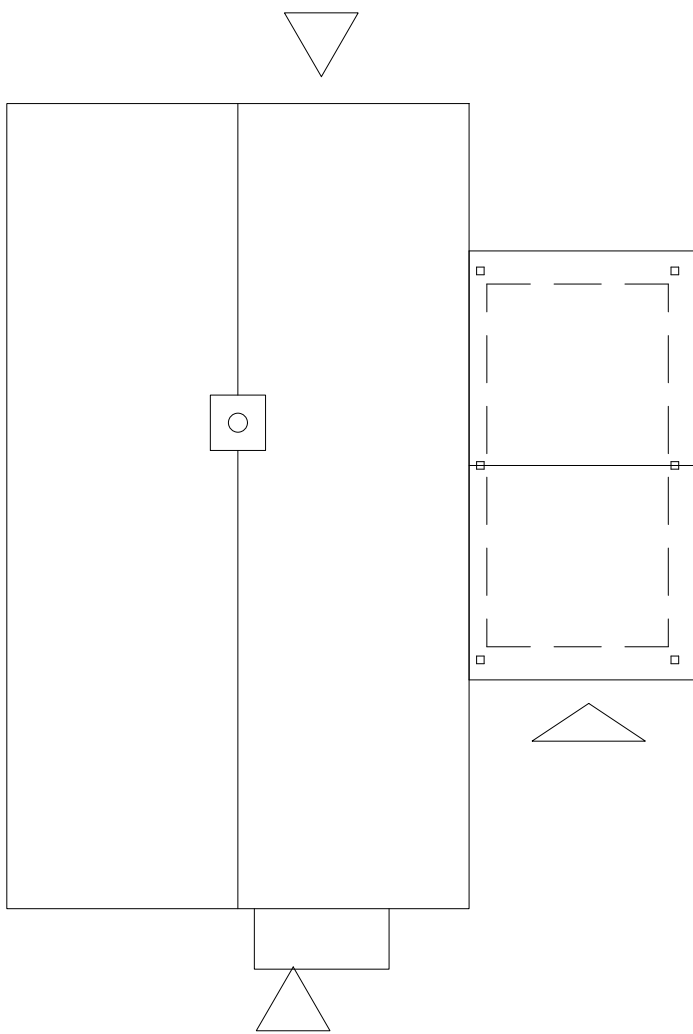

Roof Plan

Plot 7
3 Bedroom 2 storey house.
97.14 sq.m. / 1044 sq.ft.

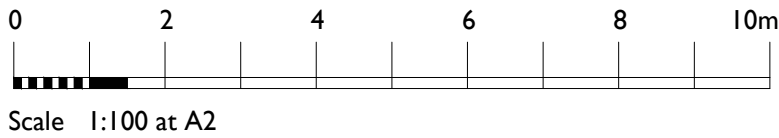

urban pulse

design

The Studio, Unit 17, Vicarage Farm, Winchester Road,
Fair Oak, Hampshire, SO50 7HD
023 8069 7010
enquiries@urbanpulsedesign.co.uk www.urbanpulsedesign.co.uk

PROJECT
East Leigh House
Bartons Road
Havant
Mildren Homes

Project type Residential + Commercial	Drawing classification Floor Plans/Elevations	Work stage Floor Plans/Elevations
--	--	--------------------------------------

DRAWING TITLE
Plot 7
Floor Plans
And Elevations

SCALE 1:100	SHEET SIZE A2	SHEET No. 1 of 1	DRAWN ML	CHKD ML	DATE 28/09/2016	CAD FILE
----------------	------------------	---------------------	-------------	------------	--------------------	----------

Detail Planning

14-1096-066-A